



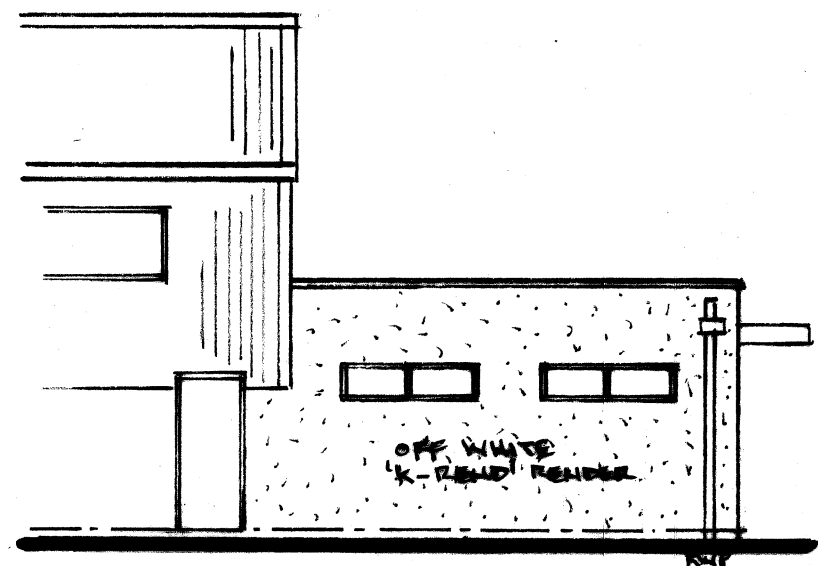


L.H. SIDE ELEVATION

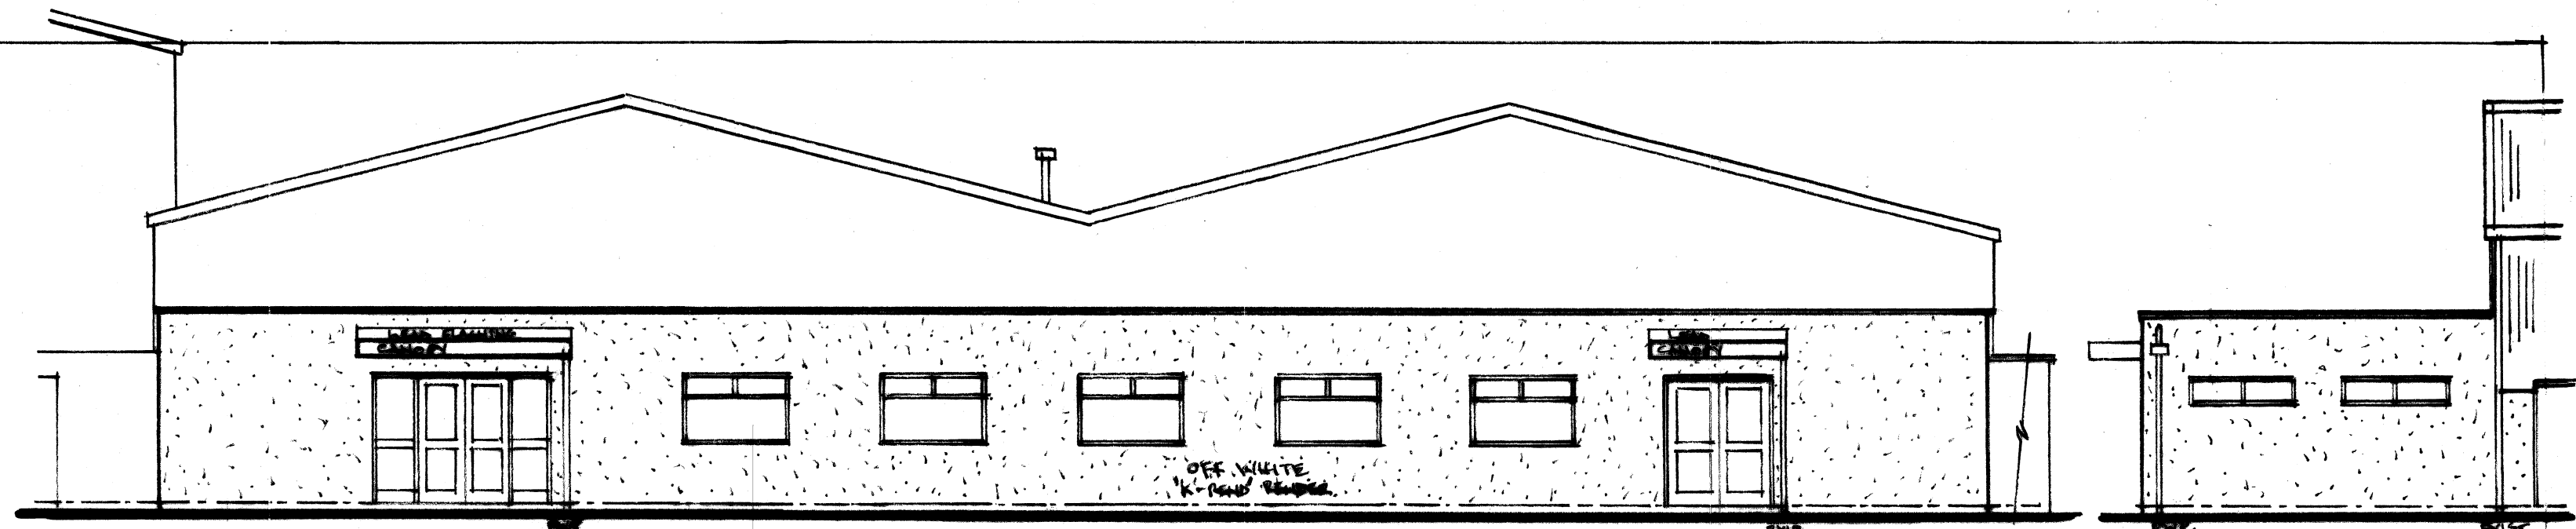

FRONT ELEVATION

R.H. SIDE ELEVATION

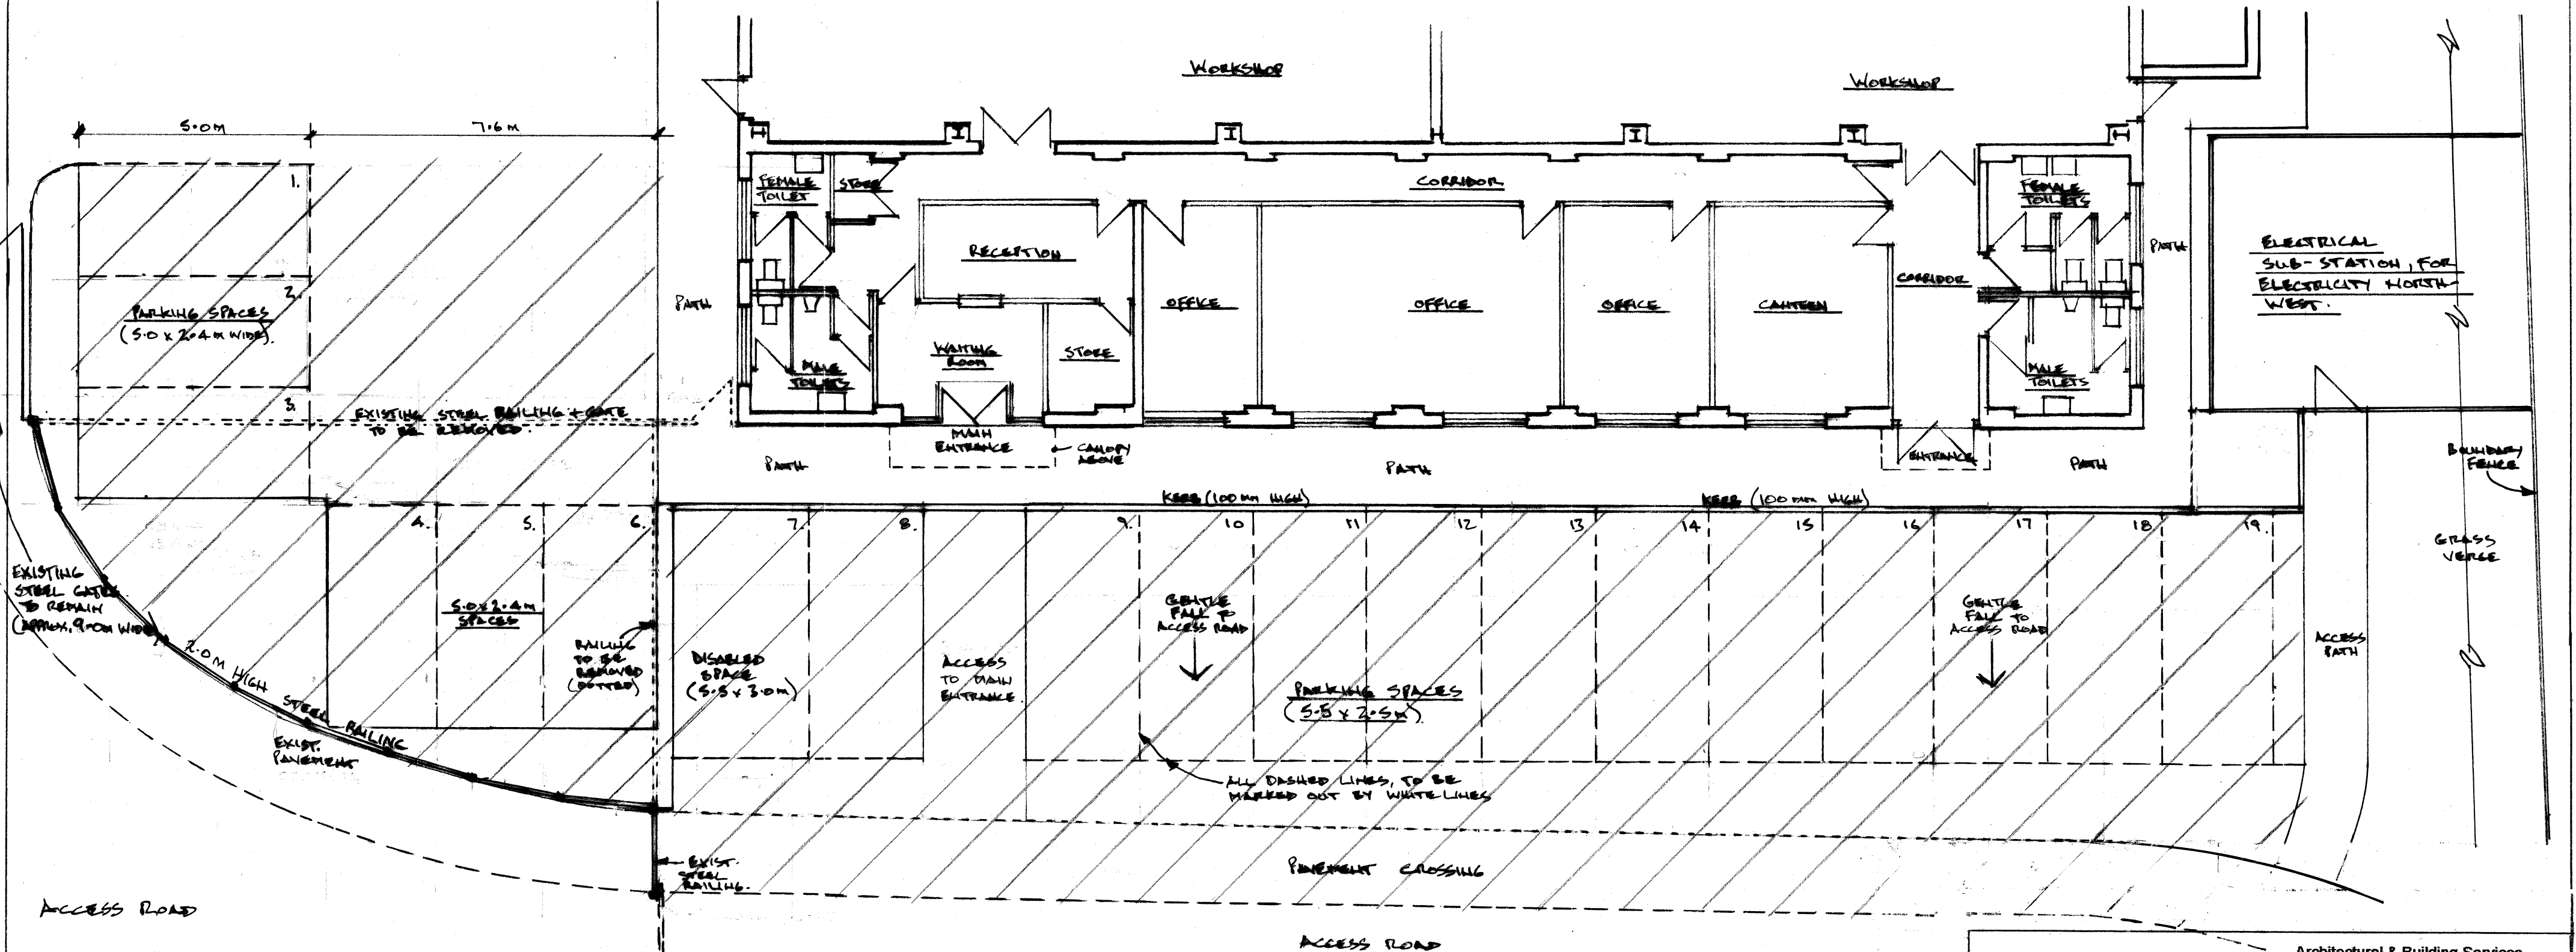

GROUND FLOOR PLAN / SITE PLAN. 1:200



ALL HATCHED AREA TO BE
TAKEN UP & RELAID WITH
POROUS ASPHALT.

Architectural & Building Services			
NEIL BUTTERWORTH			
Tel: Mobile: 07785 275483			
89 Higher Ainsworth Road, Radcliffe, Manchester, M26 4JJ.			
Job Title PROPOSED EXTERNAL ALTERATIONS TO MAIN OFFICES & PROVISION OF ADDITIONAL PARKING, AT CHAMPION MOULDINGS LTD, OFF ETON HILL ROAD, RADCLIFFE			
Drawing Title PLANS & ELEVATIONS (PROPOSED)			
Scale 1:100	Date AUG.24	Drawn by N.B.	Drawing No. 2