



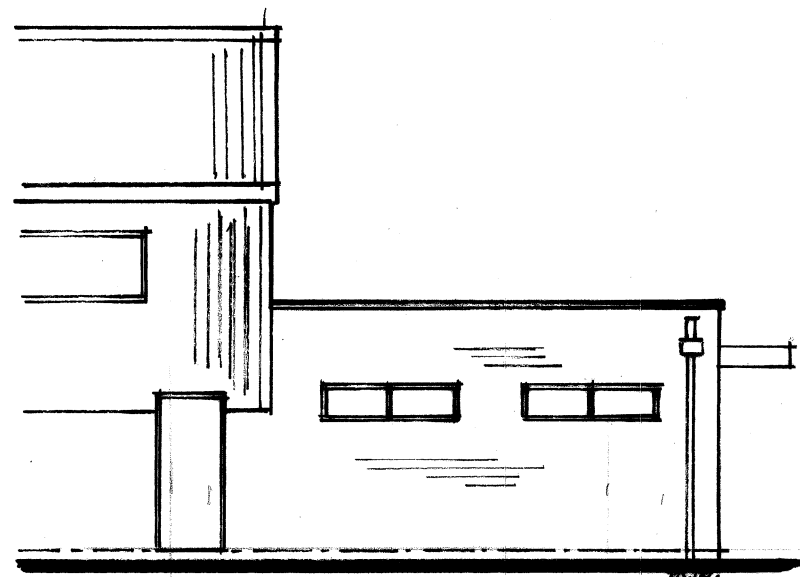


L.H. SIDE ELEVATION

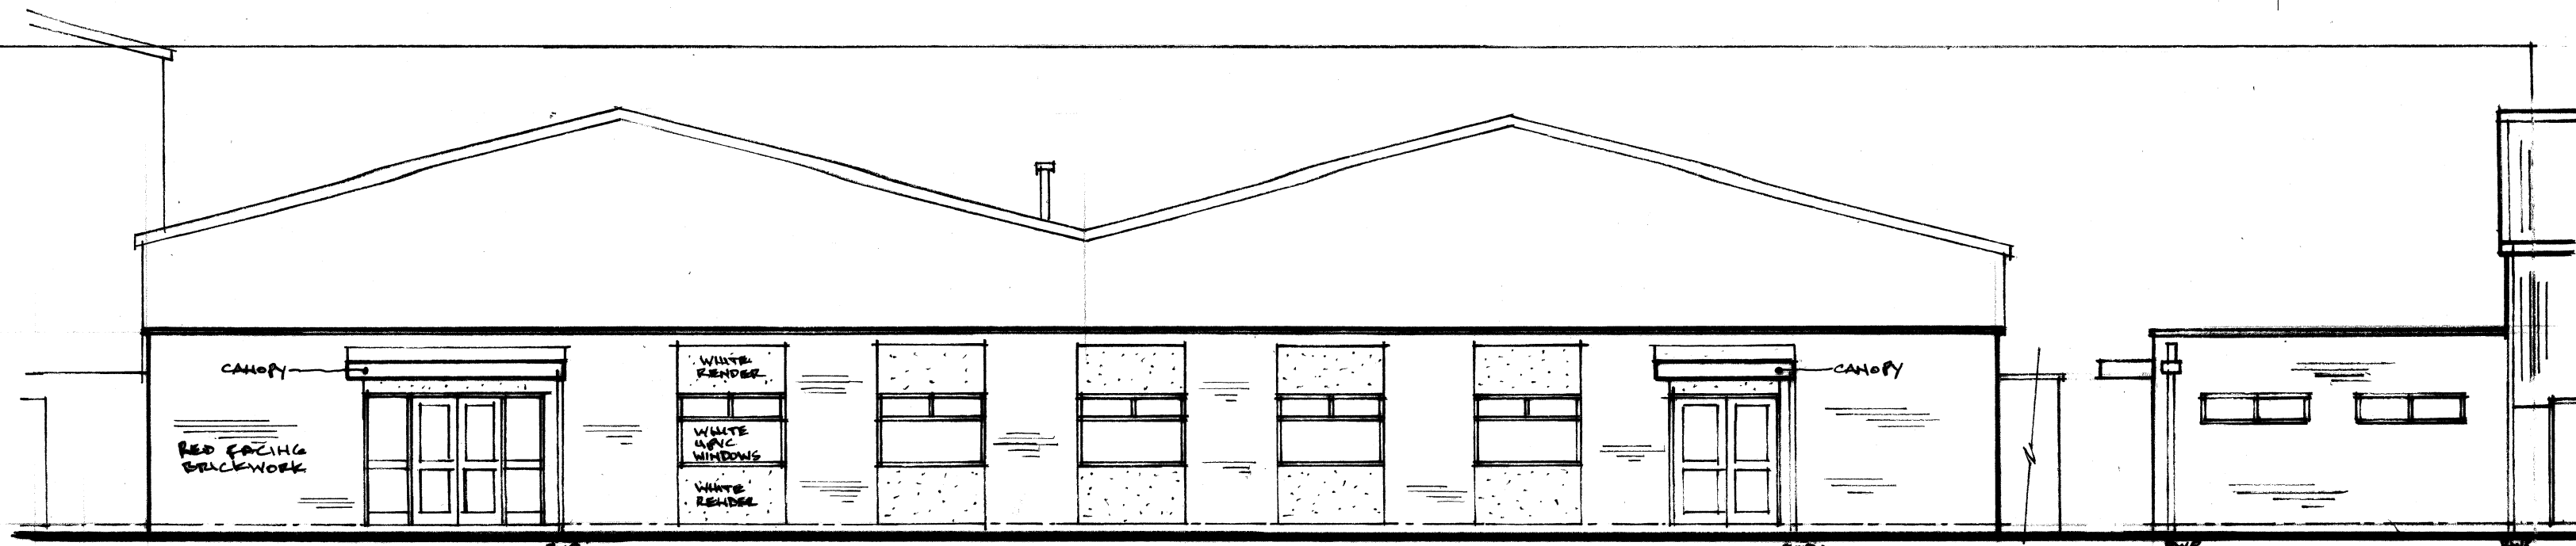

FRONT ELEVATION.

R.H. SIDE ELEVATION

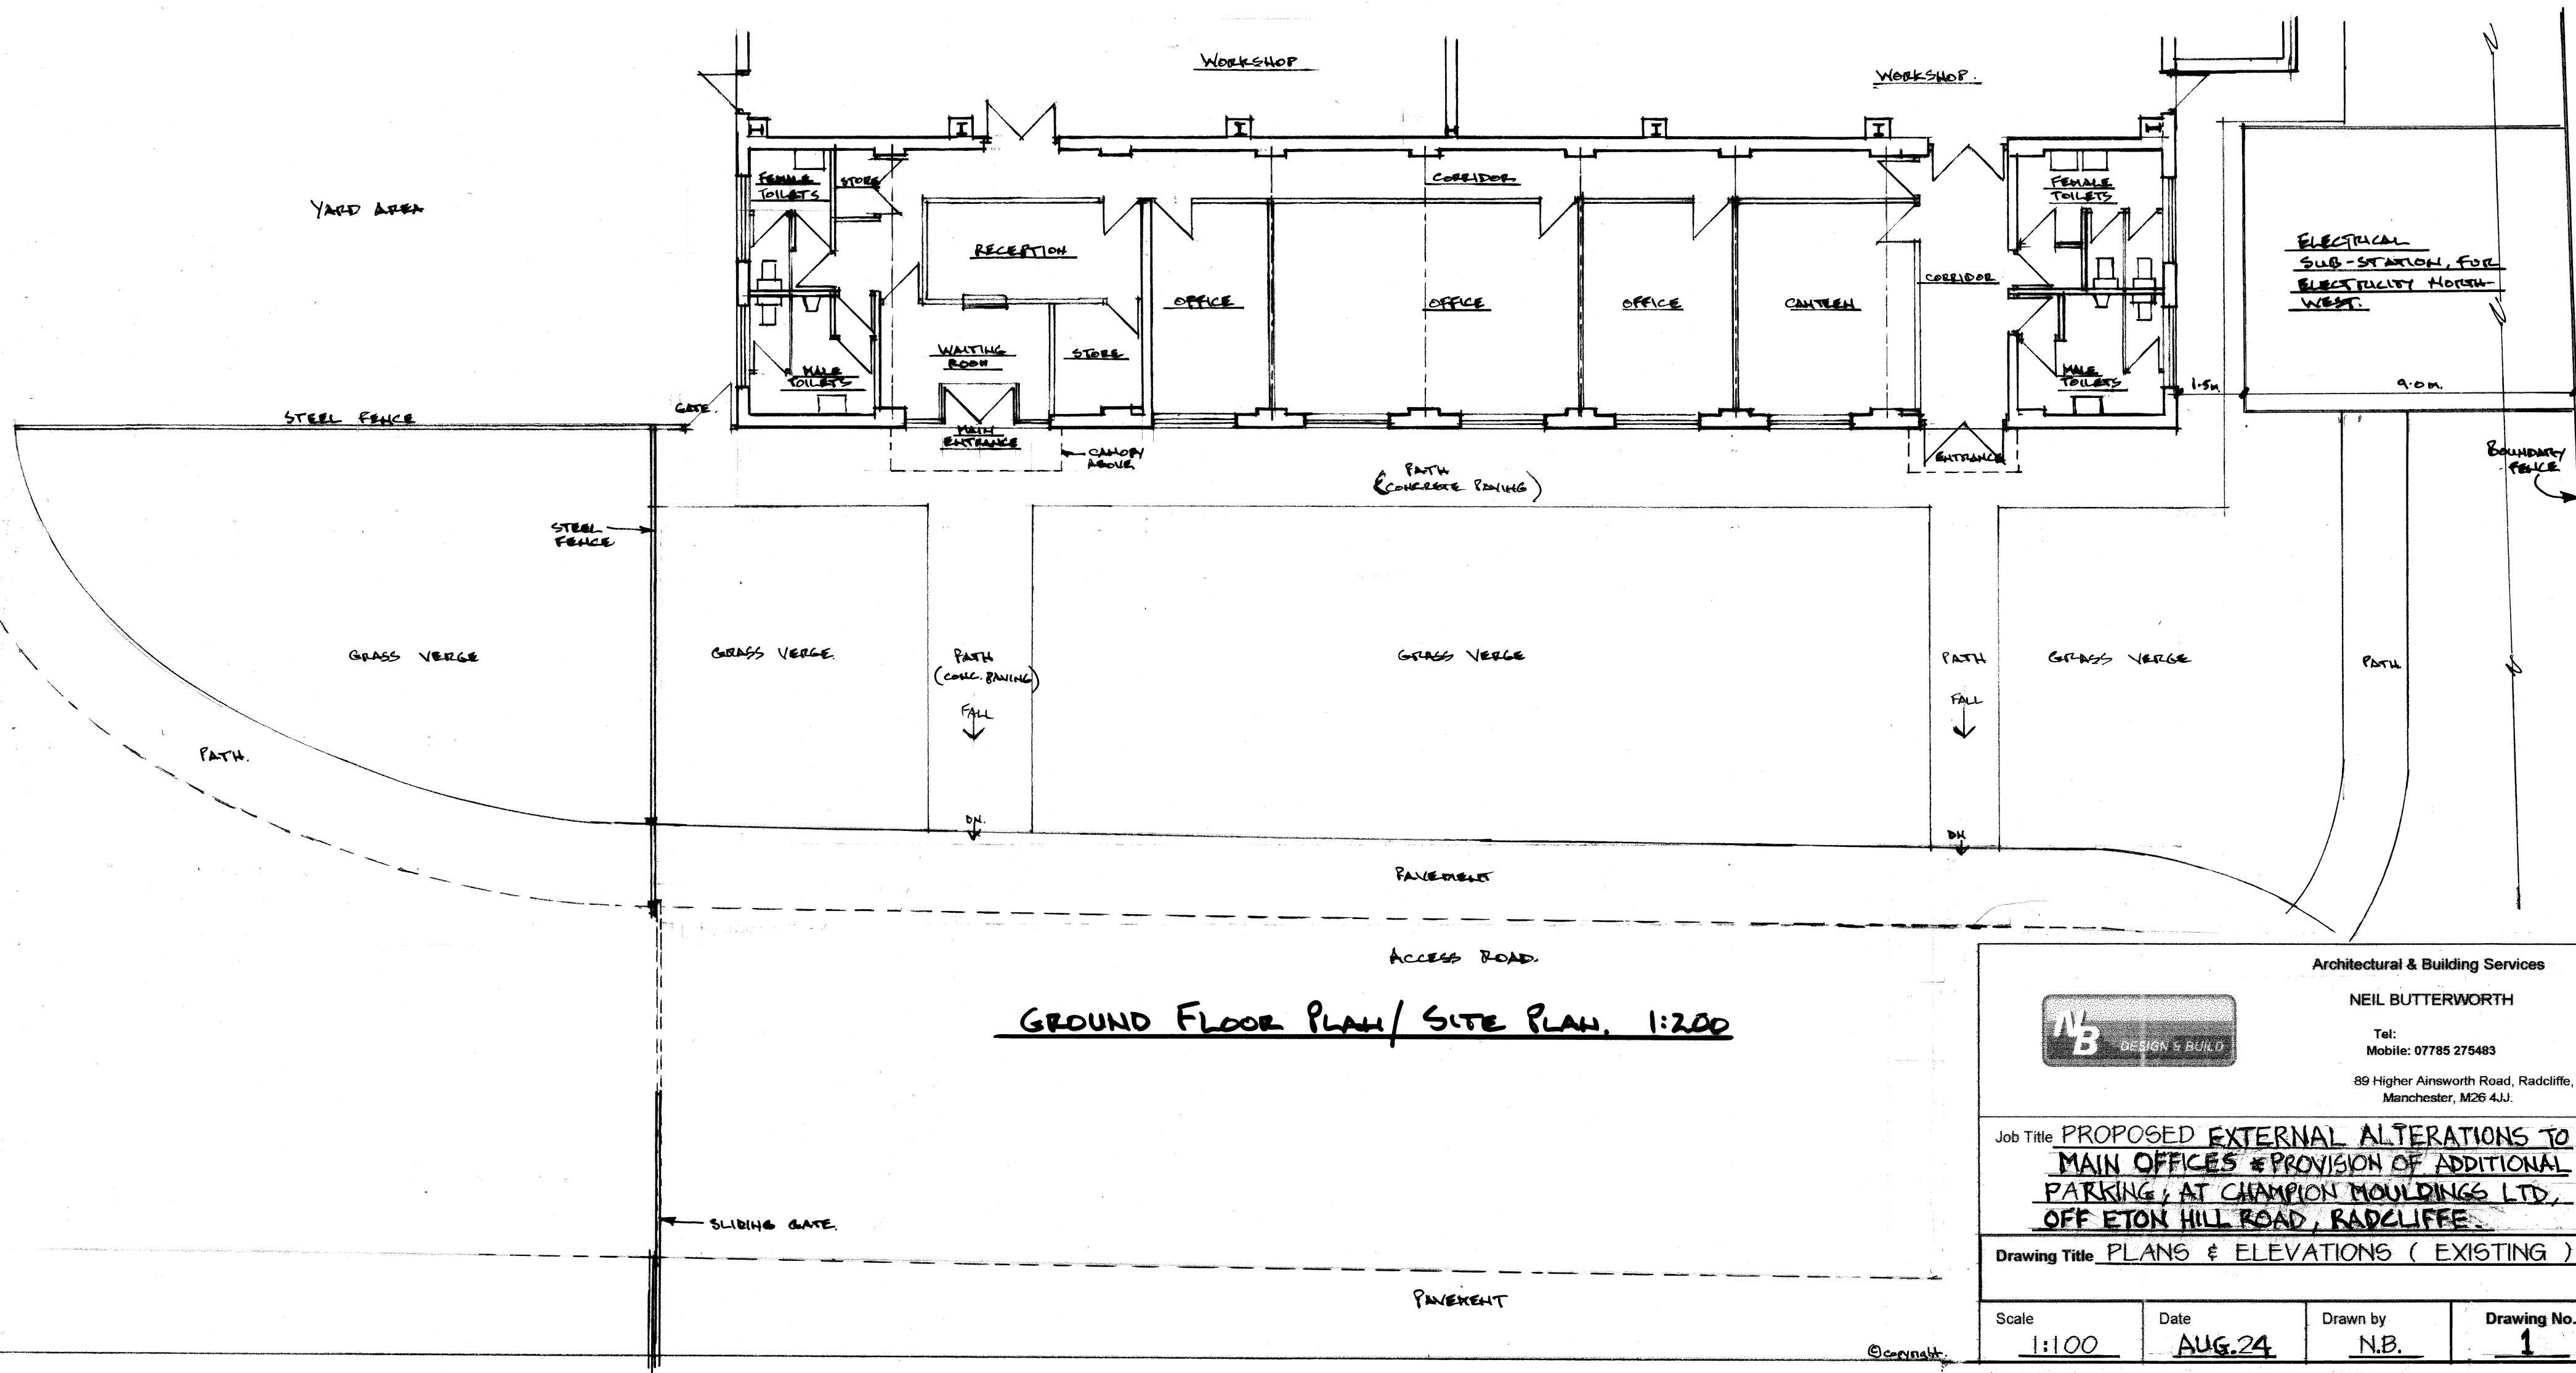

GROUND FLOOR PLAN/ SITE PLAN. 1:200



Architectural & Building Services

NEIL BUTTERWORTH

Tel:
Mobile: 07785 275483

89 Higher Ainsworth Road, Radcliffe,
Manchester, M26 4JJ.

Job Title PROPOSED EXTERNAL ALTERATIONS TO
MAIN OFFICES & PROVISION OF ADDITIONAL
PARKING, AT CHAMPION MOULDINGS LTD,
OFF ETON HILL ROAD, RADCLIFFE.

Drawing Title PLANS & ELEVATIONS (EXISTING)

Scale

1:100

Date

AUG.24

Drawn by

N.B.

Drawing No.

1