




Existing
Garage

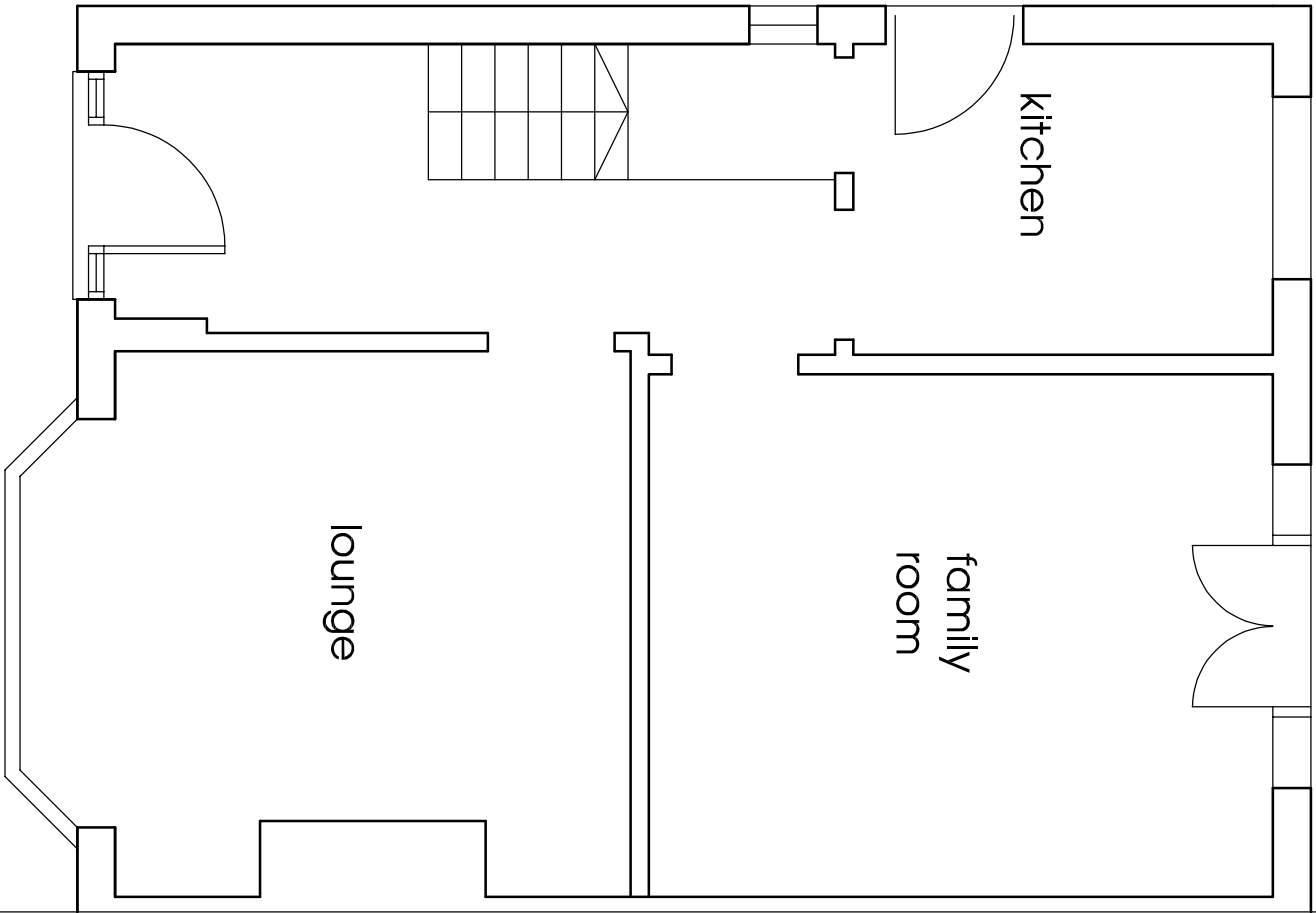

Ground Floor Plan scale 1:50

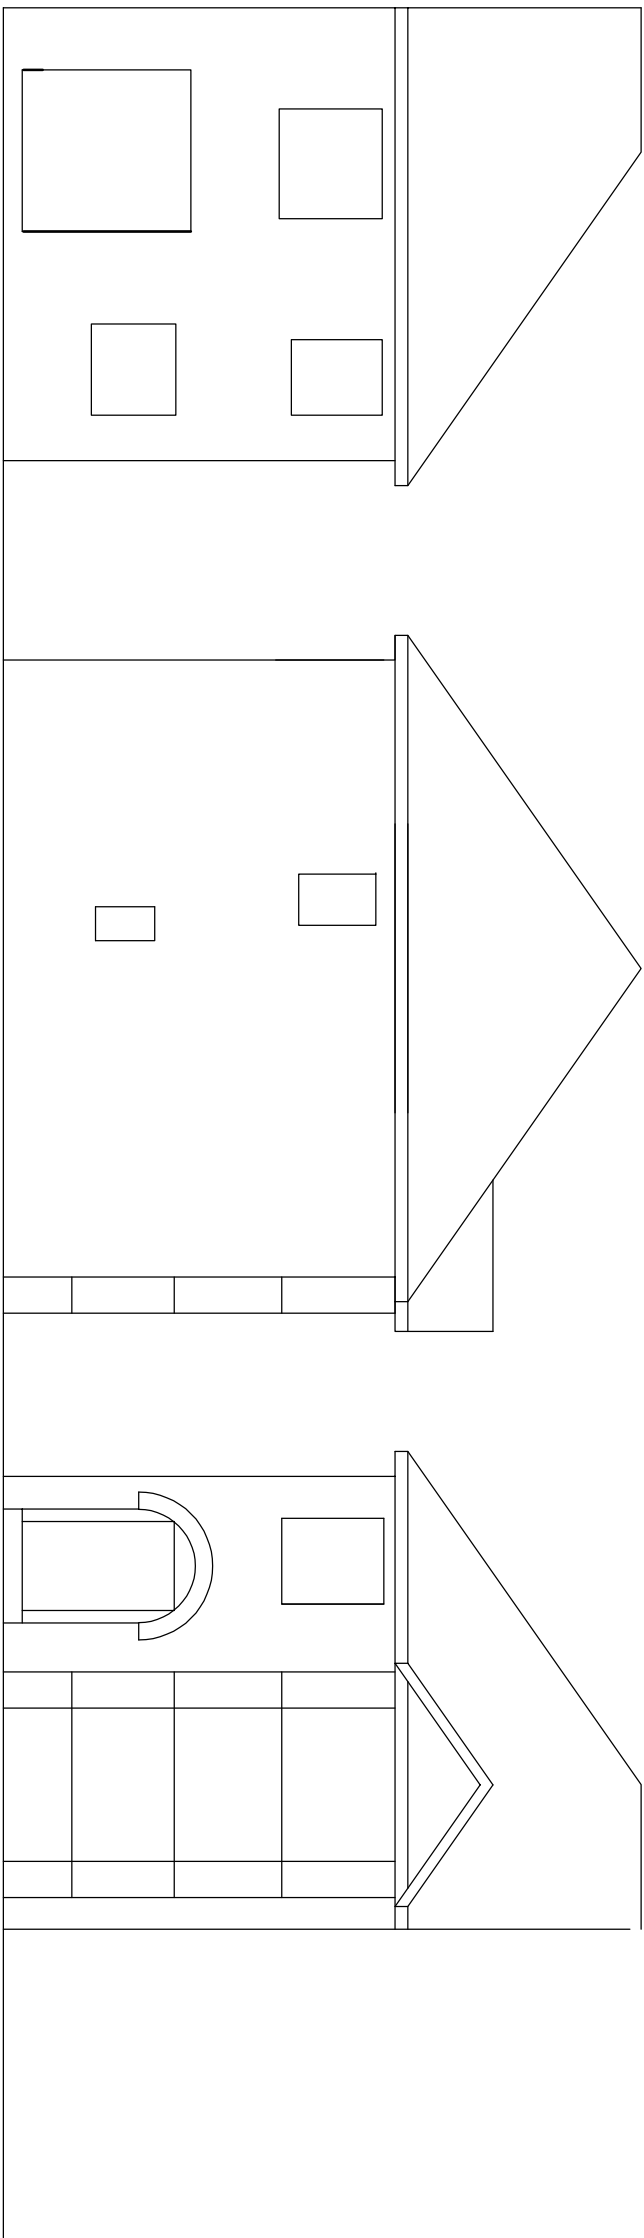

Rear Elevation
Elevations

 

Gable Elevation

Front Elevation

- do not scale dimensions from this drawing
- all dimensions to be checked on-site and discrepancies
to be reported to the architects

client
Mr & Mrs D Jessop

project
Proposed Extension
81 Heywood Road, Prestwich,
Manchester, M25 1FN

title
Existing Plan & Elavtions

drawing number
1236:02

scale
As shown A2

drawn by

strous

fisk
& associates
architects

20 chorley road, swinton, manchester, m27 5qj
t - 0161 793 5300 e - info@rofisk.co.uk

