



Proposed replacement of 5 windows to the front Elevation
of 1, The Stables, Prestwich,M25 0NH

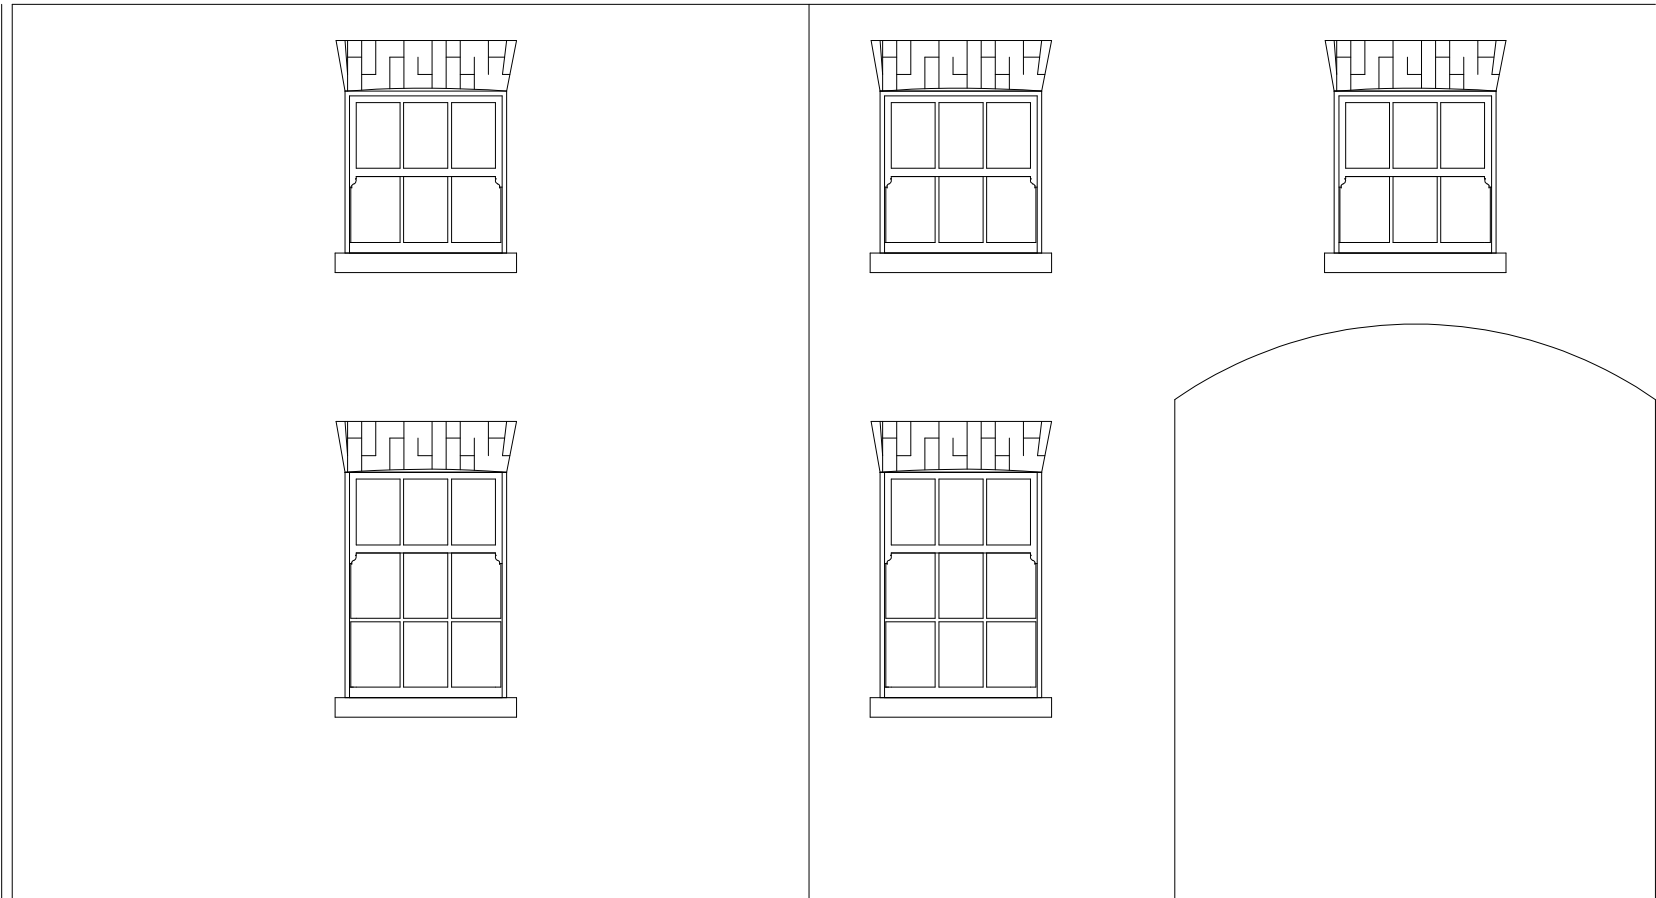

5 windows to front elevation

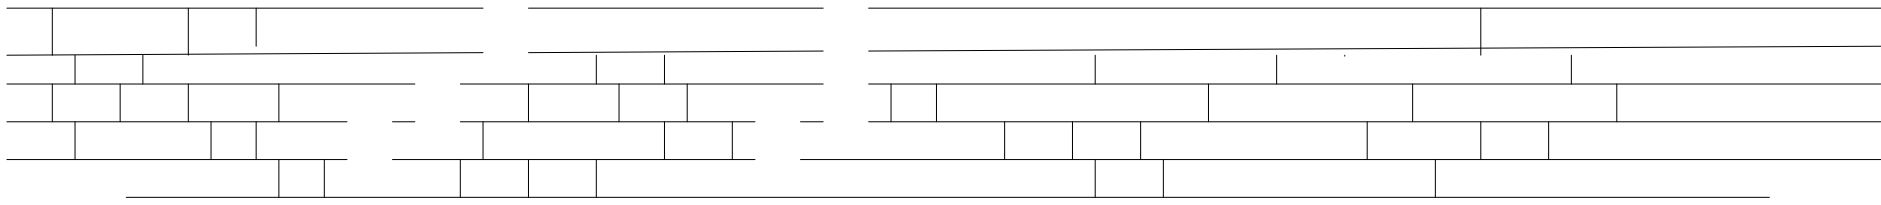

Firth Uk Ltd

Drawn By
P.Firth

Date
21st August 23

Scale
1:50 @ A3

File name
Anne Botham
1,The Stables
M250NH