




PROPOSED GENERAL ARRANGEMENT DRAWINGS (GA)

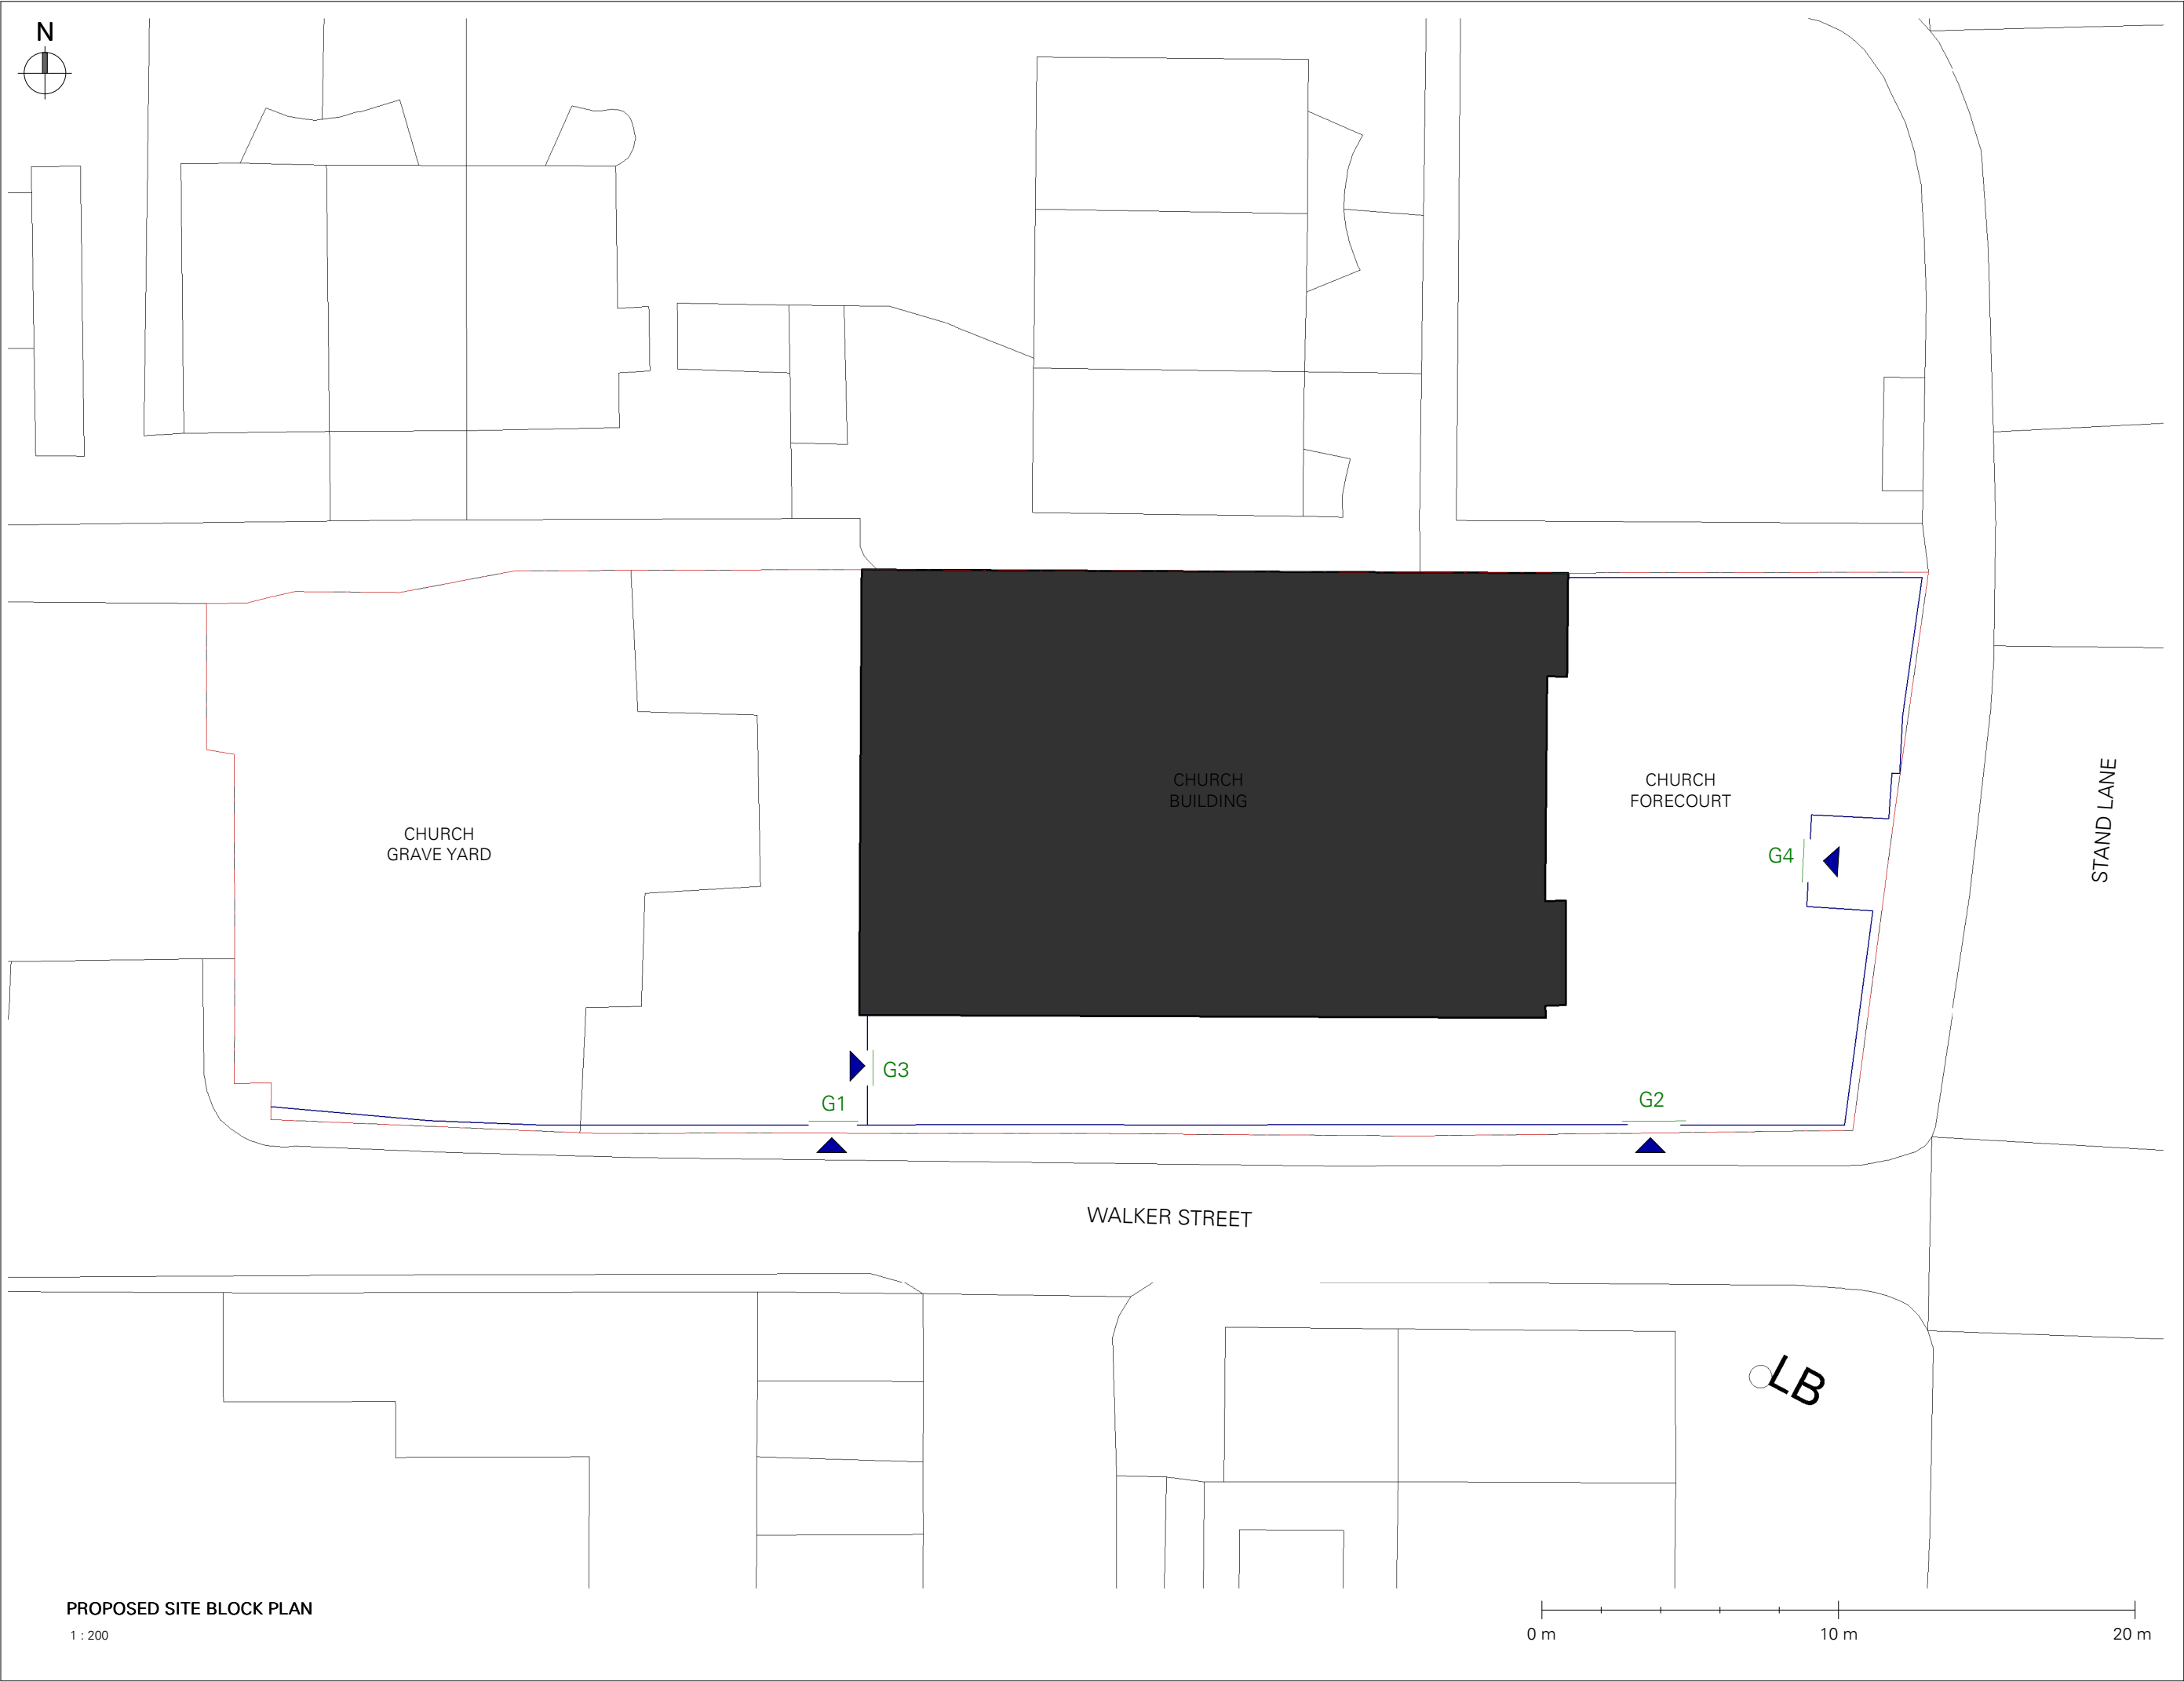

- PROPOSED RAILING  
- 82 LINEAR METERS
- PROPOSED GATES  
- 3NO SINGLE SWING (G1,G2,G3)  
- 1NO DOUBLE SWING (G4)
- SITE BOUNDARY

IKECTURE  
RIBA CHARTERED ARCHITECTS

| Revision | Date | Description | Author |
|----------|------|-------------|--------|
|----------|------|-------------|--------|

STAGE 3  
PLANNING

Client  
MR A ADESANYA

Project address  
SUR CHURCH, RADCLIFFE,  
MANCHESTER, M26 1JE

Date 09 JUN 22 Scale 1 : 200

THE CONTRACTOR IS RESPONSIBLE FOR CHECKING DIMENSIONS, TOLERANCES AND REFERENCES.

IKECTURE TO BE NOTIFIED IN WRITING OF ANY DISCREPANCIES BEFORE PROCEEDING WITH THE WORKS ON SITE OR OFF-SITE FABRICATION.

DO NOT SCALE FROM DRAWINGS. FIGURED DIMENSIONS TO BE WORKED TO IN ALL CASES.

THIS IS A COPYRIGHT DRAWING, NOT TO BE COPIED OR REPRODUCED WITHOUT THE WRITTEN PERMISSION FROM IKECTURE.

PROPOSED SITE  
BLOCK PLAN

| Project no. | Drawing no. | Rev. |
|-------------|-------------|------|
| 305         | D.01        |      |



EXISTING  
STRUCTURE


PROPOSED  
STRUCTURE

PROPOSED RAISED  
TIMBER FLOOR



PROPOSED GA BASEMENT PLAN

1 : 100

 

IKETECTURE  
RIBA CHARTERED ARCHITECTS

Revision Date Description Author

STAGE 3  
PLANNING

Client  
MR A ADESANYA

Project address  
SUR CHURCH, RADCLIFFE,  
MANCHESTER, M26 1JE

Date 09 JUN 22 Scale 1 : 100

THE CONTRACTOR IS  
RESPONSIBLE FOR CHECKING  
DIMENSIONS, TOLERANCES AND  
REFERENCES.

IKETECTURE TO BE NOTIFIED IN  
WRITING OF ANY DISCREPANCIES  
BEFORE PROCEEDING WITH THE  
WORKS ON SITE OR OFF-SITE  
FABRICATION.

DO NOT SCALE FROM DRAWINGS.  
FIGURED DIMENSIONS TO BE  
WORKED TO IN ALL CASES.

THIS IS A COPYRIGHT DRAWING,  
NOT TO BE COPIED OR  
REPRODUCED WITHOUT THE  
WRITTEN PERMISSION FROM  
IKETECTURE.

PROPOSED GA  
BASEMENT PLAN

|             |             |      |
|-------------|-------------|------|
| Project no. | Drawing no. | Rev. |
| 305         | D.03        |      |




EXISTING  
STRUCTURE



PROPOSED  
STRUCTURE




PROPOSED RAISED  
TIMBER FLOOR

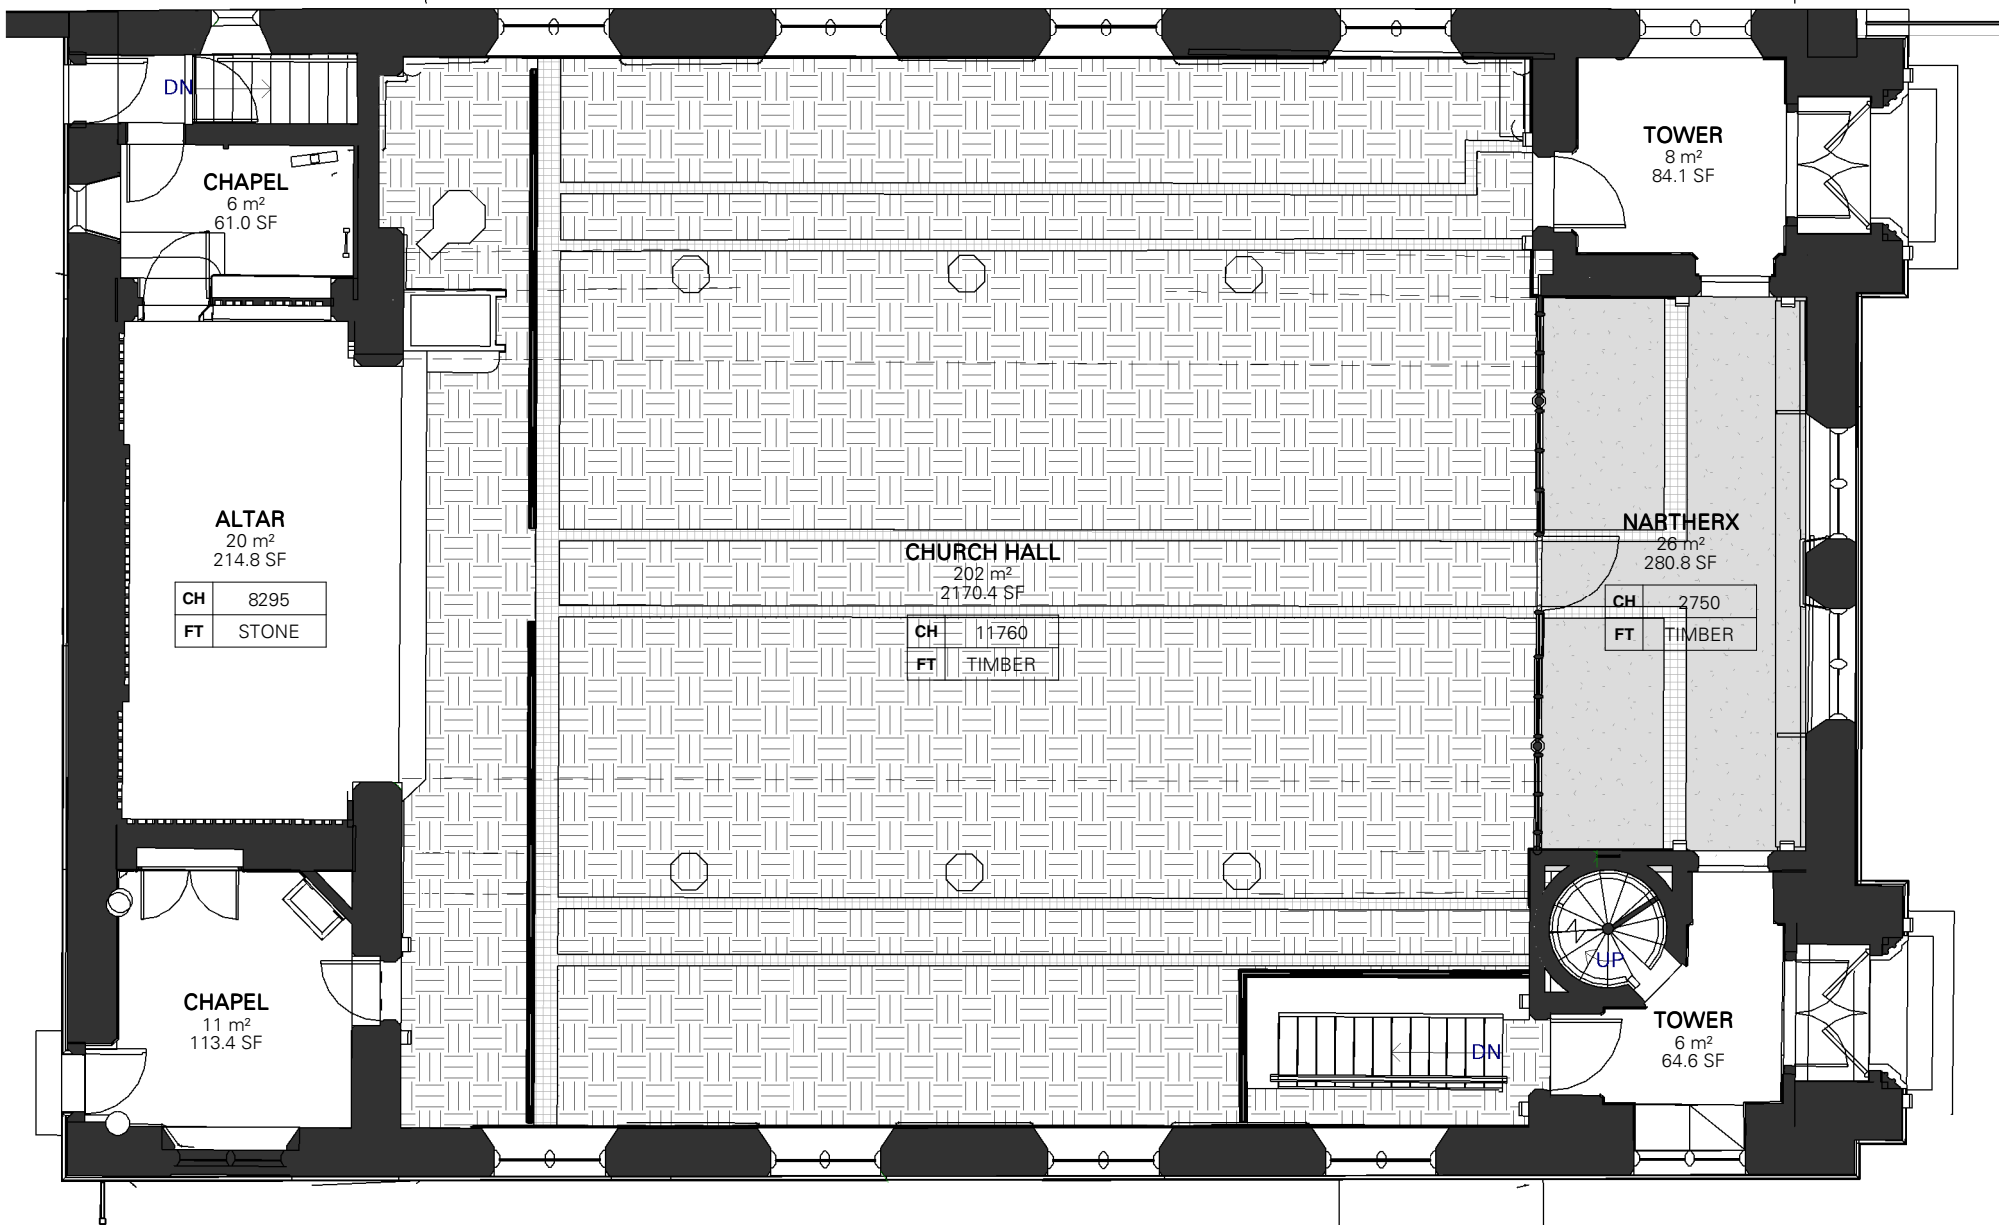

PROPOSED GA GROUND FLOOR PLAN

1 : 100

 

IKETECTURE  
RIBA CHARTERED ARCHITECTS

Revision Date Description Author

STAGE 0  
FEASIBILITY

Client  
MR A ADESANYA

Project address  
SUR CHURCH, RADCLIFFE,  
MANCHESTER, M26 1JE

Date 09 JUN 22 Scale 1 : 100

THE CONTRACTOR IS  
RESPONSIBLE FOR CHECKING  
DIMENSIONS, TOLERANCES AND  
REFERENCES.


IKETECTURE TO BE NOTIFIED IN  
WRITING OF ANY DISCREPANCIES  
BEFORE PROCEEDING WITH THE  
WORKS ON SITE OR OFF-SITE  
FABRICATION.

DO NOT SCALE FROM DRAWINGS.  
FIGURED DIMENSIONS TO BE  
WORKED TO IN ALL CASES.

THIS IS A COPYRIGHT DRAWING,  
NOT TO BE COPIED OR  
REPRODUCED WITHOUT THE  
WRITTEN PERMISSION FROM  
IKETECTURE.


PROPOSED GA  
GROUND FLOOR  
PLAN

| Project no. | Drawing no. | Rev. |
|-------------|-------------|------|
| 305         | D.04        |      |

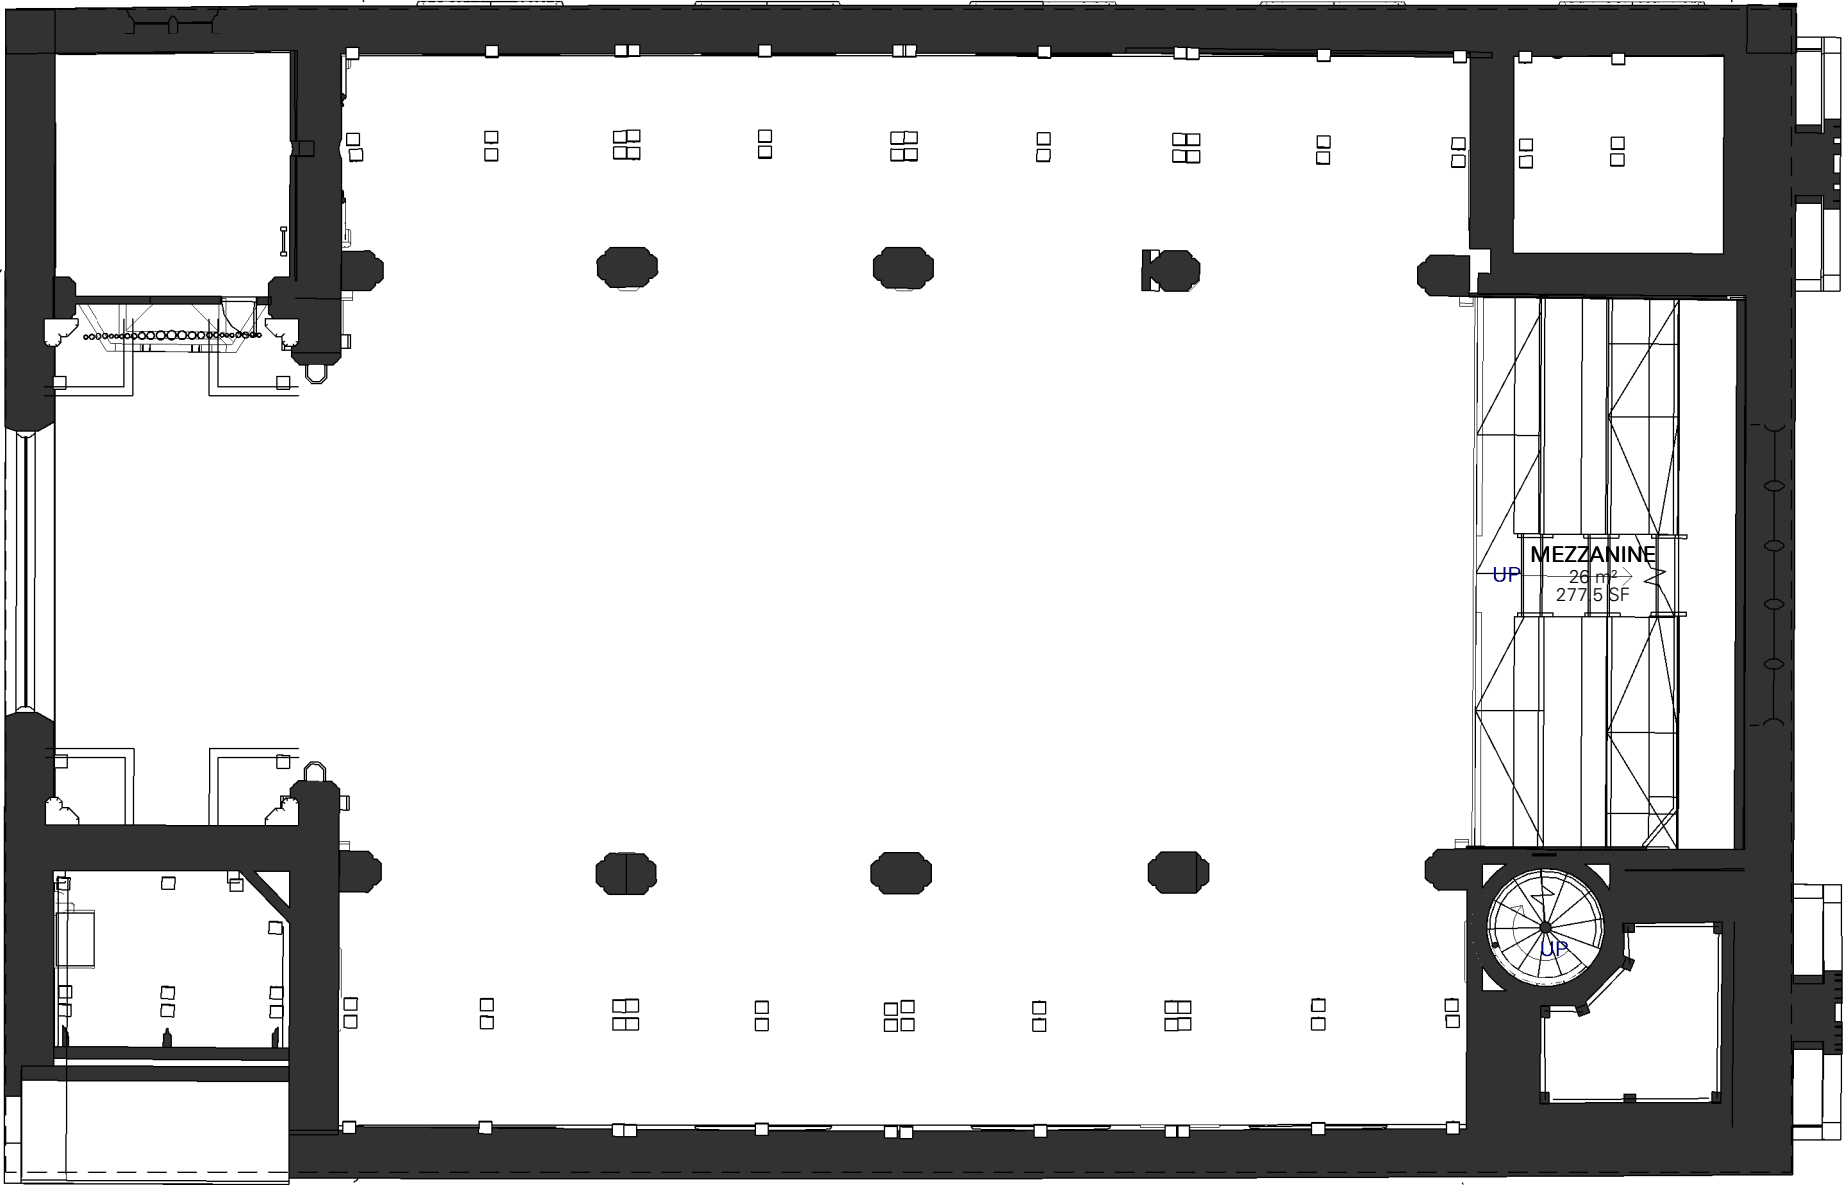

PROPOSED GA MEZZANINE FLOOR PLAN

1 : 100

 

IKECTURE  
RIBA CHARTERED ARCHITECTS

Revision Date Description Author

STAGE 3  
PLANNING

Client

MR A ADESANYA

Project address

SUR CHURCH, RADCLIFFE,  
MANCHESTER, M26 1JE

Date 09 JUN 22 Scale 1 : 100

THE CONTRACTOR IS  
RESPONSIBLE FOR CHECKING  
DIMENSIONS, TOLERANCES AND  
REFERENCES.


IKECTURE TO BE NOTIFIED IN  
WRITING OF ANY DISCREPANCIES  
BEFORE PROCEEDING WITH THE  
WORKS ON SITE OR OFF-SITE  
FABRICATION.

DO NOT SCALE FROM DRAWINGS.  
FIGURED DIMENSIONS TO BE  
WORKED TO IN ALL CASES.

THIS IS A COPYRIGHT DRAWING,  
NOT TO BE COPIED OR  
REPRODUCED WITHOUT THE  
WRITTEN PERMISSION FROM  
IKECTURE.

PROPOSED GA  
MEZZANINE  
FLOOR PLAN

| Project no. | Drawing no. | Rev. |
|-------------|-------------|------|
| 305         | D.05        |      |

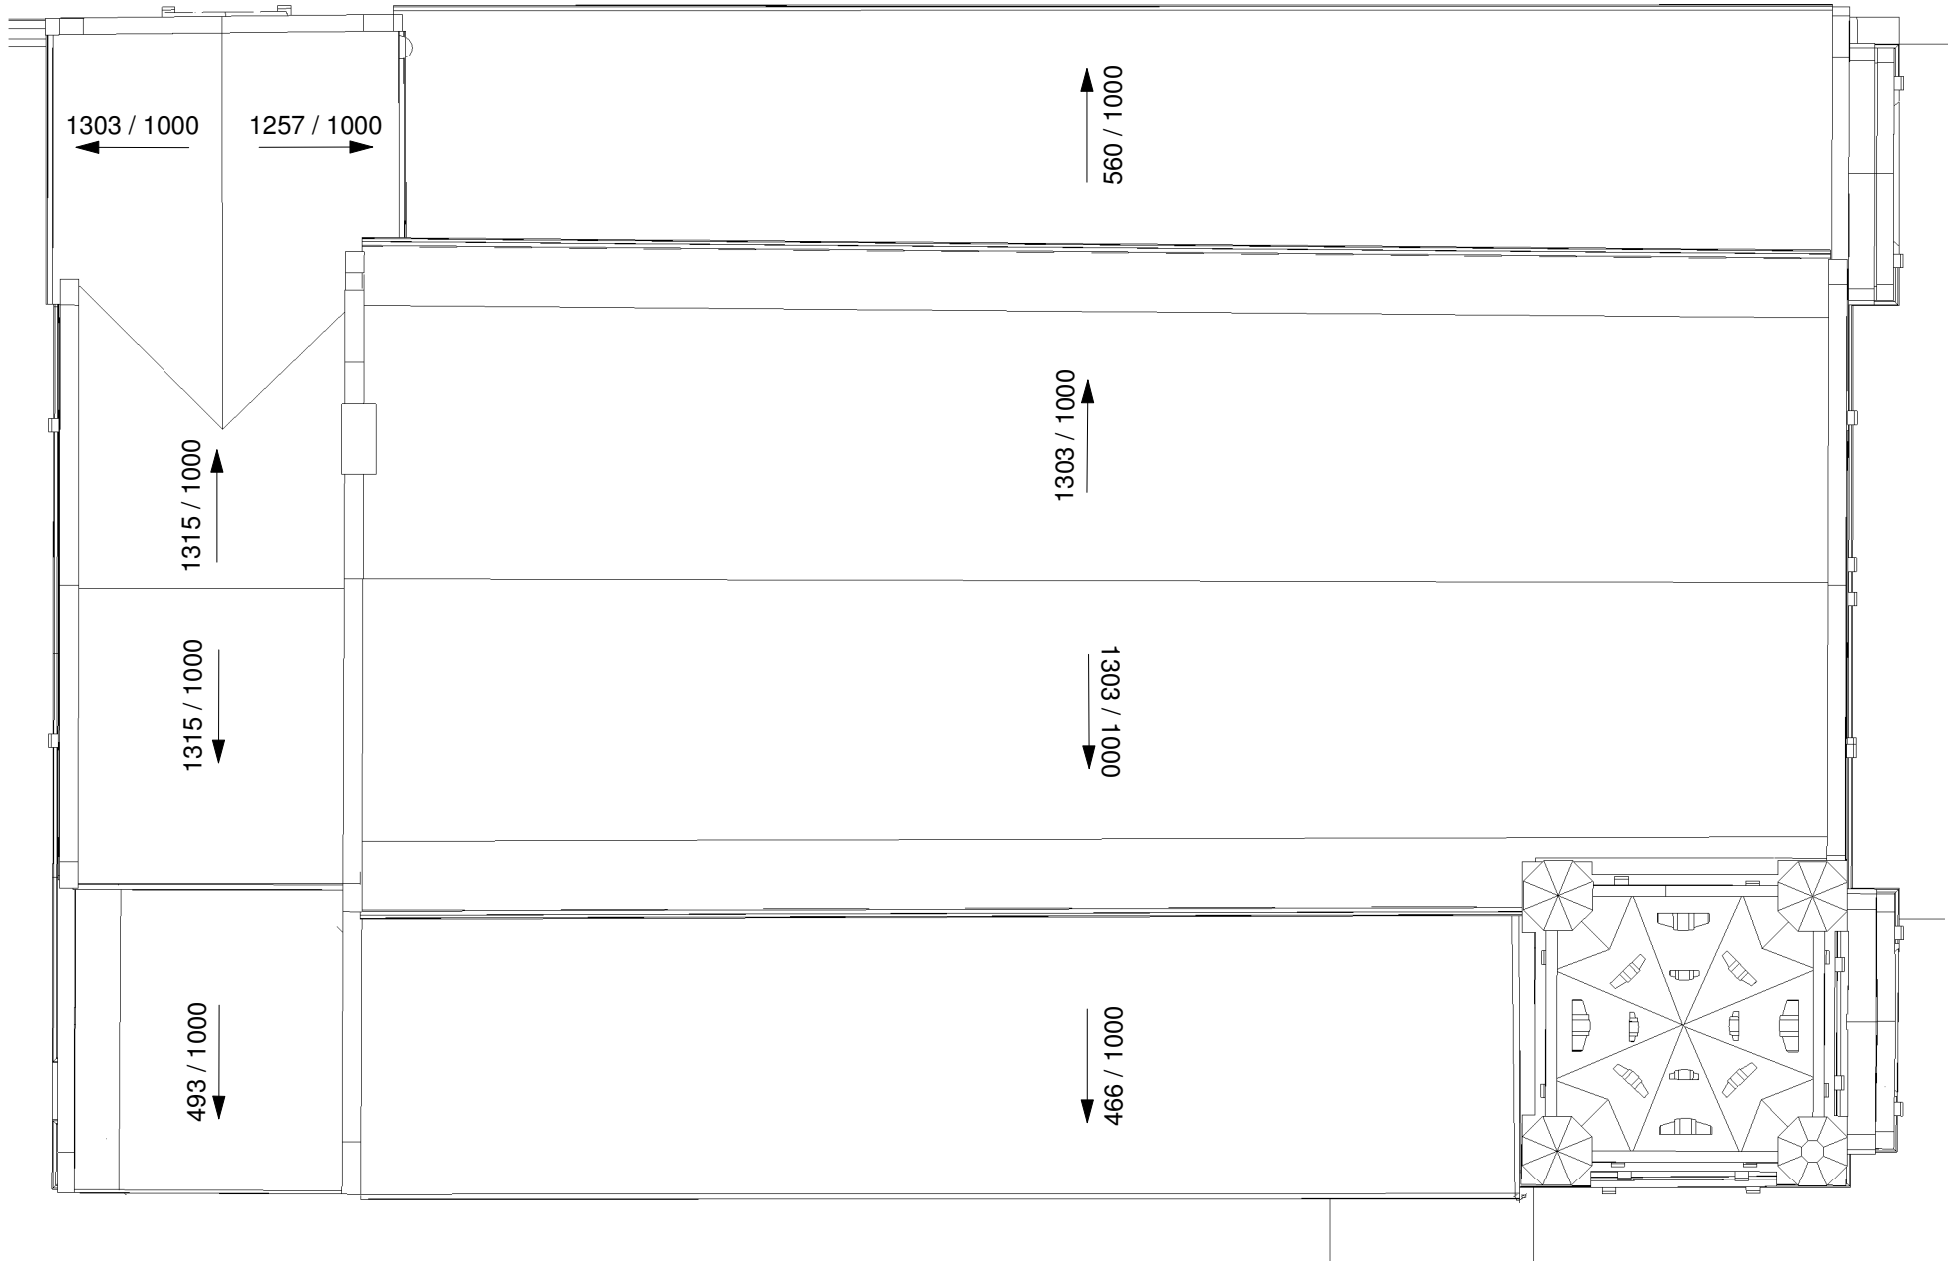

PROPOSED GA ROOF PLAN

1 : 100

IKETECTURE  
RIBA CHARTERED ARCHITECTS

Revision Date Description Author

STAGE 3  
PLANNING

Client

MR A ADESANYA

Project address

SUR CHURCH, RADCLIFFE,  
MANCHESTER, M26 1JE

Date 09 JUN 22 Scale 1 : 100

THE CONTRACTOR IS  
RESPONSIBLE FOR CHECKING  
DIMENSIONS, TOLERANCES AND  
REFERENCES.

IKETECTURE TO BE NOTIFIED IN  
WRITING OF ANY DISCREPANCIES  
BEFORE PROCEEDING WITH THE  
WORKS ON SITE OR OFF-SITE  
FABRICATION.

DO NOT SCALE FROM DRAWINGS.  
FIGURED DIMENSIONS TO BE  
WORKED TO IN ALL CASES.


THIS IS A COPYRIGHT DRAWING,  
NOT TO BE COPIED OR  
REPRODUCED WITHOUT THE  
WRITTEN PERMISSION FROM  
IKETECTURE.

PROPOSED GA  
ROOF PLAN

|             |             |      |
|-------------|-------------|------|
| Project no. | Drawing no. | Rev. |
| 305         | D.06        |      |



PROPOSED KEY SCHEDULE DRAWINGS (KS)

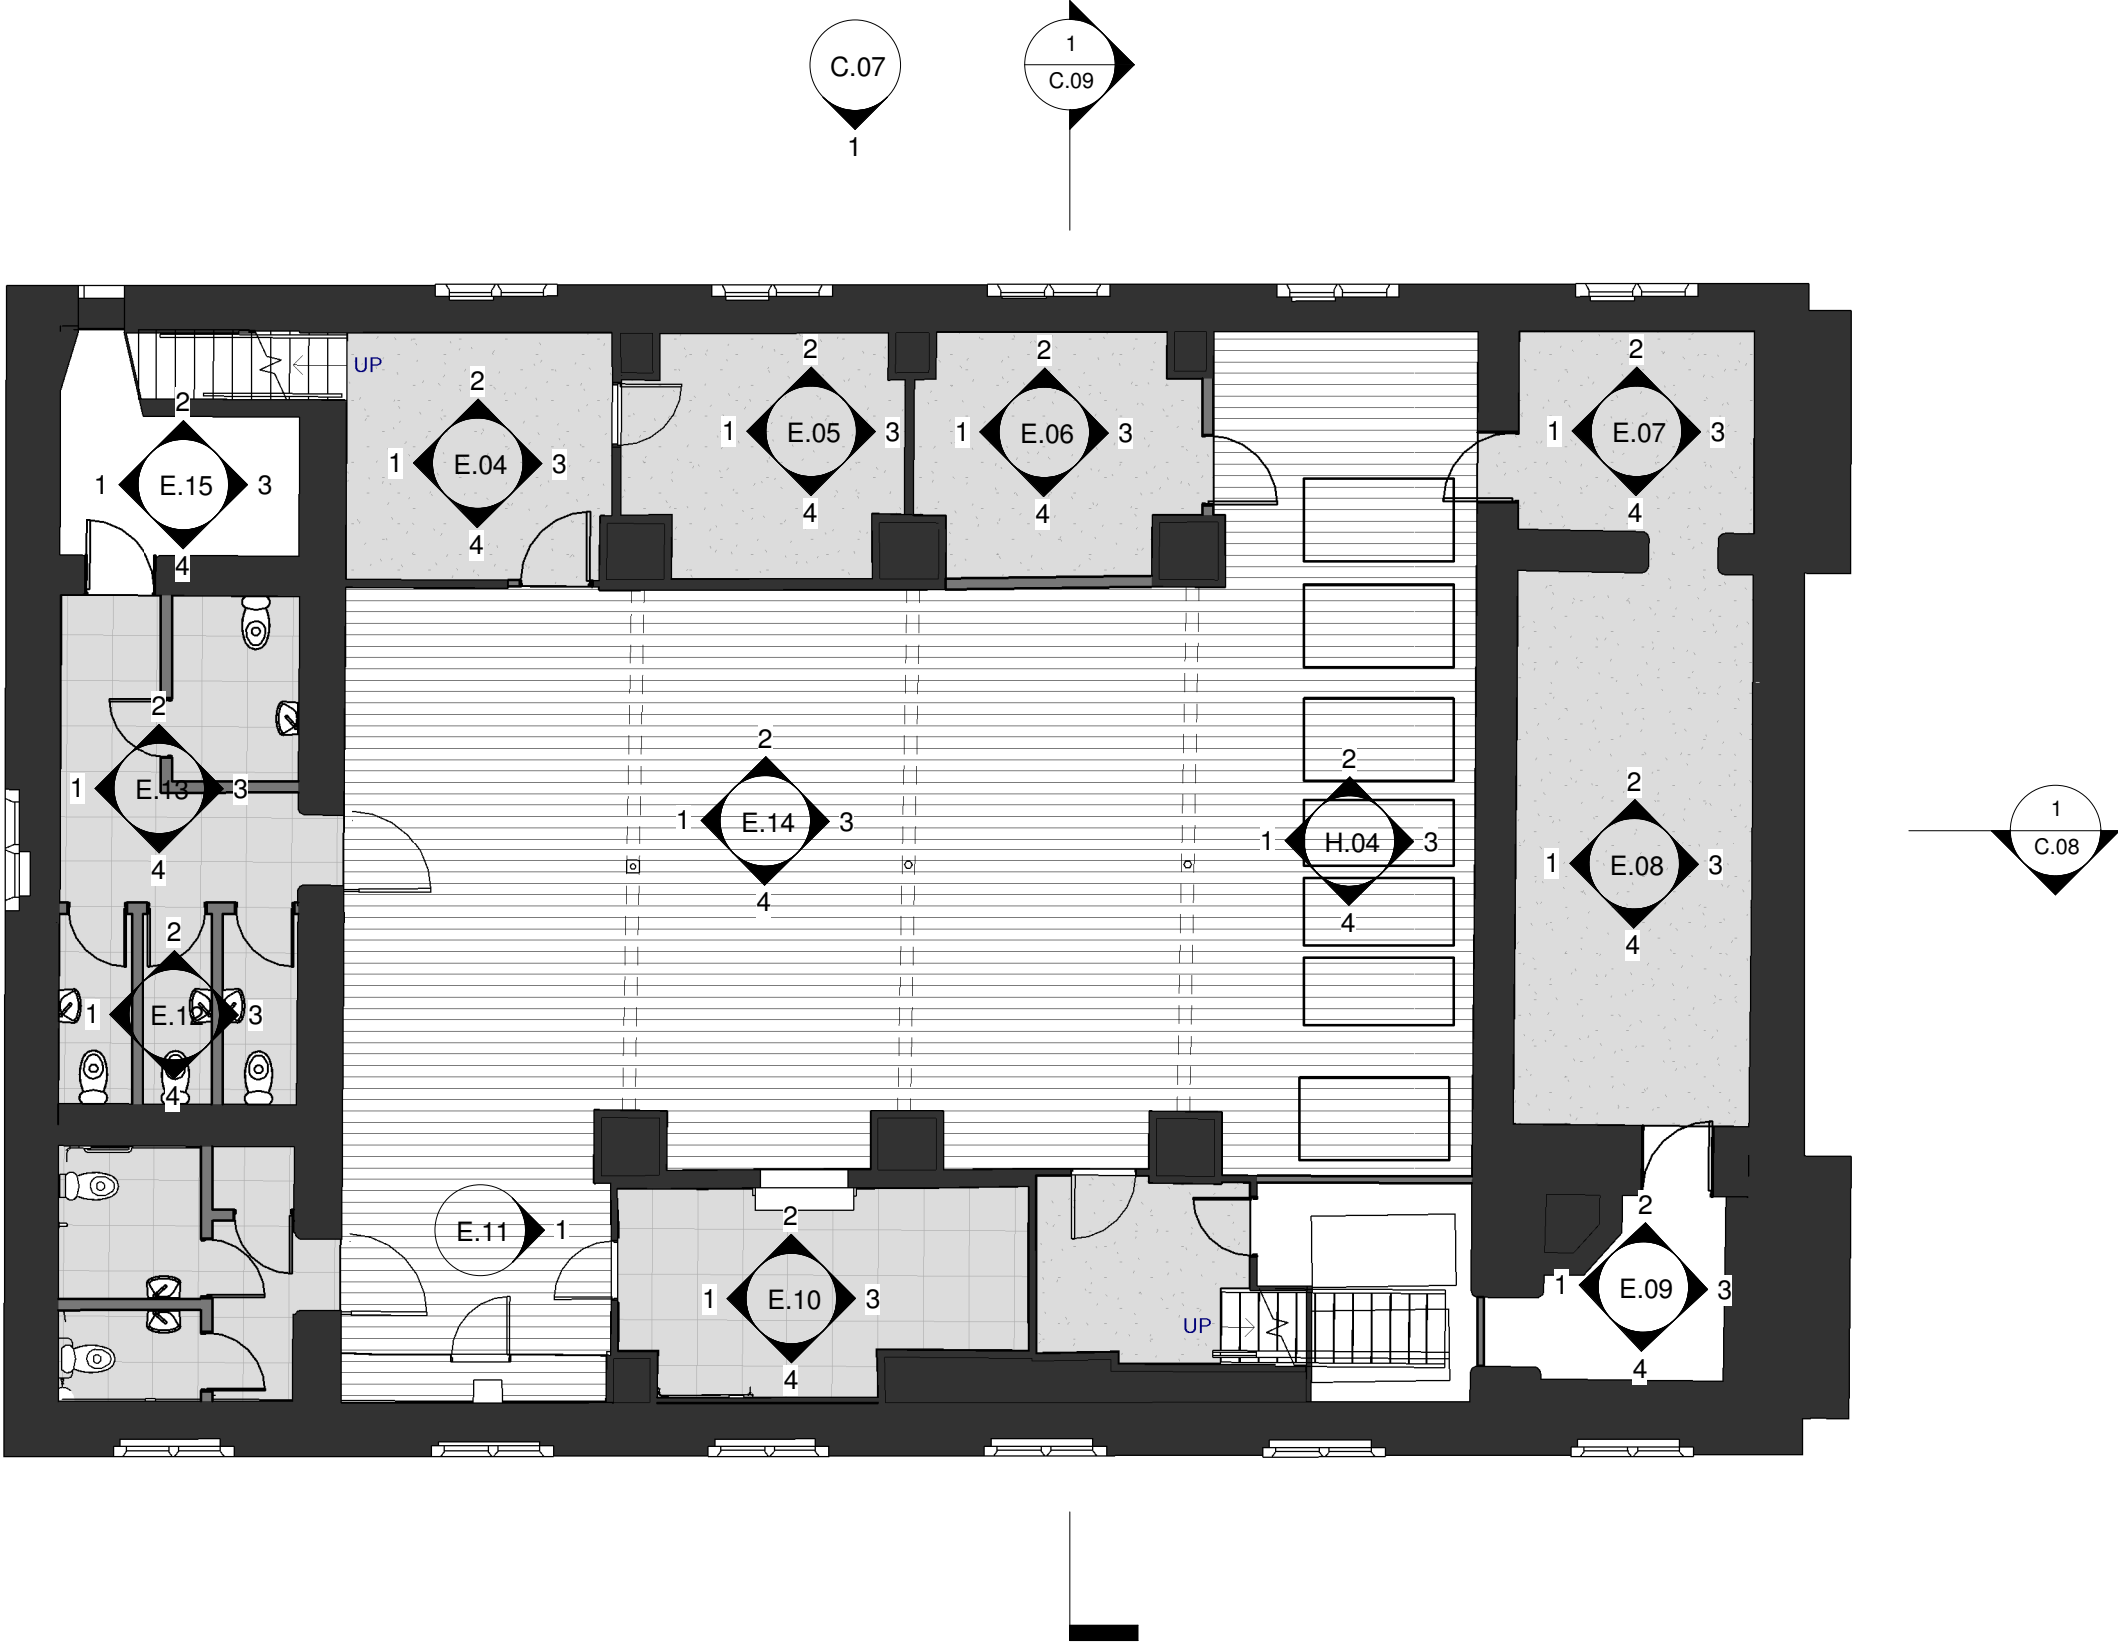

PROPOSED KS BASEMENT FLOOR PLAN

1 : 100

IKETECTURE  
RIBA CHARTERED ARCHITECTS

Revision Date Description Author

STAGE 3  
PLANNING

Client  
**MR A ADESANYA**

Project address  
**SUR CHURCH, RADCLIFFE,  
MANCHESTER, M26 1JE**

Date **09 JUN 22** Scale **1 : 100**

THE CONTRACTOR IS  
RESPONSIBLE FOR CHECKING  
DIMENSIONS, TOLERANCES AND  
REFERENCES.

IKETECTURE TO BE NOTIFIED IN  
WRITING OF ANY DISCREPANCIES  
BEFORE PROCEEDING WITH THE  
WORKS ON SITE OR OFF-SITE  
FABRICATION.


DO NOT SCALE FROM DRAWINGS.  
FIGURED DIMENSIONS TO BE  
WORKED TO IN ALL CASES.

THIS IS A COPYRIGHT DRAWING,  
NOT TO BE COPIED OR  
REPRODUCED WITHOUT THE  
WRITTEN PERMISSION FROM  
IKETECTURE.

**PROPOSED KS  
BASEMENT  
FLOOR PLAN**

| Project no. | Drawing no. | Rev. |
|-------------|-------------|------|
| <b>305</b>  | <b>E.01</b> |      |



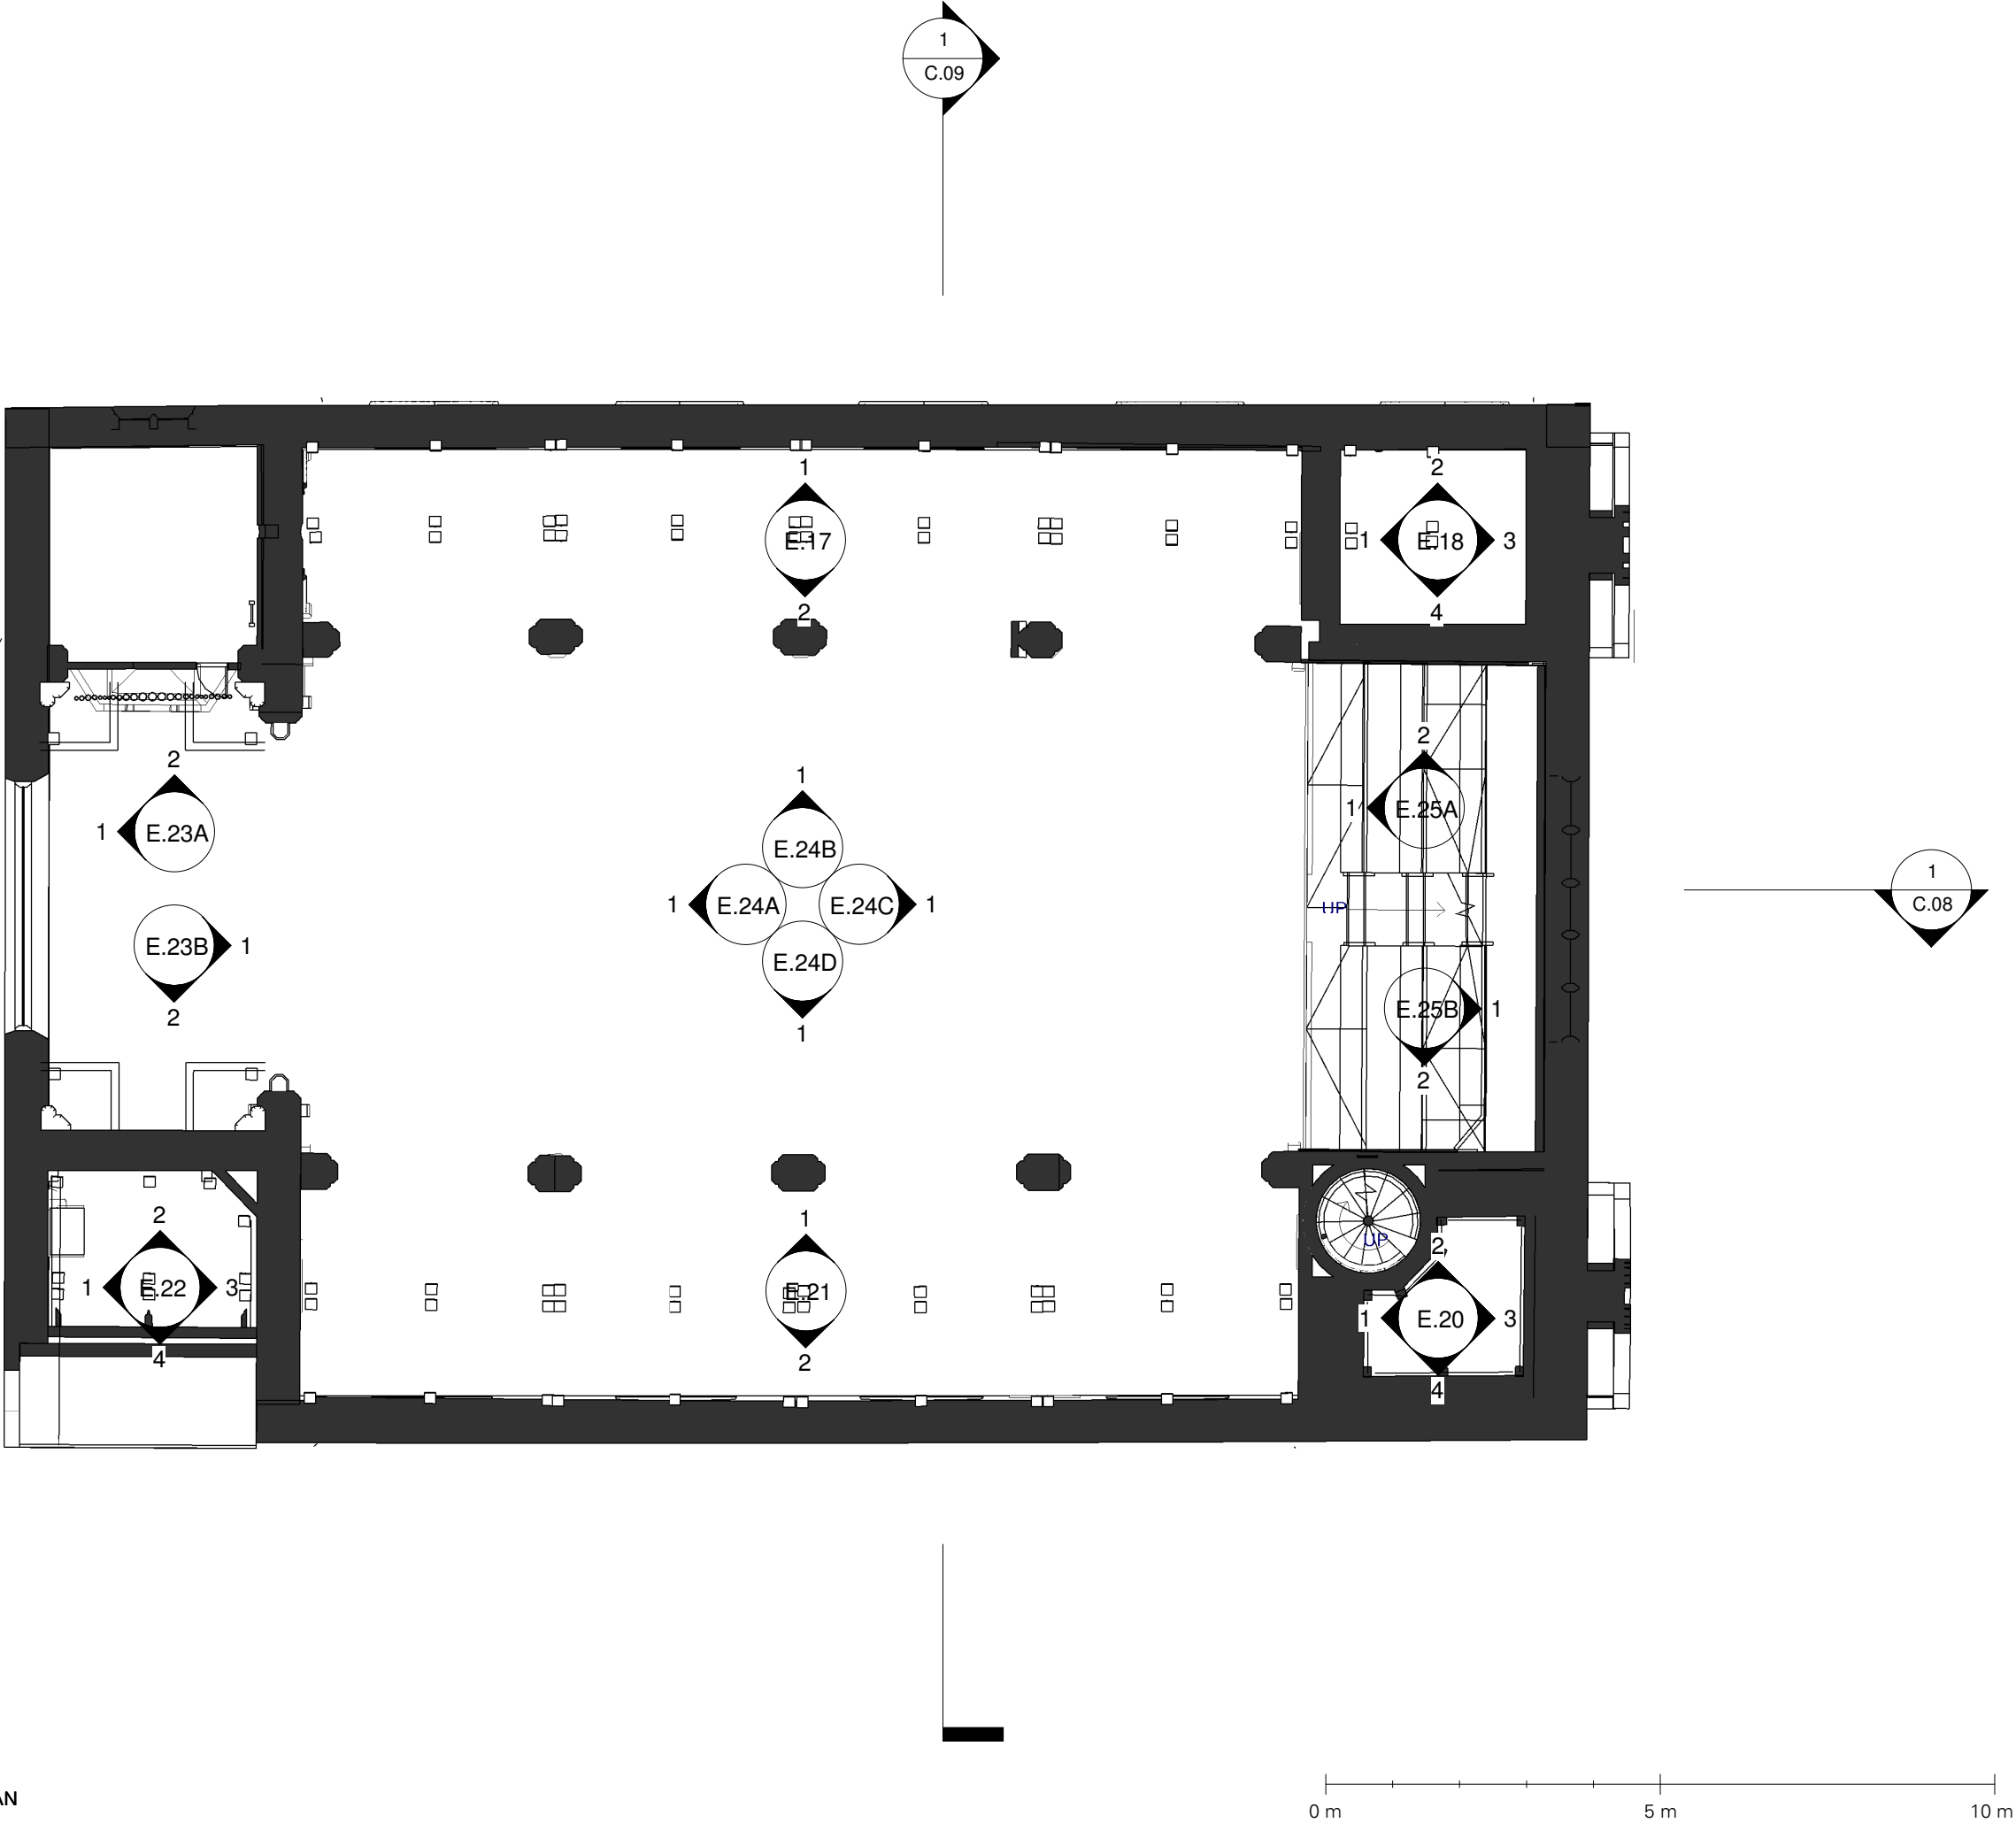

PROPOSED KS MEZZANINE FLOOR PLAN  
1 : 100

**IKETECTURE**  
RIBA CHARTERED ARCHITECTS

Revision Date Description Author

STAGE 3  
**PLANNING**

Client  
**MR A ADESANYA**

Project address  
**SUR CHURCH, RADCLIFFE,  
MANCHESTER, M26 1JE**

Date **09 JUN 22** Scale **1 : 100**

THE CONTRACTOR IS  
RESPONSIBLE FOR CHECKING  
DIMENSIONS, TOLERANCES AND  
REFERENCES.


IKETECTURE TO BE NOTIFIED IN  
WRITING OF ANY DISCREPANCIES  
BEFORE PROCEEDING WITH THE  
WORKS ON SITE OR OFF-SITE  
FABRICATION.

DO NOT SCALE FROM DRAWINGS.  
FIGURED DIMENSIONS TO BE  
WORKED TO IN ALL CASES.


THIS IS A COPYRIGHT DRAWING,  
NOT TO BE COPIED OR  
REPRODUCED WITHOUT THE  
WRITTEN PERMISSION FROM  
IKETECTURE.

**PROPOSED KS  
MEZZANINE  
FLOOR PLAN**


| Project no. | Drawing no. | Rev. |
|-------------|-------------|------|
| <b>305</b>  | <b>E.03</b> |      |

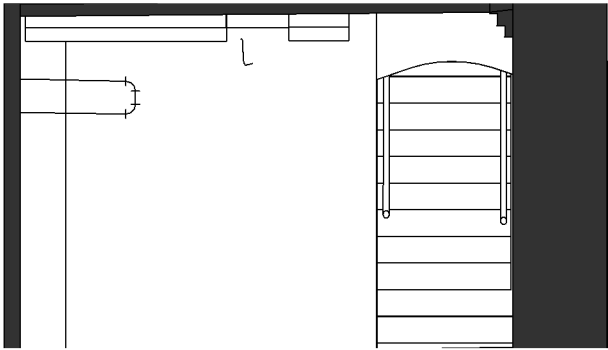


1

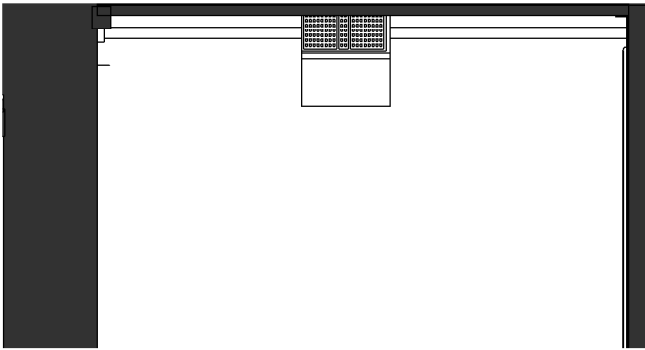

2

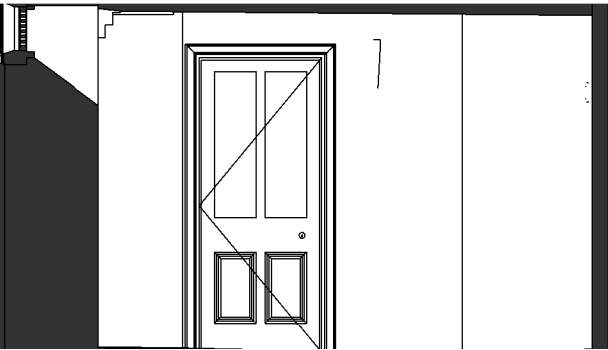


3

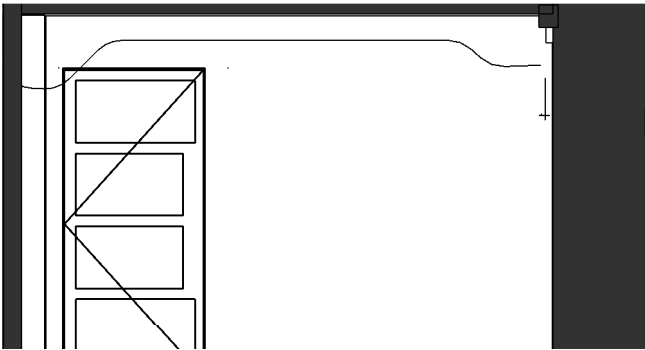

4

INTERNAL ELEVATIONS - BT.2

1 : 50

 

IKETECTURE  
RIBA CHARTERED ARCHITECTS

Revision   Date   Description   Author

STAGE 3  
PLANNING

Client  
MR A ADESANYA

Project address  
SUR CHURCH, RADCLIFFE,  
MANCHESTER, M26 1JE

Date   09 JUN 22   Scale   1 : 50

THE CONTRACTOR IS  
RESPONSIBLE FOR CHECKING  
DIMENSIONS, TOLERANCES AND  
REFERENCES.


IKETECTURE TO BE NOTIFIED IN  
WRITING OF ANY DISCREPANCIES  
BEFORE PROCEEDING WITH THE  
WORKS ON SITE OR OFF-SITE  
FABRICATION.

DO NOT SCALE FROM DRAWINGS.  
FIGURED DIMENSIONS TO BE  
WORKED TO IN ALL CASES.


THIS IS A COPYRIGHT DRAWING,  
NOT TO BE COPIED OR  
REPRODUCED WITHOUT THE  
WRITTEN PERMISSION FROM  
IKETECTURE.

INTERNAL  
ELEVATIONS -  
BT.2


| Project no. | Drawing no. | Rev. |
|-------------|-------------|------|
| 305         | E.04        |      |

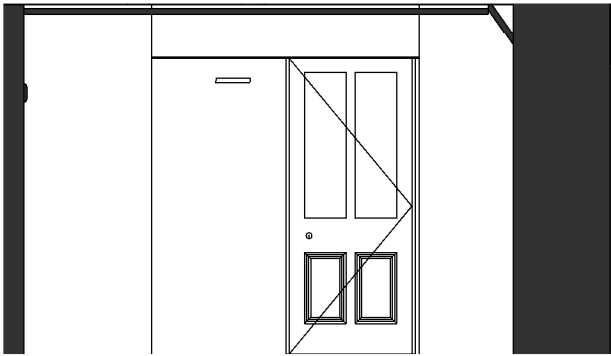


1

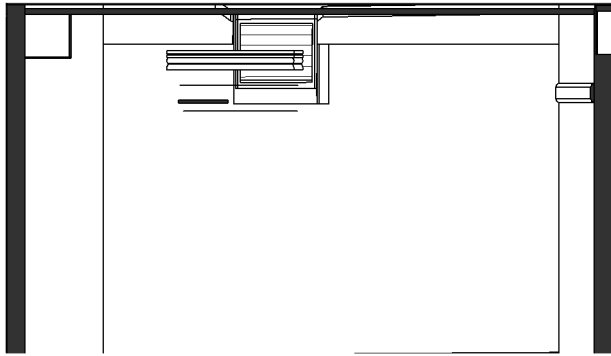

2

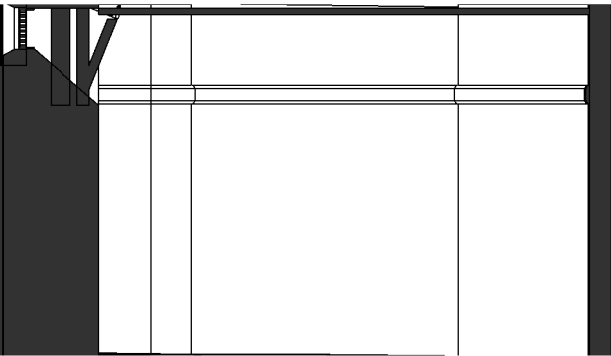


3

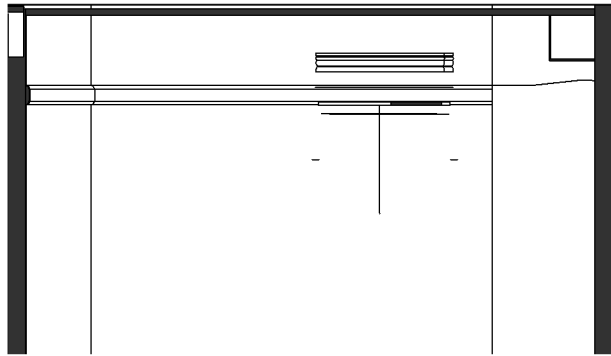

4

INTERNAL ELEVATIONS - BT.3

1 : 50

 

IKETECTURE  
RIBA CHARTERED ARCHITECTS

Revision Date Description Author

STAGE 3  
PLANNING

Client  
MR A ADESANYA

Project address  
SUR CHURCH, RADCLIFFE,  
MANCHESTER, M26 1JE

Date 09 JUN 22 Scale 1 : 50

THE CONTRACTOR IS  
RESPONSIBLE FOR CHECKING  
DIMENSIONS, TOLERANCES AND  
REFERENCES.


IKETECTURE TO BE NOTIFIED IN  
WRITING OF ANY DISCREPANCIES  
BEFORE PROCEEDING WITH THE  
WORKS ON SITE OR OFF-SITE  
FABRICATION.

DO NOT SCALE FROM DRAWINGS.  
FIGURED DIMENSIONS TO BE  
WORKED TO IN ALL CASES.


THIS IS A COPYRIGHT DRAWING,  
NOT TO BE COPIED OR  
REPRODUCED WITHOUT THE  
WRITTEN PERMISSION FROM  
IKETECTURE.

INTERNAL  
ELEVATIONS -  
BT.3


| Project no. | Drawing no. | Rev. |
|-------------|-------------|------|
| 305         | E.05        |      |

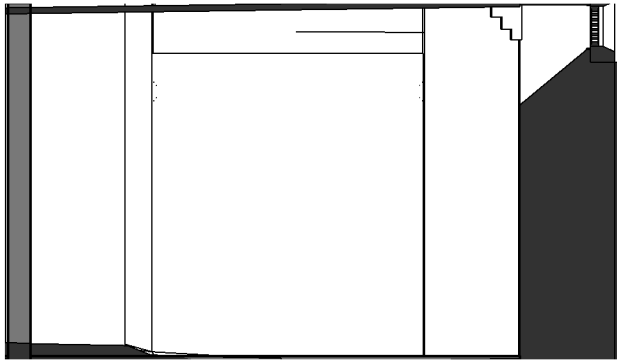


1

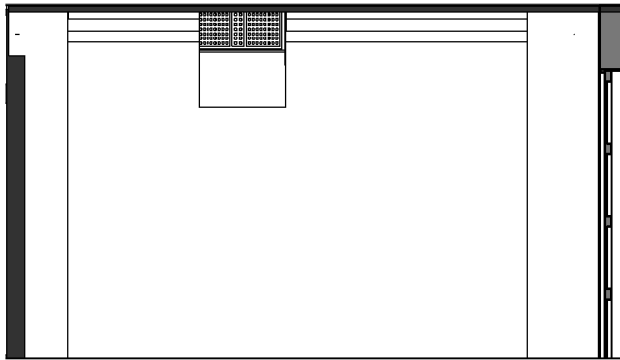

2

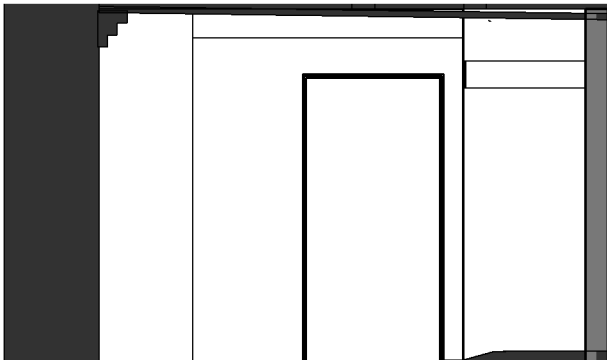


3

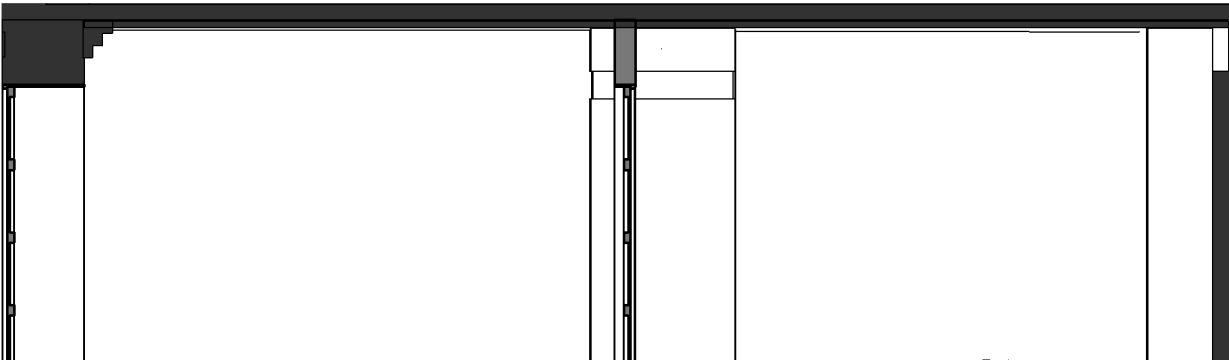

4

INTERNAL ELEVATIONS - BT.4

1 : 50

 

IKETECTURE  
RIBA CHARTERED ARCHITECTS

Revision Date Description Author

STAGE 3  
PLANNING

Client  
MR A ADESANYA

Project address  
SUR CHURCH, RADCLIFFE,  
MANCHESTER, M26 1JE

Date 09 JUN 22 Scale 1 : 50

THE CONTRACTOR IS  
RESPONSIBLE FOR CHECKING  
DIMENSIONS, TOLERANCES AND  
REFERENCES.


IKETECTURE TO BE NOTIFIED IN  
WRITING OF ANY DISCREPANCIES  
BEFORE PROCEEDING WITH THE  
WORKS ON SITE OR OFF-SITE  
FABRICATION.

DO NOT SCALE FROM DRAWINGS.  
FIGURED DIMENSIONS TO BE  
WORKED TO IN ALL CASES.


THIS IS A COPYRIGHT DRAWING,  
NOT TO BE COPIED OR  
REPRODUCED WITHOUT THE  
WRITTEN PERMISSION FROM  
IKETECTURE.

INTERNAL  
ELEVATIONS -  
BT.4


| Project no. | Drawing no. | Rev. |
|-------------|-------------|------|
| 305         | E.06        |      |

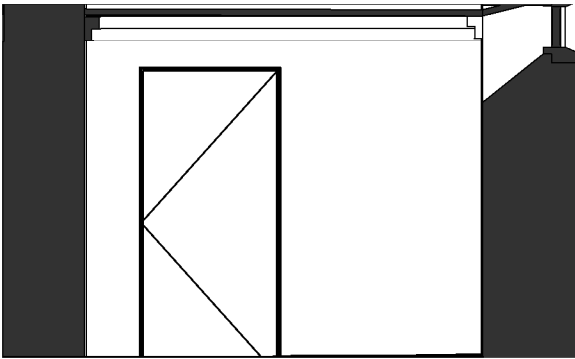


1

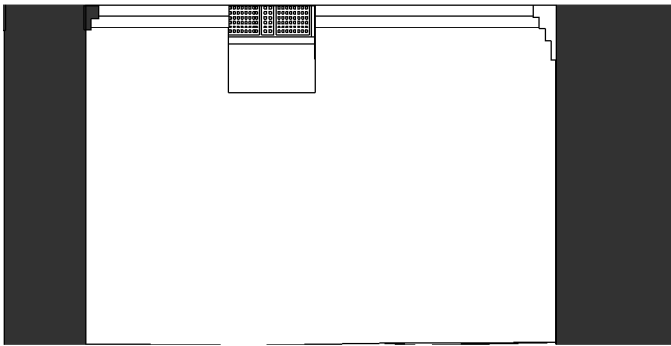

2

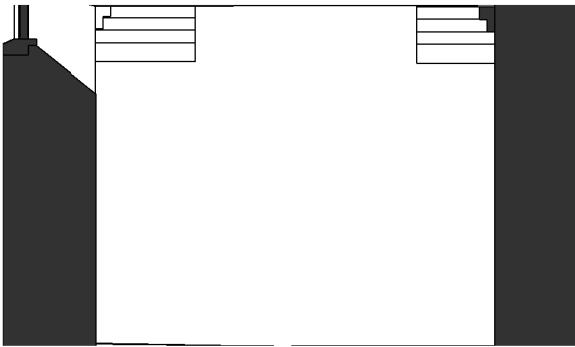


3

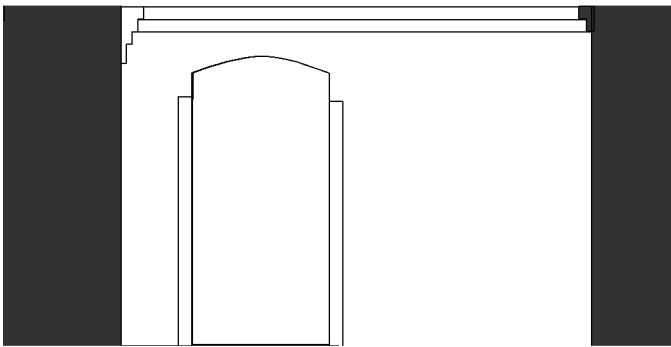

4

INTERNAL ELEVATIONS - BT.5

1 : 50

 

IKECTURE  
RIBA CHARTERED ARCHITECTS

| Revision | Date | Description | Author |
|----------|------|-------------|--------|
|----------|------|-------------|--------|

STAGE 3  
PLANNING

Client  
MR A ADESANYA

Project address  
SUR CHURCH, RADCLIFFE,  
MANCHESTER, M26 1JE

Date 09 JUN 22 Scale 1 : 50

THE CONTRACTOR IS RESPONSIBLE FOR CHECKING DIMENSIONS, TOLERANCES AND REFERENCES.

IKECTURE TO BE NOTIFIED IN WRITING OF ANY DISCREPANCIES BEFORE PROCEEDING WITH THE WORKS ON SITE OR OFF-SITE FABRICATION.

DO NOT SCALE FROM DRAWINGS. FIGURED DIMENSIONS TO BE WORKED TO IN ALL CASES.


THIS IS A COPYRIGHT DRAWING, NOT TO BE COPIED OR REPRODUCED WITHOUT THE WRITTEN PERMISSION FROM IKECTURE.

INTERNAL  
ELEVATIONS -  
BT.5

| Project no. | Drawing no. | Rev. |
|-------------|-------------|------|
| 305         | E.07        |      |




1

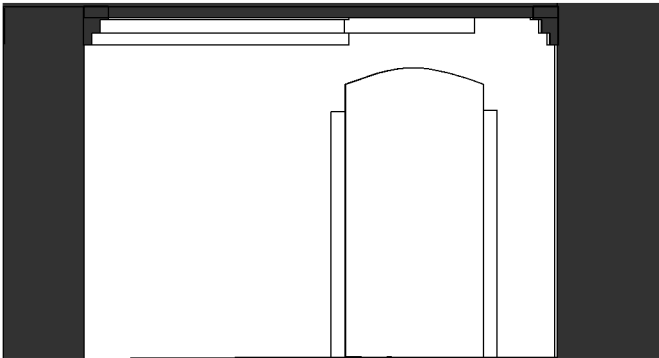

2




3

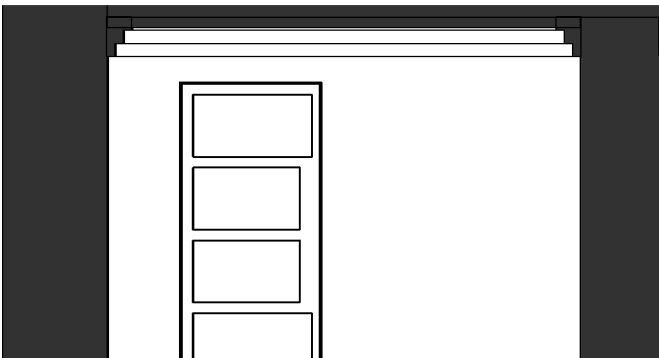

4

INTERNAL ELEVATIONS - BT.6

1 : 50

 

IKETECTURE  
RIBA CHARTERED ARCHITECTS

Revision   Date   Description   Author

STAGE 3  
PLANNING

Client  
MR A ADESANYA

Project address  
SUR CHURCH, RADCLIFFE,  
MANCHESTER, M26 1JE

Date   09 JUN 22   Scale   1 : 50

THE CONTRACTOR IS RESPONSIBLE FOR CHECKING DIMENSIONS, TOLERANCES AND REFERENCES.


IKETECTURE TO BE NOTIFIED IN WRITING OF ANY DISCREPANCIES BEFORE PROCEEDING WITH THE WORKS ON SITE OR OFF-SITE FABRICATION.

DO NOT SCALE FROM DRAWINGS. FIGURED DIMENSIONS TO BE WORKED TO IN ALL CASES.


THIS IS A COPYRIGHT DRAWING, NOT TO BE COPIED OR REPRODUCED WITHOUT THE WRITTEN PERMISSION FROM IKETECTURE.

INTERNAL  
ELEVATIONS -  
BT.6


|             |             |      |
|-------------|-------------|------|
| Project no. | Drawing no. | Rev. |
| 305         | E.08        |      |

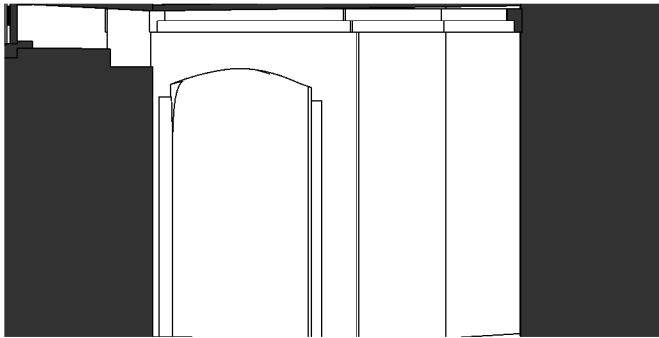


1

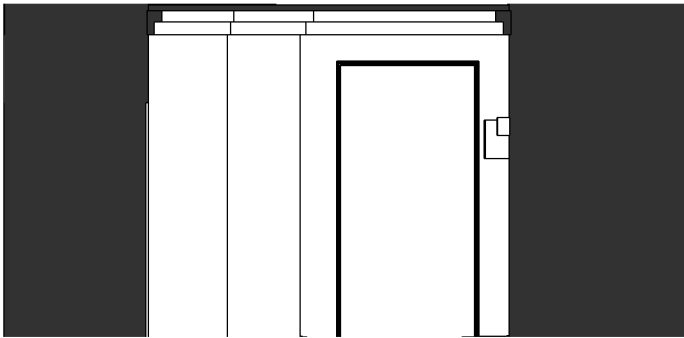

2

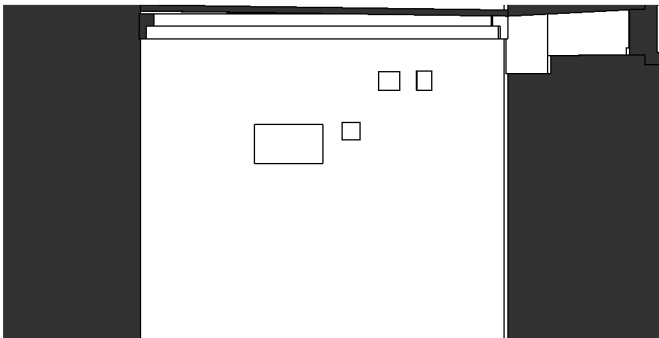


3

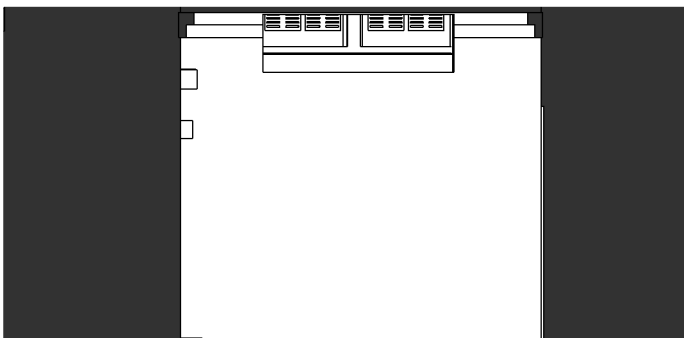

4

INTERNAL ELEVATIONS - BT.7

1 : 50

 

IKETECTURE  
RIBA CHARTERED ARCHITECTS

Revision   Date   Description   Author

STAGE 3  
PLANNING

Client

MR A ADESANYA

Project address

SUR CHURCH, RADCLIFFE,  
MANCHESTER, M26 1JE

Date   09 JUN 22   Scale   1 : 50

THE CONTRACTOR IS  
RESPONSIBLE FOR CHECKING  
DIMENSIONS, TOLERANCES AND  
REFERENCES.


IKETECTURE TO BE NOTIFIED IN  
WRITING OF ANY DISCREPANCIES  
BEFORE PROCEEDING WITH THE  
WORKS ON SITE OR OFF-SITE  
FABRICATION.

DO NOT SCALE FROM DRAWINGS.  
FIGURED DIMENSIONS TO BE  
WORKED TO IN ALL CASES.


THIS IS A COPYRIGHT DRAWING,  
NOT TO BE COPIED OR  
REPRODUCED WITHOUT THE  
WRITTEN PERMISSION FROM  
IKETECTURE.

INTERNAL  
ELEVATIONS -  
BT.7


| Project no. | Drawing no. | Rev. |
|-------------|-------------|------|
| 305         | E.09        |      |

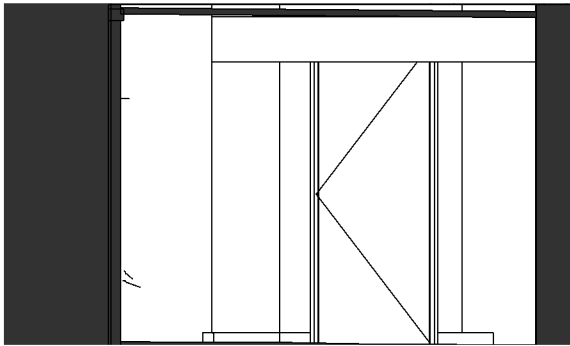


1

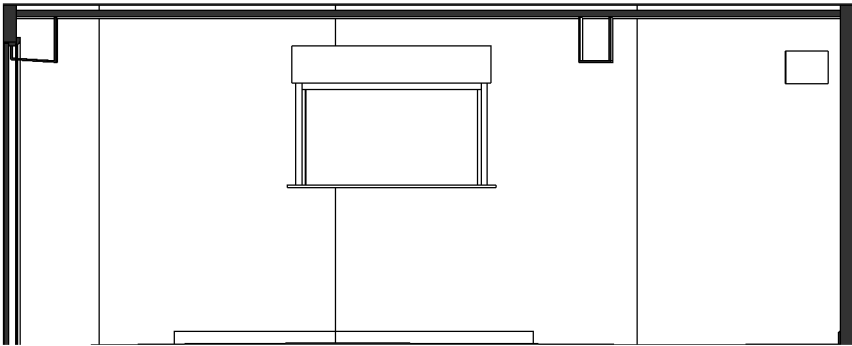

2

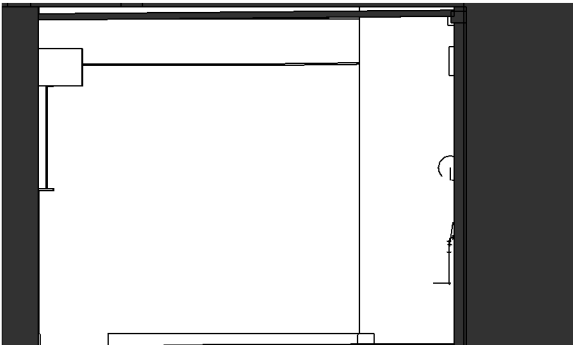


3

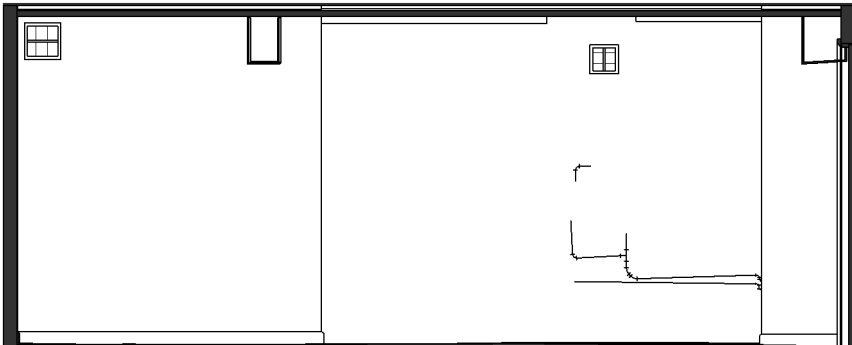

4

INTERNAL ELEVATIONS - BT.8

1 : 50

 

IKETECTURE  
RIBA CHARTERED ARCHITECTS

Revision   Date   Description   Author

STAGE 3  
PLANNING

Client  
MR A ADESANYA

Project address  
SUR CHURCH, RADCLIFFE,  
MANCHESTER, M26 1JE

Date   09 JUN 22   Scale   1 : 50

THE CONTRACTOR IS RESPONSIBLE FOR CHECKING DIMENSIONS, TOLERANCES AND REFERENCES.

IKETECTURE TO BE NOTIFIED IN WRITING OF ANY DISCREPANCIES BEFORE PROCEEDING WITH THE WORKS ON SITE OR OFF-SITE FABRICATION.

DO NOT SCALE FROM DRAWINGS. FIGURED DIMENSIONS TO BE WORKED TO IN ALL CASES.

THIS IS A COPYRIGHT DRAWING, NOT TO BE COPIED OR REPRODUCED WITHOUT THE WRITTEN PERMISSION FROM IKETECTURE.

INTERNAL  
ELEVATIONS -  
BT.8

|             |             |      |
|-------------|-------------|------|
| Project no. | Drawing no. | Rev. |
| 305         | E.10        |      |



**IKETECTURE**  
RIBA CHARTERED ARCHITECTS

| Revision | Date | Description | Author |
|----------|------|-------------|--------|
|----------|------|-------------|--------|

STAGE 3  
PLANNING

Client  
**MR A ADESANYA**

Project address  
**SUR CHURCH, RADCLIFFE,  
MANCHESTER, M26 1JE**

Date **09 JUN 22** Scale **1 : 50**

THE CONTRACTOR IS RESPONSIBLE FOR CHECKING DIMENSIONS, TOLERANCES AND REFERENCES.

IKETECTURE TO BE NOTIFIED IN WRITING OF ANY DISCREPANCIES BEFORE PROCEEDING WITH THE WORKS ON SITE OR OFF-SITE FABRICATION.

DO NOT SCALE FROM DRAWINGS. FIGURED DIMENSIONS TO BE WORKED TO IN ALL CASES.


THIS IS A COPYRIGHT DRAWING, NOT TO BE COPIED OR REPRODUCED WITHOUT THE WRITTEN PERMISSION FROM IKETECTURE.


**INTERNAL  
ELEVATIONS -  
BT.9**

| Project no. | Drawing no. | Rev. |
|-------------|-------------|------|
| <b>305</b>  | <b>E.11</b> |      |


INTERNAL ELEVATIONS - BT.9

1 : 50

 

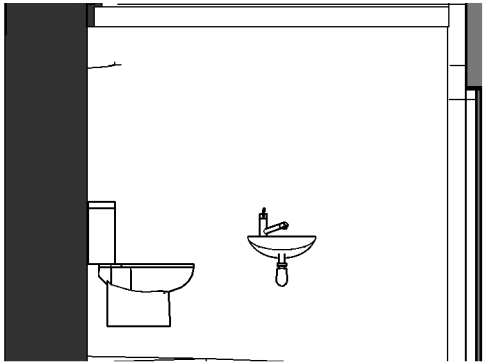


1

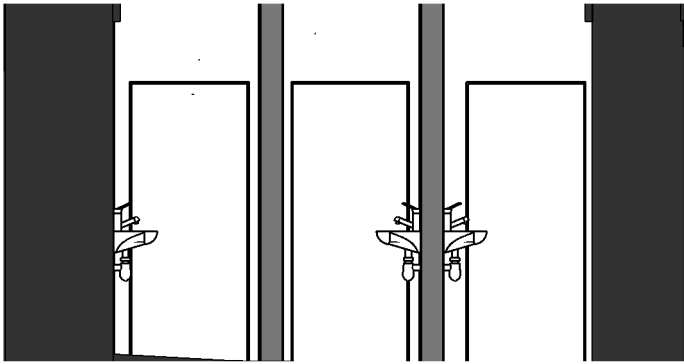

2




3

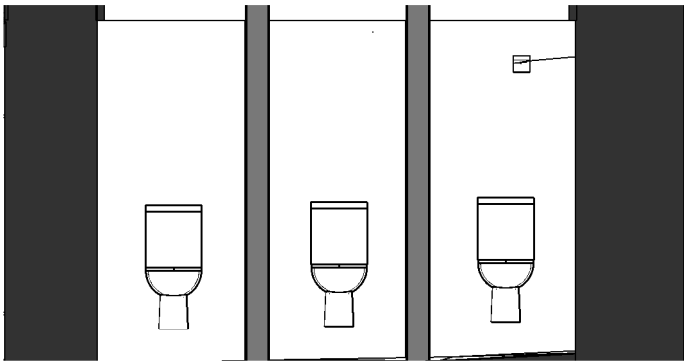

4

INTERNAL ELEVATIONS - BT.10

1 : 50

 

IKETECTURE  
RIBA CHARTERED ARCHITECTS

Revision   Date   Description   Author

STAGE 3  
PLANNING

Client  
MR A ADESANYA

Project address  
SUR CHURCH, RADCLIFFE,  
MANCHESTER, M26 1JE

Date   09 JUN 22   Scale   1 : 50

THE CONTRACTOR IS  
RESPONSIBLE FOR CHECKING  
DIMENSIONS, TOLERANCES AND  
REFERENCES.


IKETECTURE TO BE NOTIFIED IN  
WRITING OF ANY DISCREPANCIES  
BEFORE PROCEEDING WITH THE  
WORKS ON SITE OR OFF-SITE  
FABRICATION.

DO NOT SCALE FROM DRAWINGS.  
FIGURED DIMENSIONS TO BE  
WORKED TO IN ALL CASES.


THIS IS A COPYRIGHT DRAWING,  
NOT TO BE COPIED OR  
REPRODUCED WITHOUT THE  
WRITTEN PERMISSION FROM  
IKETECTURE.

INTERNAL  
ELEVATIONS -  
BT.10


|             |             |      |
|-------------|-------------|------|
| Project no. | Drawing no. | Rev. |
| 305         | E.12        |      |

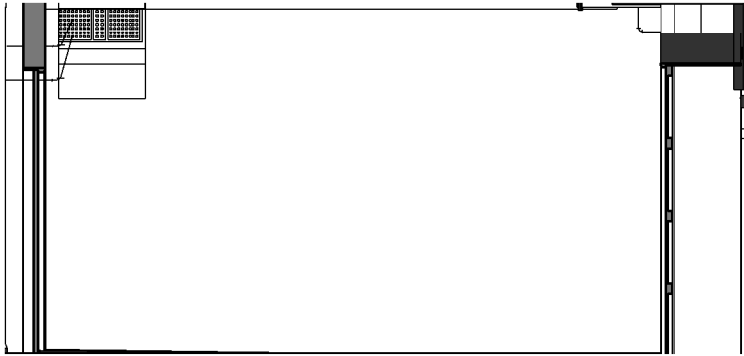


1

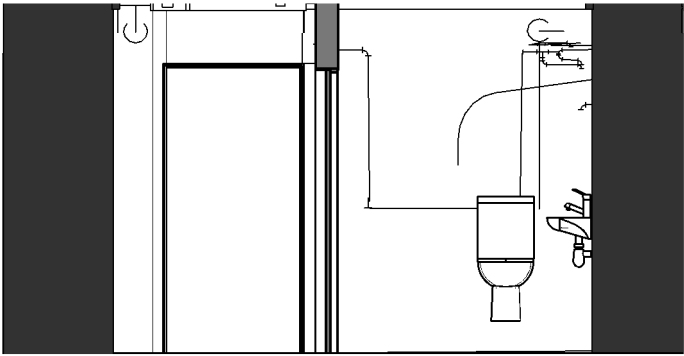

2

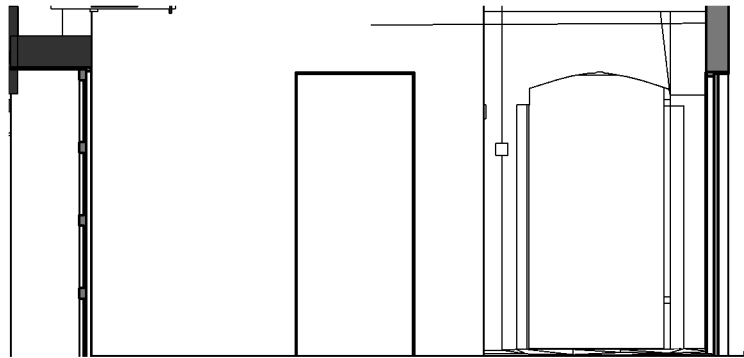


3

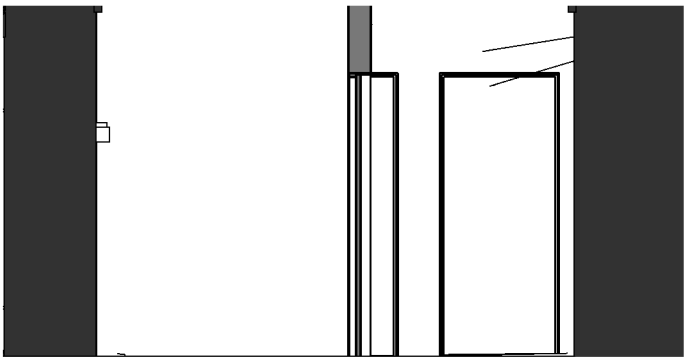

4

INTERNAL ELEVATIONS - BT.11

1 : 50

 

IKETECTURE  
RIBA CHARTERED ARCHITECTS

Revision   Date   Description   Author

STAGE 3  
PLANNING

Client  
MR A ADESANYA

Project address  
SUR CHURCH, RADCLIFFE,  
MANCHESTER, M26 1JE

Date   09 JUN 22   Scale   1 : 50

THE CONTRACTOR IS  
RESPONSIBLE FOR CHECKING  
DIMENSIONS, TOLERANCES AND  
REFERENCES.


IKETECTURE TO BE NOTIFIED IN  
WRITING OF ANY DISCREPANCIES  
BEFORE PROCEEDING WITH THE  
WORKS ON SITE OR OFF-SITE  
FABRICATION.

DO NOT SCALE FROM DRAWINGS.  
FIGURED DIMENSIONS TO BE  
WORKED TO IN ALL CASES.


THIS IS A COPYRIGHT DRAWING,  
NOT TO BE COPIED OR  
REPRODUCED WITHOUT THE  
WRITTEN PERMISSION FROM  
IKETECTURE.

INTERNAL  
ELEVATIONS -  
BT.11

| Project no. | Drawing no. | Rev. |
|-------------|-------------|------|
| 305         | E.13        |      |

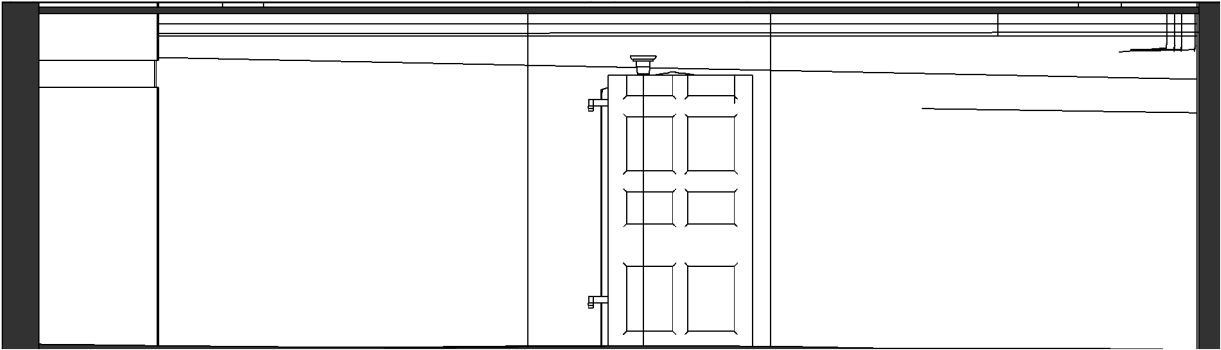


1

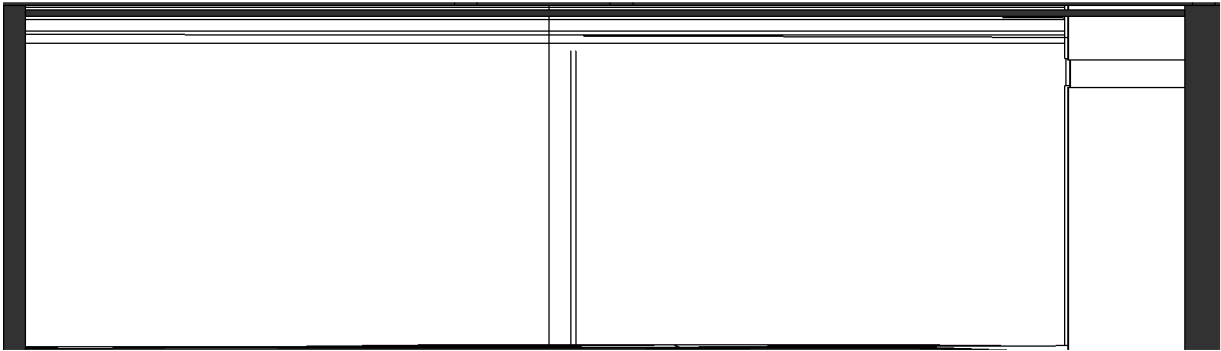

3



2

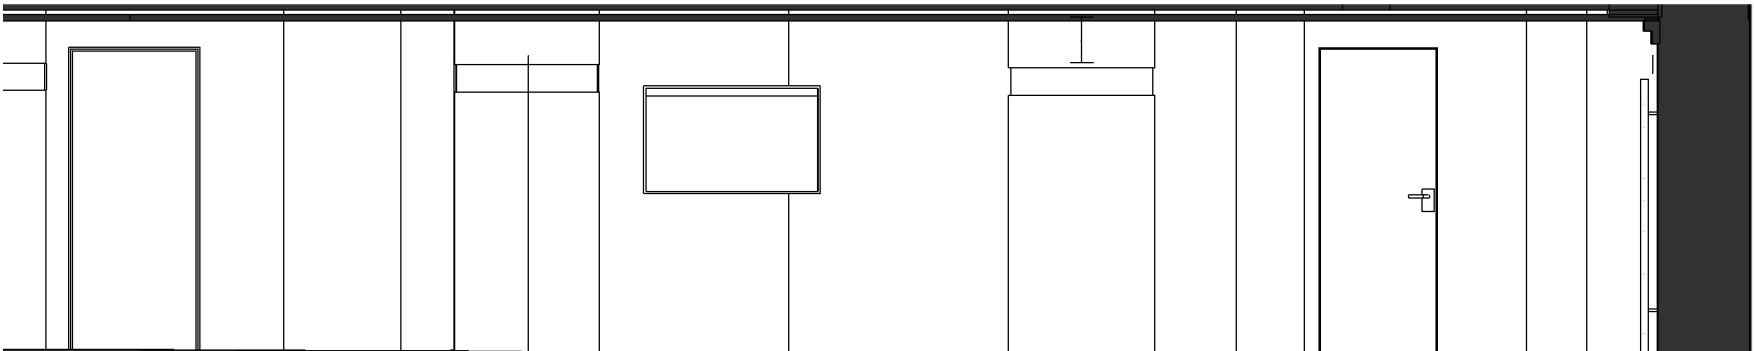

4

INTERNAL ELEVATIONS - BT.12

1 : 50

IKETECTURE  
RIBA CHARTERED ARCHITECTS

Revision   Date   Description   Author

STAGE 3  
PLANNING

Client  
MR A ADESANYA

Project address  
SUR CHURCH, RADCLIFFE,  
MANCHESTER, M26 1JE

Date   09 JUN 22   Scale   1 : 50

THE CONTRACTOR IS  
RESPONSIBLE FOR CHECKING  
DIMENSIONS, TOLERANCES AND  
REFERENCES.


IKETECTURE TO BE NOTIFIED IN  
WRITING OF ANY DISCREPANCIES  
BEFORE PROCEEDING WITH THE  
WORKS ON SITE OR OFF-SITE  
FABRICATION.

DO NOT SCALE FROM DRAWINGS.  
FIGURED DIMENSIONS TO BE  
WORKED TO IN ALL CASES.


THIS IS A COPYRIGHT DRAWING,  
NOT TO BE COPIED OR  
REPRODUCED WITHOUT THE  
WRITTEN PERMISSION FROM  
IKETECTURE.

INTERNAL  
ELEVATIONS -  
BT.12


|             |             |      |
|-------------|-------------|------|
| Project no. | Drawing no. | Rev. |
| 305         | E.14        |      |

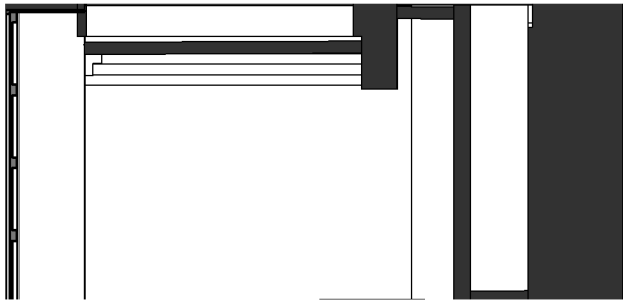


1

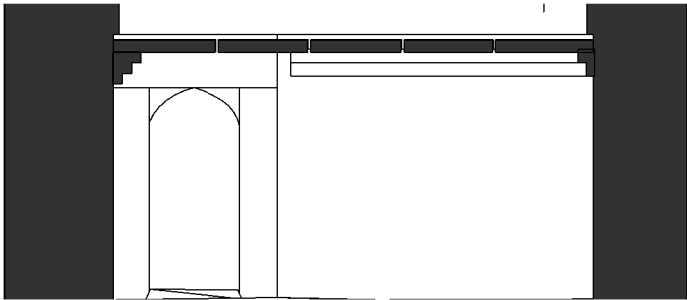

2

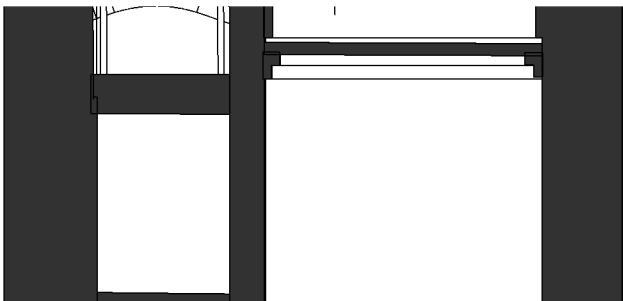

3

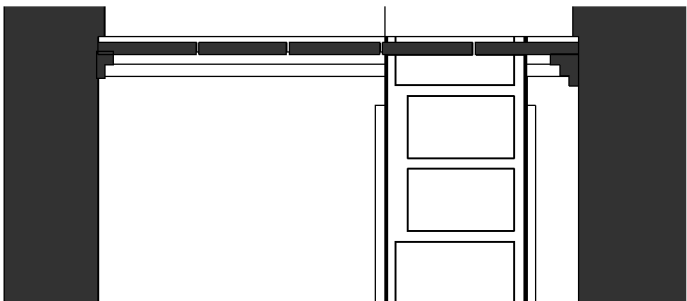

4

INTERNAL ELEVATIONS - BT.1

1 : 50

IKETECTURE  
RIBA CHARTERED ARCHITECTS

| Revision | Date | Description | Author |
|----------|------|-------------|--------|
|----------|------|-------------|--------|

STAGE 3  
PLANNING

Client  
MR A ADESANYA

Project address  
SUR CHURCH, RADCLIFFE,  
MANCHESTER, M26 1JE

Date 09 JUN 22 Scale 1 : 50

THE CONTRACTOR IS  
RESPONSIBLE FOR CHECKING  
DIMENSIONS, TOLERANCES AND  
REFERENCES.


IKETECTURE TO BE NOTIFIED IN  
WRITING OF ANY DISCREPANCIES  
BEFORE PROCEEDING WITH THE  
WORKS ON SITE OR OFF-SITE  
FABRICATION.

DO NOT SCALE FROM DRAWINGS.  
FIGURED DIMENSIONS TO BE  
WORKED TO IN ALL CASES.


THIS IS A COPYRIGHT DRAWING,  
NOT TO BE COPIED OR  
REPRODUCED WITHOUT THE  
WRITTEN PERMISSION FROM  
IKETECTURE.

INTERNAL  
ELEVATIONS -  
BT.1

| Project no. | Drawing no. | Rev. |
|-------------|-------------|------|
| 305         | E.15        |      |

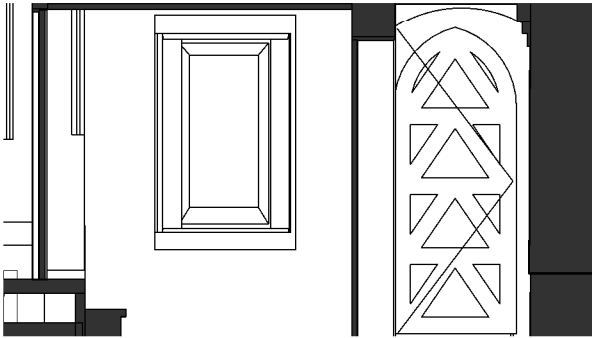


1

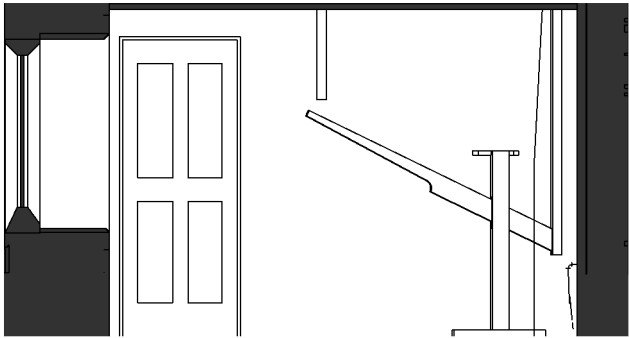


2



3

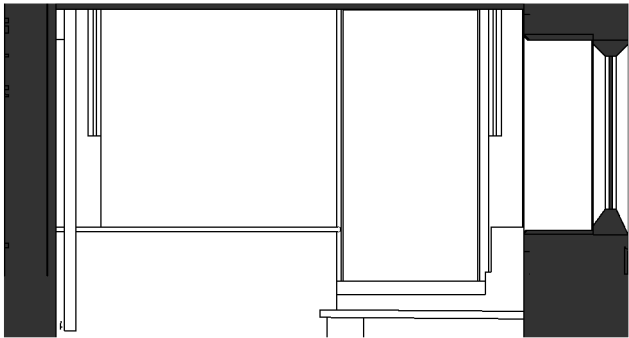

4

 

IKECTURE  
RIBA CHARTERED ARCHITECTS

Revision   Date   Description   Author

STAGE 3  
PLANNING

Client  
MR A ADESANYA

Project address  
SUR CHURCH, RADCLIFFE,  
MANCHESTER, M26 1JE

Date   09 JUN 22   Scale   1 : 50

THE CONTRACTOR IS RESPONSIBLE FOR CHECKING DIMENSIONS, TOLERANCES AND REFERENCES.


IKECTURE TO BE NOTIFIED IN WRITING OF ANY DISCREPANCIES BEFORE PROCEEDING WITH THE WORKS ON SITE OR OFF-SITE FABRICATION.

DO NOT SCALE FROM DRAWINGS. FIGURED DIMENSIONS TO BE WORKED TO IN ALL CASES.

THIS IS A COPYRIGHT DRAWING, NOT TO BE COPIED OR REPRODUCED WITHOUT THE WRITTEN PERMISSION FROM IKECTURE.


INTERNAL  
ELEVATIONS -  
GD.14

|             |             |      |
|-------------|-------------|------|
| Project no. | Drawing no. | Rev. |
| 305         | E.16        |      |

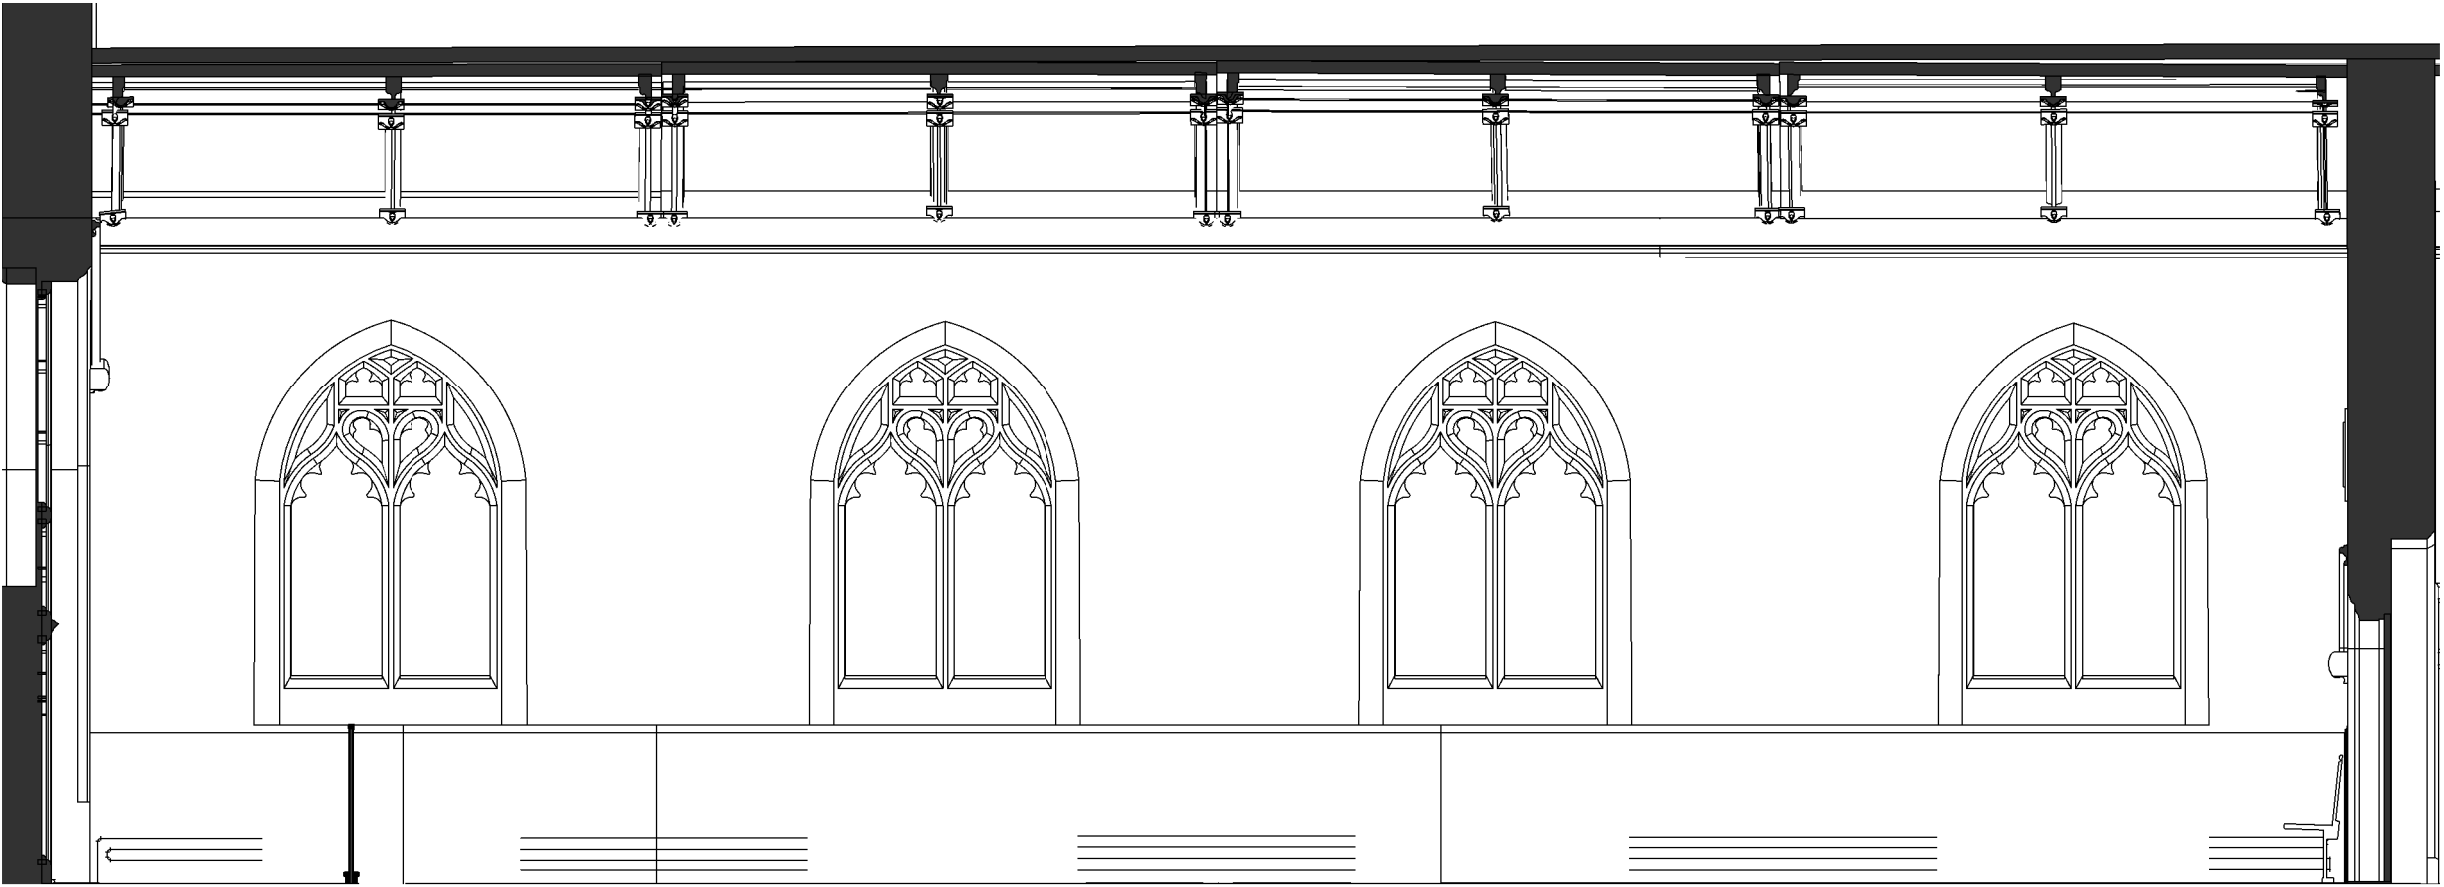

INTERNAL ELEVATIONS - GD.15

1 : 50

 

IKETECTURE  
RIBA CHARTERED ARCHITECTS

Revision Date Description Author

STAGE 3  
PLANNING

Client  
MR A ADESANYA

Project address  
SUR CHURCH, RADCLIFFE,  
MANCHESTER, M26 1JE

Date 09 JUN 22 Scale 1 : 50

THE CONTRACTOR IS  
RESPONSIBLE FOR CHECKING  
DIMENSIONS, TOLERANCES AND  
REFERENCES.


IKETECTURE TO BE NOTIFIED IN  
WRITING OF ANY DISCREPANCIES  
BEFORE PROCEEDING WITH THE  
WORKS ON SITE OR OFF-SITE  
FABRICATION.

DO NOT SCALE FROM DRAWINGS.  
FIGURED DIMENSIONS TO BE  
WORKED TO IN ALL CASES.


THIS IS A COPYRIGHT DRAWING,  
NOT TO BE COPIED OR  
REPRODUCED WITHOUT THE  
WRITTEN PERMISSION FROM  
IKETECTURE.

INTERNAL  
ELEVATIONS -  
GD.15


|             |             |      |
|-------------|-------------|------|
| Project no. | Drawing no. | Rev. |
| 305         | E.17        |      |

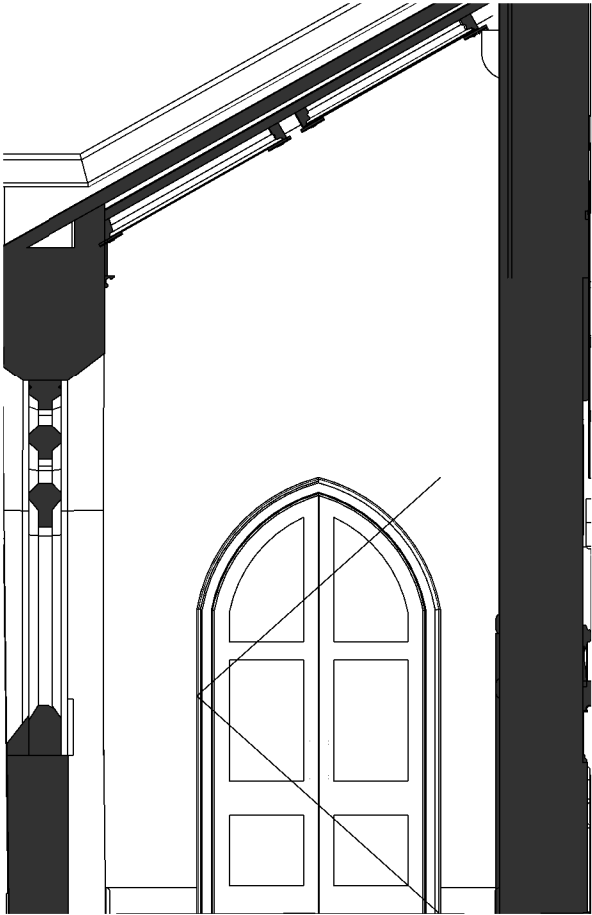


3

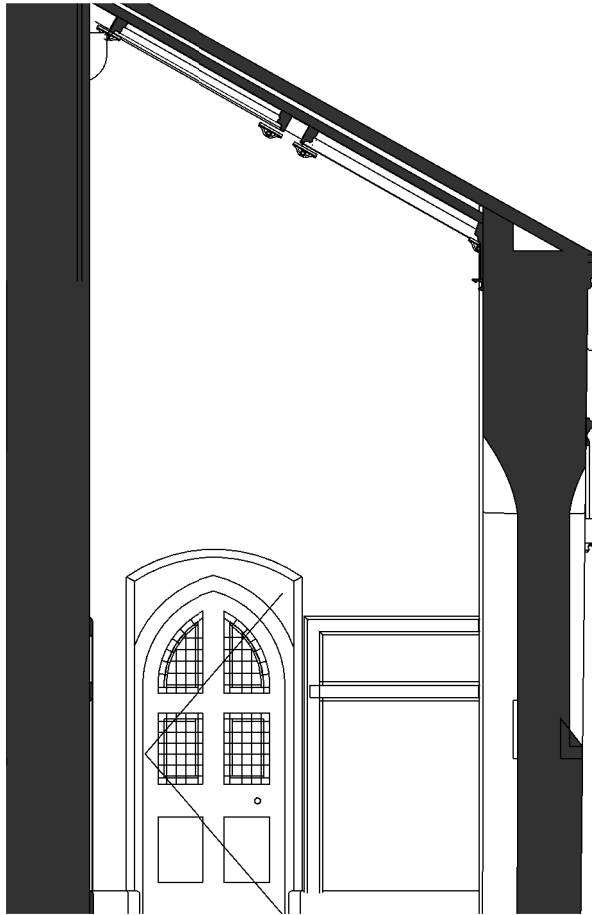

1

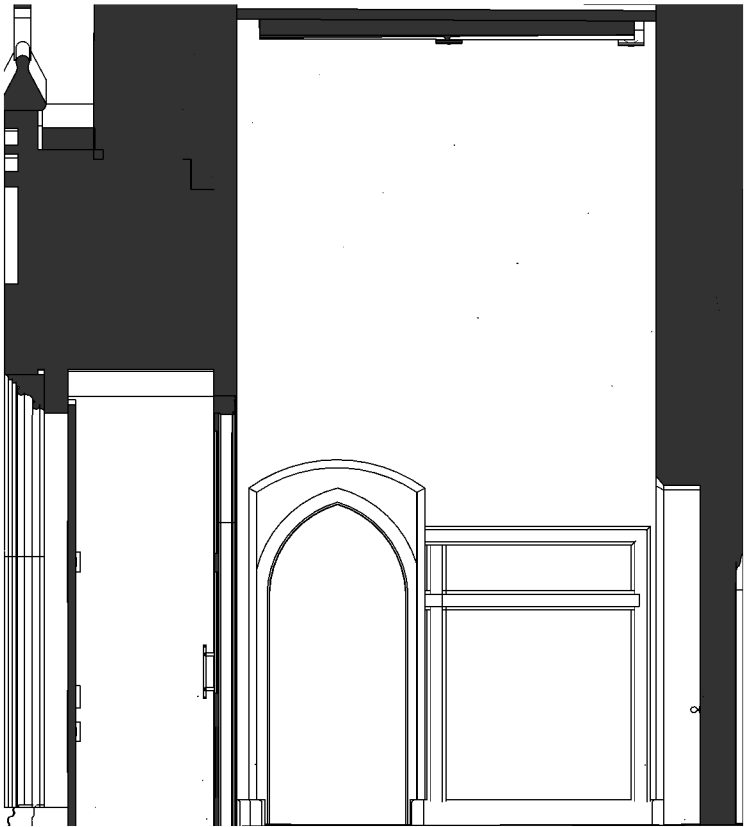


2

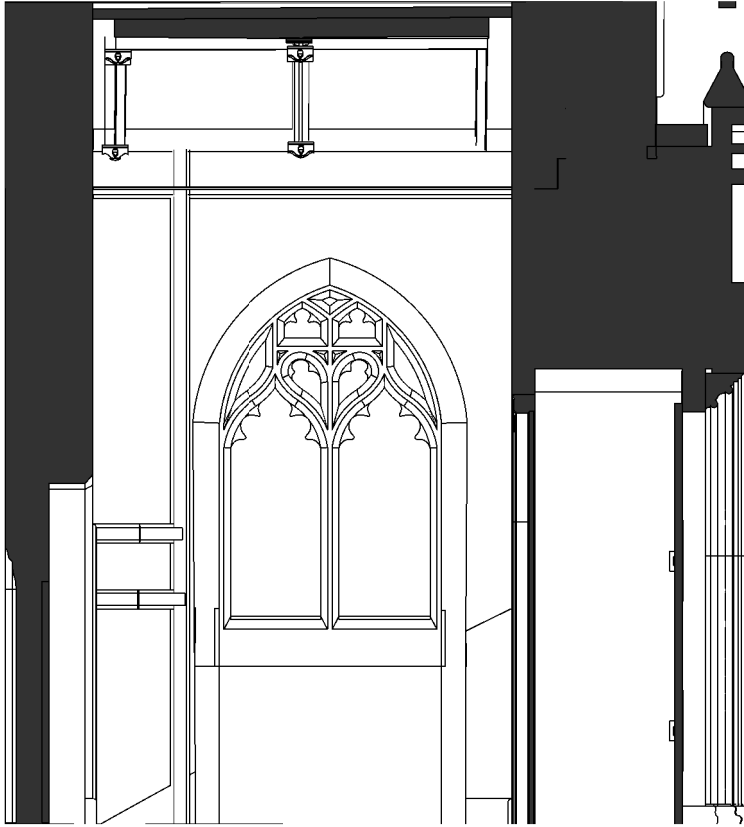

4

INTERNAL ELEVATIONS - GD.16

1 : 50

 

IKETECTURE  
RIBA CHARTERED ARCHITECTS

Revision   Date   Description   Author

STAGE 3  
PLANNING

Client  
**MR A ADESANYA**

Project address  
**SUR CHURCH, RADCLIFFE,  
MANCHESTER, M26 1JE**

Date   **09 JUN 22**   Scale   **1 : 50**

THE CONTRACTOR IS  
RESPONSIBLE FOR CHECKING  
DIMENSIONS, TOLERANCES AND  
REFERENCES.


IKETECTURE TO BE NOTIFIED IN  
WRITING OF ANY DISCREPANCIES  
BEFORE PROCEEDING WITH THE  
WORKS ON SITE OR OFF-SITE  
FABRICATION.

DO NOT SCALE FROM DRAWINGS.  
FIGURED DIMENSIONS TO BE  
WORKED TO IN ALL CASES.


THIS IS A COPYRIGHT DRAWING,  
NOT TO BE COPIED OR  
REPRODUCED WITHOUT THE  
WRITTEN PERMISSION FROM  
IKETECTURE.

INTERNAL  
ELEVATIONS -  
GD.16


|             |             |      |
|-------------|-------------|------|
| Project no. | Drawing no. | Rev. |
| 305         | E.18        |      |

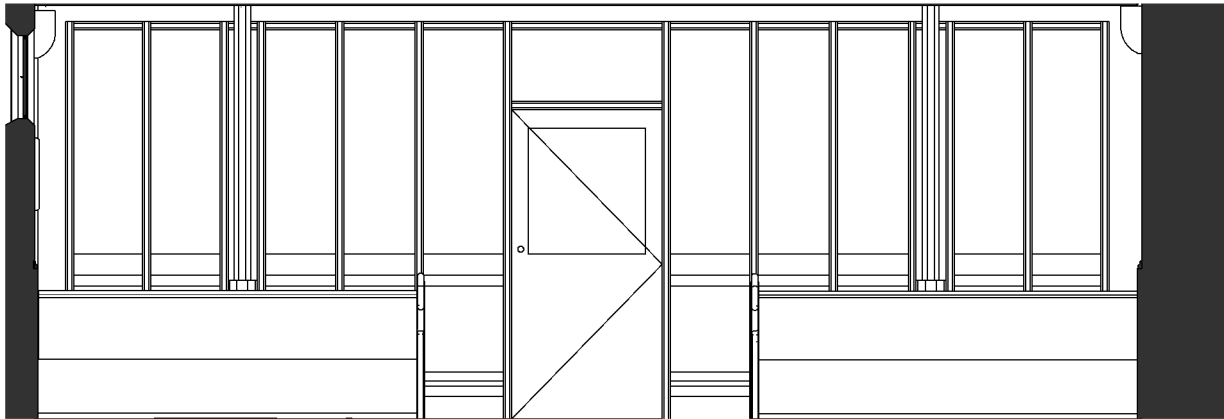


1

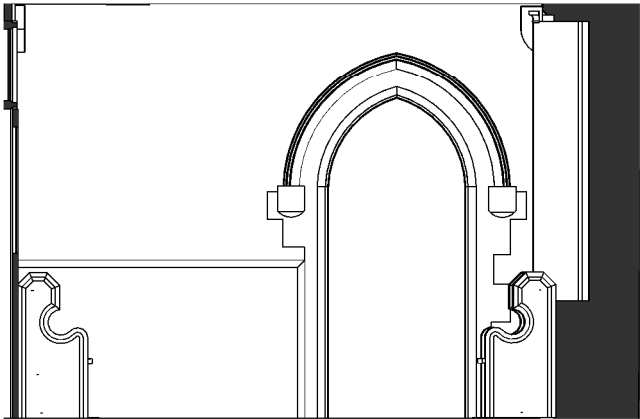

2

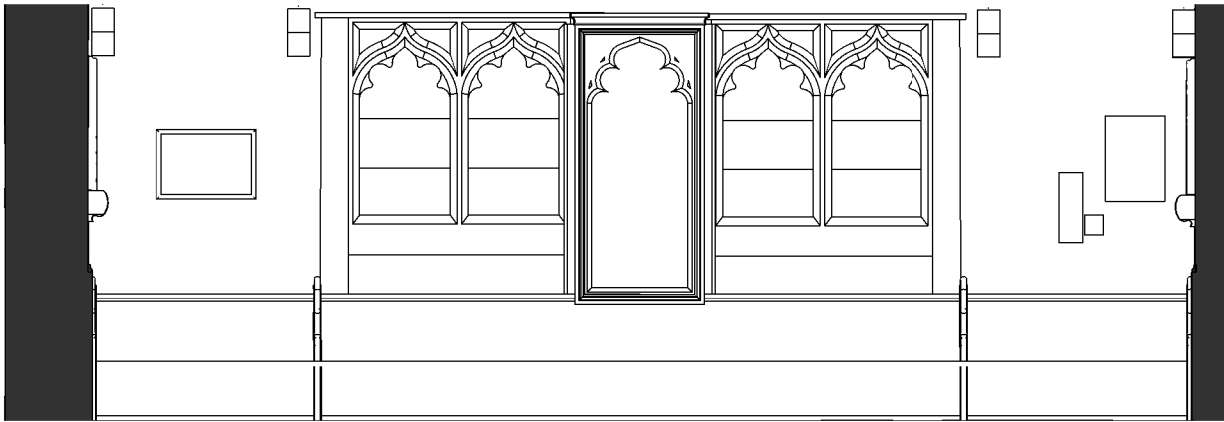


3

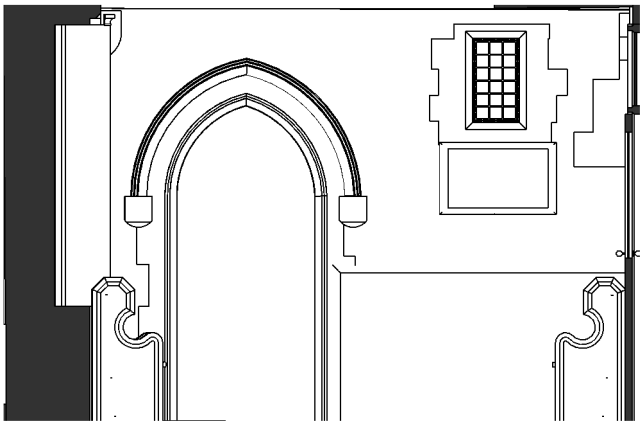

4

INTERNAL ELEVATIONS - GD.17

1 : 50

 

IKETECTURE  
RIBA CHARTERED ARCHITECTS

Revision    Date    Description    Author

STAGE 3  
PLANNING

Client  
MR A ADESANYA

Project address  
SUR CHURCH, RADCLIFFE,  
MANCHESTER, M26 1JE

Date    09 JUN 22    Scale    1 : 50

THE CONTRACTOR IS  
RESPONSIBLE FOR CHECKING  
DIMENSIONS, TOLERANCES AND  
REFERENCES.


IKETECTURE TO BE NOTIFIED IN  
WRITING OF ANY DISCREPANCIES  
BEFORE PROCEEDING WITH THE  
WORKS ON SITE OR OFF-SITE  
FABRICATION.

DO NOT SCALE FROM DRAWINGS.  
FIGURED DIMENSIONS TO BE  
WORKED TO IN ALL CASES.

THIS IS A COPYRIGHT DRAWING,  
NOT TO BE COPIED OR  
REPRODUCED WITHOUT THE  
WRITTEN PERMISSION FROM  
IKETECTURE.

INTERNAL  
ELEVATIONS -  
GD.17

| Project no. | Drawing no. | Rev. |
|-------------|-------------|------|
| 305         | E.19        |      |

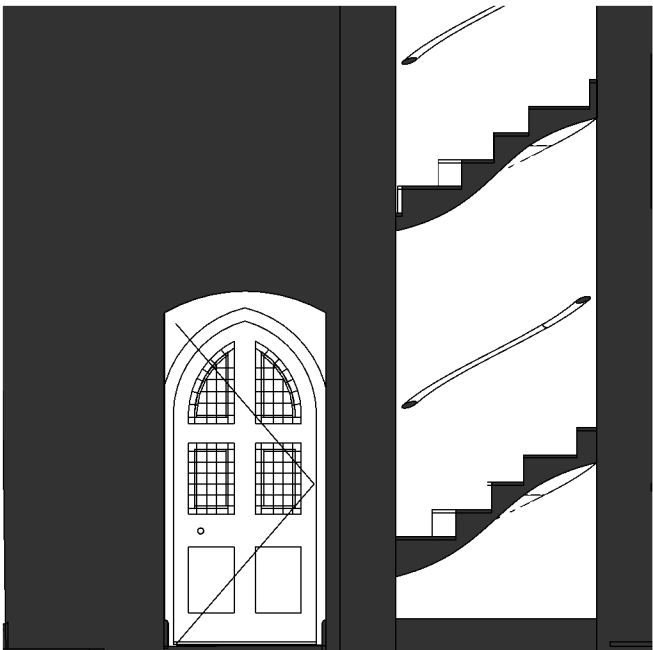

1



2



3



4

INTERNAL ELEVATIONS - GD.18

1 : 50



IKETECTURE  
RIBA CHARTERED ARCHITECTS

Revision Date Description Author

STAGE 3  
PLANNING

Client  
MR A ADESANYA

Project address  
SUR CHURCH, RADCLIFFE,  
MANCHESTER, M26 1JE

Date 09 JUN 22 Scale 1 : 50

THE CONTRACTOR IS  
RESPONSIBLE FOR CHECKING  
DIMENSIONS, TOLERANCES AND  
REFERENCES.


IKETECTURE TO BE NOTIFIED IN  
WRITING OF ANY DISCREPANCIES  
BEFORE PROCEEDING WITH THE  
WORKS ON SITE OR OFF-SITE  
FABRICATION.

DO NOT SCALE FROM DRAWINGS.  
FIGURED DIMENSIONS TO BE  
WORKED TO IN ALL CASES.


THIS IS A COPYRIGHT DRAWING,  
NOT TO BE COPIED OR  
REPRODUCED WITHOUT THE  
WRITTEN PERMISSION FROM  
IKETECTURE.

INTERNAL  
ELEVATIONS -  
GD.18

| Project no. | Drawing no. | Rev. |
|-------------|-------------|------|
| 305         | E.20        |      |

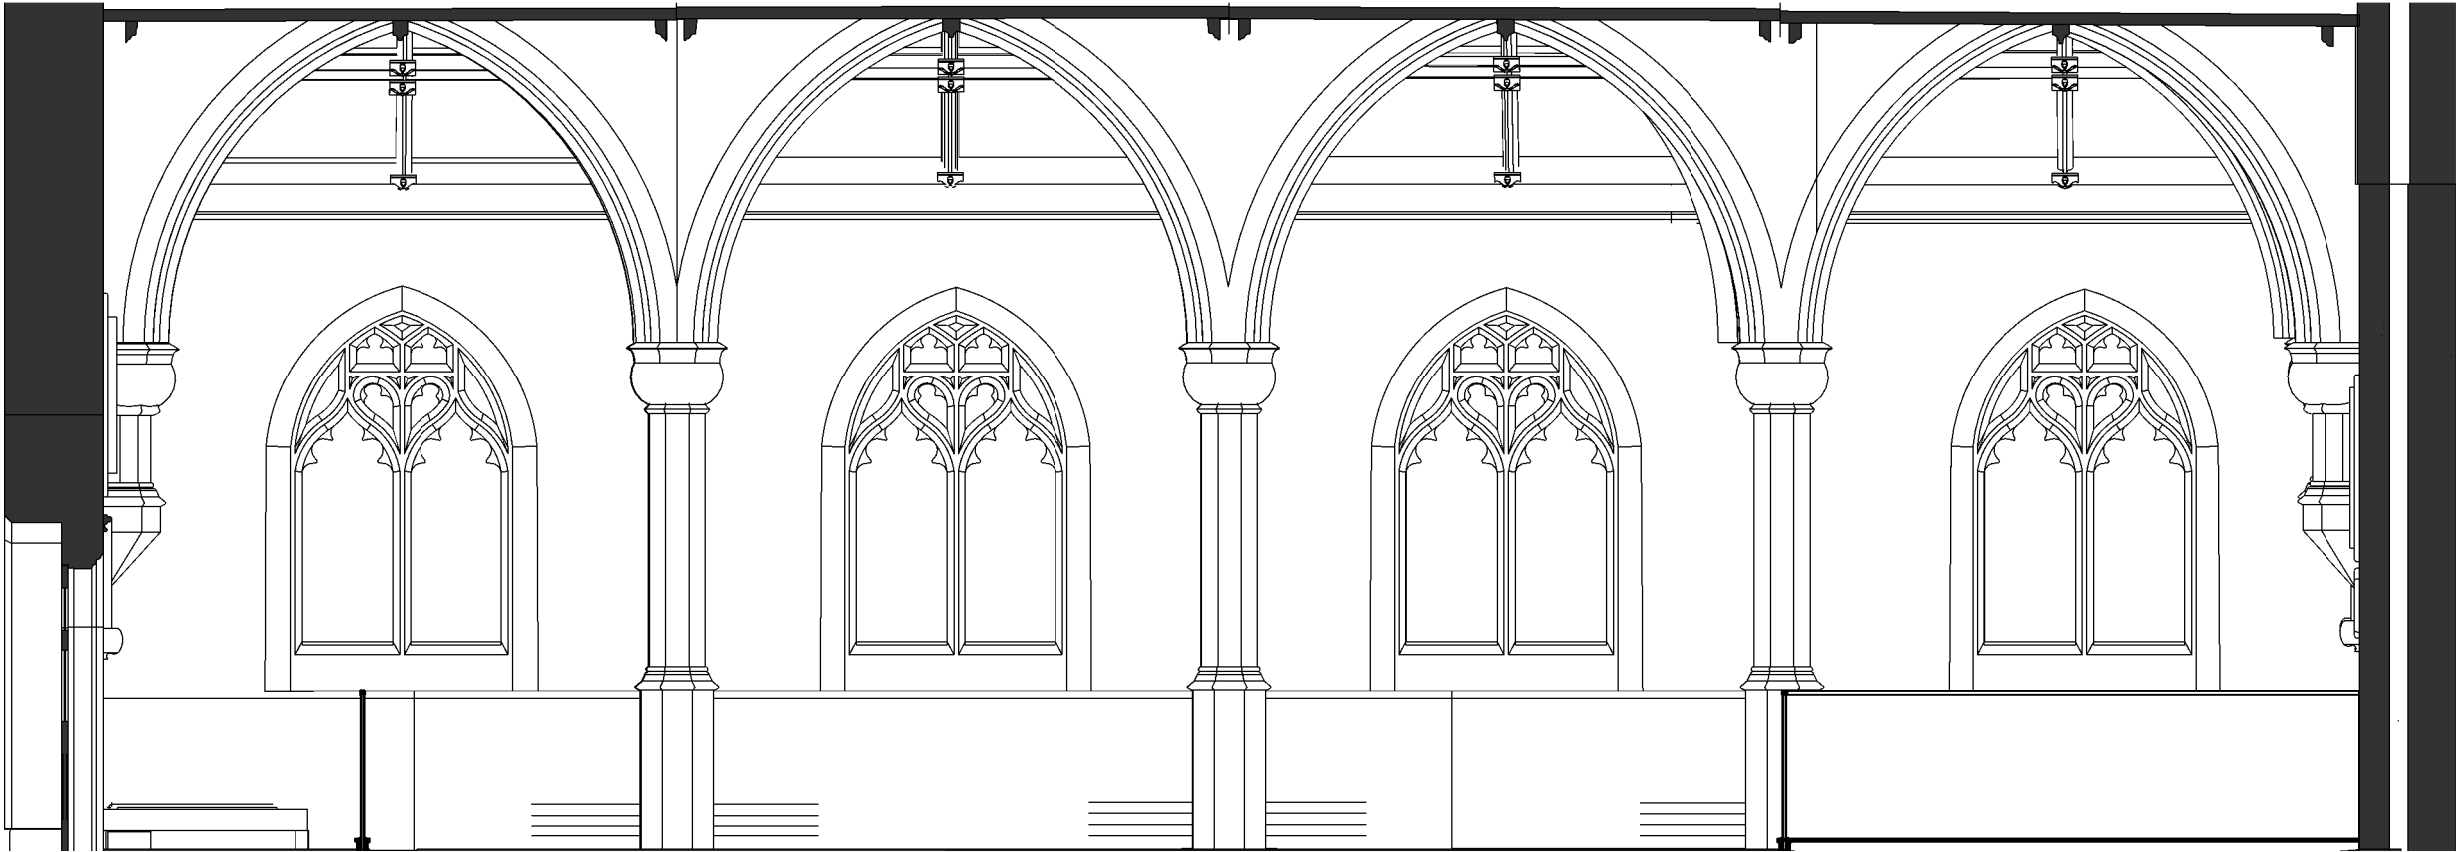

1

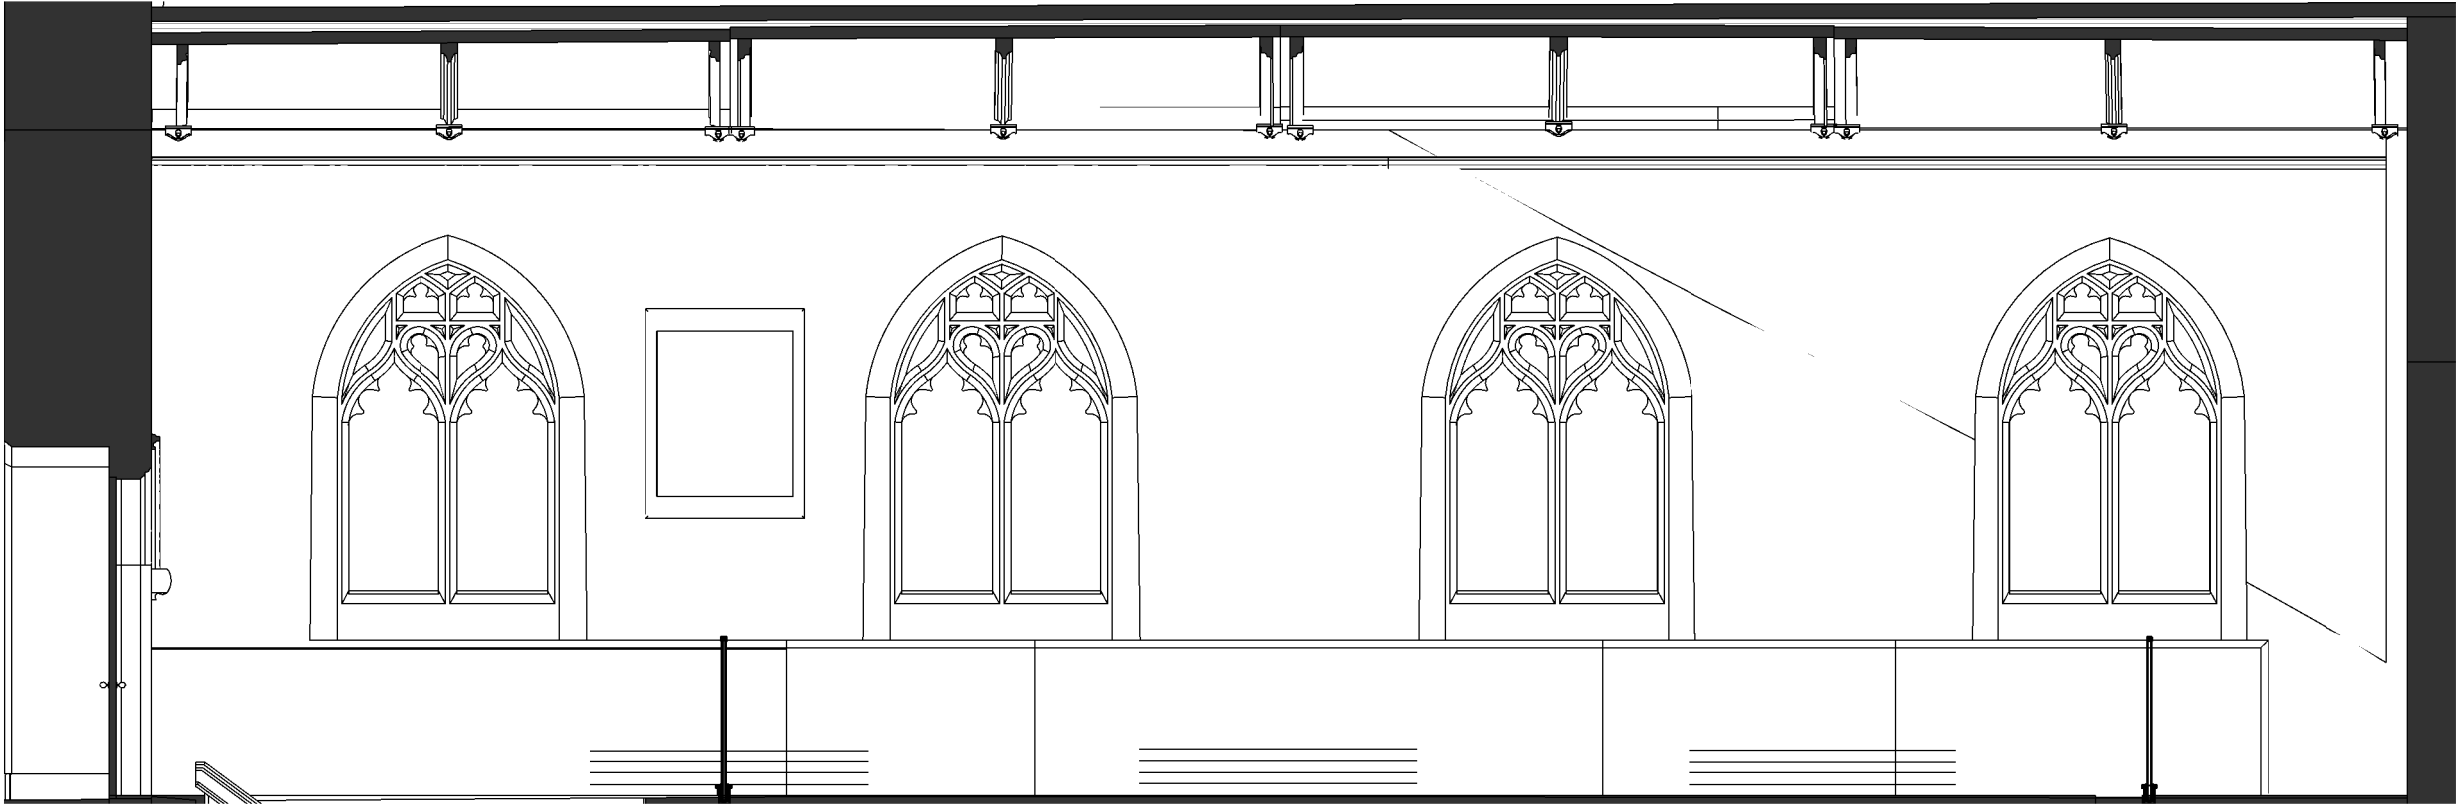

2

INTERNAL ELEVATIONS - GD.19

1 : 50

0 m 1 m 2 m 3 m 4 m 5 m

IKETECTURE  
RIBA CHARTERED ARCHITECTS

Revision Date Description Author

STAGE 3  
PLANNING

Client  
**MR A ADESANYA**

Project address  
**SUR CHURCH, RADCLIFFE,  
MANCHESTER, M26 1JE**

Date **09 JUN 22** Scale **1 : 50**

THE CONTRACTOR IS  
RESPONSIBLE FOR CHECKING  
DIMENSIONS, TOLERANCES AND  
REFERENCES.


IKETECTURE TO BE NOTIFIED IN  
WRITING OF ANY DISCREPANCIES  
BEFORE PROCEEDING WITH THE  
WORKS ON SITE OR OFF-SITE  
FABRICATION.

DO NOT SCALE FROM DRAWINGS.  
FIGURED DIMENSIONS TO BE  
WORKED TO IN ALL CASES.

THIS IS A COPYRIGHT DRAWING,  
NOT TO BE COPIED OR  
REPRODUCED WITHOUT THE  
WRITTEN PERMISSION FROM  
IKETECTURE.

INTERNAL  
ELEVATIONS -  
GD.19


|             |             |      |
|-------------|-------------|------|
| Project no. | Drawing no. | Rev. |
| 305         | E.21        |      |

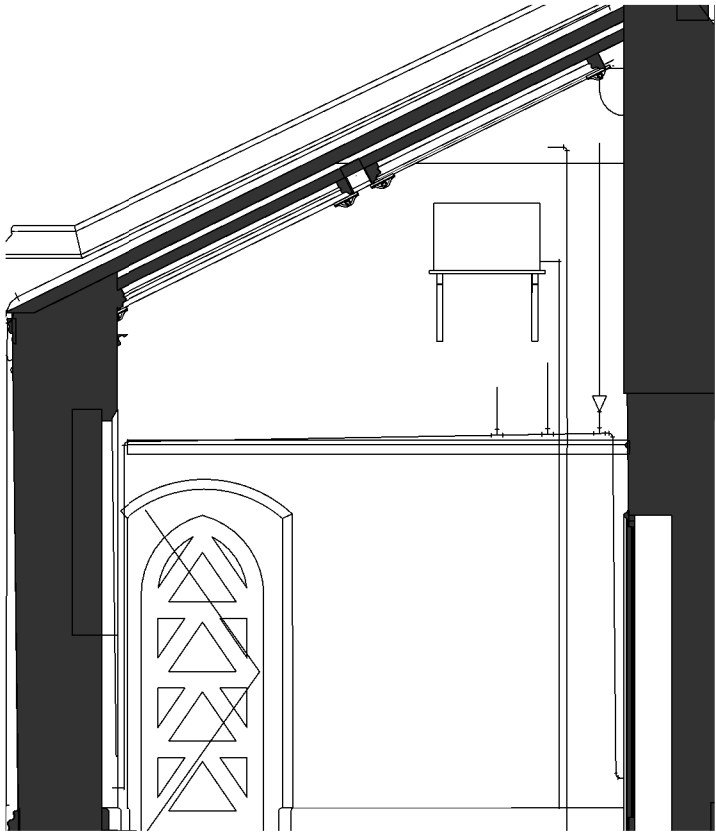


1



2

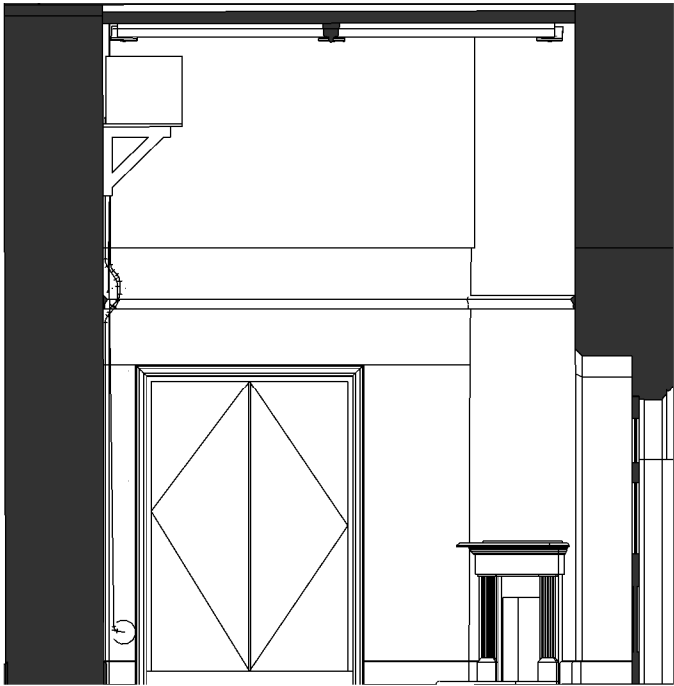


3

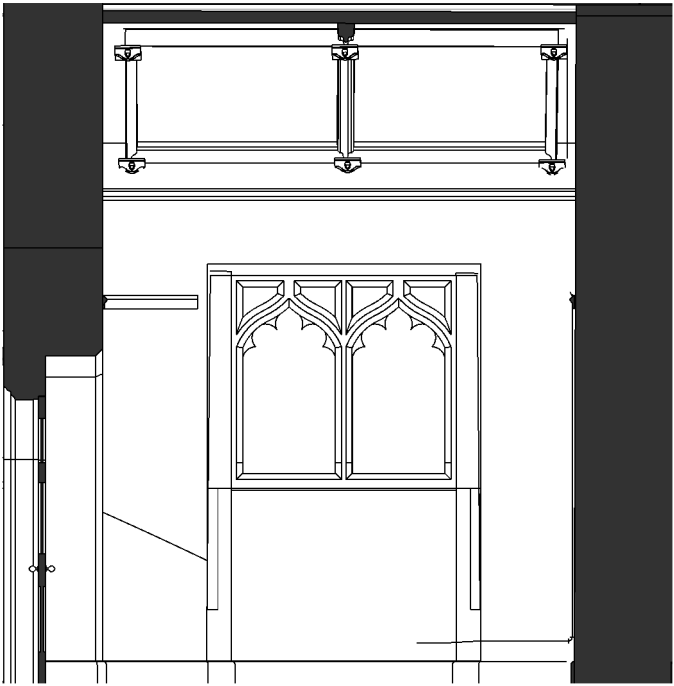

4

INTERNAL ELEVATIONS - GD.20

1 : 50

 

IKETECTURE  
RIBA CHARTERED ARCHITECTS

Revision Date Description Author

STAGE 3  
PLANNING

Client

MR A ADESANYA

Project address

SUR CHURCH, RADCLIFFE,  
MANCHESTER, M26 1JE

Date 09 JUN 22 Scale 1 : 50

THE CONTRACTOR IS  
RESPONSIBLE FOR CHECKING  
DIMENSIONS, TOLERANCES AND  
REFERENCES.


IKETECTURE TO BE NOTIFIED IN  
WRITING OF ANY DISCREPANCIES  
BEFORE PROCEEDING WITH THE  
WORKS ON SITE OR OFF-SITE  
FABRICATION.

DO NOT SCALE FROM DRAWINGS.  
FIGURED DIMENSIONS TO BE  
WORKED TO IN ALL CASES.

THIS IS A COPYRIGHT DRAWING,  
NOT TO BE COPIED OR  
REPRODUCED WITHOUT THE  
WRITTEN PERMISSION FROM  
IKETECTURE.

INTERNAL  
ELEVATIONS -  
GD.20


| Project no. | Drawing no. | Rev. |
|-------------|-------------|------|
| 305         | E.22        |      |

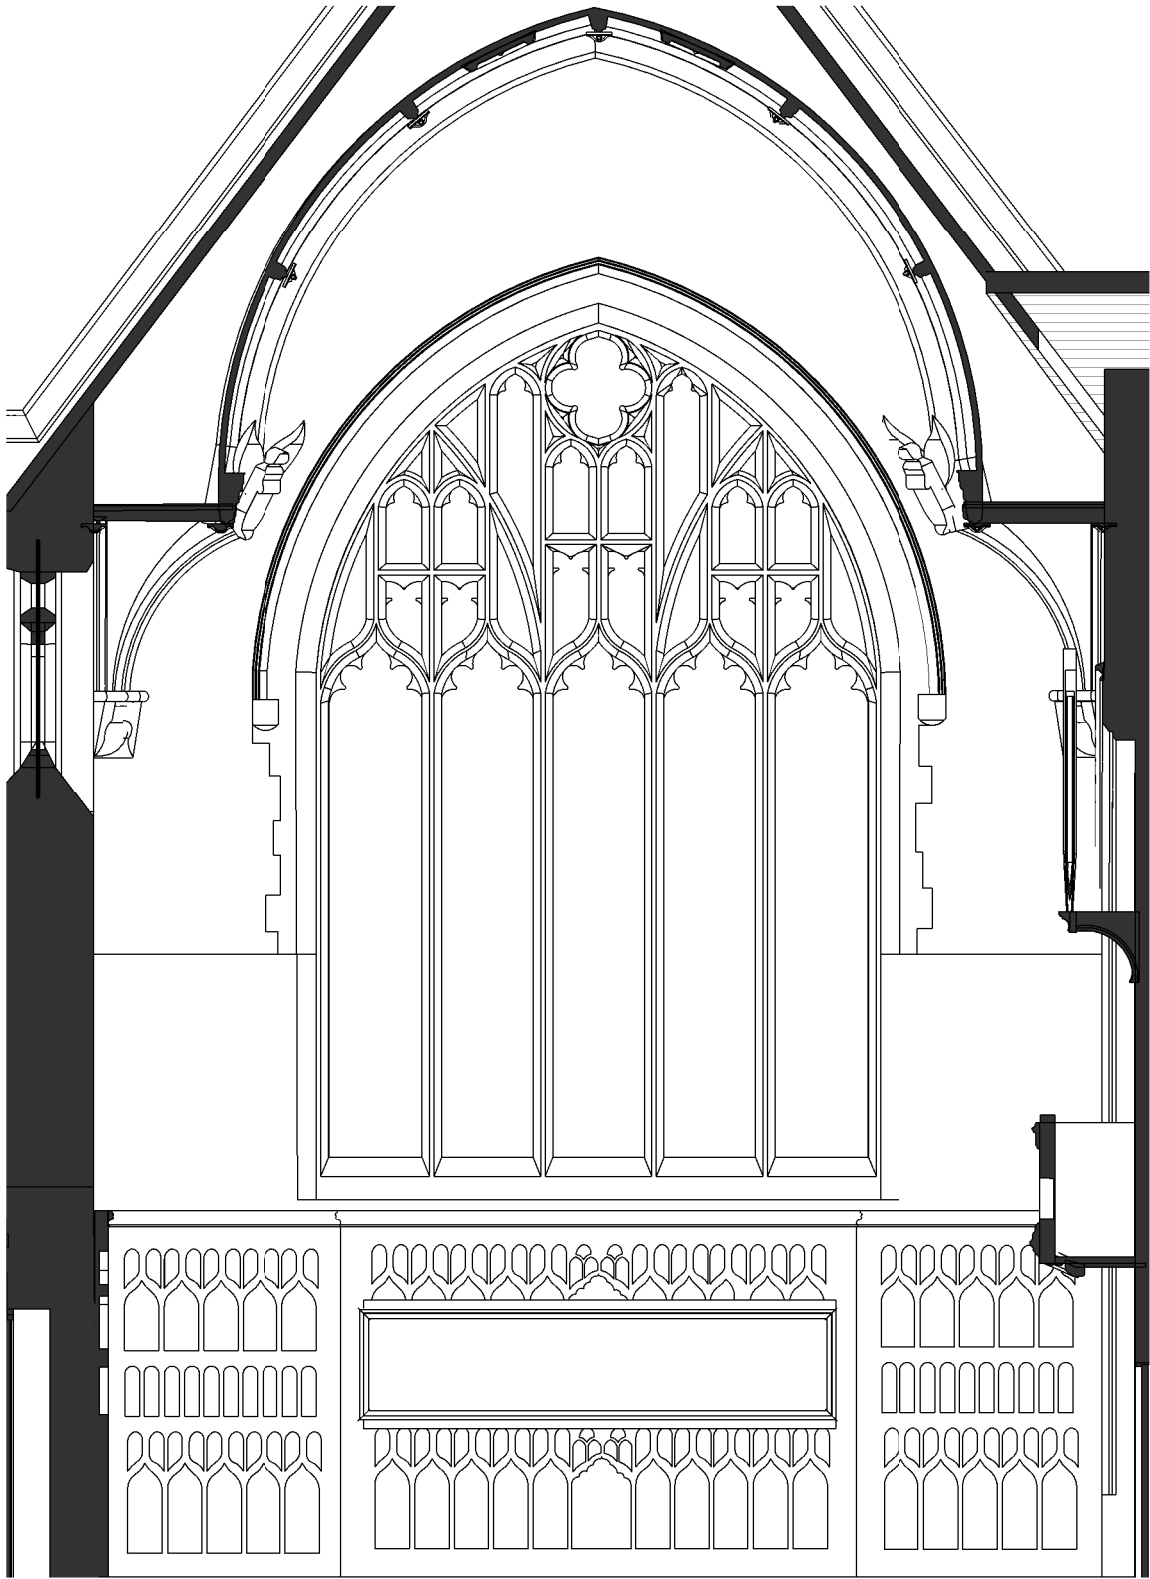

1

INTERNAL ELEVATIONS - GD.21

1 : 50

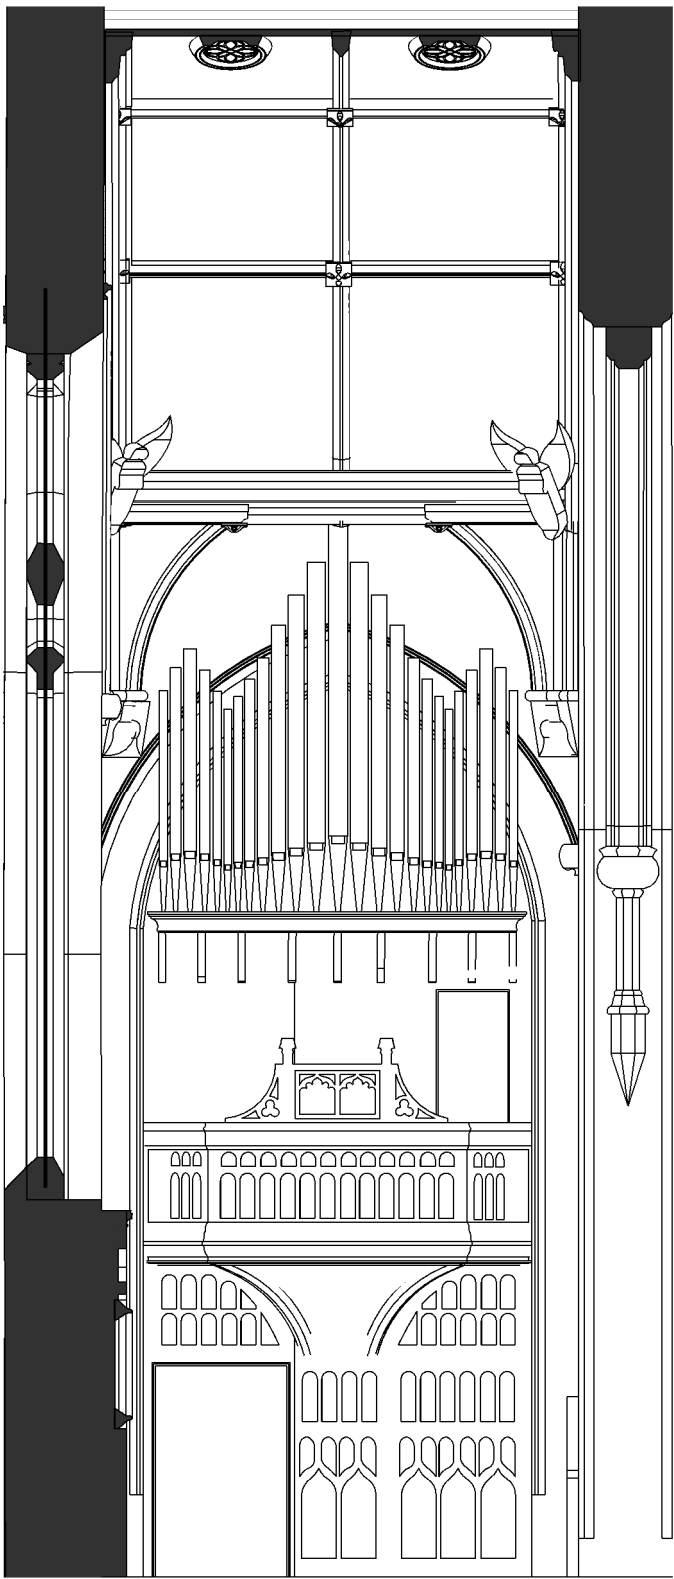

2



IKETECTURE  
RIBA CHARTERED ARCHITECTS

Revision Date Description Author

STAGE 3  
PLANNING

Client  
**MR A ADESANYA**

Project address  
**SUR CHURCH, RADCLIFFE,  
MANCHESTER, M26 1JE**

Date **09 JUN 22** Scale **1 : 50**

THE CONTRACTOR IS  
RESPONSIBLE FOR CHECKING  
DIMENSIONS, TOLERANCES AND  
REFERENCES.


IKETECTURE TO BE NOTIFIED IN  
WRITING OF ANY DISCREPANCIES  
BEFORE PROCEEDING WITH THE  
WORKS ON SITE OR OFF-SITE  
FABRICATION.

DO NOT SCALE FROM DRAWINGS.  
FIGURED DIMENSIONS TO BE  
WORKED TO IN ALL CASES.

THIS IS A COPYRIGHT DRAWING,  
NOT TO BE COPIED OR  
REPRODUCED WITHOUT THE  
WRITTEN PERMISSION FROM  
IKETECTURE.

INTERNAL  
ELEVATIONS -  
GD.21


|             |              |      |
|-------------|--------------|------|
| Project no. | Drawing no.  | Rev. |
| <b>305</b>  | <b>E.23A</b> |      |

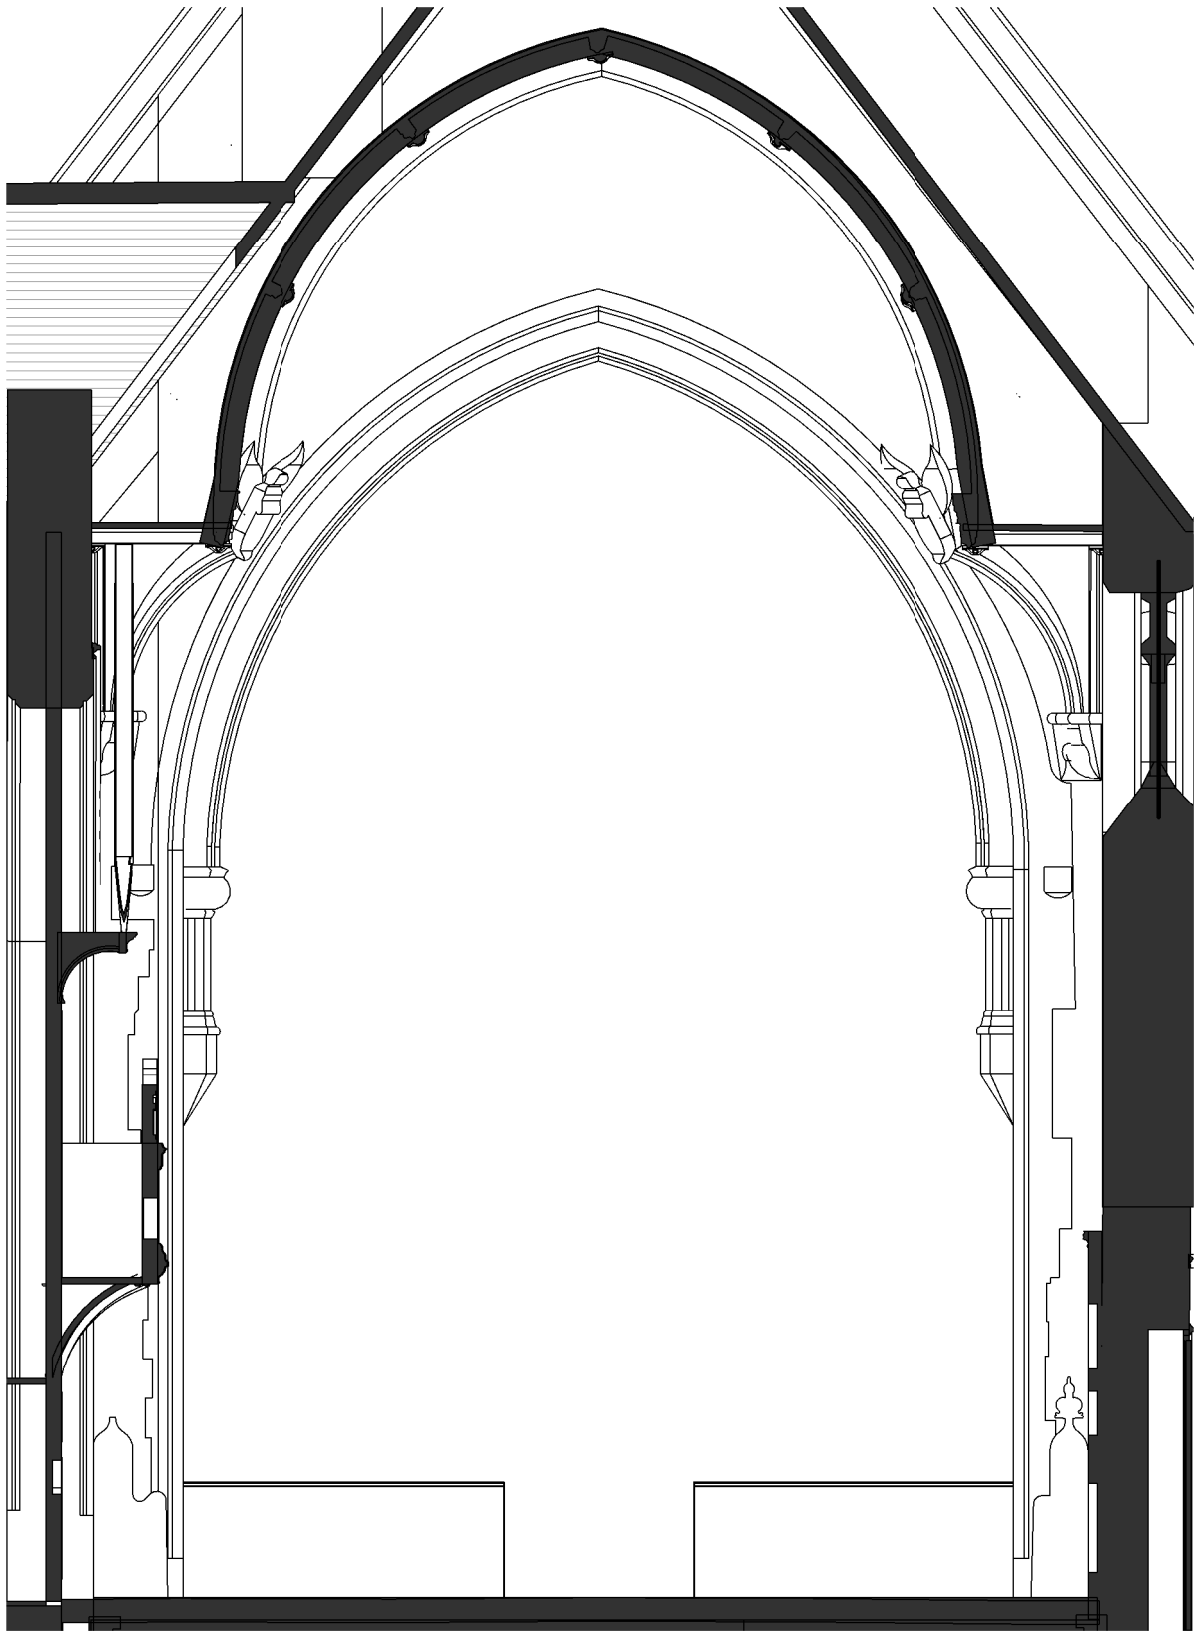

3

INTERNAL ELEVATIONS - GD.21

1 : 50

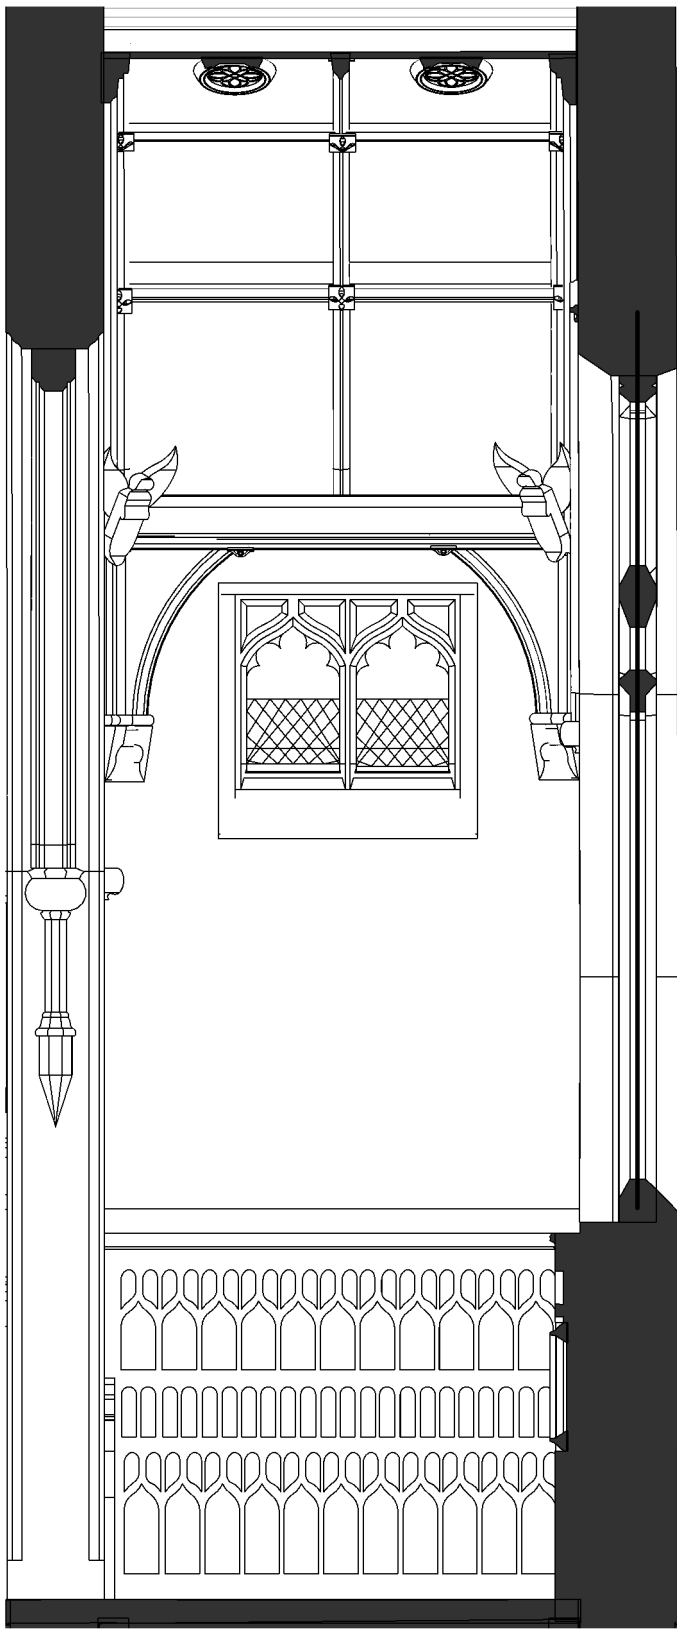

4



IKECTURE  
RIBA CHARTERED ARCHITECTS

Revision Date Description Author

STAGE 3  
PLANNING

Client  
MR A ADESANYA

Project address  
SUR CHURCH, RADCLIFFE,  
MANCHESTER, M26 1JE

Date 09 JUN 22 Scale 1 : 50

THE CONTRACTOR IS  
RESPONSIBLE FOR CHECKING  
DIMENSIONS, TOLERANCES AND  
REFERENCES.


IKECTURE TO BE NOTIFIED IN  
WRITING OF ANY DISCREPANCIES  
BEFORE PROCEEDING WITH THE  
WORKS ON SITE OR OFF-SITE  
FABRICATION.

DO NOT SCALE FROM DRAWINGS.  
FIGURED DIMENSIONS TO BE  
WORKED TO IN ALL CASES.

THIS IS A COPYRIGHT DRAWING,  
NOT TO BE COPIED OR  
REPRODUCED WITHOUT THE  
WRITTEN PERMISSION FROM  
IKECTURE.

INTERNAL  
ELEVATIONS -  
GD.21

| Project no. | Drawing no. | Rev. |
|-------------|-------------|------|
| 305         | E.23B       |      |

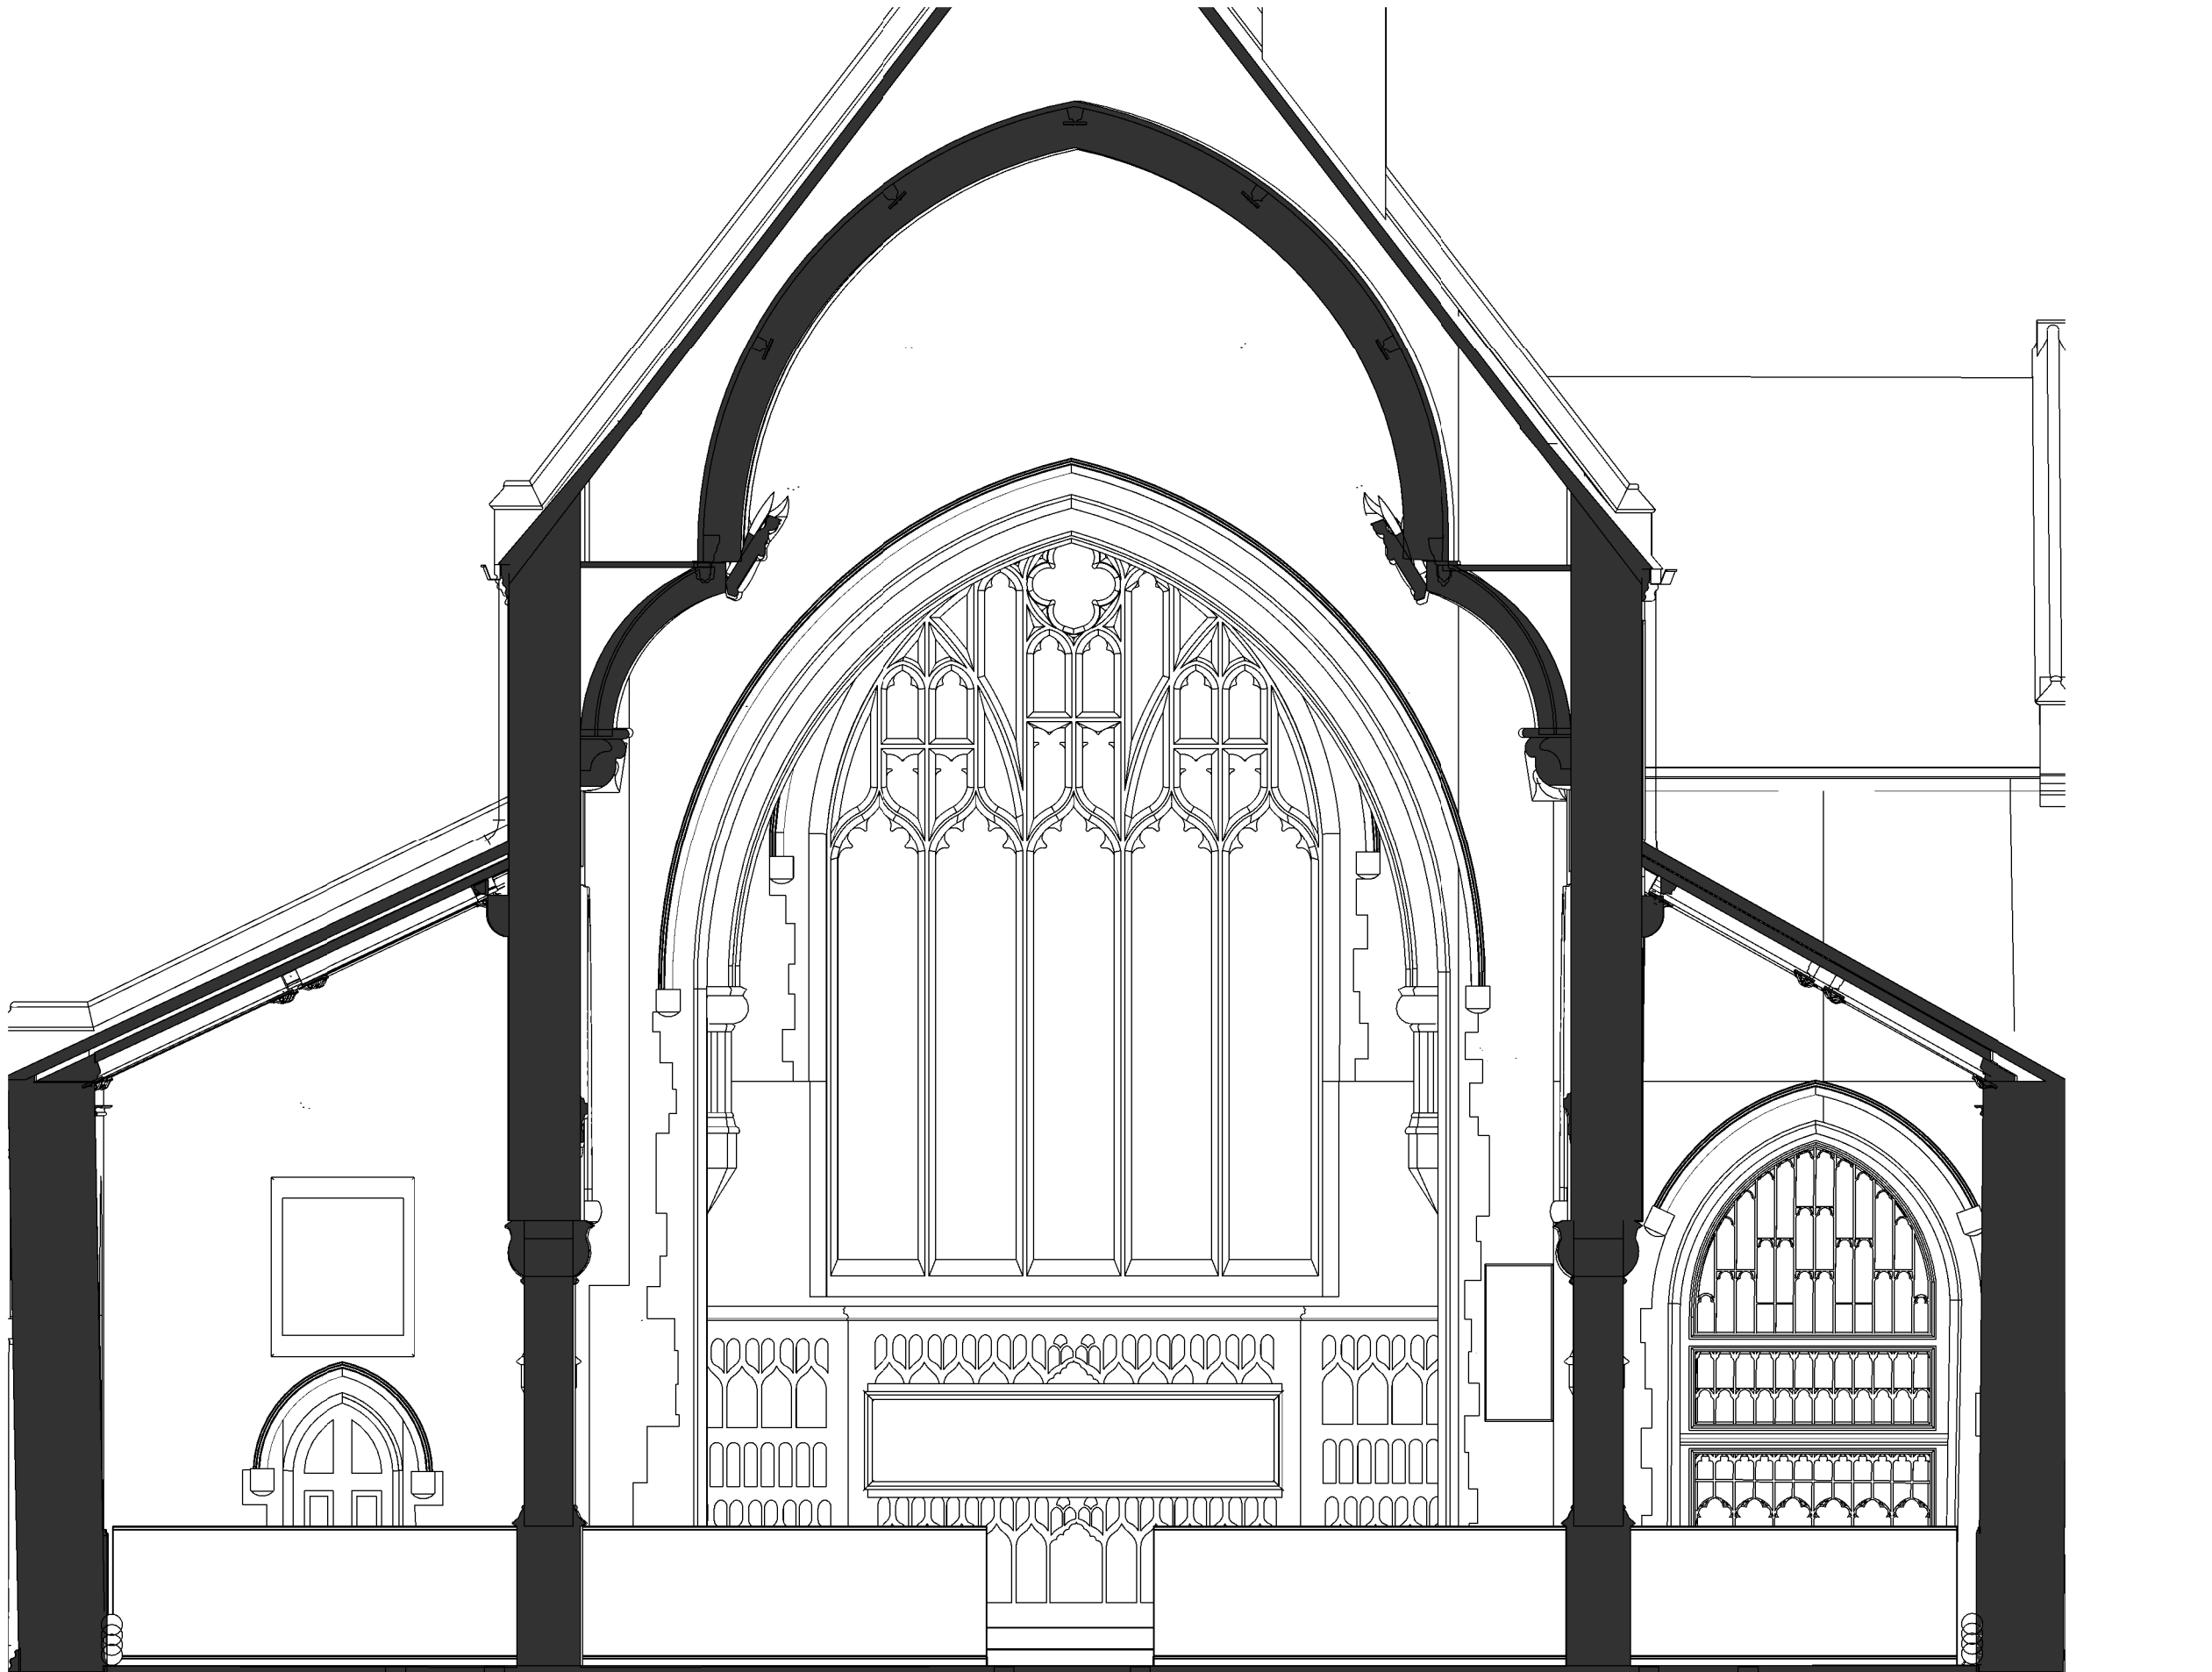

INTERNAL ELEVATIONS - GD.22

1 : 50

1

0 m 1 m 2 m 3 m 4 m 5 m

IKETECTURE  
RIBA CHARTERED ARCHITECTS

Revision Date Description Author

STAGE 3  
PLANNING

Client

MR A ADESANYA

Project address

SUR CHURCH, RADCLIFFE,  
MANCHESTER, M26 1JE

Date 09 JUN 22 Scale 1 : 50

THE CONTRACTOR IS  
RESPONSIBLE FOR CHECKING  
DIMENSIONS, TOLERANCES AND  
REFERENCES.


IKETECTURE TO BE NOTIFIED IN  
WRITING OF ANY DISCREPANCIES  
BEFORE PROCEEDING WITH THE  
WORKS ON SITE OR OFF-SITE  
FABRICATION.

DO NOT SCALE FROM DRAWINGS.  
FIGURED DIMENSIONS TO BE  
WORKED TO IN ALL CASES.

THIS IS A COPYRIGHT DRAWING,  
NOT TO BE COPIED OR  
REPRODUCED WITHOUT THE  
WRITTEN PERMISSION FROM  
IKETECTURE.

INTERNAL  
ELEVATIONS -  
GD.22

| Project no. | Drawing no. | Rev. |
|-------------|-------------|------|
| 305         | E.24A       |      |

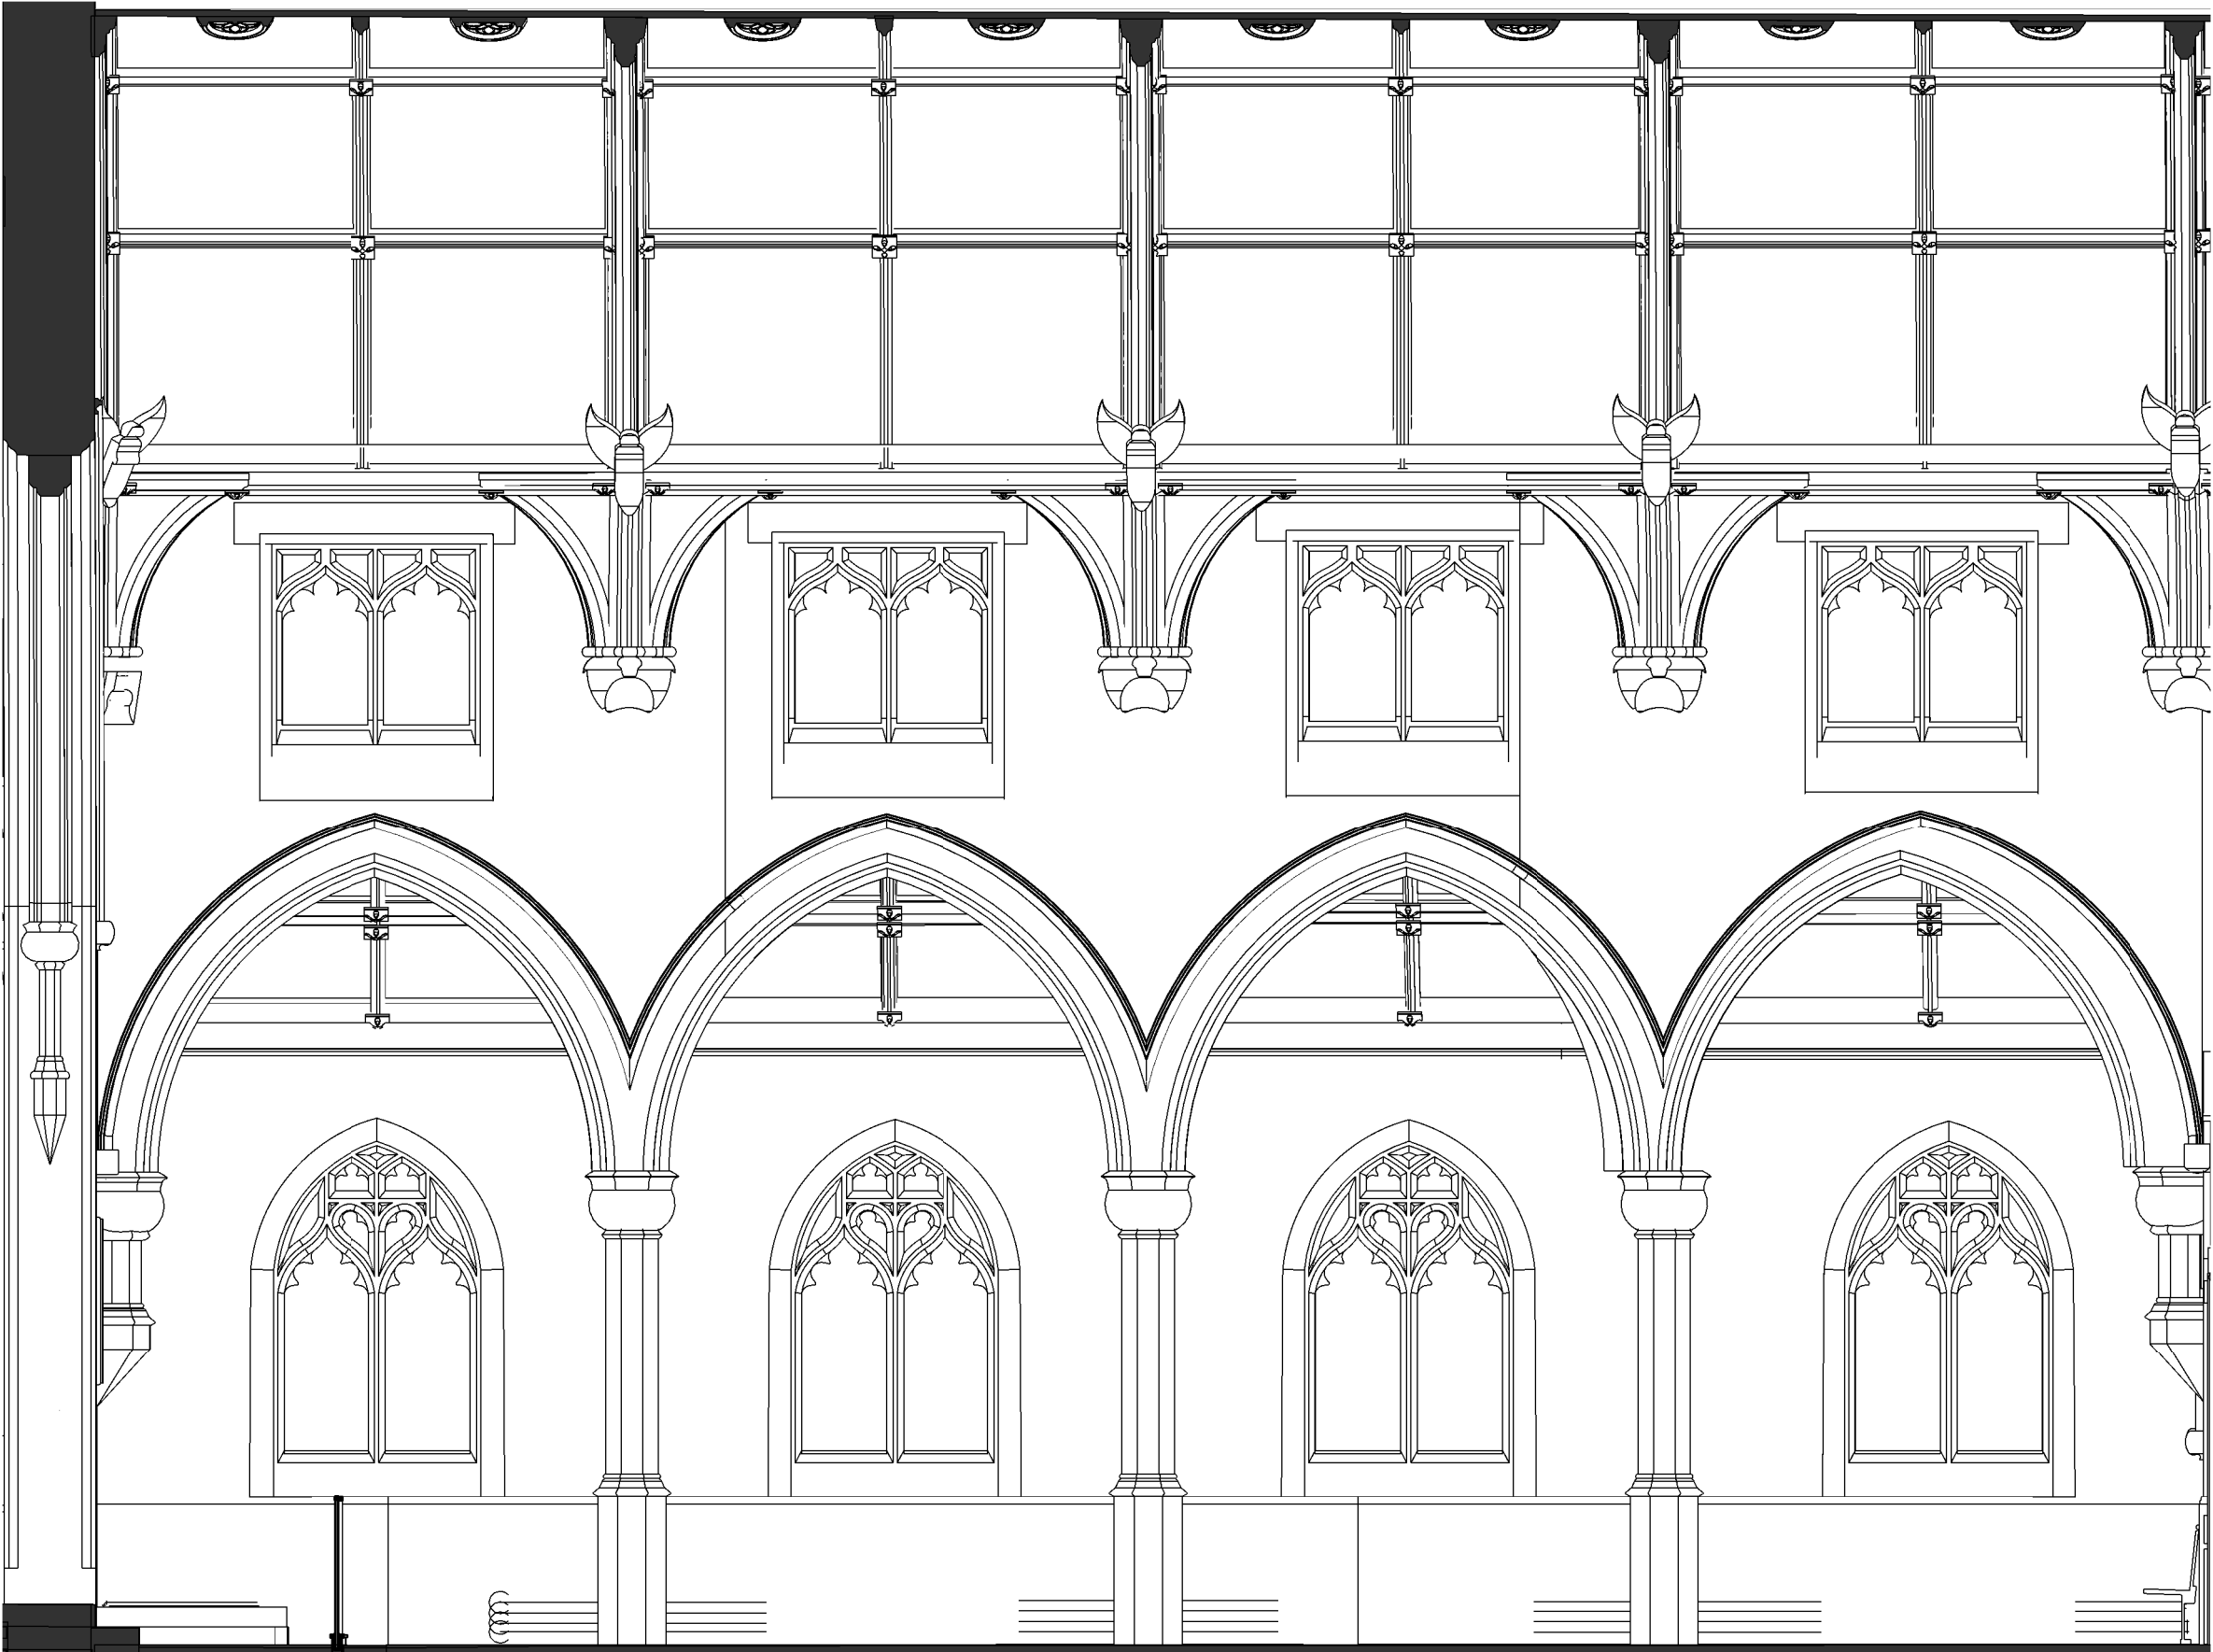

INTERNAL ELEVATIONS - GD.22

1 : 50

2



IKETECTURE  
RIBA CHARTERED ARCHITECTS

Revision Date Description Author

STAGE 3  
PLANNING

Client  
**MR A ADESANYA**

Project address  
**SUR CHURCH, RADCLIFFE,  
MANCHESTER, M26 1JE**

Date **09 JUN 22** Scale **1 : 50**

THE CONTRACTOR IS  
RESPONSIBLE FOR CHECKING  
DIMENSIONS, TOLERANCES AND  
REFERENCES.

IKETECTURE TO BE NOTIFIED IN  
WRITING OF ANY DISCREPANCIES  
BEFORE PROCEEDING WITH THE  
WORKS ON SITE OR OFF-SITE  
FABRICATION.

DO NOT SCALE FROM DRAWINGS.  
FIGURED DIMENSIONS TO BE  
WORKED TO IN ALL CASES.

THIS IS A COPYRIGHT DRAWING,  
NOT TO BE COPIED OR  
REPRODUCED WITHOUT THE  
WRITTEN PERMISSION FROM  
IKETECTURE.

INTERNAL  
ELEVATIONS -  
GD.22

|             |             |      |
|-------------|-------------|------|
| Project no. | Drawing no. | Rev. |
| 305         | E.24B       |      |



INTERNAL ELEVATIONS - GD.22

1 : 50

3

0 m 1 m 2 m 3 m 4 m 5 m

IKETECTURE  
RIBA CHARTERED ARCHITECTS

Revision Date Description Author

STAGE 3  
PLANNING

Client  
MR A ADESANYA

Project address  
SUR CHURCH, RADCLIFFE,  
MANCHESTER, M26 1JE

Date 09 JUN 22 Scale 1 : 50

THE CONTRACTOR IS  
RESPONSIBLE FOR CHECKING  
DIMENSIONS, TOLERANCES AND  
REFERENCES.


IKETECTURE TO BE NOTIFIED IN  
WRITING OF ANY DISCREPANCIES  
BEFORE PROCEEDING WITH THE  
WORKS ON SITE OR OFF-SITE  
FABRICATION.

DO NOT SCALE FROM DRAWINGS.  
FIGURED DIMENSIONS TO BE  
WORKED TO IN ALL CASES.

THIS IS A COPYRIGHT DRAWING,  
NOT TO BE COPIED OR  
REPRODUCED WITHOUT THE  
WRITTEN PERMISSION FROM  
IKETECTURE.

INTERNAL  
ELEVATIONS -  
GD.22


|             |             |      |
|-------------|-------------|------|
| Project no. | Drawing no. | Rev. |
| 305         | E.24C       |      |

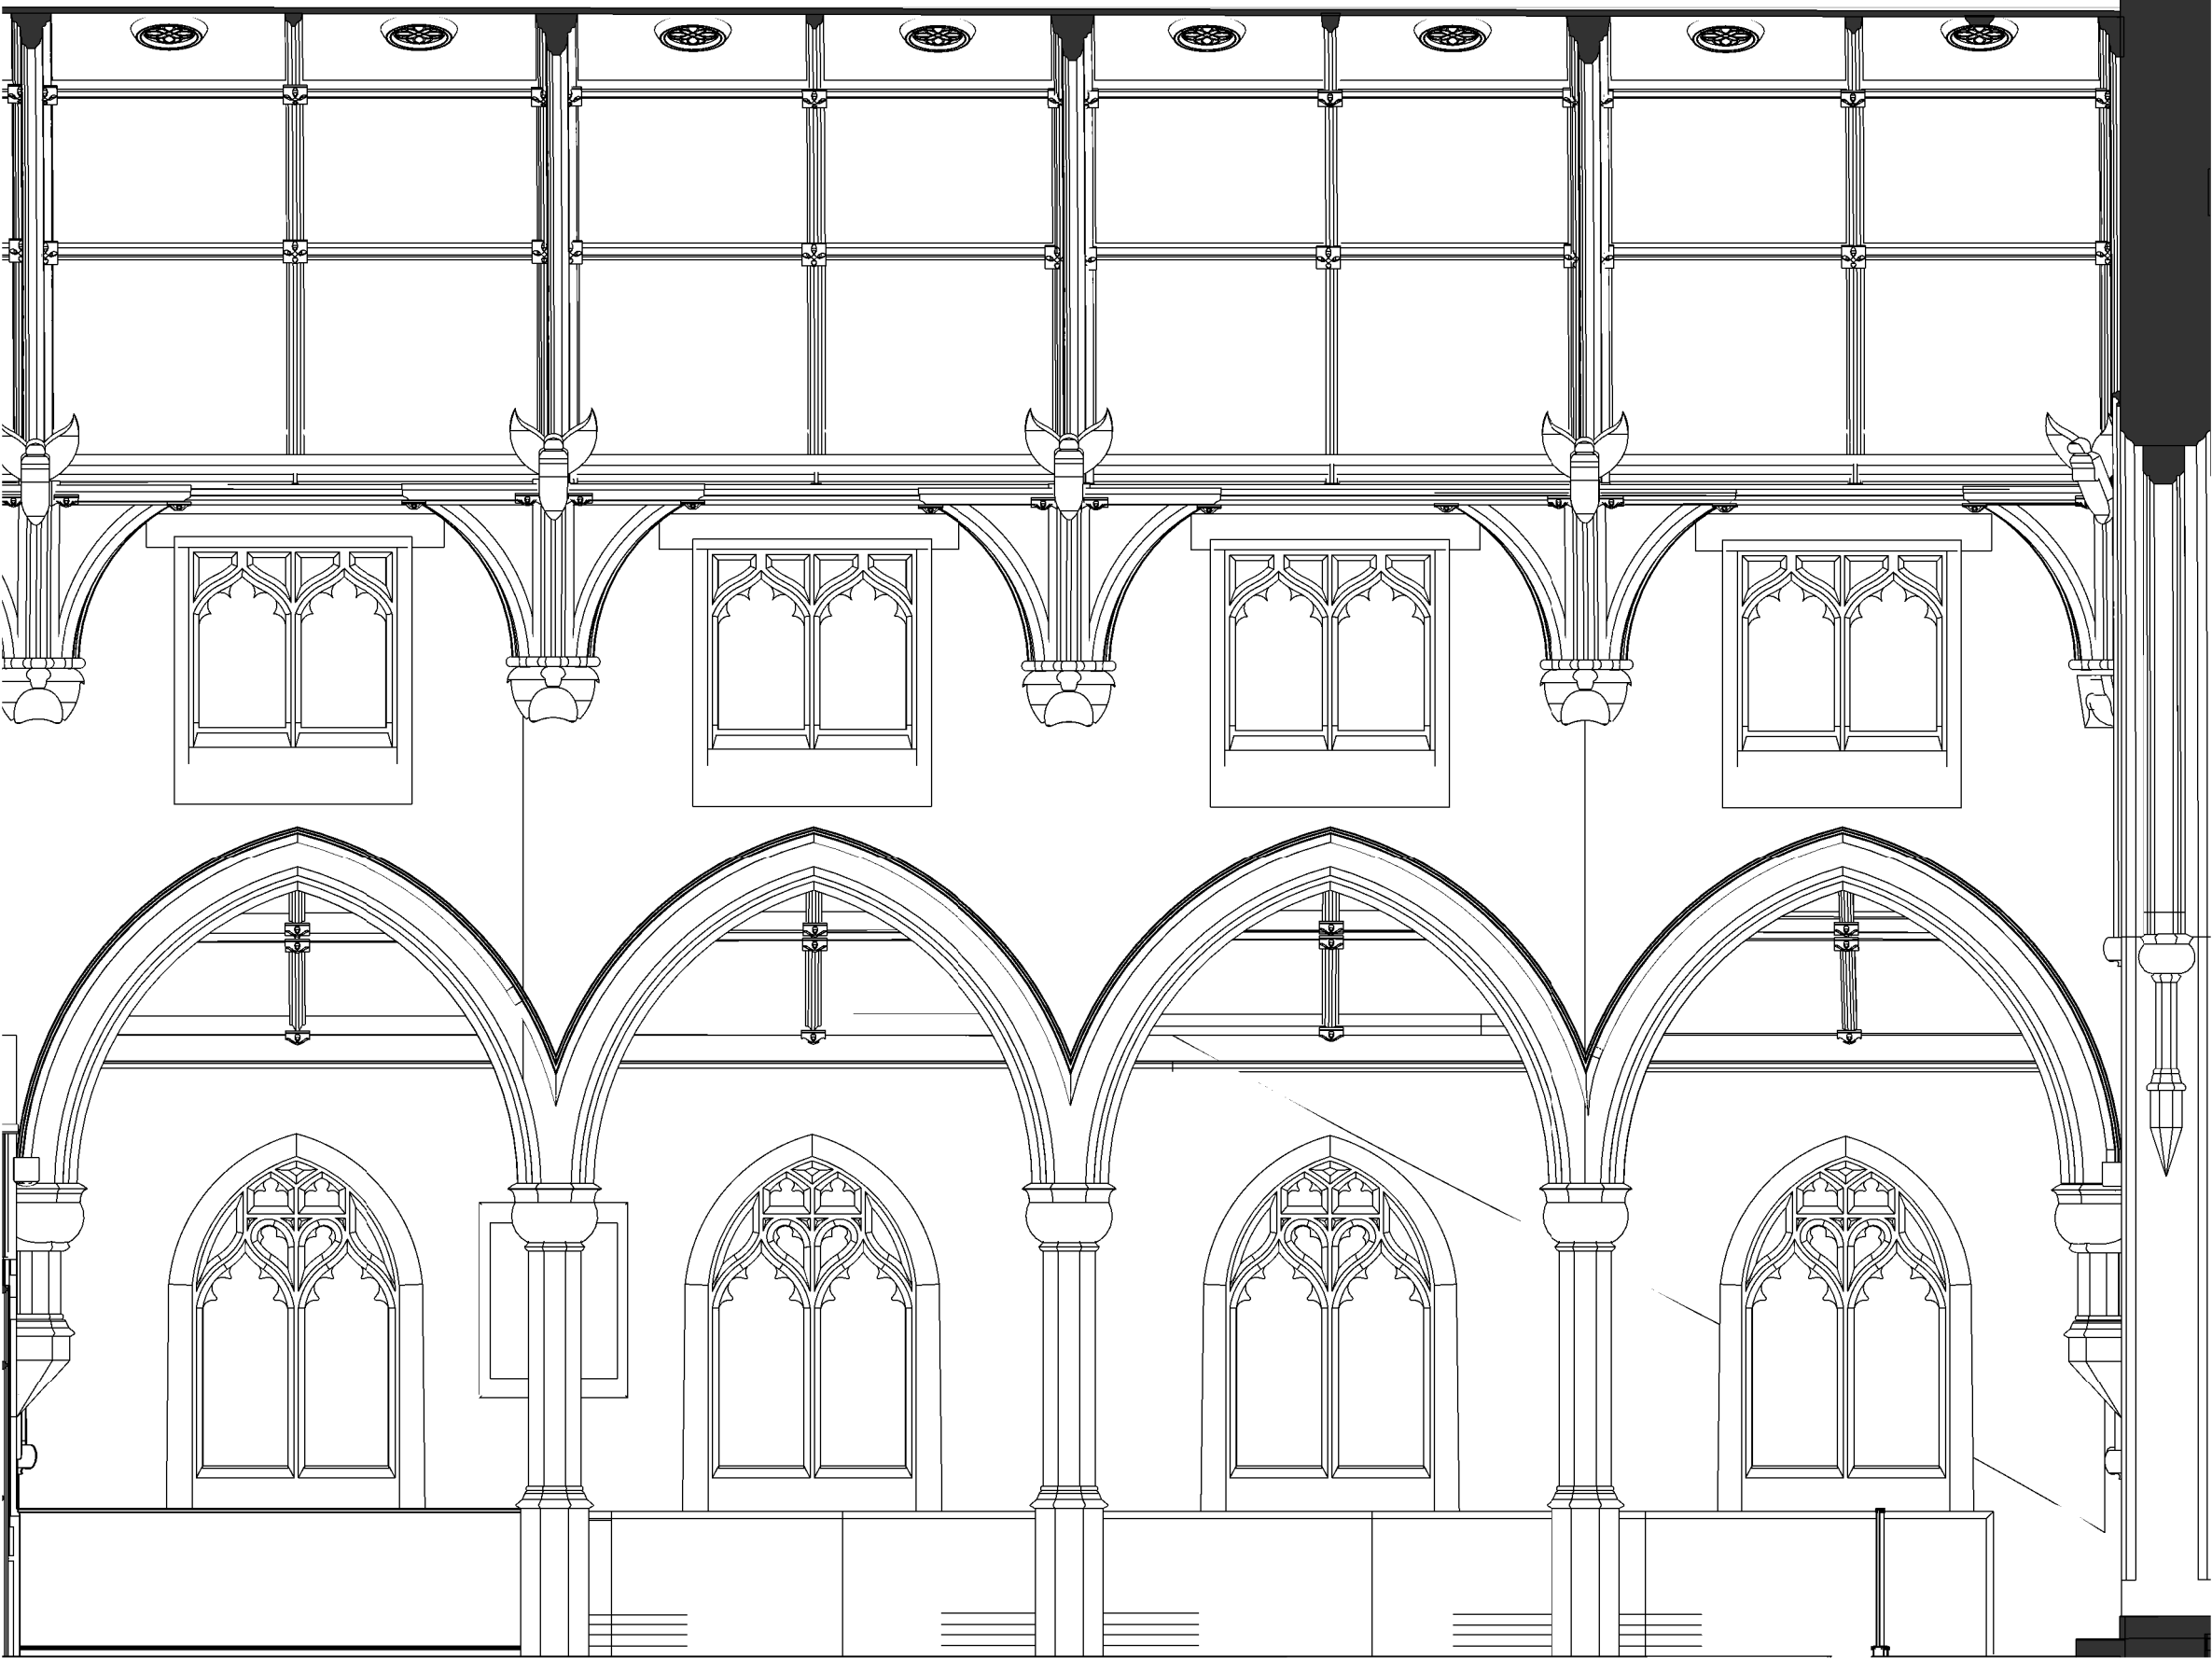

INTERNAL ELEVATIONS - GD.22

1 : 50

4

 

IKETECTURE  
RIBA CHARTERED ARCHITECTS

Revision Date Description Author

STAGE 3  
PLANNING

Client  
**MR A ADESANYA**

Project address  
**SUR CHURCH, RADCLIFFE,  
MANCHESTER, M26 1JE**

Date **09 JUN 22** Scale **1 : 50**

THE CONTRACTOR IS  
RESPONSIBLE FOR CHECKING  
DIMENSIONS, TOLERANCES AND  
REFERENCES.


IKETECTURE TO BE NOTIFIED IN  
WRITING OF ANY DISCREPANCIES  
BEFORE PROCEEDING WITH THE  
WORKS ON SITE OR OFF-SITE  
FABRICATION.

DO NOT SCALE FROM DRAWINGS.  
FIGURED DIMENSIONS TO BE  
WORKED TO IN ALL CASES.

THIS IS A COPYRIGHT DRAWING,  
NOT TO BE COPIED OR  
REPRODUCED WITHOUT THE  
WRITTEN PERMISSION FROM  
IKETECTURE.

INTERNAL  
ELEVATIONS -  
GD.22


|             |             |      |
|-------------|-------------|------|
| Project no. | Drawing no. | Rev. |
| 305         | E.24D       |      |

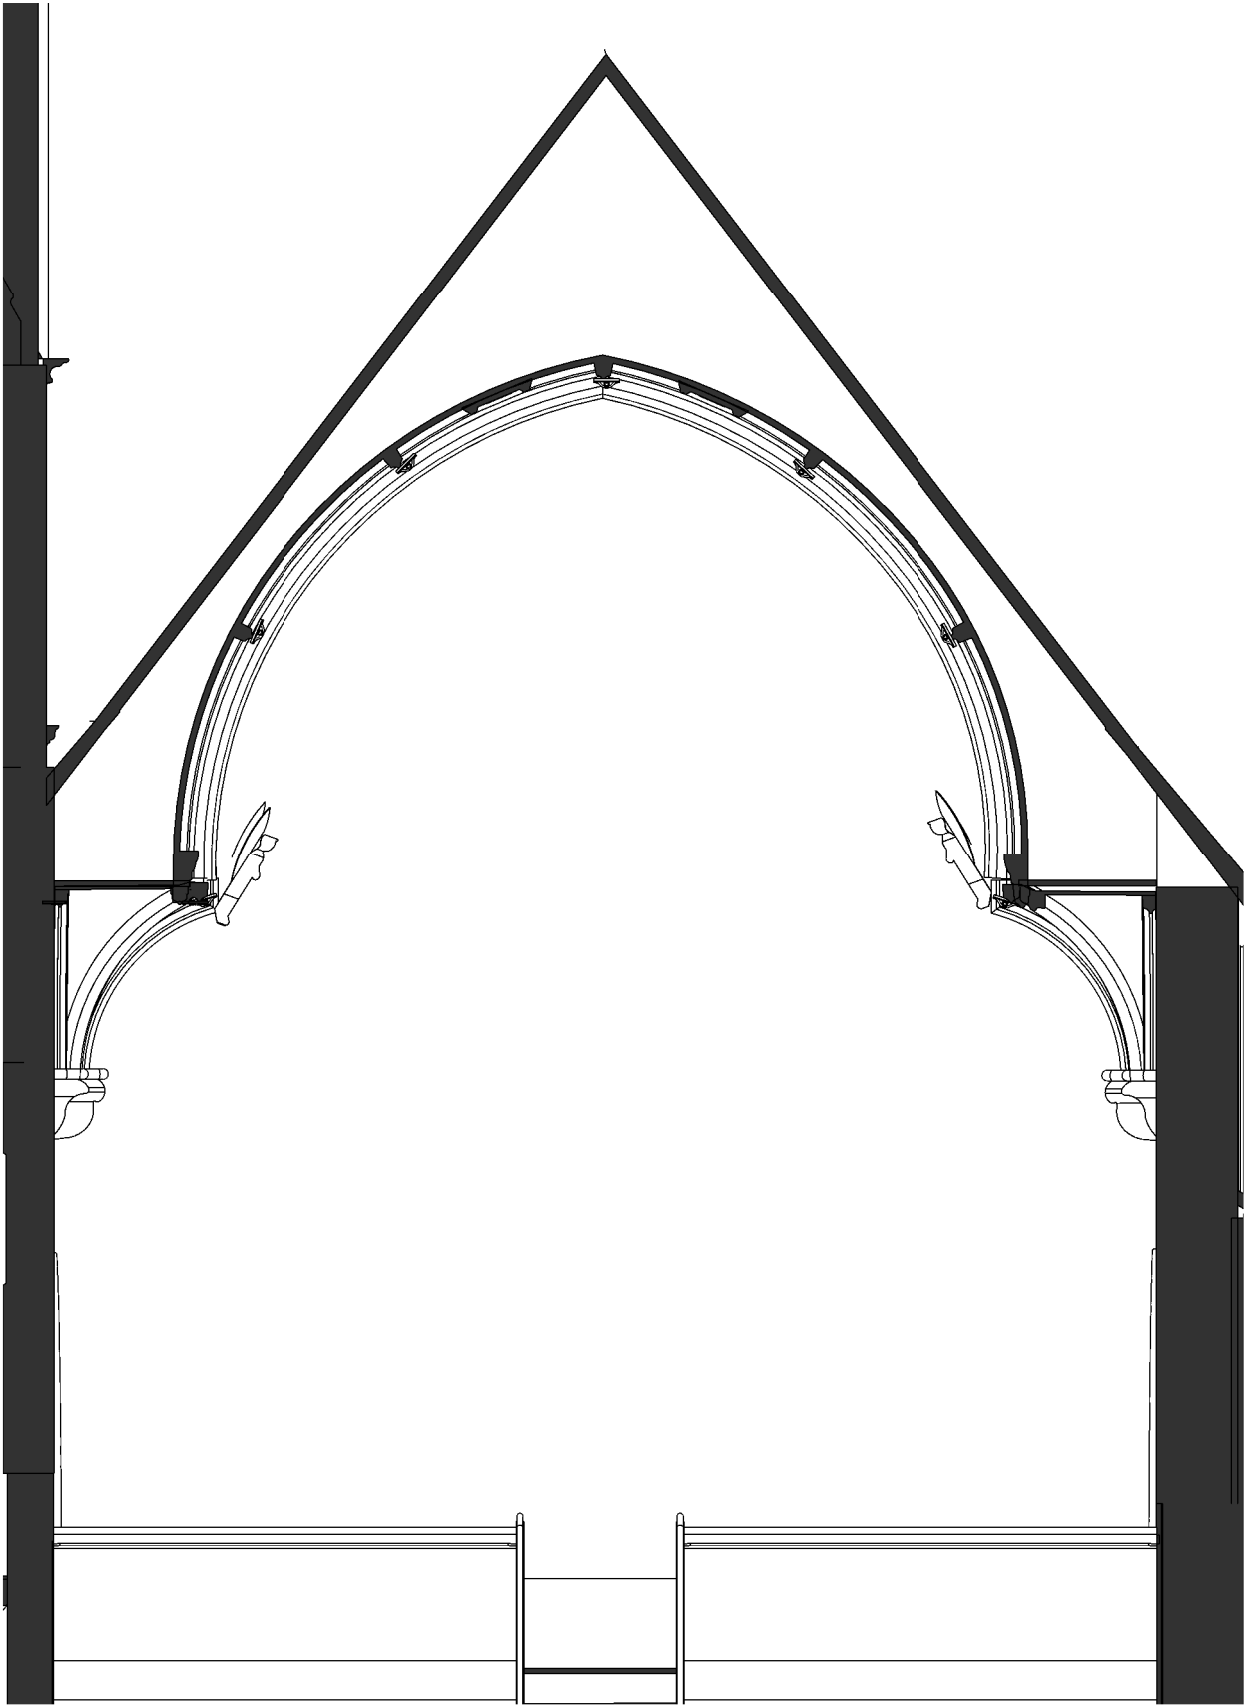

INTERNAL ELEVATIONS - GD.23

1

1 : 50

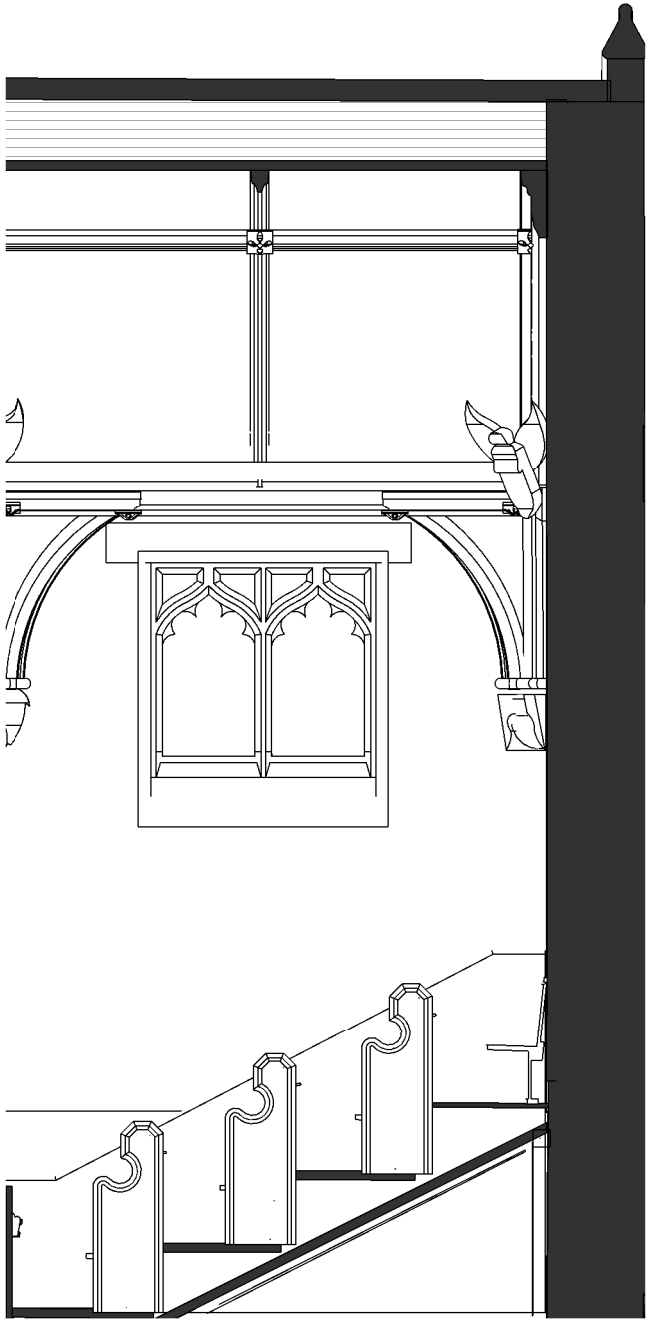

2

0 m 1 m 2 m 3 m 4 m 5 m

IKETECTURE  
RIBA CHARTERED ARCHITECTS

Revision Date Description Author

STAGE 3  
PLANNING

Client

MR A ADESANYA

Project address

SUR CHURCH, RADCLIFFE,  
MANCHESTER, M26 1JE

Date 09 JUN 22 Scale 1 : 50

THE CONTRACTOR IS  
RESPONSIBLE FOR CHECKING  
DIMENSIONS, TOLERANCES AND  
REFERENCES.


IKETECTURE TO BE NOTIFIED IN  
WRITING OF ANY DISCREPANCIES  
BEFORE PROCEEDING WITH THE  
WORKS ON SITE OR OFF-SITE  
FABRICATION.

DO NOT SCALE FROM DRAWINGS.  
FIGURED DIMENSIONS TO BE  
WORKED TO IN ALL CASES.

THIS IS A COPYRIGHT DRAWING,  
NOT TO BE COPIED OR  
REPRODUCED WITHOUT THE  
WRITTEN PERMISSION FROM  
IKETECTURE.

INTERNAL  
ELEVATIONS -  
GD.23


| Project no. | Drawing no. | Rev. |
|-------------|-------------|------|
| 305         | E.25A       |      |

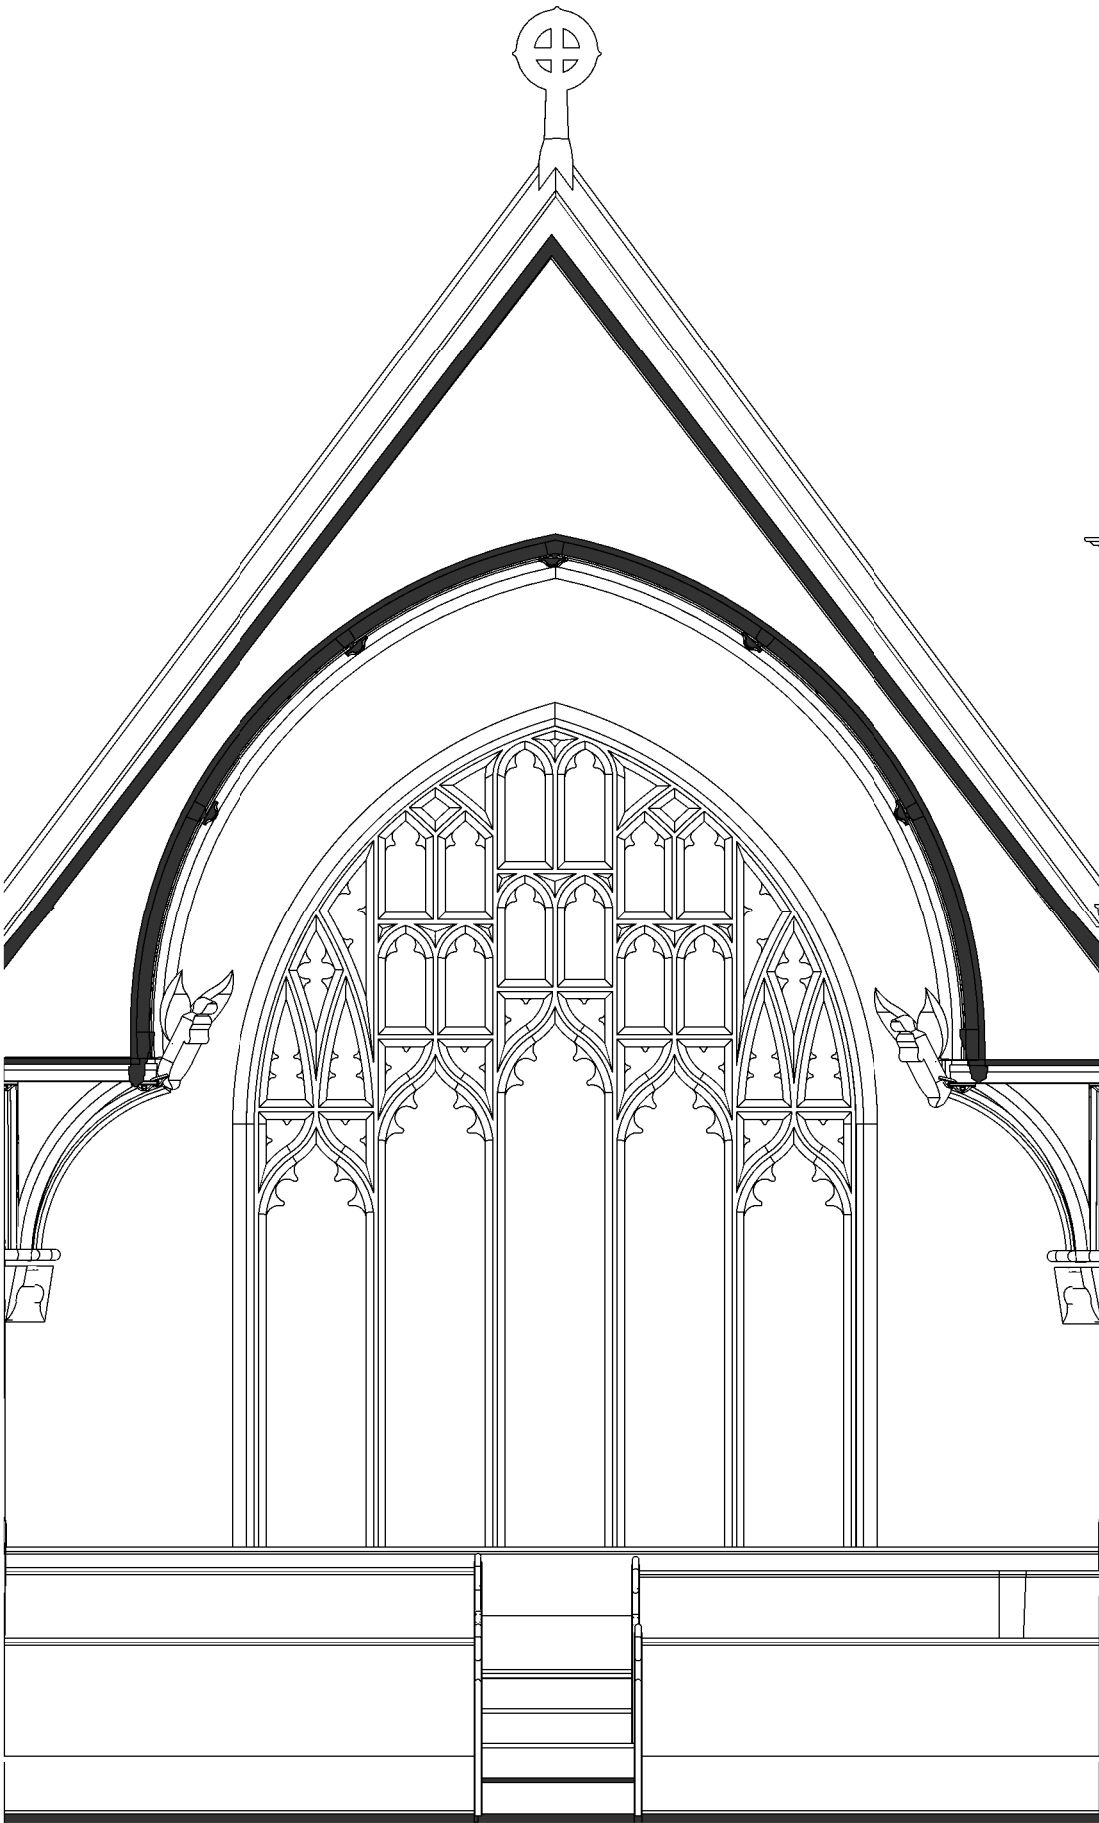

INTERNAL ELEVATIONS - GD.23

1 : 50

3

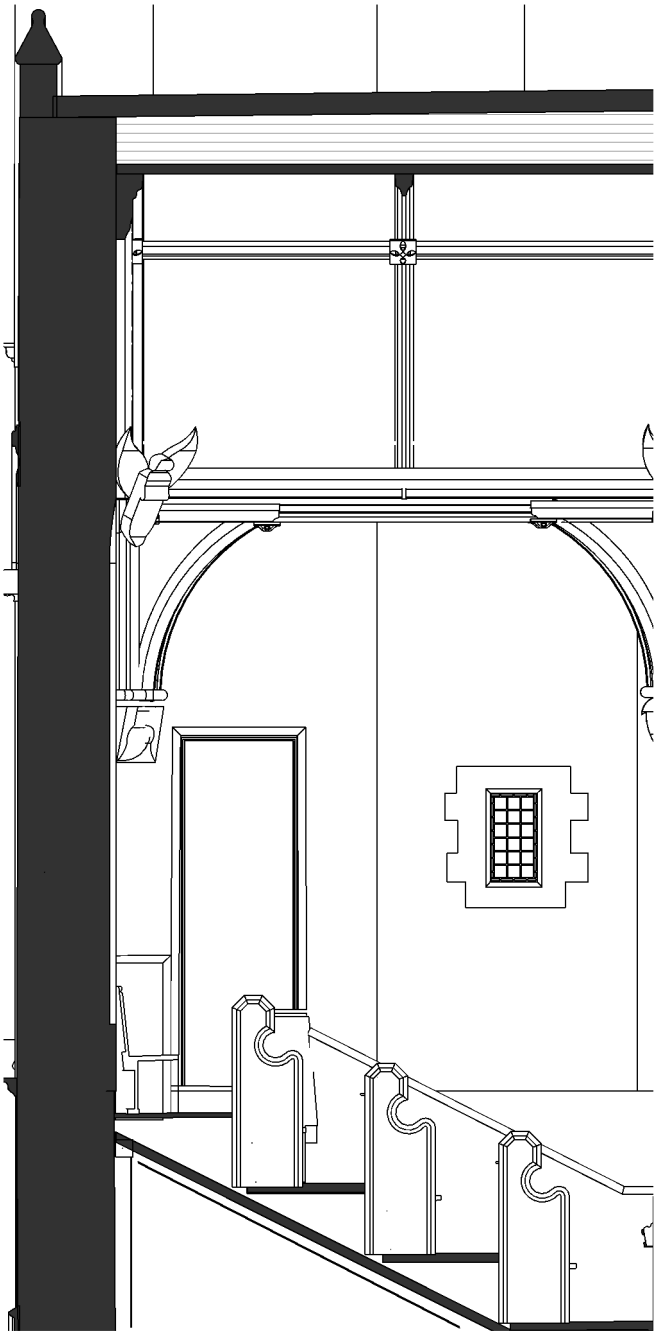

0 m 1 4 2 m 3 m 4 m 5 m

IKETECTURE  
RIBA CHARTERED ARCHITECTS

Revision Date Description Author

STAGE 3  
PLANNING

Client

MR A ADESANYA

Project address

SUR CHURCH, RADCLIFFE,  
MANCHESTER, M26 1JE

Date 09 JUN 22 Scale 1 : 50

THE CONTRACTOR IS  
RESPONSIBLE FOR CHECKING  
DIMENSIONS, TOLERANCES AND  
REFERENCES.

IKETECTURE TO BE NOTIFIED IN  
WRITING OF ANY DISCREPANCIES  
BEFORE PROCEEDING WITH THE  
WORKS ON SITE OR OFF-SITE  
FABRICATION.

DO NOT SCALE FROM DRAWINGS.  
FIGURED DIMENSIONS TO BE  
WORKED TO IN ALL CASES.

THIS IS A COPYRIGHT DRAWING,  
NOT TO BE COPIED OR  
REPRODUCED WITHOUT THE  
WRITTEN PERMISSION FROM  
IKETECTURE.

INTERNAL  
ELEVATIONS -  
GD.23

| Project no. | Drawing no. | Rev. |
|-------------|-------------|------|
| 305         | E.25B       |      |