


Notes

GENERAL NOTES


THE CONTRACTOR IS ADVISED TO VISIT THE SITE PRIOR TO ALL LOCAL CONDITIONS & RESTRICTIONS LIKELY TO AFFECT THE EXECUTION OF THE WORKS. NO CLAIMS ARISING FROM FAILURE TO DO SO WILL BE CONSIDERED.

THIS DRAWING IS TO BE READ IN CONJUNCTION WITH ALL OTHER DRAWINGS, SCHEDULES & SPECIFICATIONS RELATING TO THE PROJECT AND ANY DISCREPANCIES NOTIFIED TO THE CONTRACT ADMINISTRATOR IMMEDIATELY.

THE CONTRACTOR IS TO CHECK ALL DIMENSIONS ON SITE PRIOR TO COMMENCING WORKS OR ORDERING ANY MATERIALS. DO NOT SCALE OFF DRAWINGS..

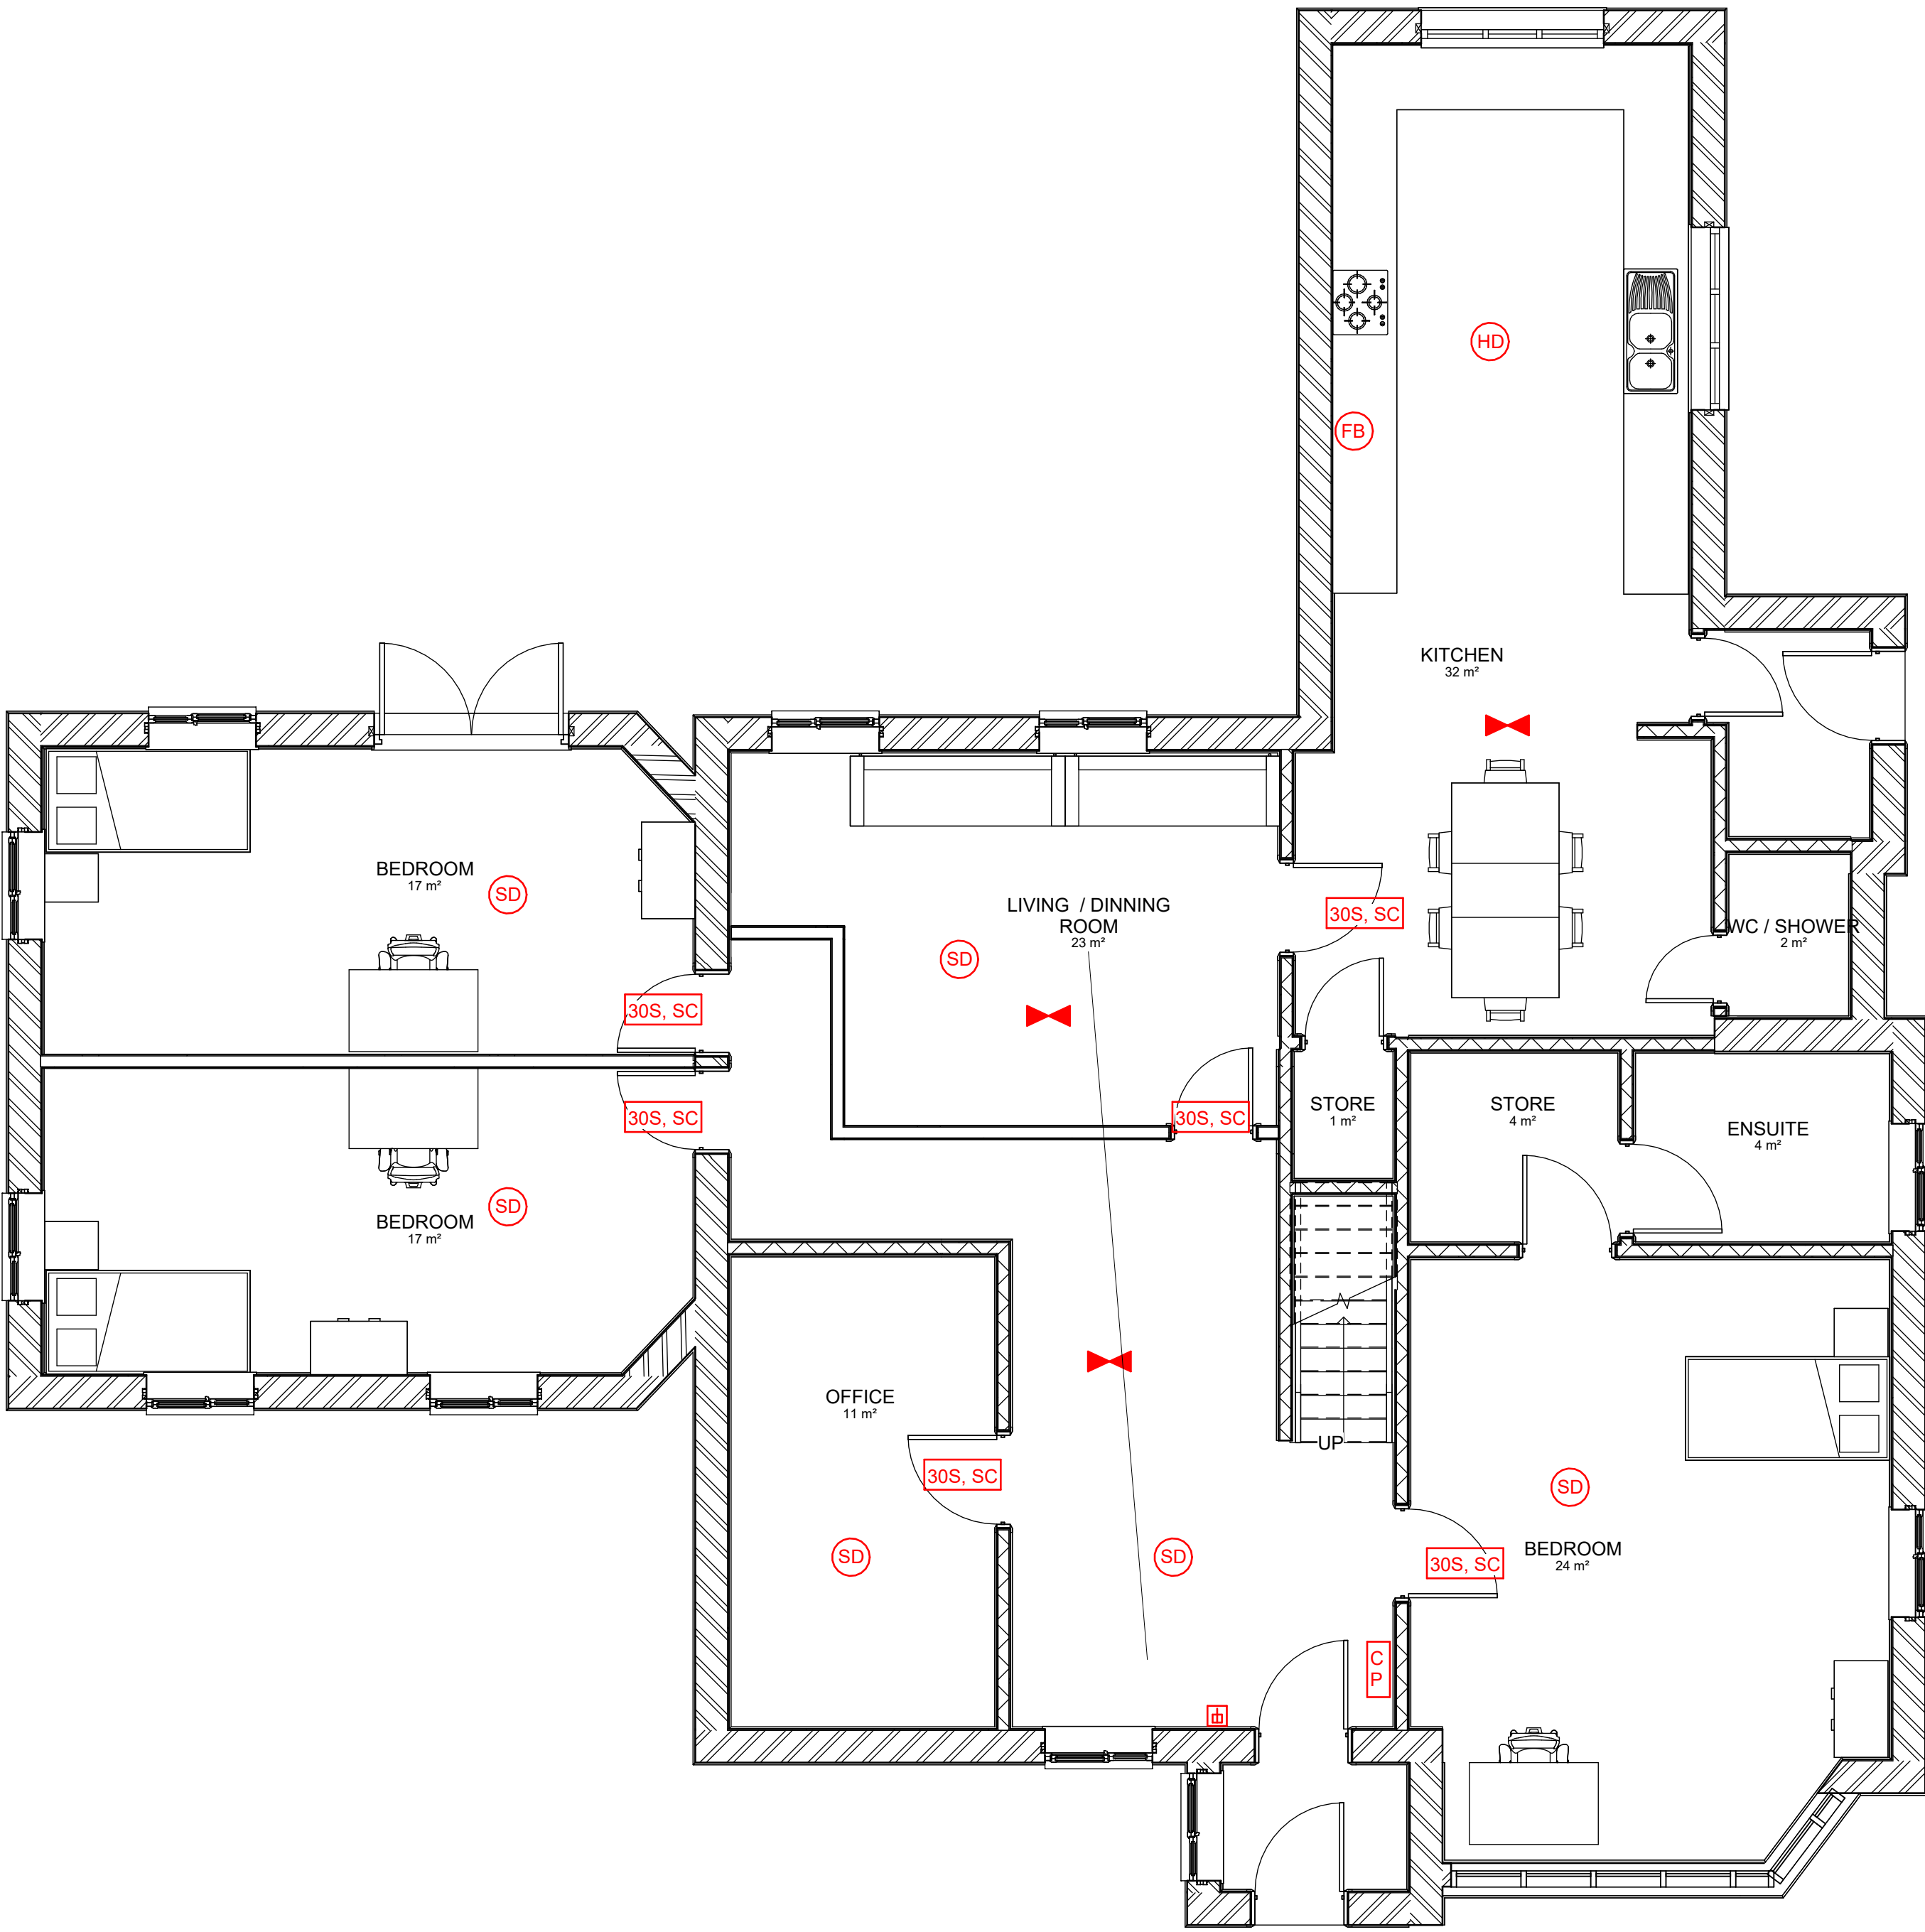

1 GF PROPOSED PLAN
1 : 50

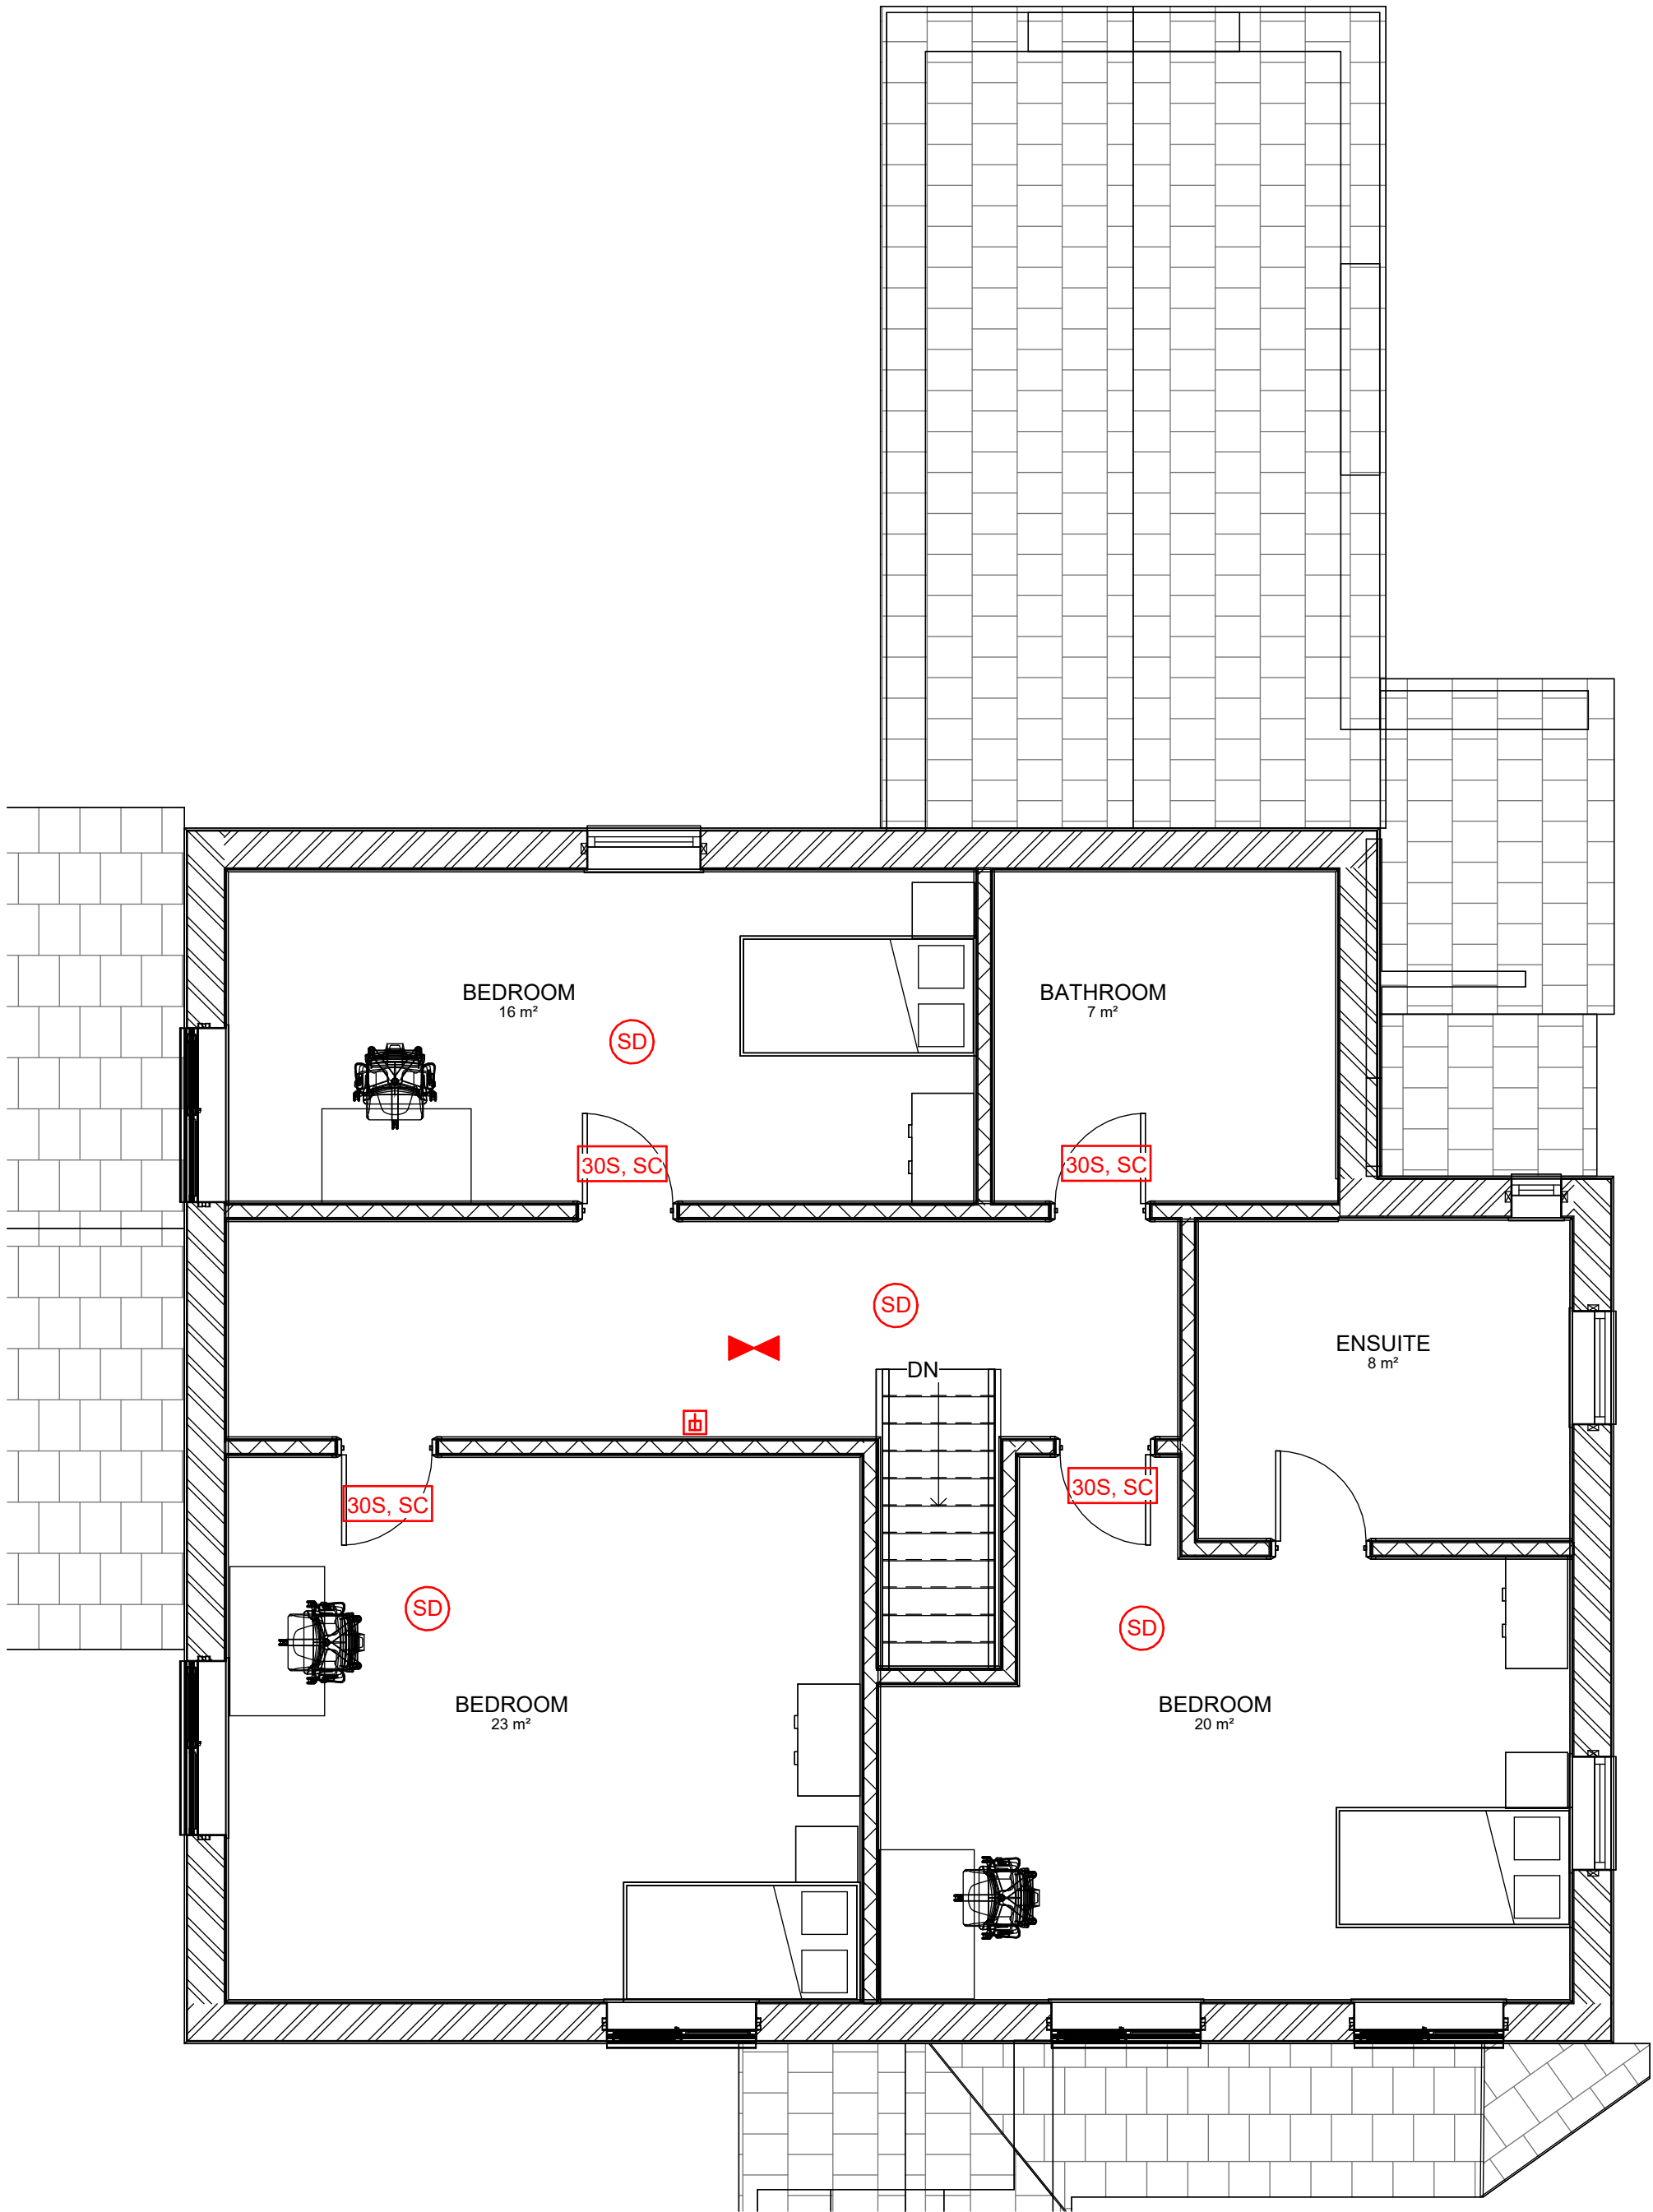

2 FIRST FLOOR PROPOSED 01
1 : 50

KEY

- 30S, SC 30 Minute Fire Door, Self Closing Device
- C P Control Panel
- SD Smoke Detector
- HD Heat Detector
- F Call point
- Emergency Lighting Luminaire
- FB Fire Blanket
- WM Control Panel

Rev	Description	Date	Dr	App
original by		date created	by	by
NK		14/01/2026	NK	



Enquiries@nkarchitectural.co.uk

0161 818 4727

www.NKARCHITECTURAL.co.uk

client name	5 Rainsough Brow, Prestwich, M25 9SU		
project	CHANGE OF USE TO C2 3B USE		
drawing	PROPOSED GF AND 1ST FLOOR PLAN		
computer file	C:\Users\NKAR02\OneDrive\NKAR02 Rainsough Brow, Prestwich, M25 9SU Rainsough Brow, Prestwich, M25 9SU (2).n		plot date
project number	2023.0042.6621	scale	1 : 50 @A1
drawing number	A100	rev	issue status

This drawing is to be read in conjunction with all related drawings. All dimensions must be checked and verified on site before commencing any work or producing shop drawings. The originator should be notified immediately of any discrepancy. This drawing is copyright and remains the property of NK Architectural.