


Do not scale from this drawing. All dimensions to be checked on site prior to manufacture and construction. This drawing is the property of Harrison Ince Holdings Limited and should not be reproduced without permission. All discrepancies to be brought to the attention of the architect immediately. This drawing is to be read in conjunction with the specification / bill of quantities and related drawings.

REVISIONS

-	FIRST ISSUE	24.05.2024	CG
A	REVISED ISSUE FOLLOWING SURVEY	25.04.25	GW

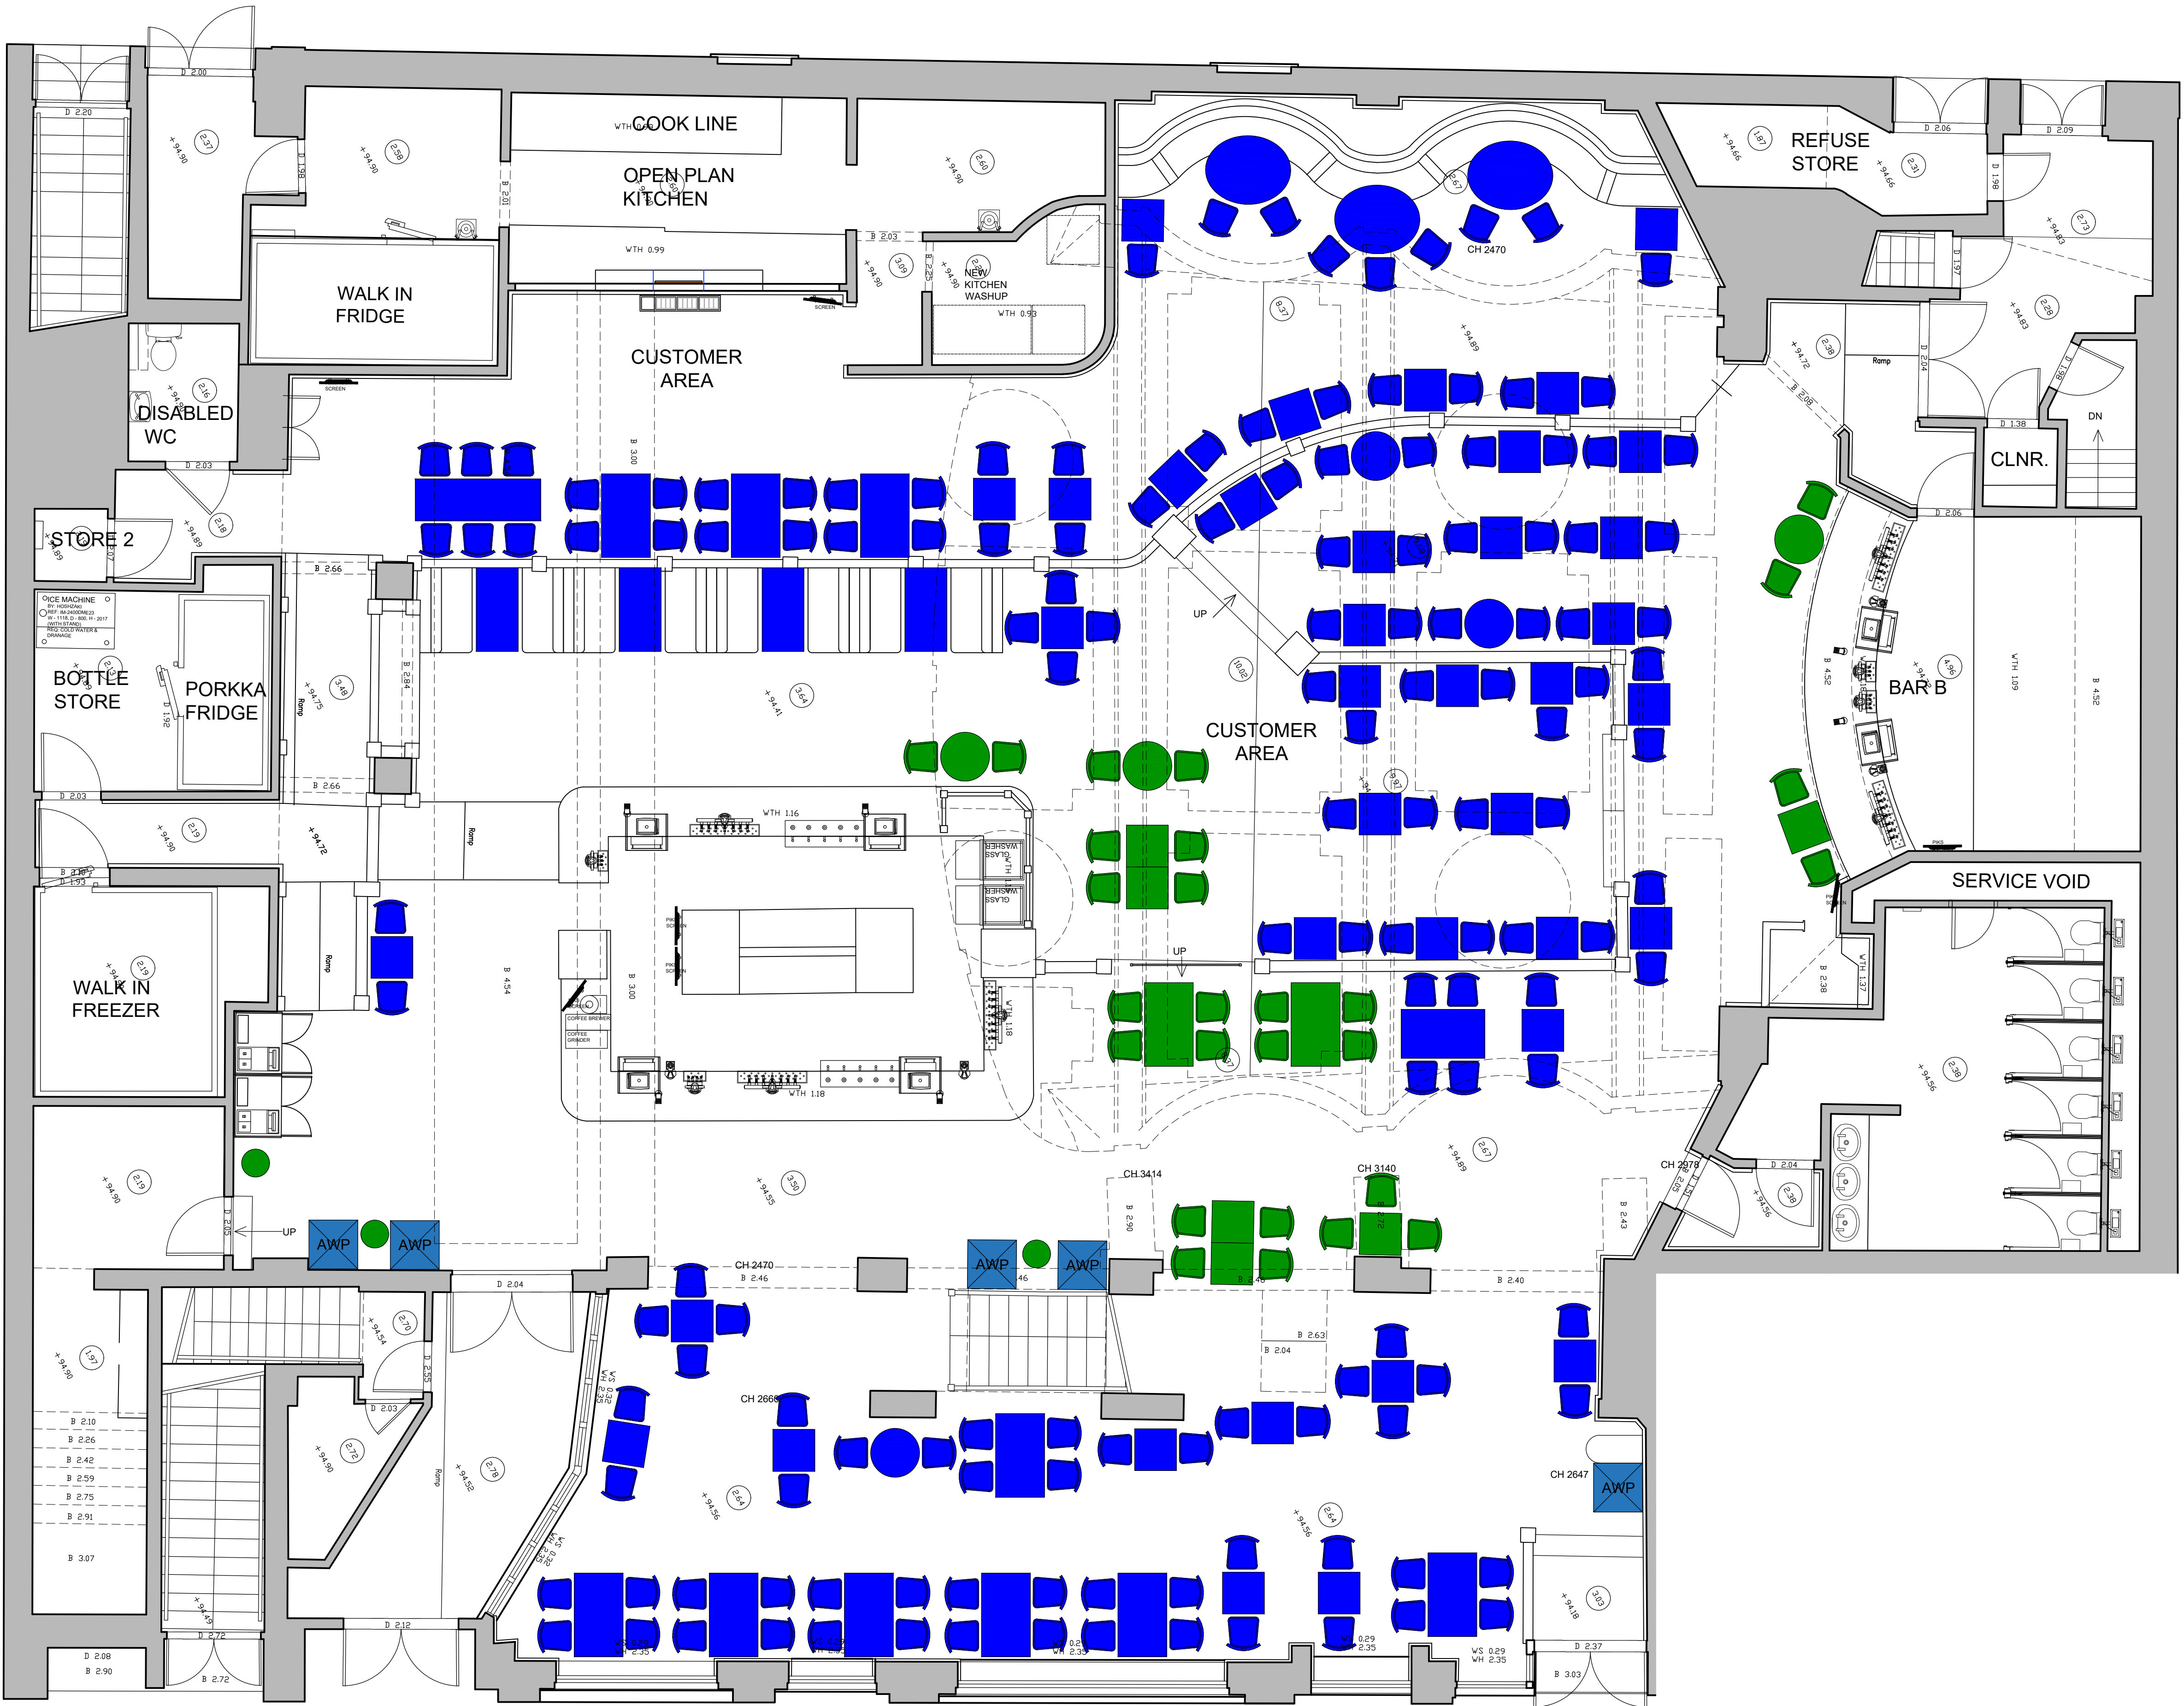

FOR COMMENT

@1:50 scale



HARRISON INCE

ARCHITECTS INTERIOR DESIGNERS

JD WETHERSPOON PLC

CLIENT

THE ART PICTURE HOUSE,
36 HAYMARKET STREET, BURY BL9 0AY

EXISTING GROUND FLOOR PLAN

TITLE

DATE	APRIL 2025	SCALE	1:50 @ A1
JOB NO.	PN6264-08	DWG. NO.	AS01 A
DRAWN	CAD/LEB	CHECKED	

EXISTING GROUND FLOOR PLAN

Scale 1:50

SUN HOUSE
24 LITTLE PETER STREET
KNOTT MALL
MANCHESTER
M15 4PS
TEL: 0161 226 3650
EMAIL: enquiries@harrison-ince.co.uk