


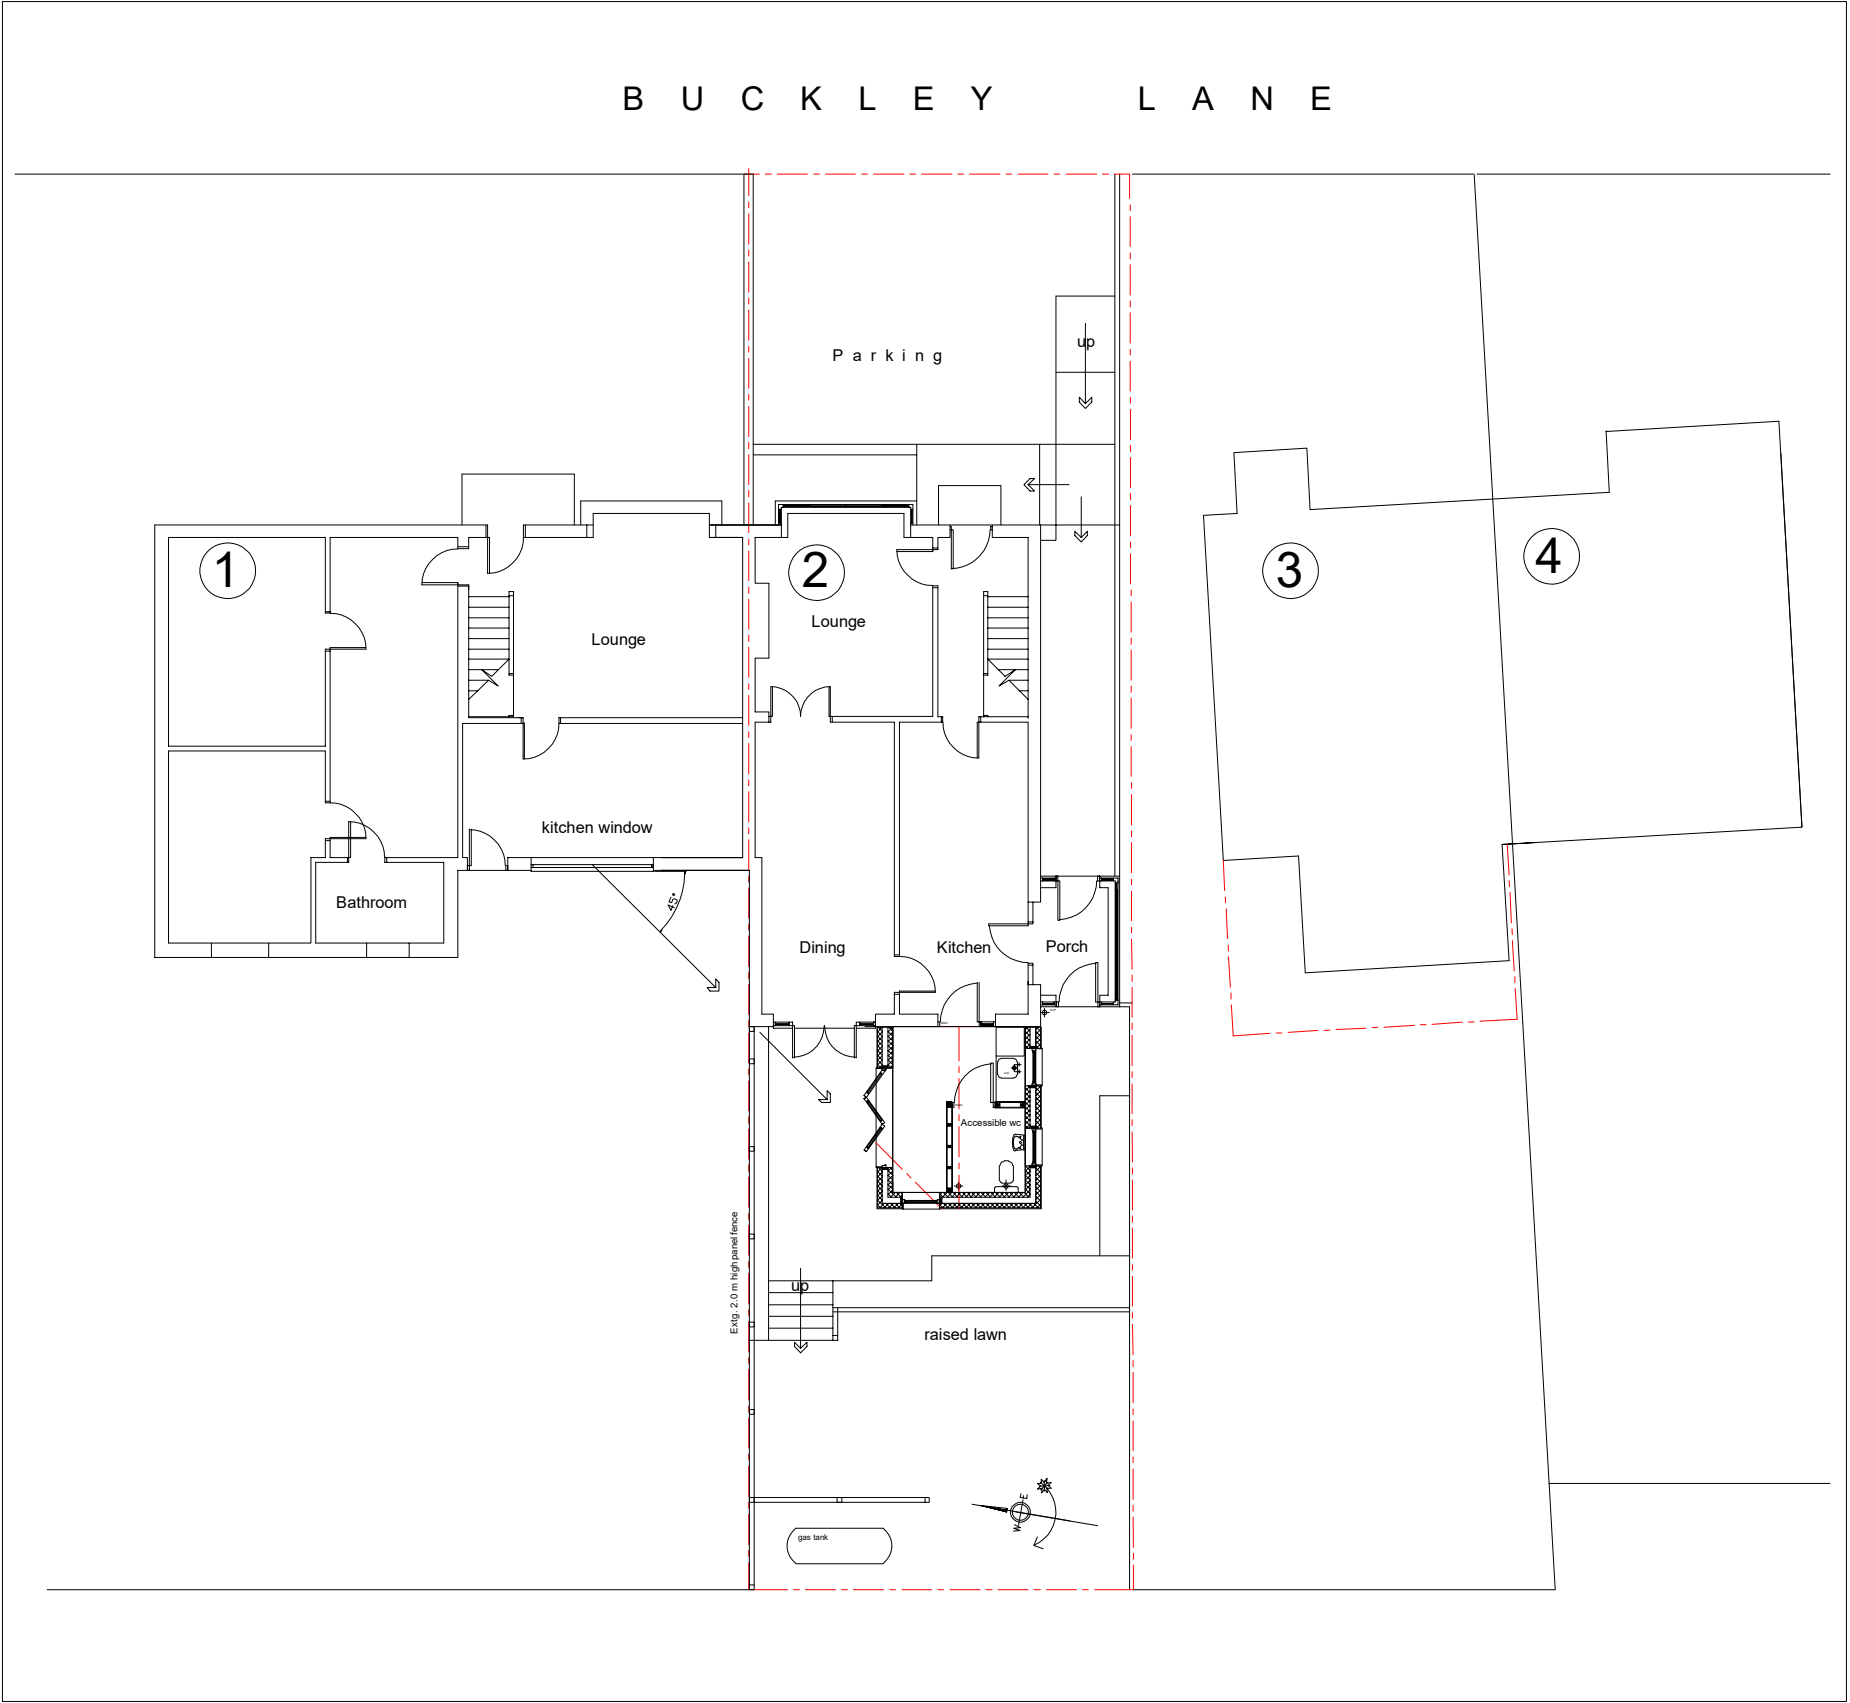

Site plan 1:200

Project:	Conservatory conversion & accessible wc provision
Client:	Mr & Mrs Rees
Location:	2 Buckley Lane, Prestwich, M45 7JZ
Dwg Title:	Proposed site plan
Rev A:	16/01/25 Planning submission
Scale:	1:200 @ A3
Dwg Nr:	CC/003/A
NOTE: All dimensions to be checked & verified on site by the contractor.	