




Front Elevation (south)

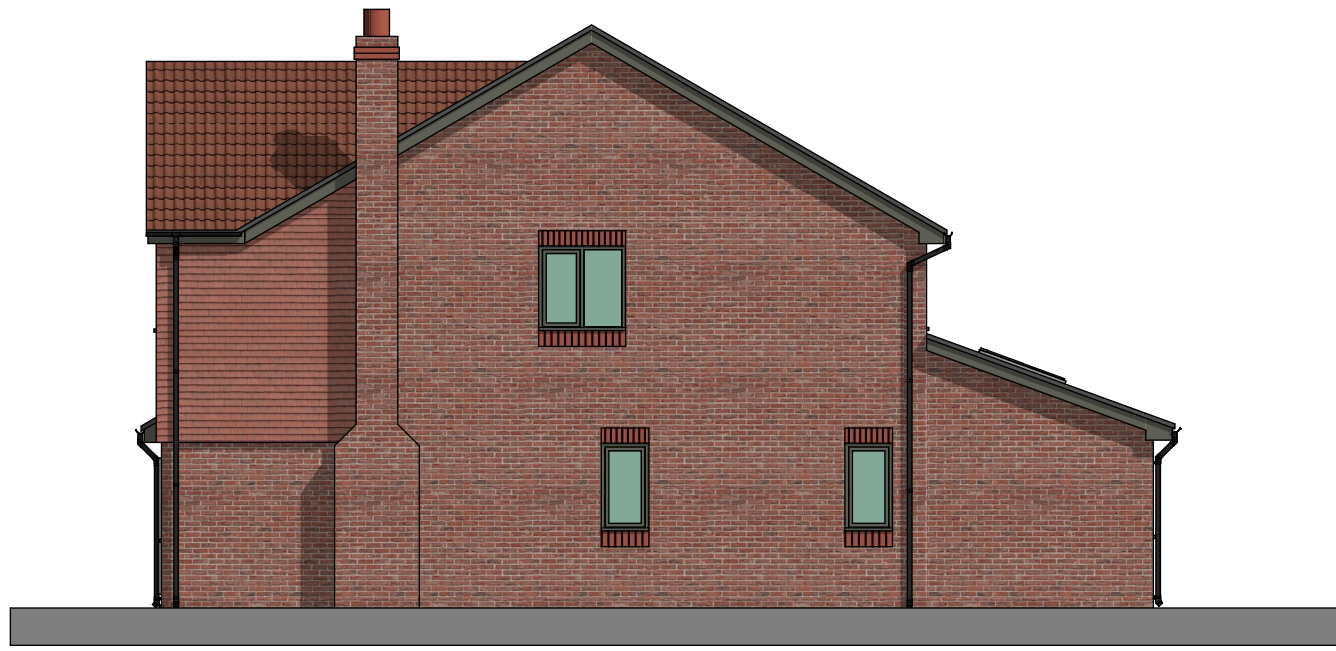


Right Side Elevation (east)




Rear Elevation (north)




Left Side Elevation (west)

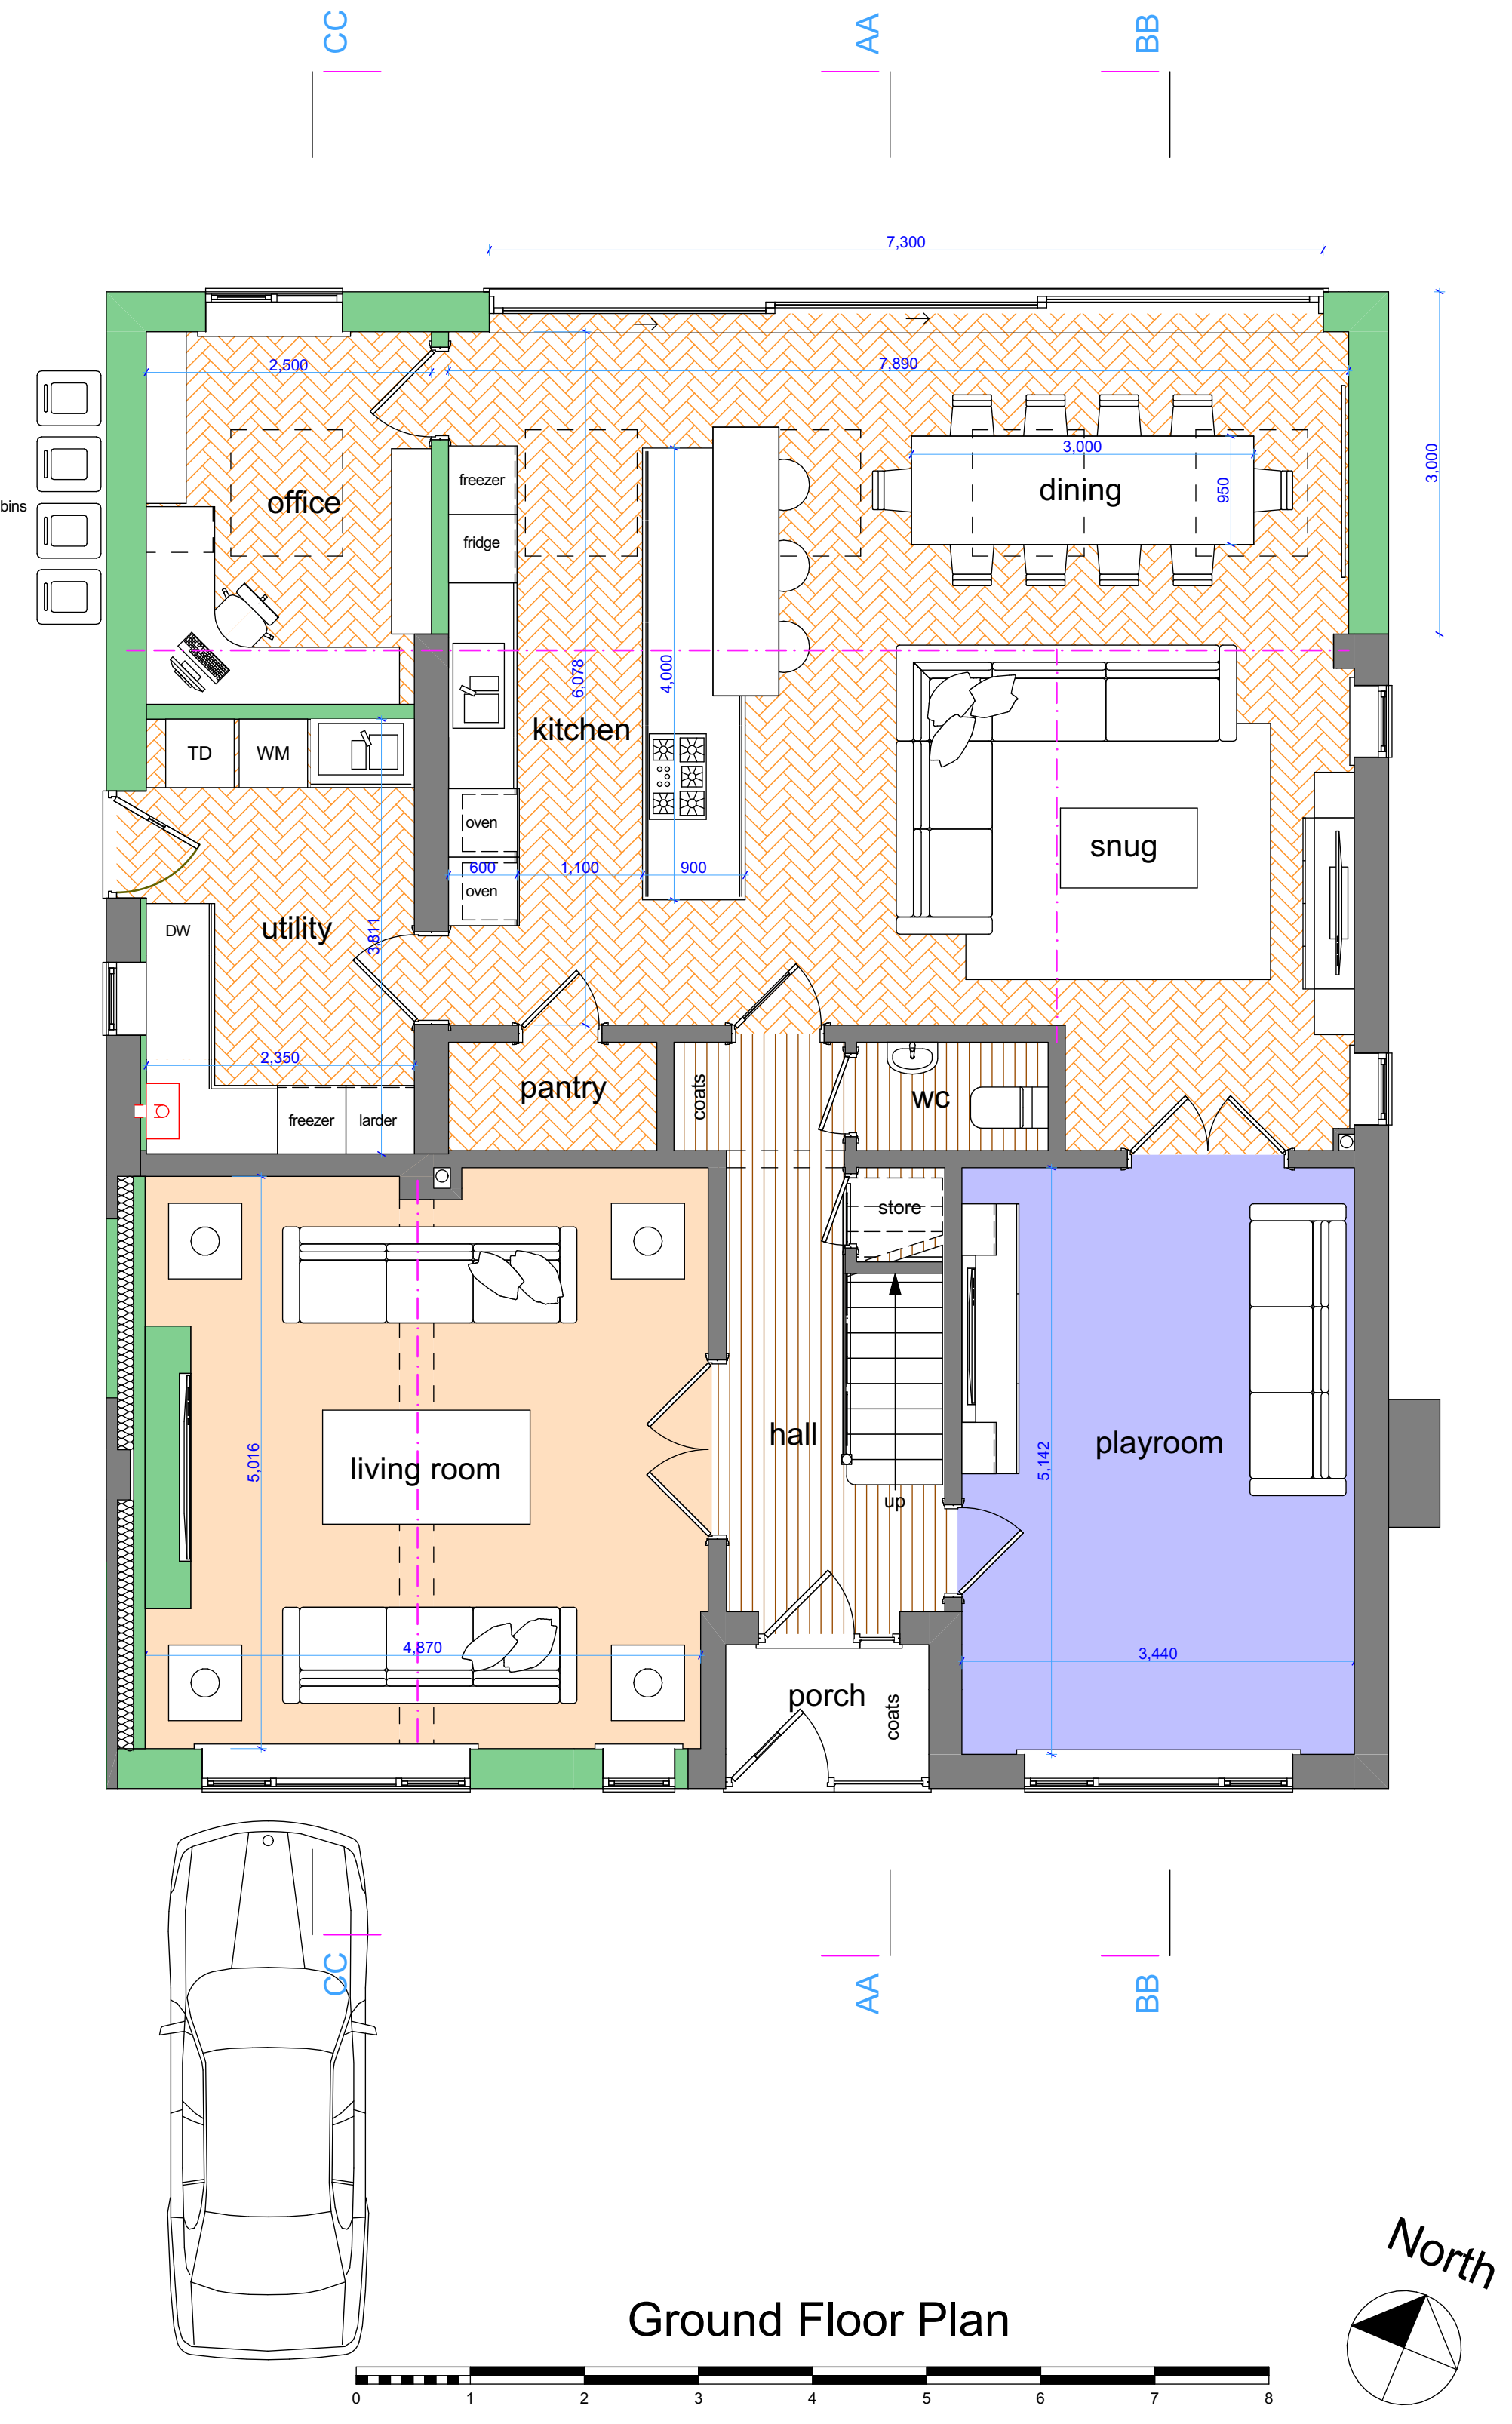


Ground Floor Plan

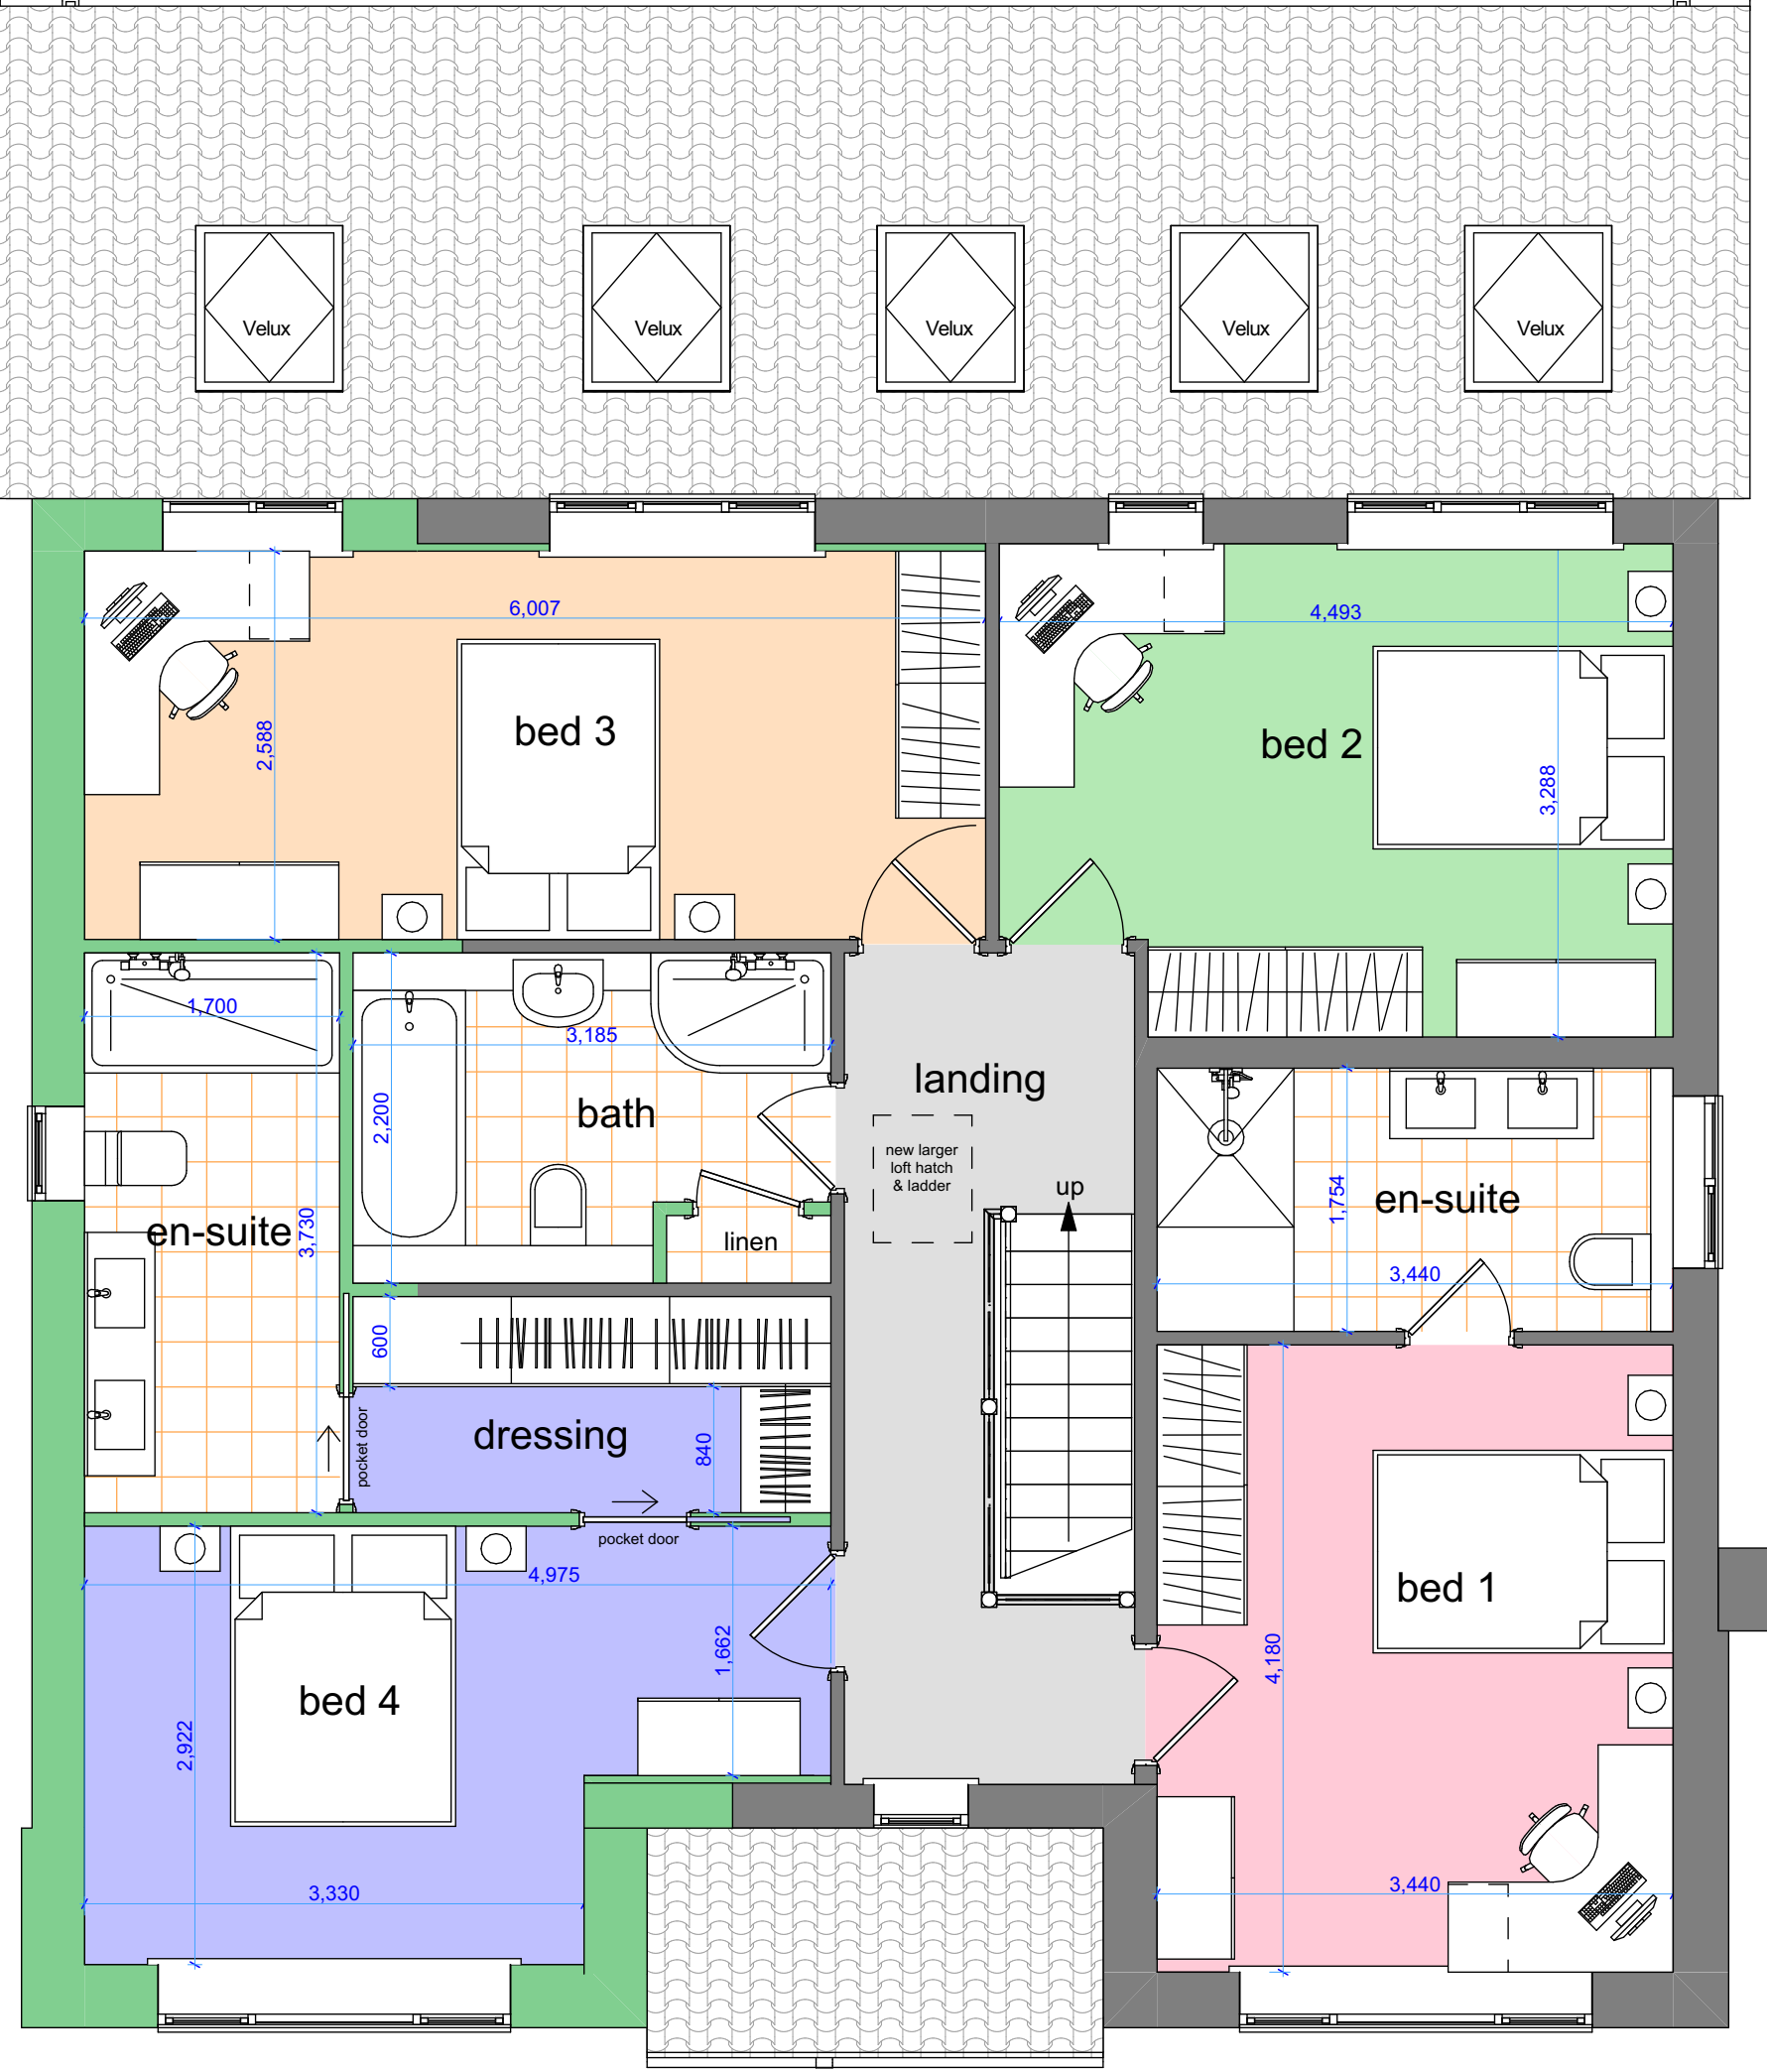


First Floor Plan

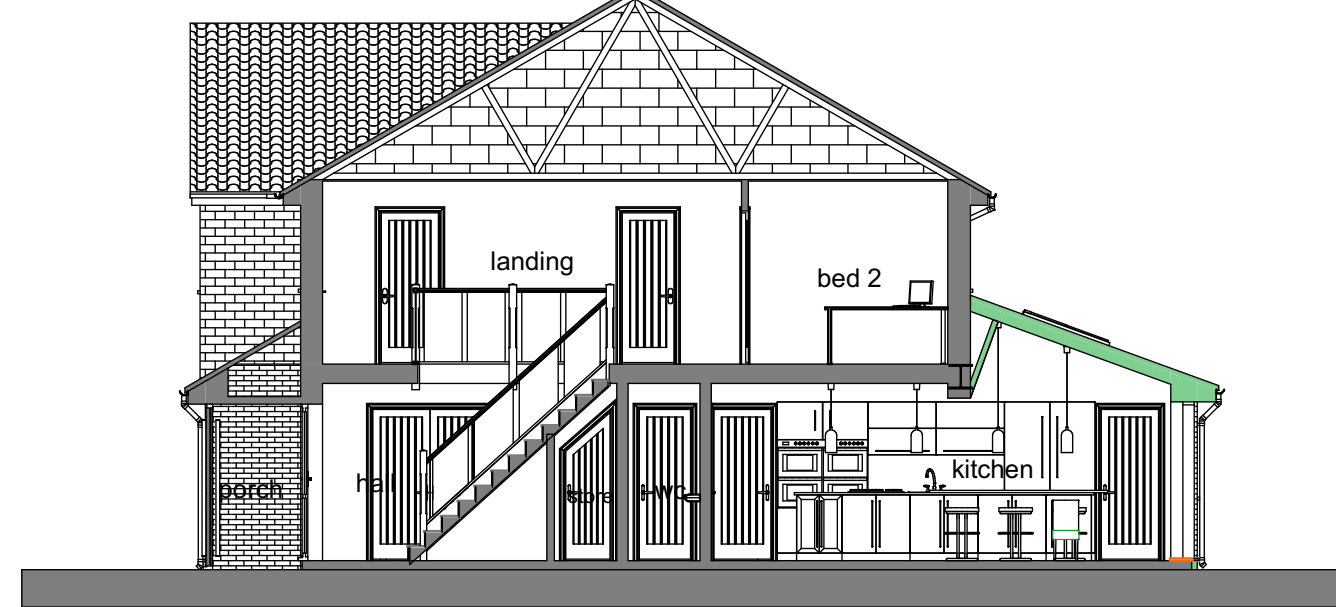


Cross Section A-A

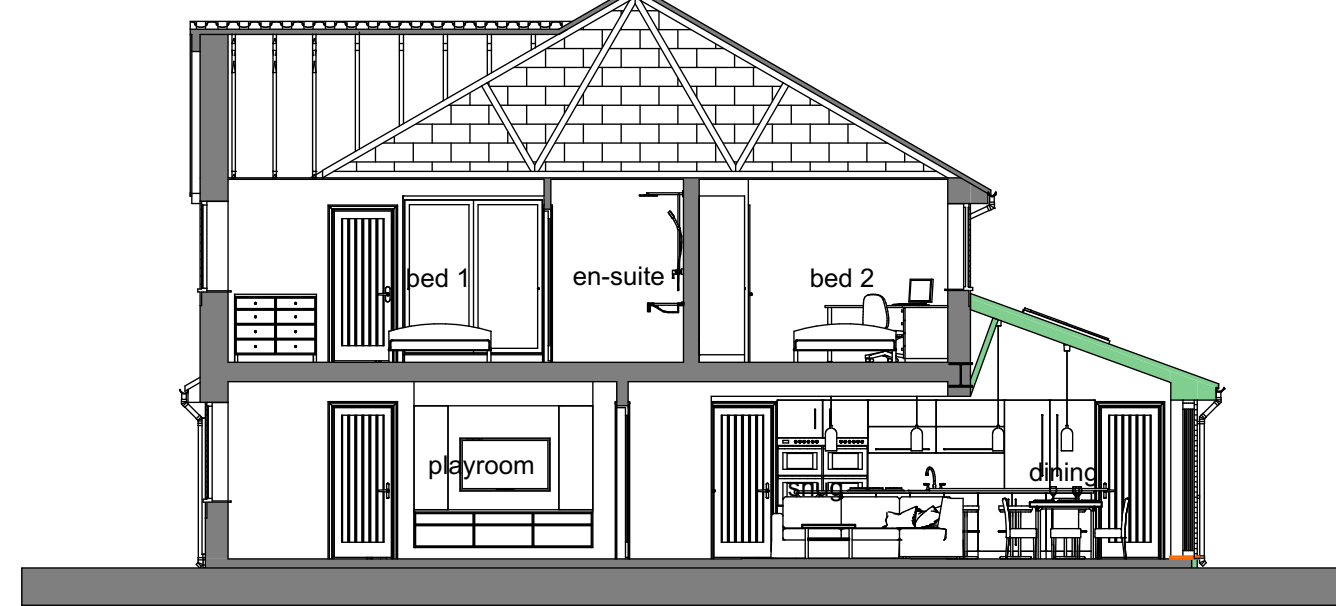

Cross Section B-B

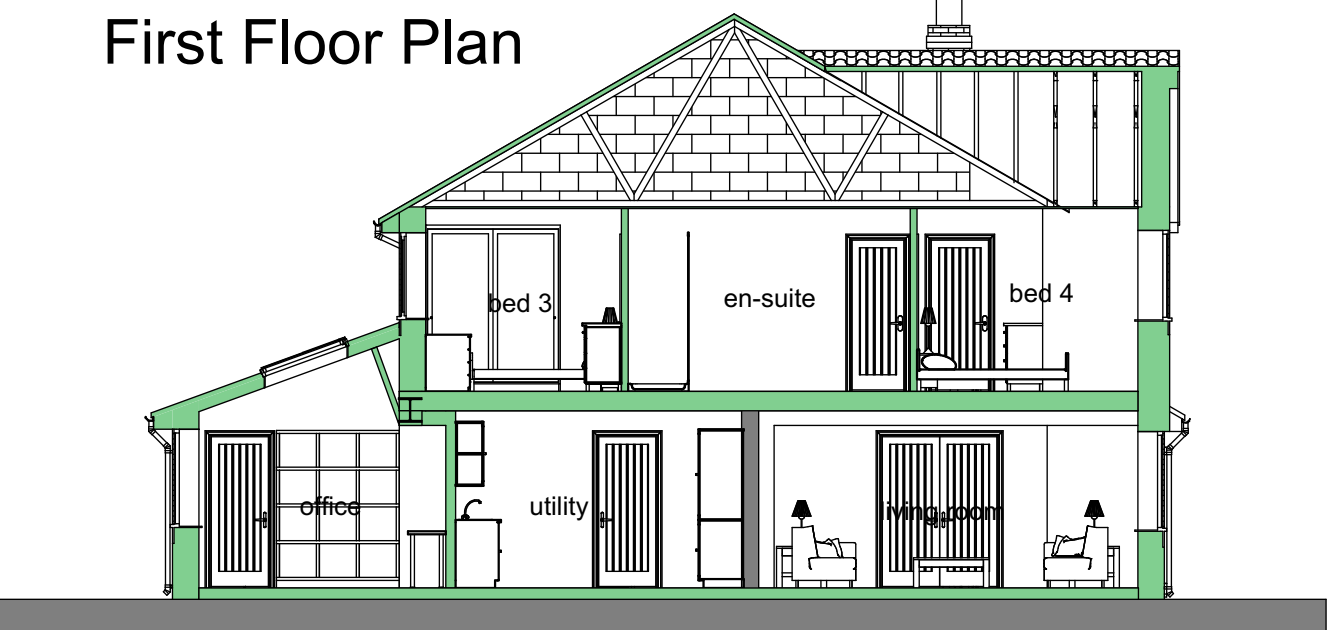

Cross Section C-C

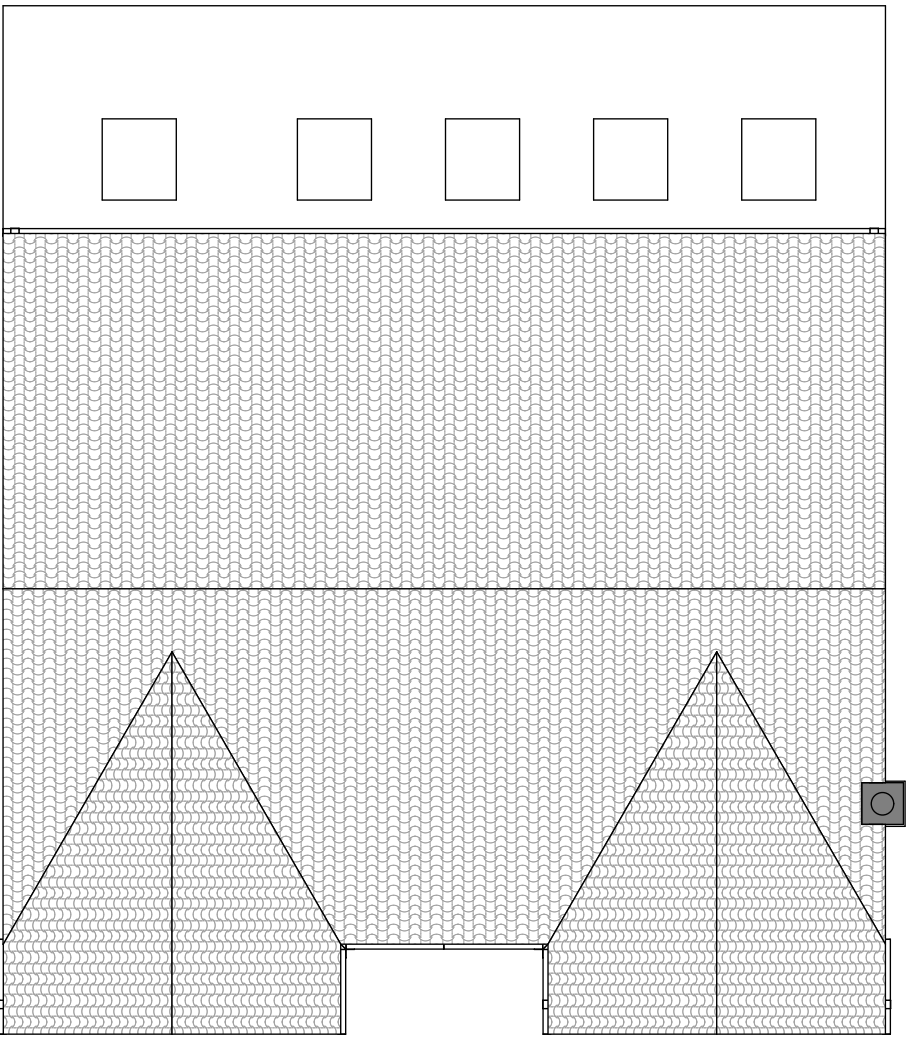

Roof Plan

Scheme C1



27 Ringley Chase
Whitefield
for
Mr & Mrs Ed Shaerf

Scheme Proposals C1

drawn by: PD scale: 1:50 1:100 (when printed at A1) date: 1.25

