


- do not scale dimensions from this drawing
- all dimensions to be checked on-site and discrepancies to be reported to the architects

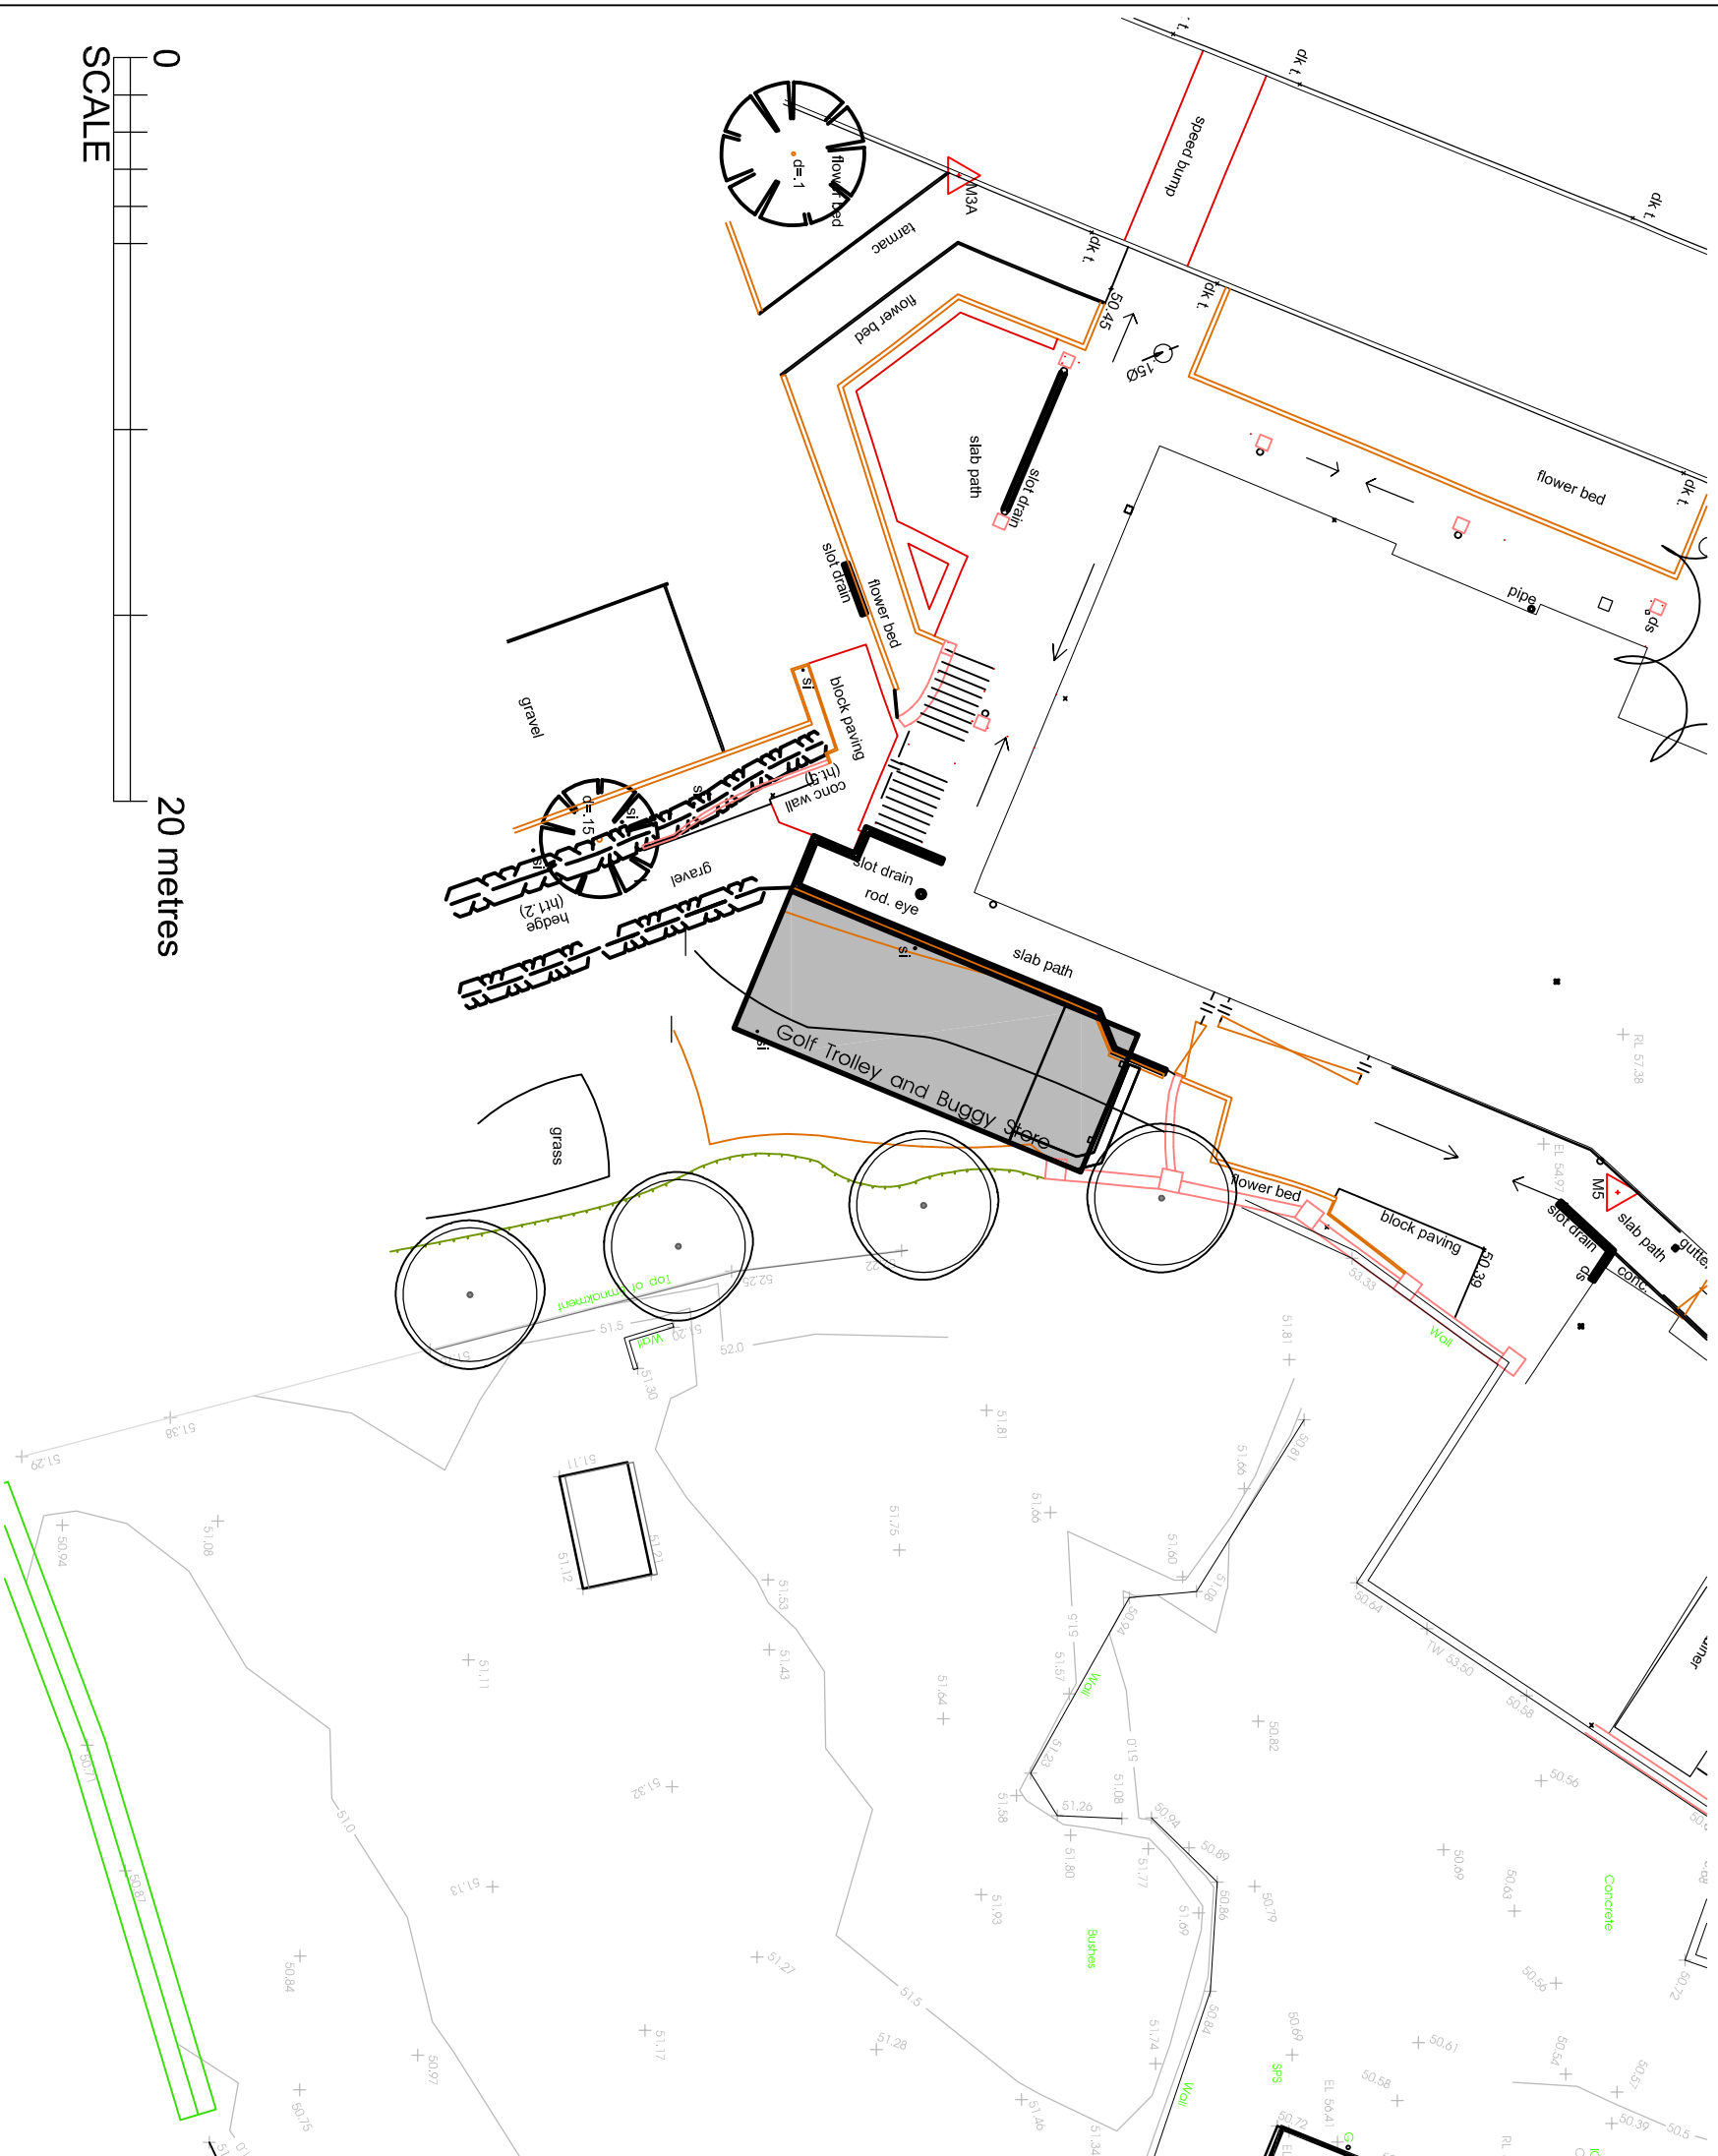

client
Whitefield Golf club

project
Proposed Buggy Store,
Whitefilled Golf Club, Higher Lane,
Whitefield, Bury, Lancashire

Site Plan - Golf Club Store

3433:26



scale
1:200 A3

date
April 23

drawn by

staus

fisk
& associates
architects

20 chorley road, swinton, manchester, m27 5aj
t - 0161 793 5300 e - info@rafisk.co.uk