

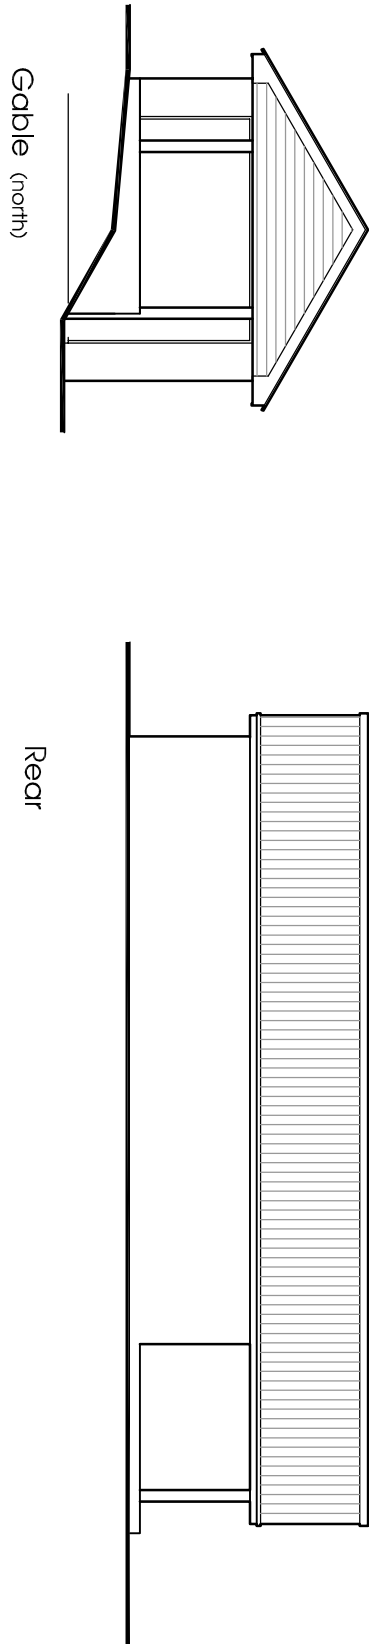


- do not scale dimensions from this drawing
- all dimensions to be checked on-site and discrepancies
to be reported to the architects

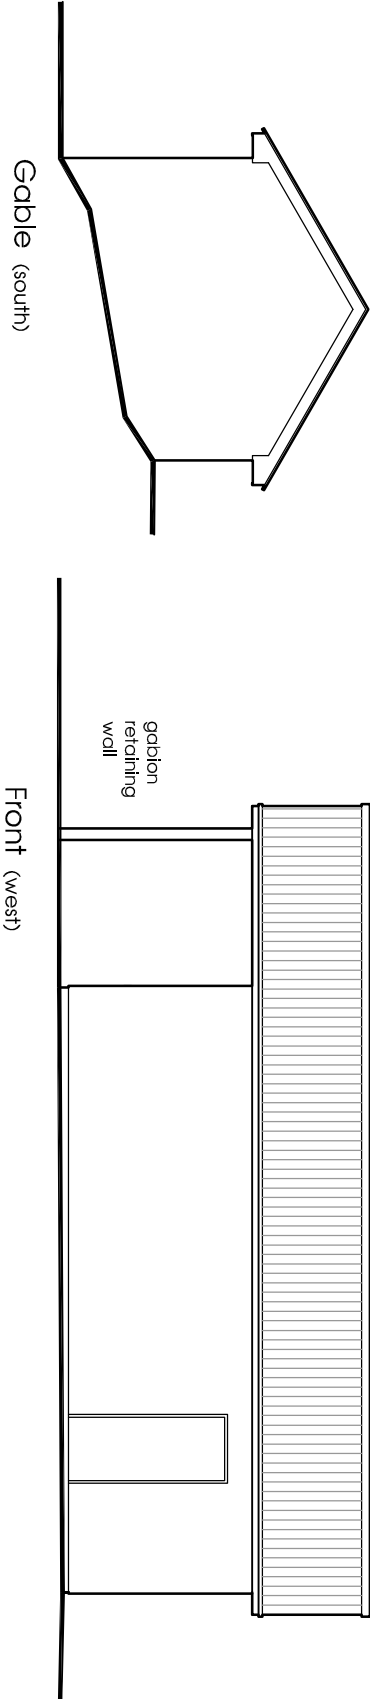


Elevations scale 1:100
SCALE 0 5 metres

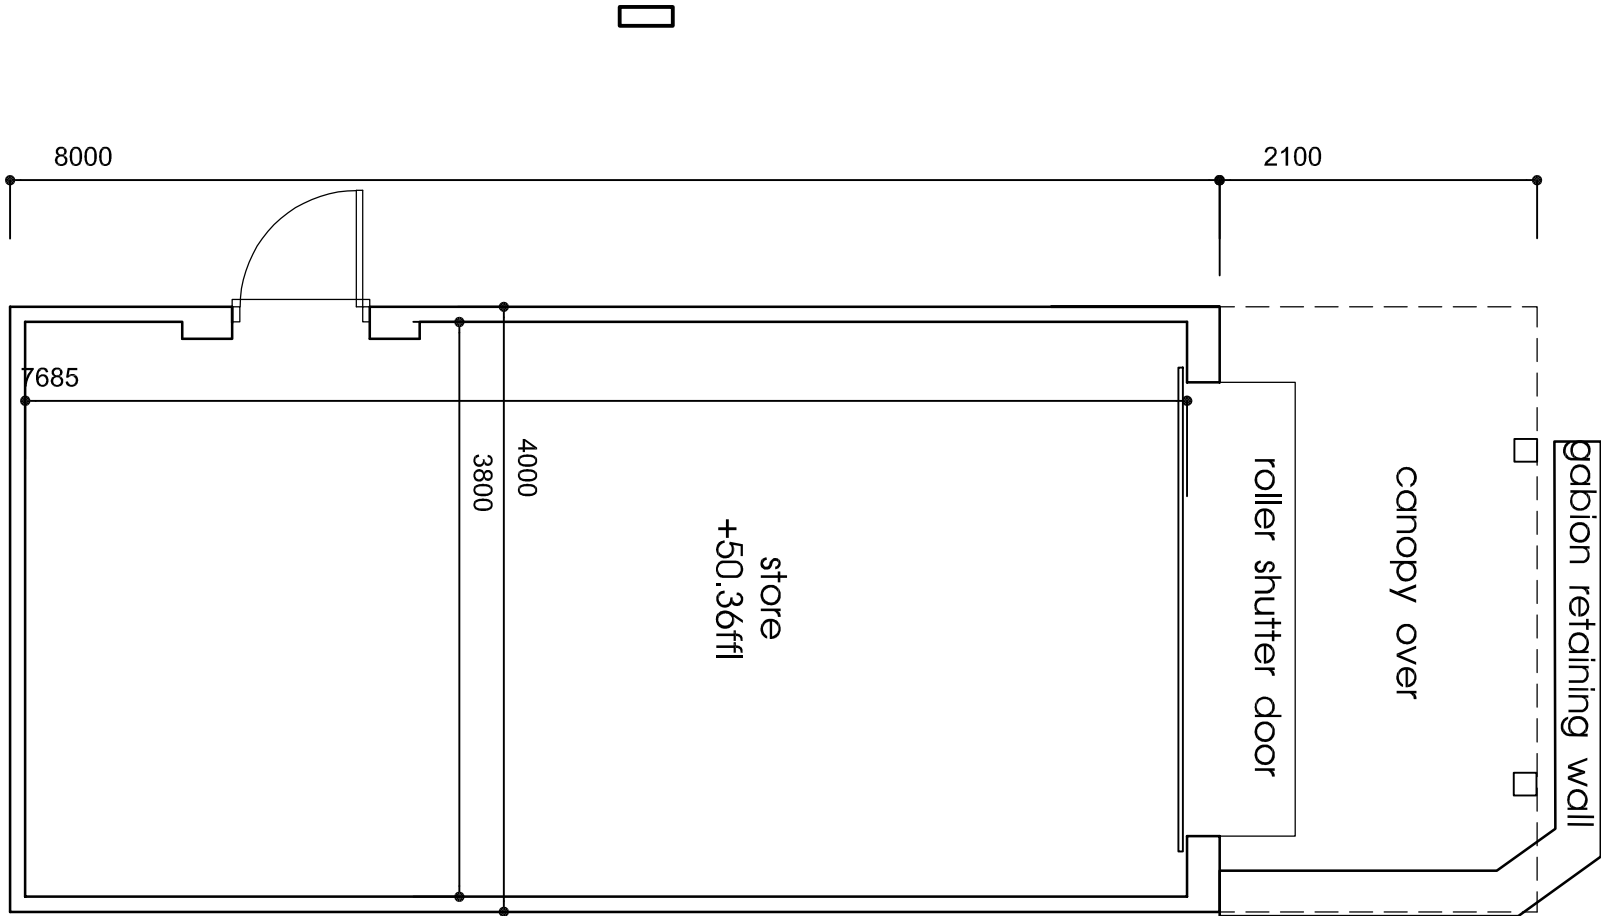

Floor Plan scale 1:50

SCALE 0 5 metres

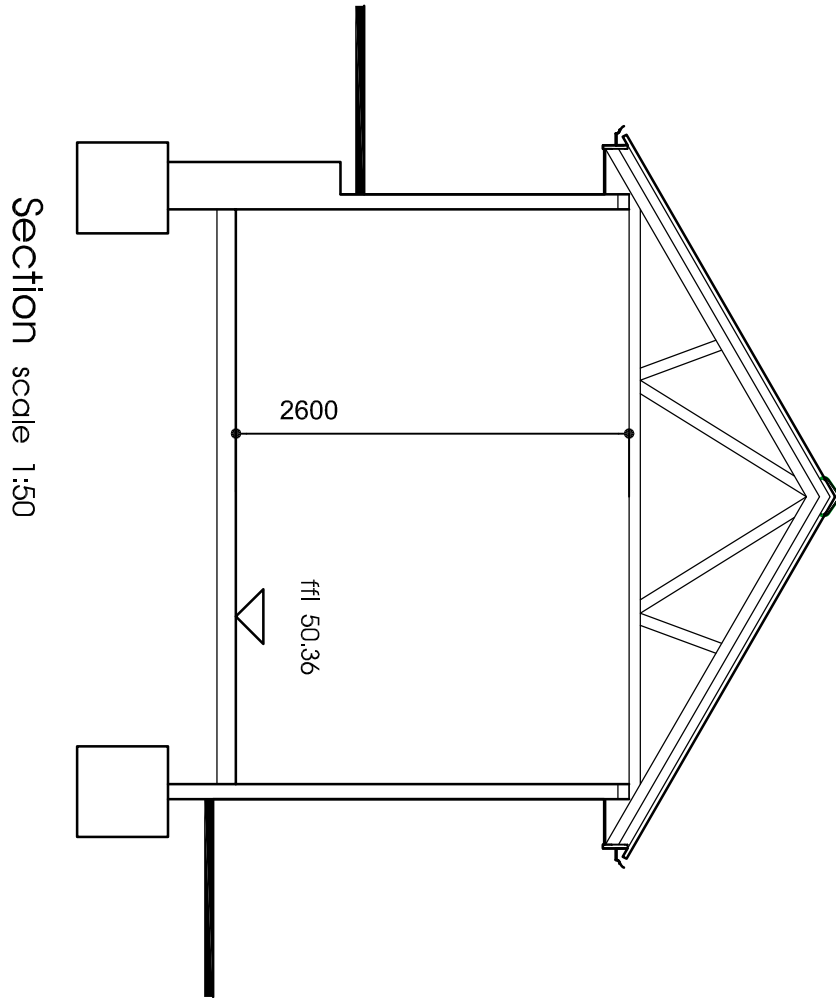

Section scale 1:50

client

project
Whitefield Golf Club
Higher Lane,
Whitefield, Bury, M45 7EZ

title
Proposed Storage Building

drawing number

3433.24

revision

C

scale

As shown A2

date

May 22

drawn by

staus

fisk
& associates
architects

20 chorley road, swinton, manchester, m27 5qj
t - 0161 793 5300 e - info@rafisk.co.uk