



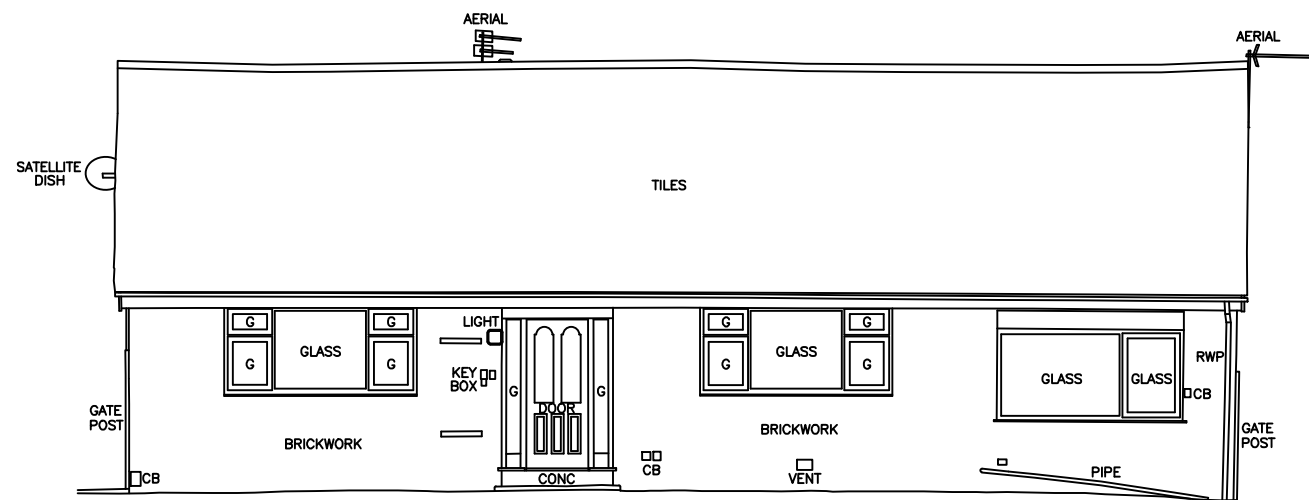


Datum 100.00m

Front Elevation

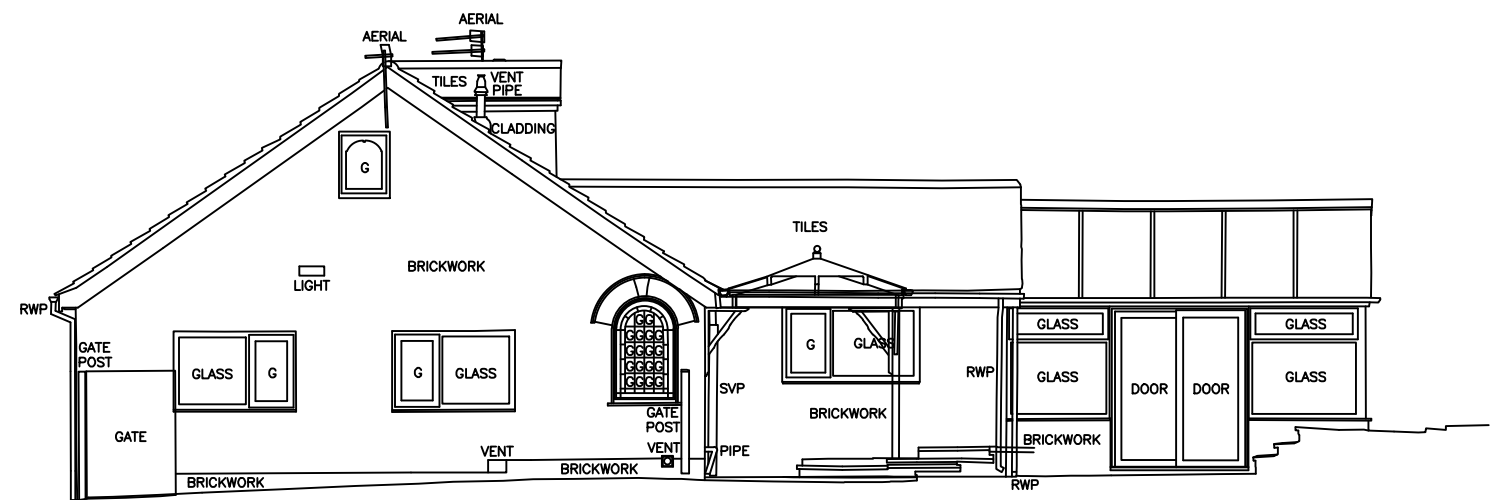

Datum 100.00m

Right Elevation

 

Watts.

Watts Group Limited
St James Tower 7 Charlotte Street
Manchester M1 4DZ
T: 0161 831 6180
watts.co.uk



Belfast | Bristol | Cardiff | Glasgow | Leeds | London | Manchester

Client: Progress Housing Association Ltd

Project:
15 Radcliffe Moor Road,
Radcliffe

Title:
Existing Elevations - Front
and Right

Drawing type:
Planning

Amendments:

No dimensions are to be scaled from this drawing. All dimensions are to be checked on site, where discrepancy occurs between specification and drawings the supervising officer must be notified.

Scale: 1:100 ©A3 Date: 12/01/26

Drawn: GB Checked: NL

Drg.no: 202509/06

Rev: A