

Legend

T

 Timber

G

 Clear glazing

Frosted glazing


Solar controlled tinted glazing

Clear glazing with integral blinds



Insulated panels

Outline of proposed external walls & roofs

Proposed new ground level

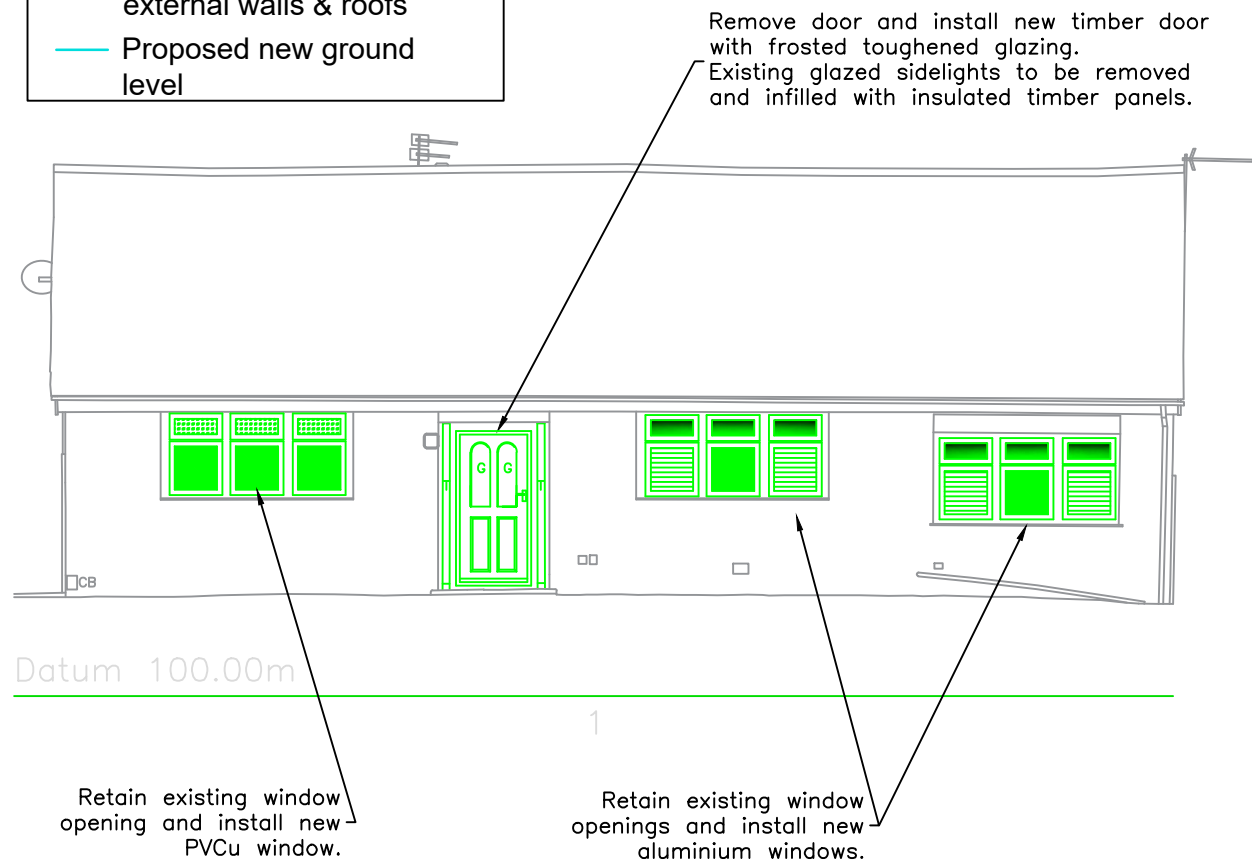

Front Elevation

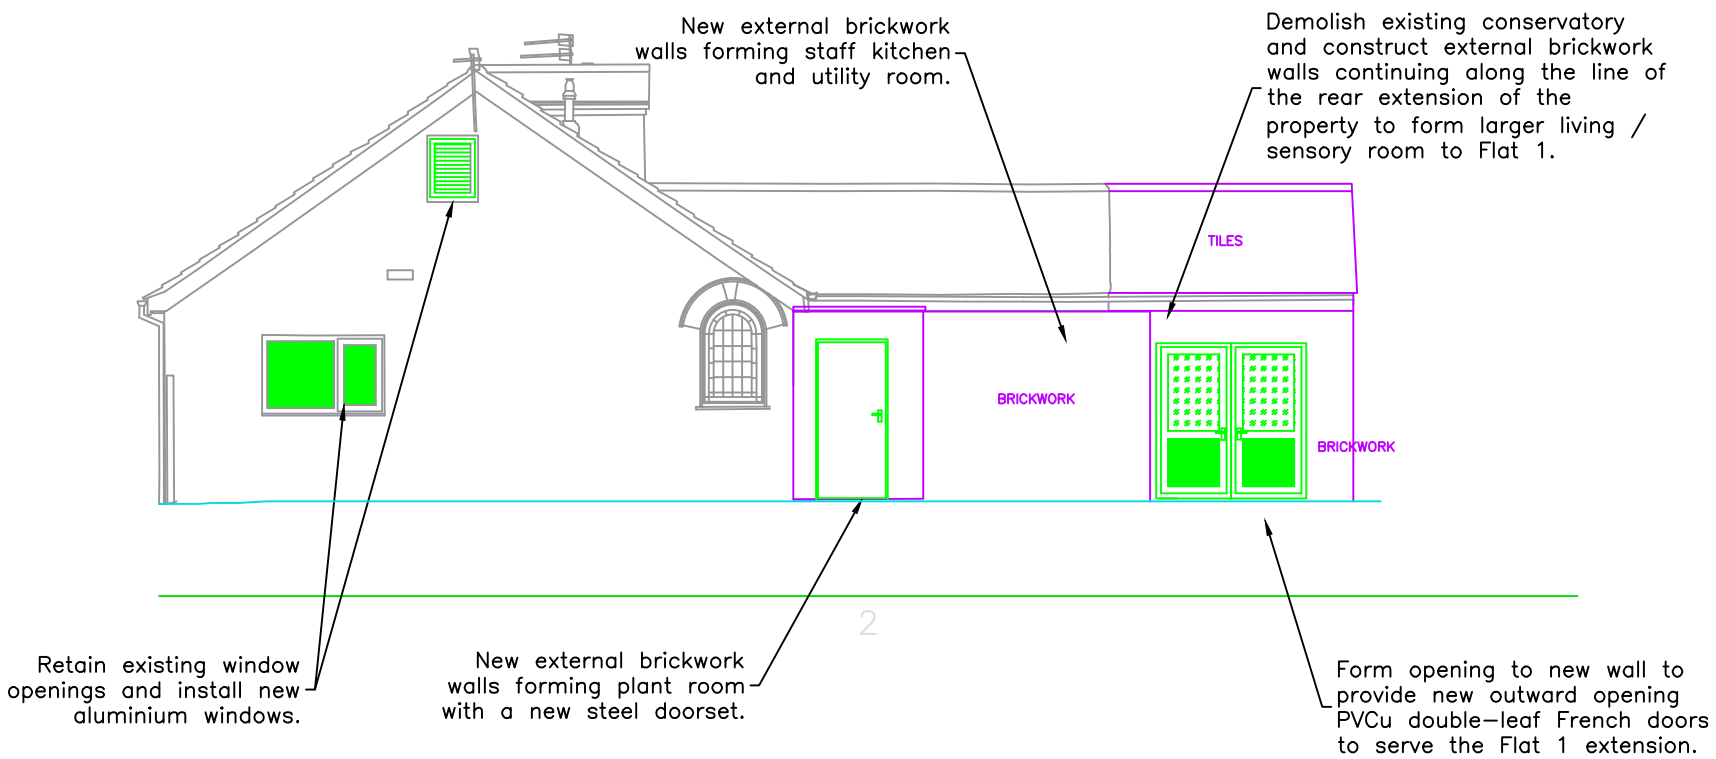 

Right Elevation

Watts. Watts Group Limited St James Tower 7 Charlotte Street Manchester M1 4DZ T: 0161 831 6180 watts.co.uk Belfast Bristol Cardiff Glasgow Leeds London Manchester	Client: Progress Housing Association Ltd		Title: Proposed Elevations - Front and Right	Amendments:	No dimensions are to be scaled from this drawing. All dimensions are to be checked on site, where discrepancy occurs between specification and drawings the supervising officer must be notified.		
	Project: 15 Radcliffe Moor Road, Radcliffe				Scale: 1:100 ©A3 Date: 12/01/26		
			Drawing type: Planning		Drawn: GB Checked: NL		
					Drg.no: 202509/08	Rev: A	