



1 Front Elevation
Scale: 1:100

2 Side Elevation
Scale: 1:100




3 Rear Elevation
Scale: 1:100

4 Side Elevation
Scale: 1:100

Notes: This drawing is the copyright Paddock Johnson Partnership Limited and may not be used without their prior written consent.
Written dimensions to be taken in preference to scaled dimensions.
Due to the inaccuracies of scanning, scanned images should not be scaled.

+	REV:	DATE:	DESCRIPTION:	BY:
	A	20.02.25	Drawing updated following client comments	OM
	B	26.02.25	Bay window added	OM
	C	10.09.25	Status updated to Planning	BG
	D	21.11.25	Planning status issue	CT
	E	30.04.26	PV panels shown indicatively	CT

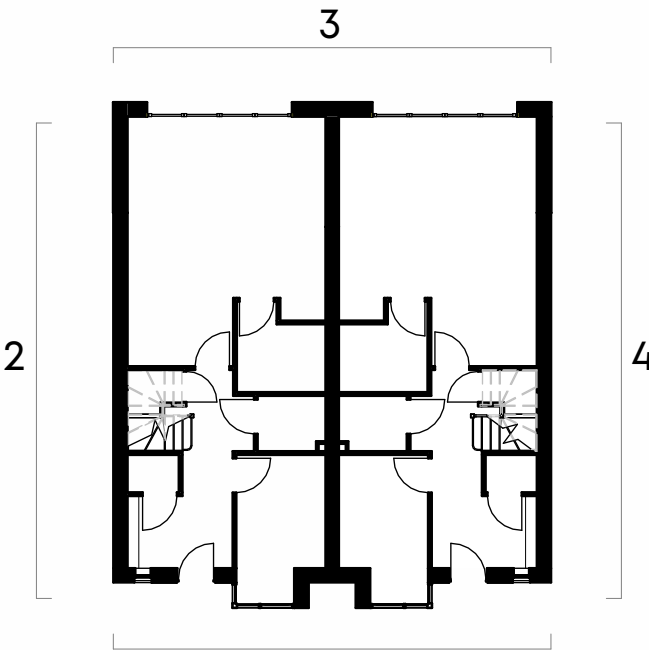

5 Ground Floor Key Plan
Scale: 1:200

PV:

PV shown indicatively only. Final extent, location and arrangement to be confirmed by SAP consultant at developed design stage to ensure compliance with Approved Document Part L.


In-line PV panel arrangement. Exact size and specification TBC. Provide minimum 400mm clearance from ridge, party wall and roof edges.

Notes:

Please refer to site plan drawing ref: 23036-PJA-01-XX-DR-A-1200 for plot locations and further information.

Planning Materials:

Graphical representation of materials is indicative, please refer to D&A statement for details.

 

VISUAL SCALE 1:100 @ A3

CLIENT:	PROJECT:	DRAWING TITLE:	DRAWING NUMBER:	SCALE:	DATE:
Westshield Ltd.	Proposed Residential Development Ashbourne Grove, Stand Golf Club, Whitefield	Block B3 - Elevations - 3B5P - 111m2 - Plots 18-19	23036-PJA-B3-ZZ-DR-A-2200-E	As indicated@A3	19.02.25
			STATUS:	BY:	CHECKED:
			PLANNING	OM	SH