


Notes: This drawing is the copyright Paddock Johnson Partnership Limited and may not be used without their prior written consent. Written dimensions to be taken in preference to scaled dimensions. Due to the inaccuracies of scanning, scanned images should not be scaled.

+	REV:	DATE:	DESCRIPTION:	BY:
	A	19.02.25	Drawing amended following client review	OM
	B	26.02.25	Porch added	OM
	C	15.09.25	Status updated to planning	BG
	D	21.11.25	Planning Status Issue	CT
	E	30.04.26	PV panels shown indicatively	CT

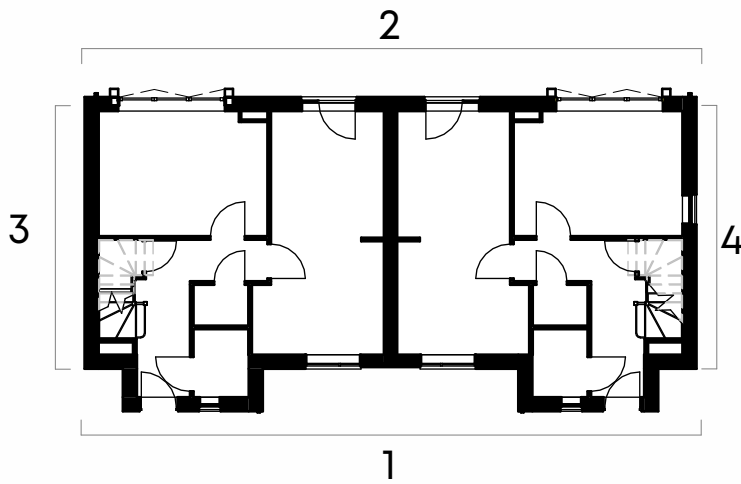

5 Key Plan 1
Scale: 1: 200

Notes:

Please refer to site plan drawing ref: 23036-PJA-01-XX-DR-A-1200 for plot locations and further information.

Planning Materials:

Graphical representation of materials is indicative, please refer to D&A statement for details.

PV:

PV shown indicatively only. Final extent, location and arrangement to be confirmed by SAP consultant at developed design stage to ensure compliance with Approved Document Part L.

In-line PV panel arrangement. Exact size and specification TBC. Provide minimum 400mm clearance from ridge, party wall and roof edges.




1 Front Elevation
Scale: 1: 100



3 Side Elevation
Scale: 1: 100



2 Rear Elevation
Scale: 1: 100

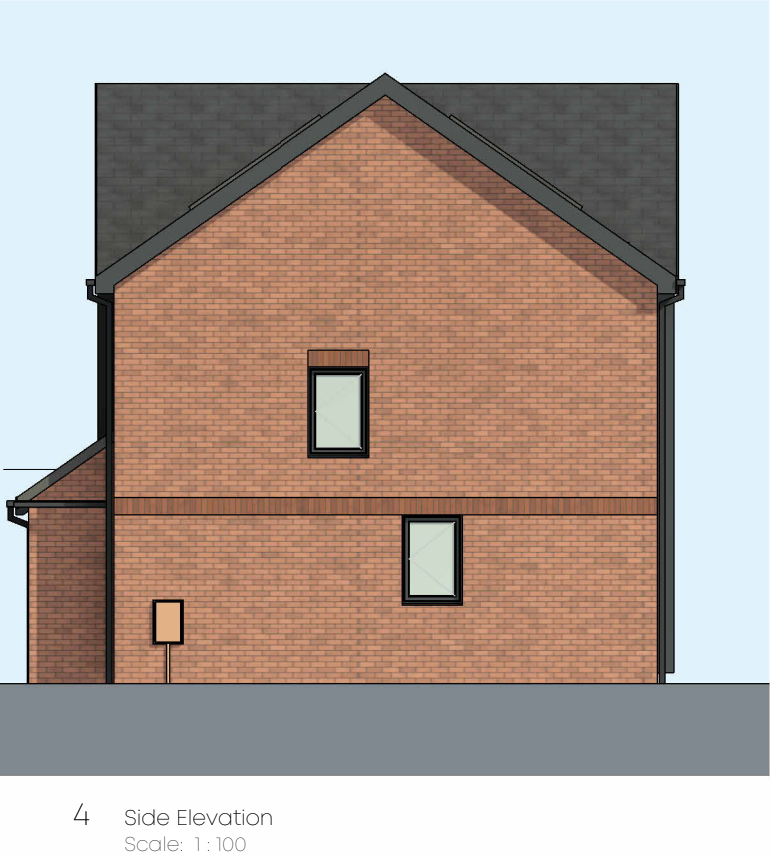

4 Side Elevation
Scale: 1: 100

CLIENT:	PROJECT:	DRAWING TITLE:	DRAWING NUMBER:	SCALE:	DATE:
Westshield Ltd.	Proposed Residential Development Ashbourne Grove, Stand Golf Club, Whitefield	Block B5 - Elevations - 3B5P - 101m2 - Plots 14-15, 34-35 & 36-37	23036-PJA-B5-ZZ-DR-A-2200-E	As indicated@A3	23/10/24
			STATUS:	BY:	CHECKED:
			PLANNING	CT	EG