




2700▽ 01First

0▽ 00Ground

1 Front Elevation
Scale: 1:100

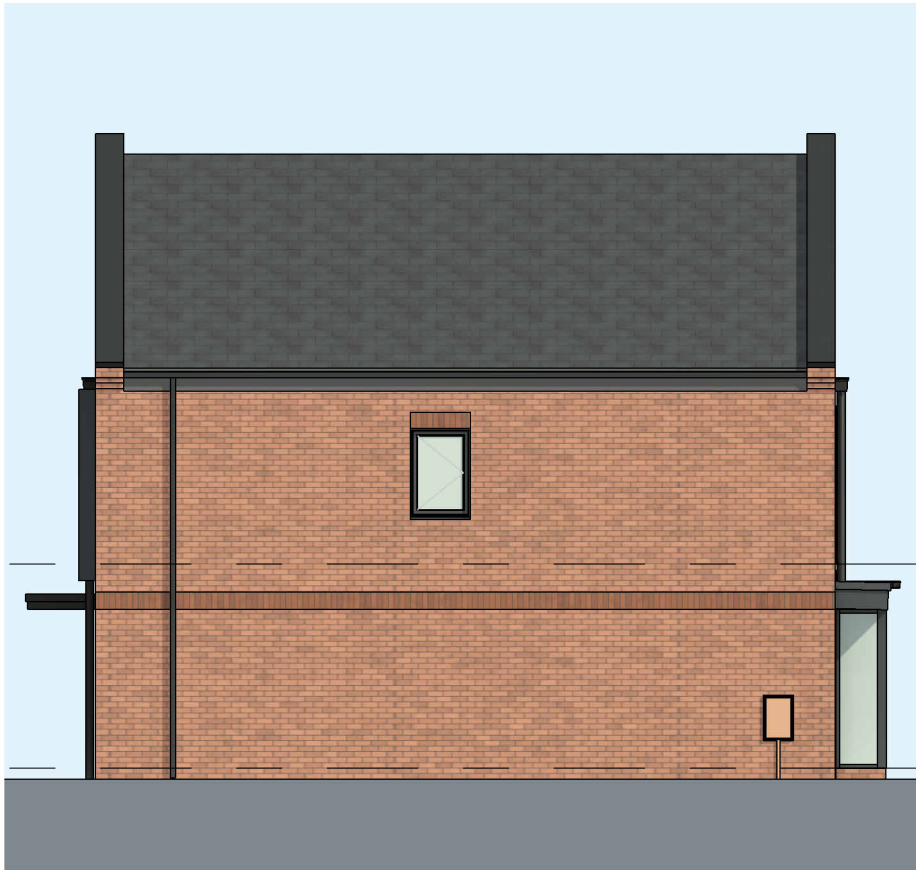

2 Side Elevation
Scale: 1:100



2700▽ 01First

0▽ 00Ground


3 Rear Elevation
Scale: 1:100



4 Side Elevation
Scale: 1:100

Notes: This drawing is the copyright Paddock Johnson Partnership Limited and may not be used without their prior written consent.
Written dimensions to be taken in preference to scaled dimensions.
Due to the inaccuracies of scanning, scanned images should not be scaled.

+ REV: DATE: DESCRIPTION: BY:

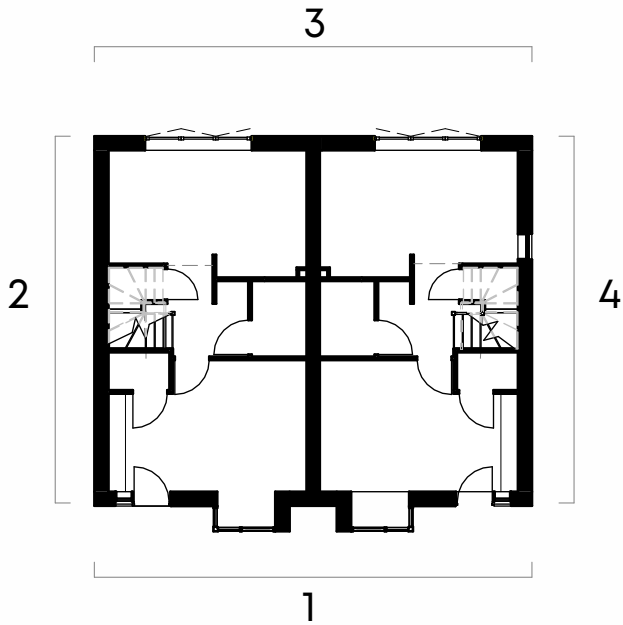

5 Ground Floor Key Plan
Scale: 1:200

Planning Materials:

Graphical representation of materials is indicative, please refer to D&A statement for details.


Notes:

Please refer to site plan drawing ref: 23036-PJA-01-XX-DR-A-1200 for plot locations and further information.

PV:

PV shown indicatively only. Final extent, location and arrangement to be confirmed by SAP consultant at developed design stage to ensure compliance with Approved Document Part L.

In-line PV panel arrangement. Exact size and specification TBC. Provide minimum 400mm clearance from ridge, party wall and roof edges.

 

VISUAL SCALE 1:100 @ A3

CLIENT:
Westshield Ltd.

PROJECT:
Proposed Residential
Development
Ashbourne Grove, Stand Golf
Club, Whitefield

DRAWING TITLE:
Block B8 - Elevations - 3B5P - 96m2 - Plots
1-2 & 42-43

DRAWING NUMBER:
23036-PJA-B8-ZZ-DR-A-2200

STATUS:
PLANNING

\\pjdco1\Holding_Drive\Connor\23036 The Stand\Additional Models\23036-PJA-B8-ZZ-M3-A-9000-B.rvt

SCALE: DATE:
As 30.04.26
indicated@A3
BY: CHECKED:
CT SH

PADDOCK
JOHNSON

Studio 2, The Lyceum,
Bath Street, Port Sunlight,
Merseyside, CH62 4UJ
0151 643 1234
admin@paddockjohnson.com
www.paddockjohnson.com
Paddock Johnson Partnership
Limited. Registered in England
and Wales. No. 06684275