

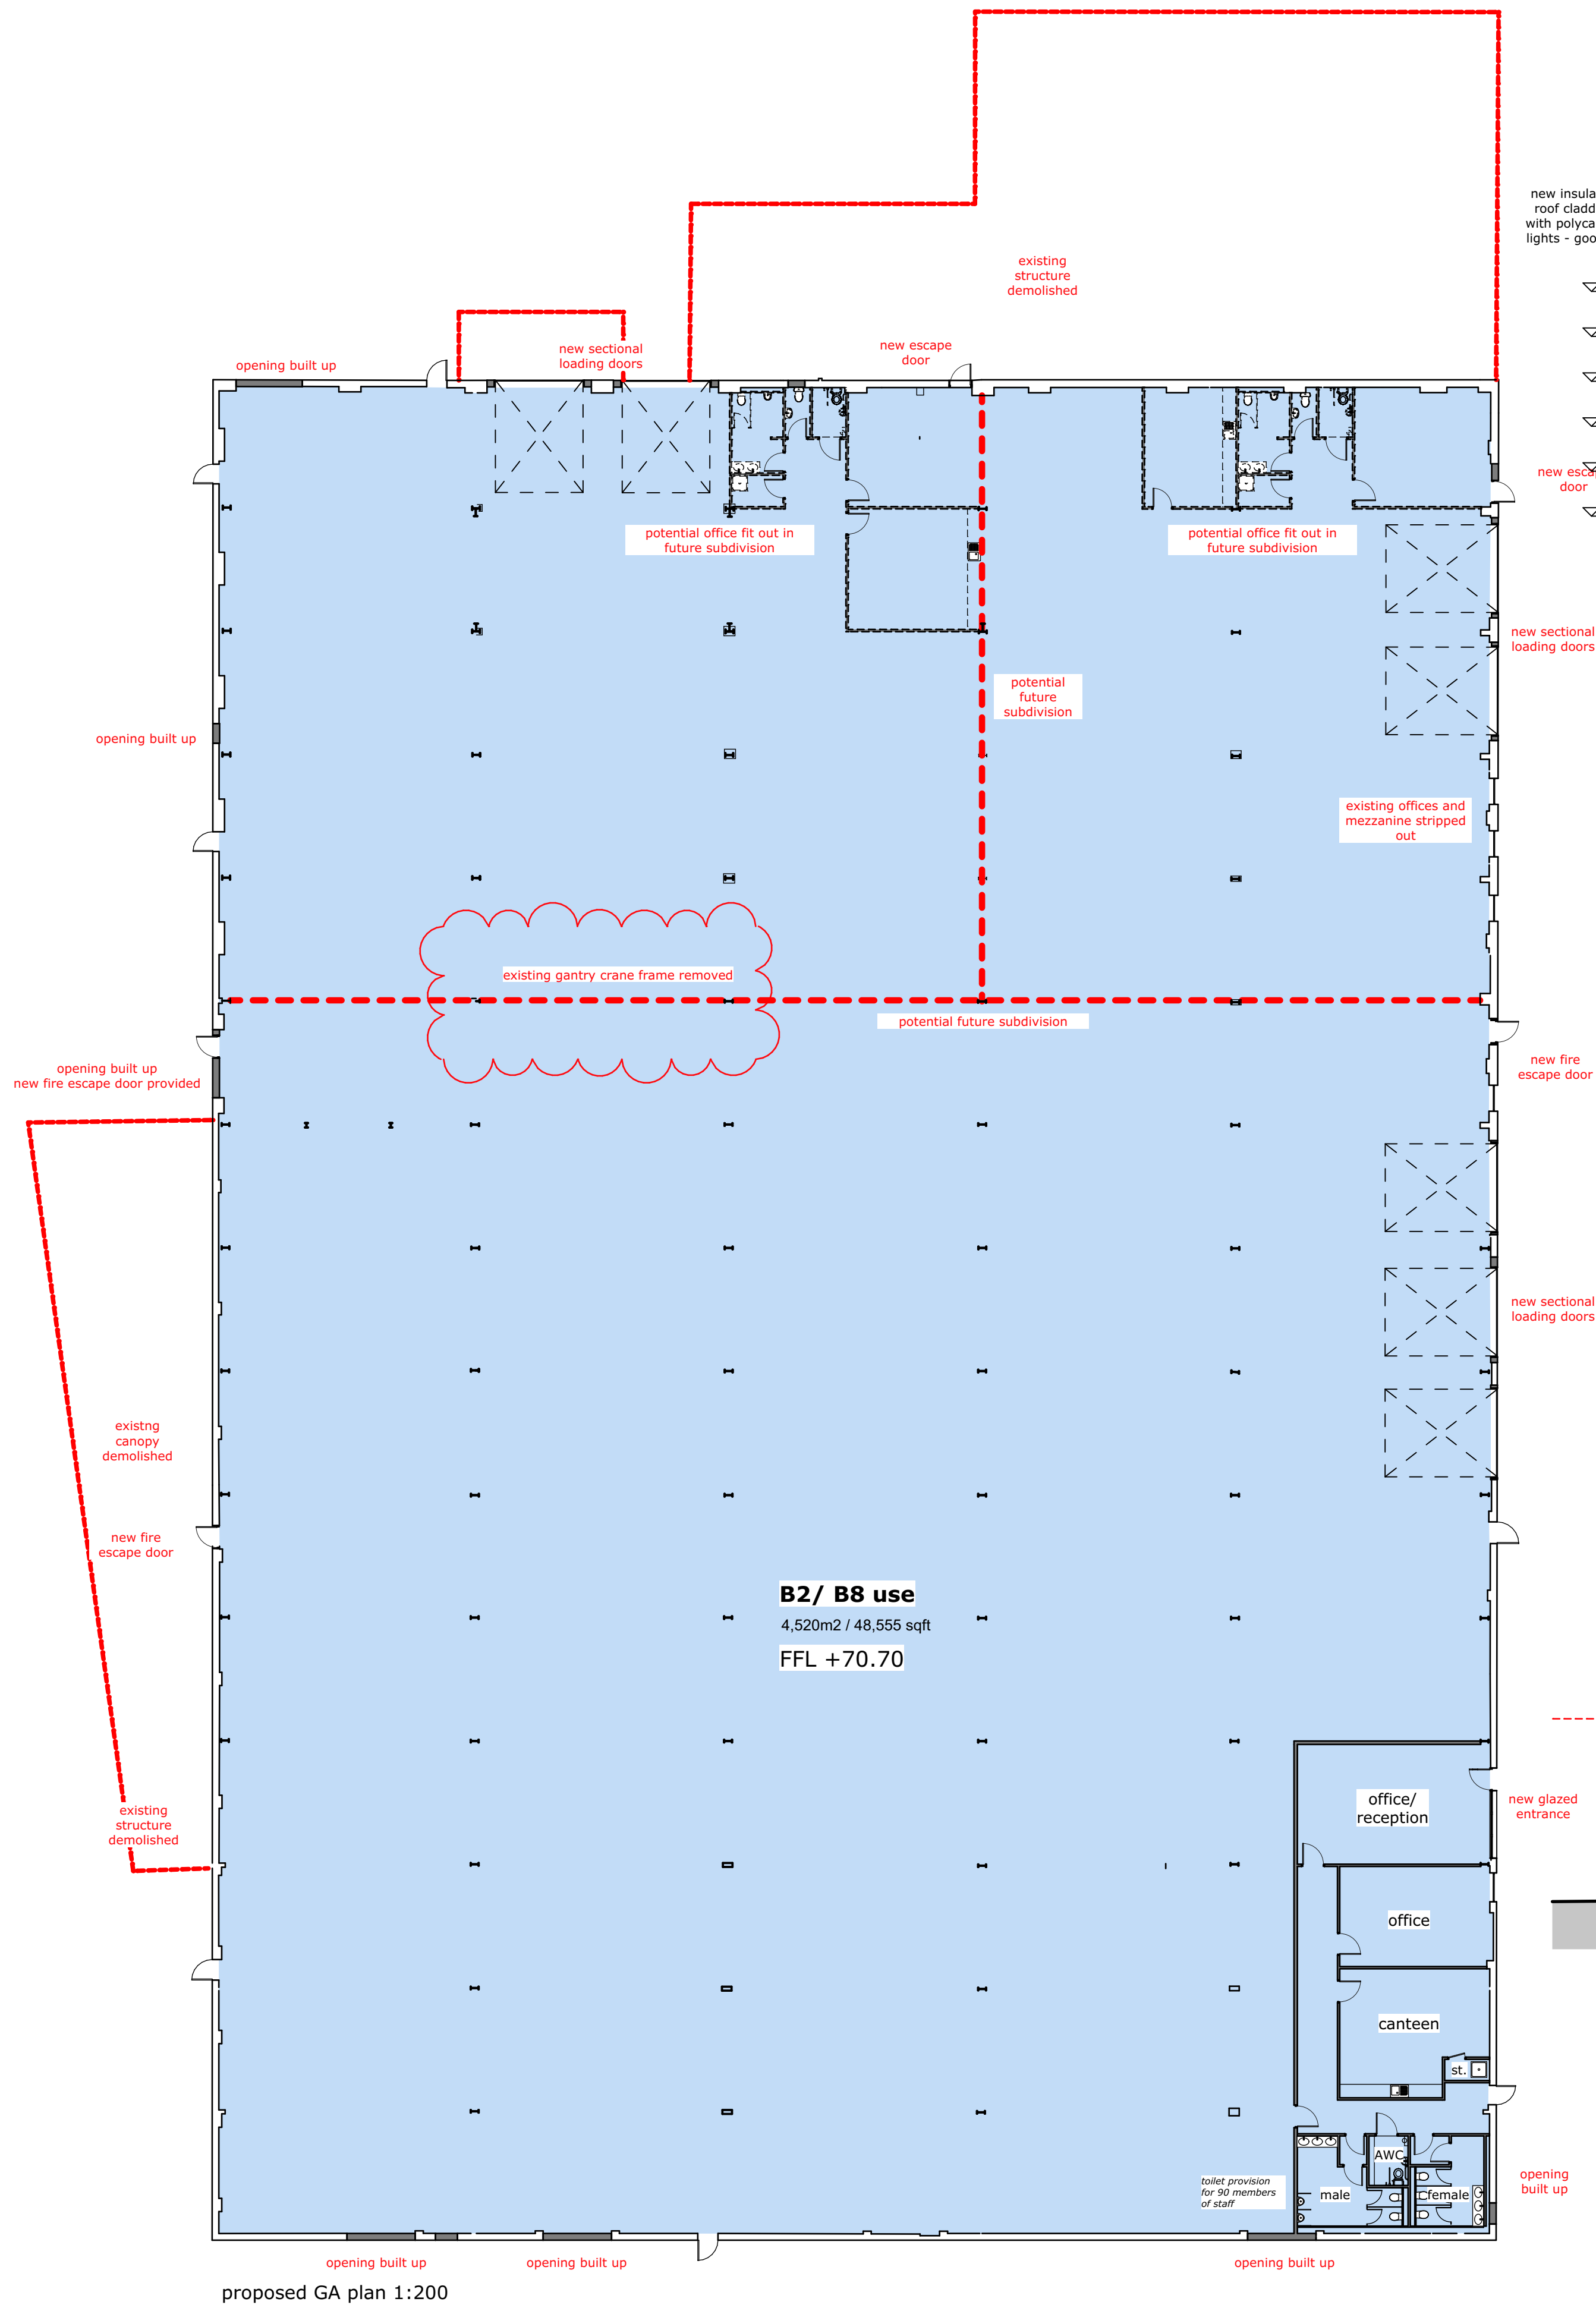



proposed East elevation 1:200

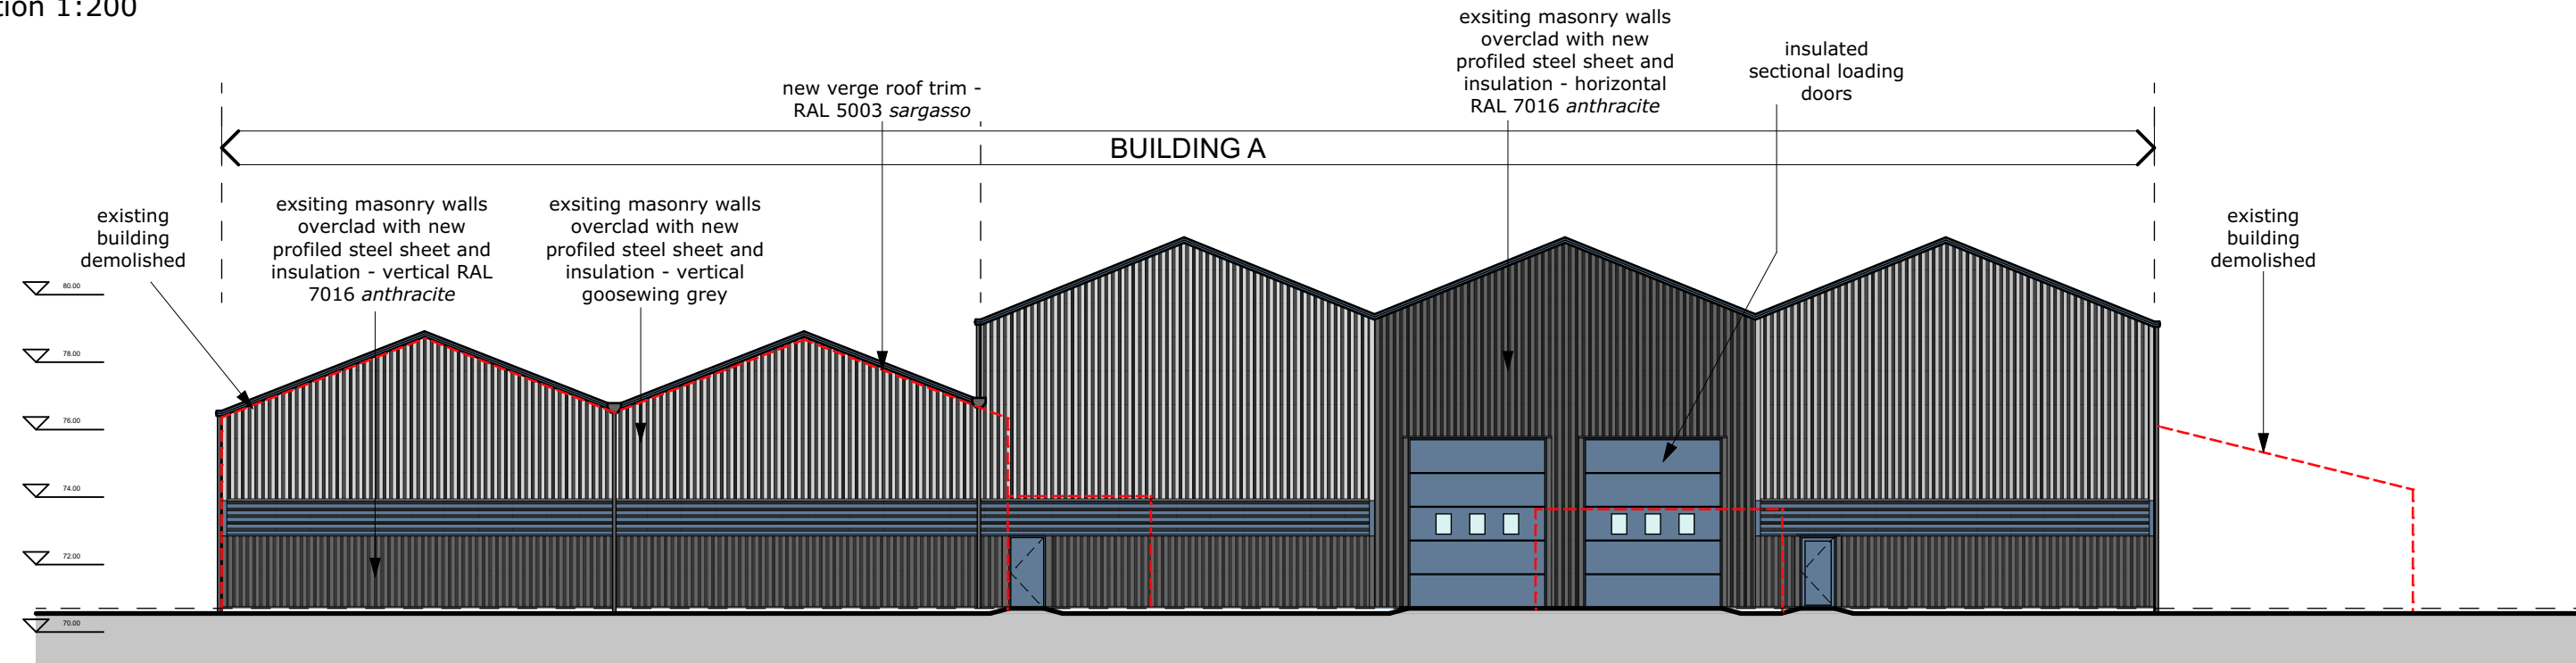

proposed North elevation 1:200

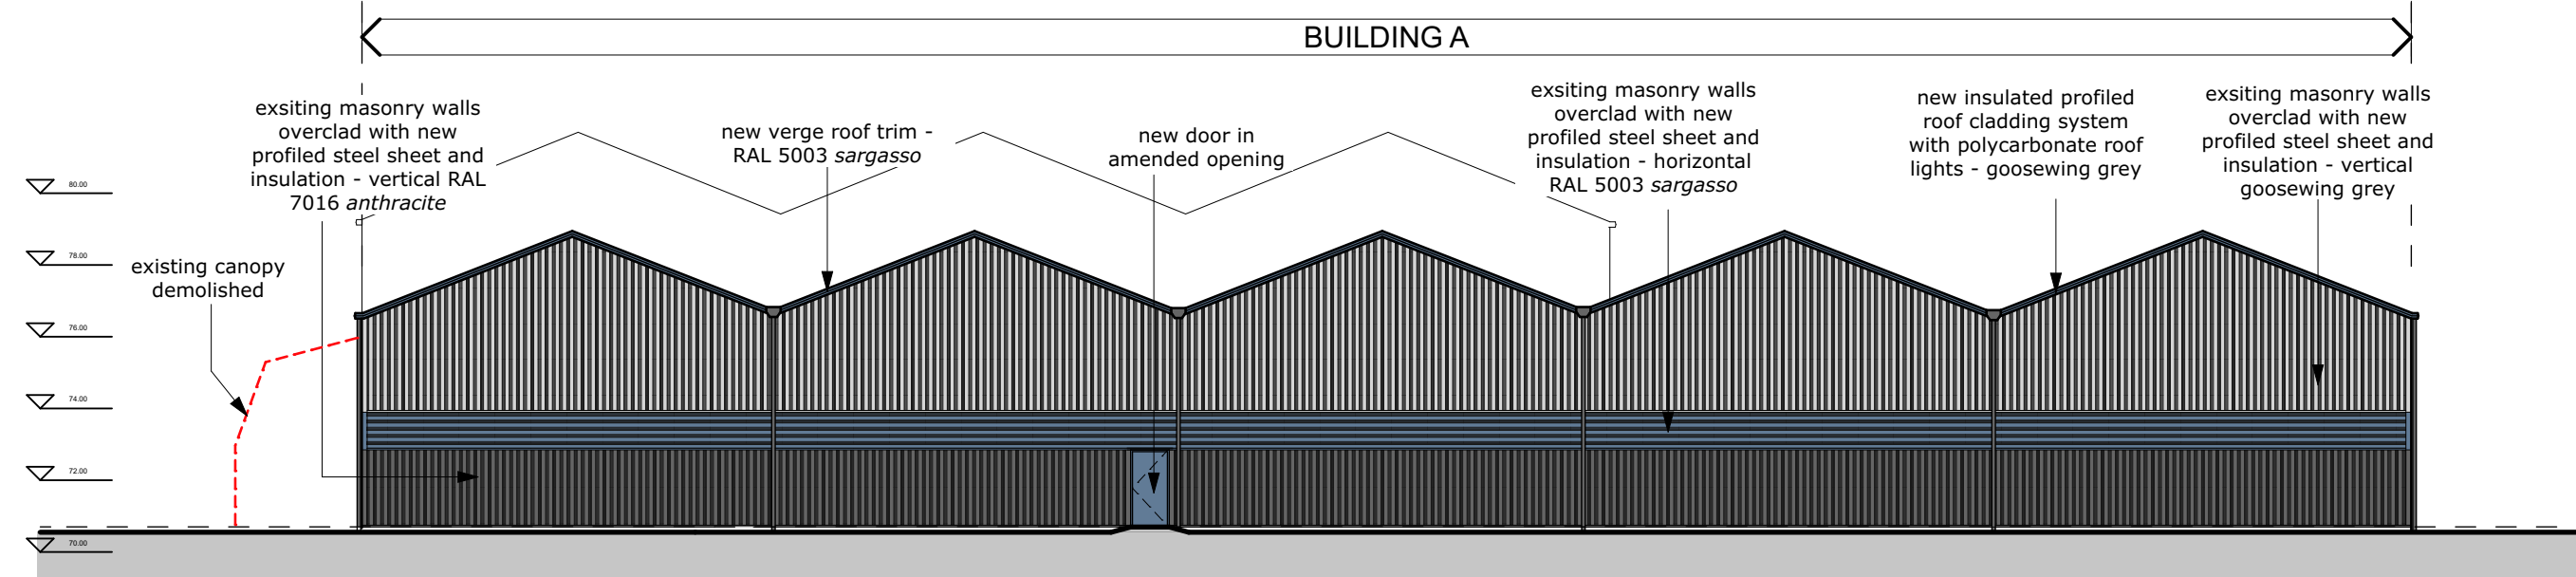


proposed South elevation 1:200

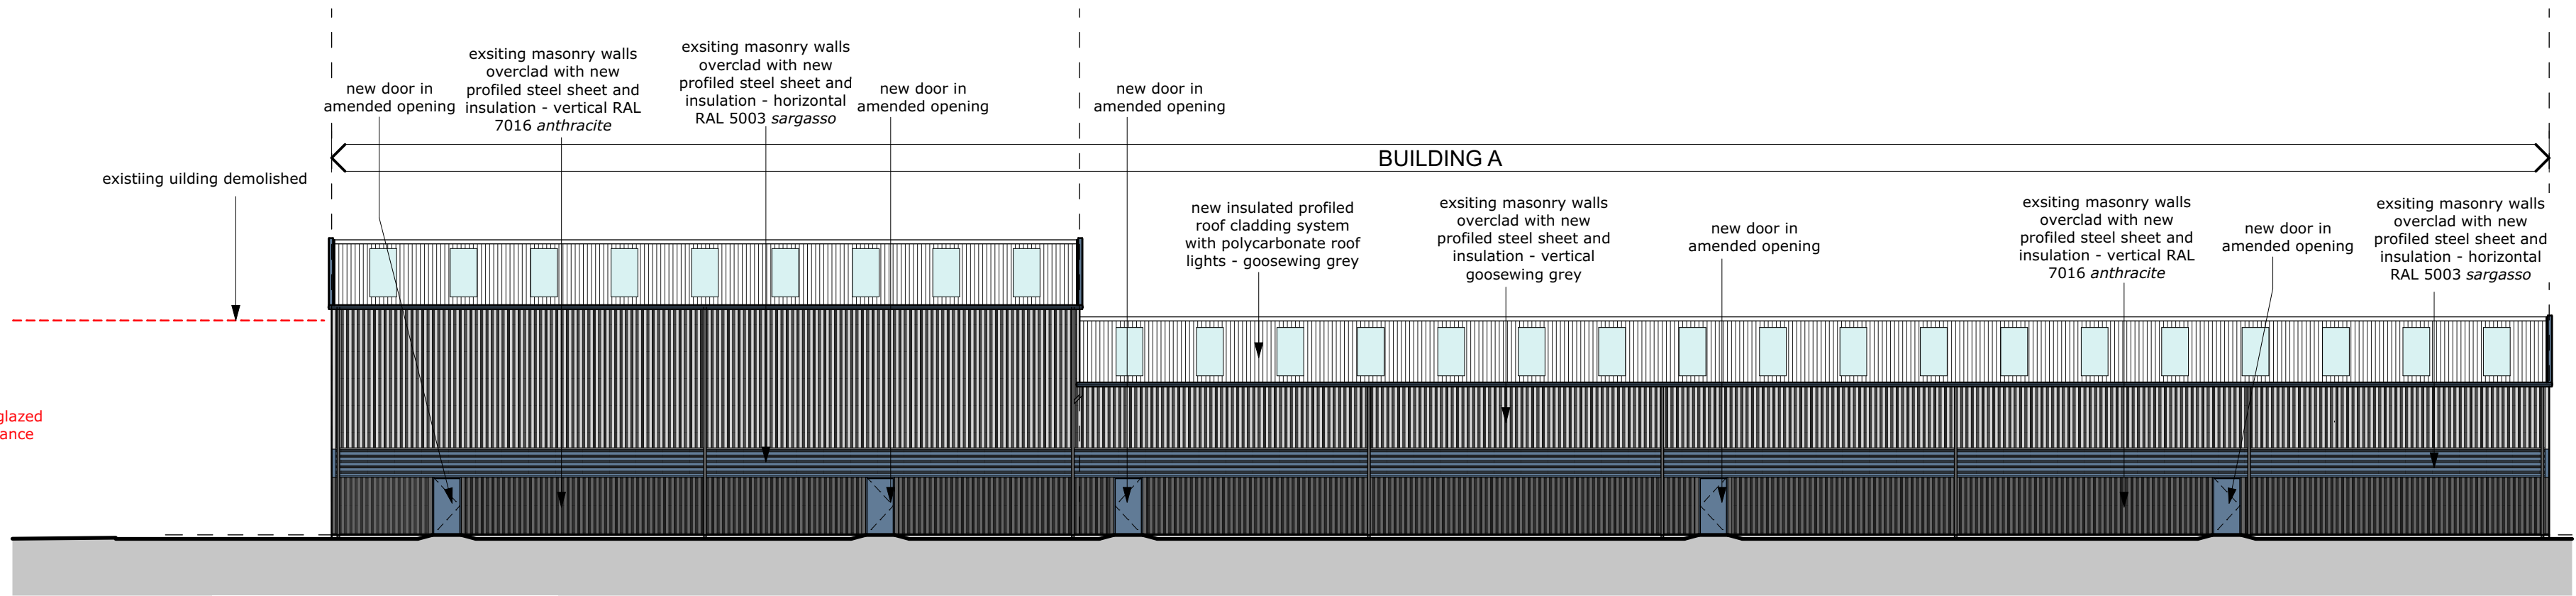

proposed West elevation 1:200

revision notes			
rev	date	by	description
01:	/	/	original issue
02	24.07.24	lg	updated to show as 1 unit with potential future subdivision
03	20.09.24	lg	oyster cladding changed to goosewing grey
04	28.11.24	lg	minor ammendments to cladding and trim colour arrangements

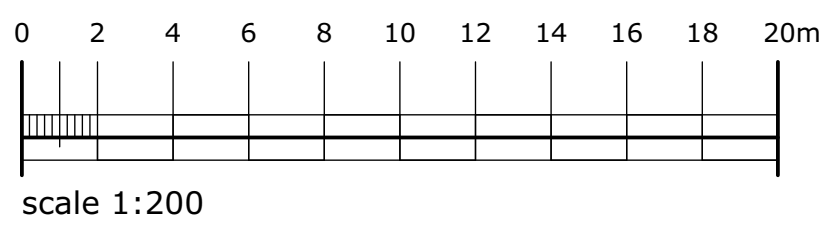



campbell driver partnership
Suite 25, Unit 2
Northlight House
Pendle Road
Brierfield
Nelson
BB9 5FL
01254 297700
www.cdparchitects.co.uk

client:	glic investments		
project:	warth industrial park redevelopment		
	warth road, bury, BL9 9TB		
sheet:	building A proposed floor plans and elevations		
drawing no:	24.100.00-CDP-XX-DR-A-2005	P04	
scale:	1:200 @ A1	status:	WIP
date:	23.04.24	drawn by:	jpb