




revision notes			
rev	date	by	description
01:	/	/	original issue
02	24.07.24	lg	updated to show as 1 unit with potential future subdivision
03	20.09.24	lg	oyster cladding changed to goosewing grey
04	26.11.24	lg	minor amendments to cladding and trim colour arrangements

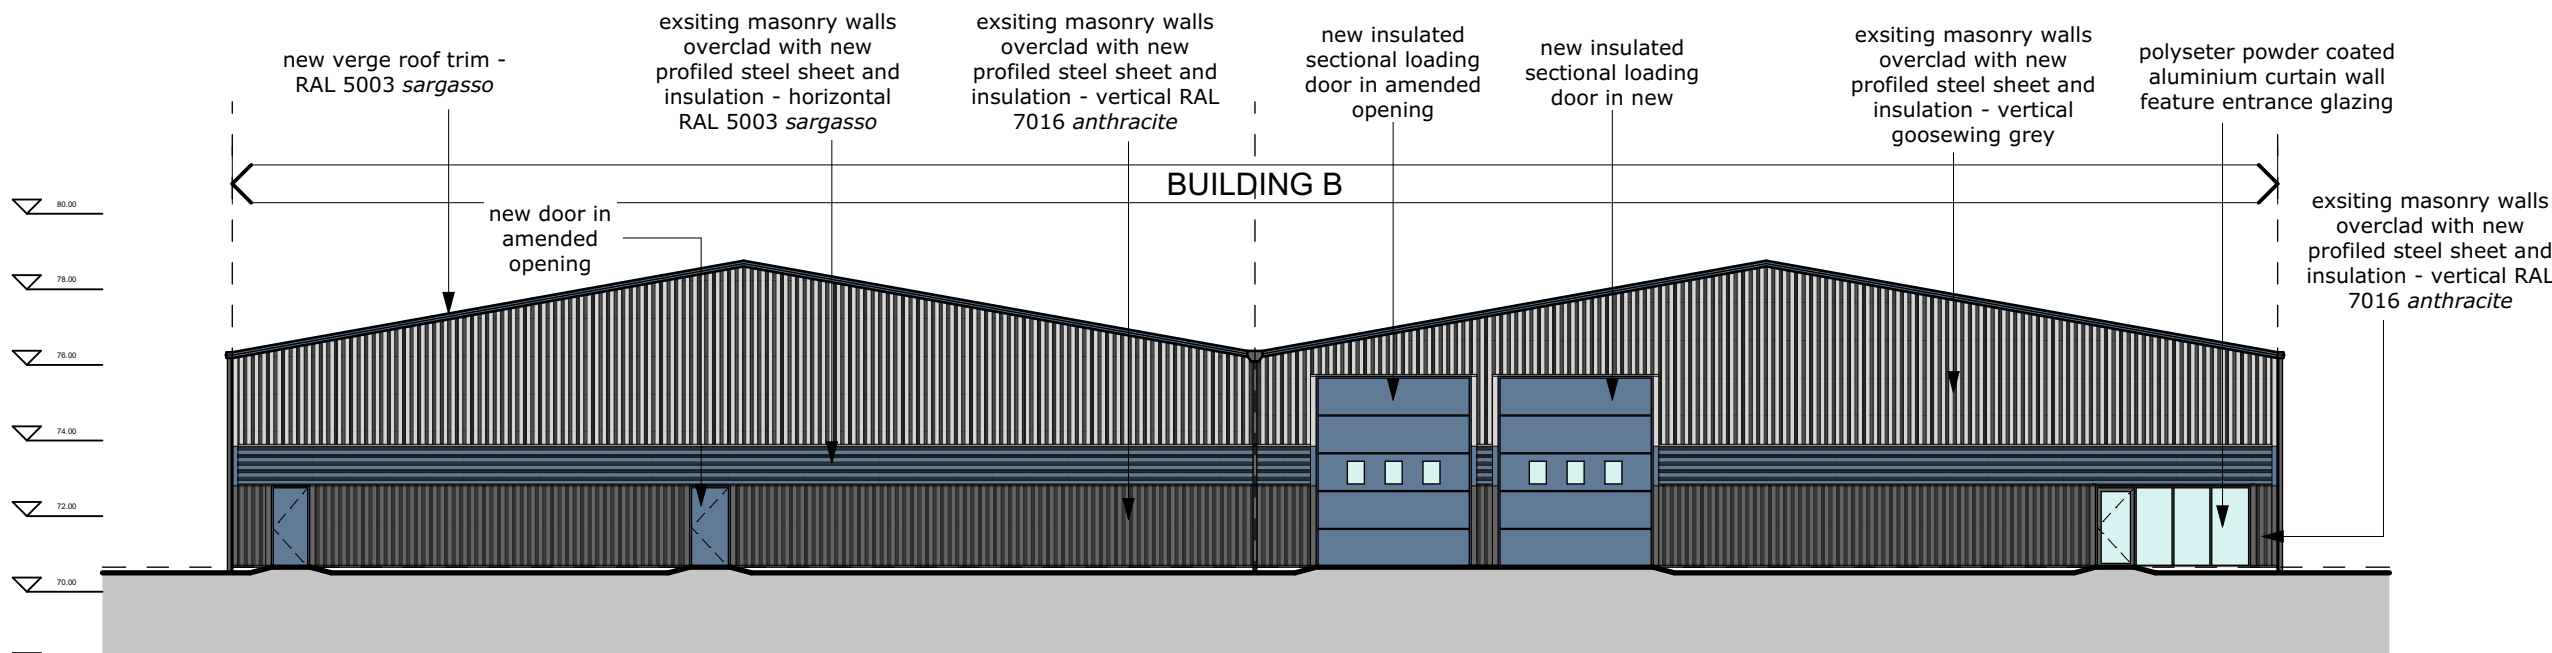


proposed West elevation 1:200

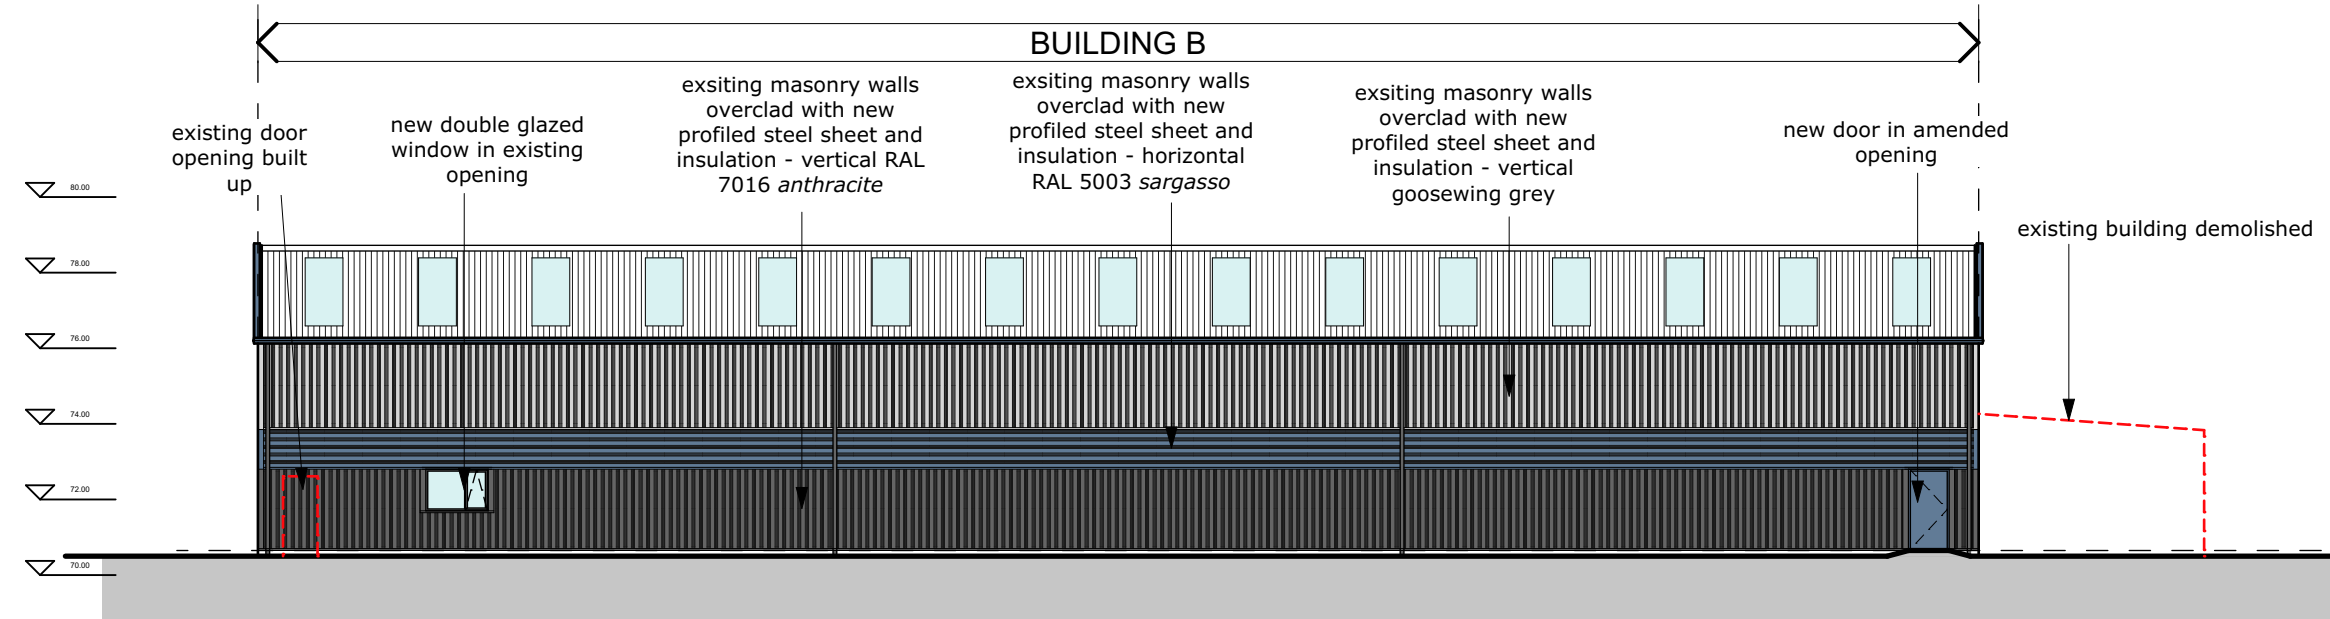


proposed North elevation 1:200

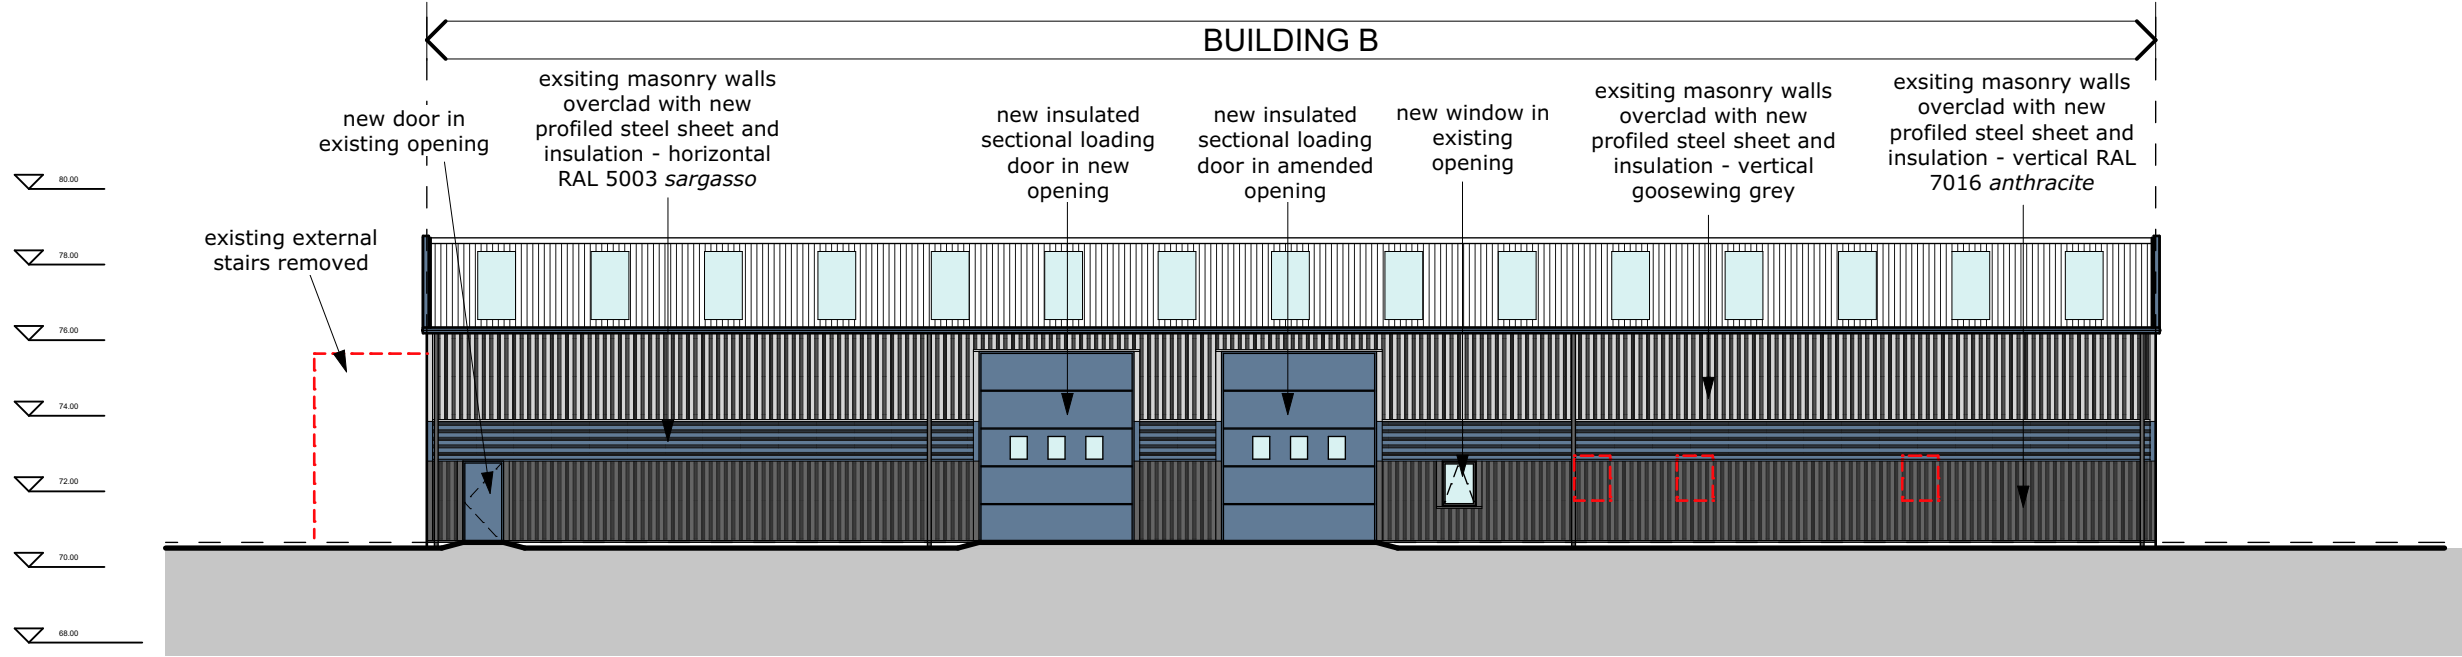


proposed South elevation 1:200

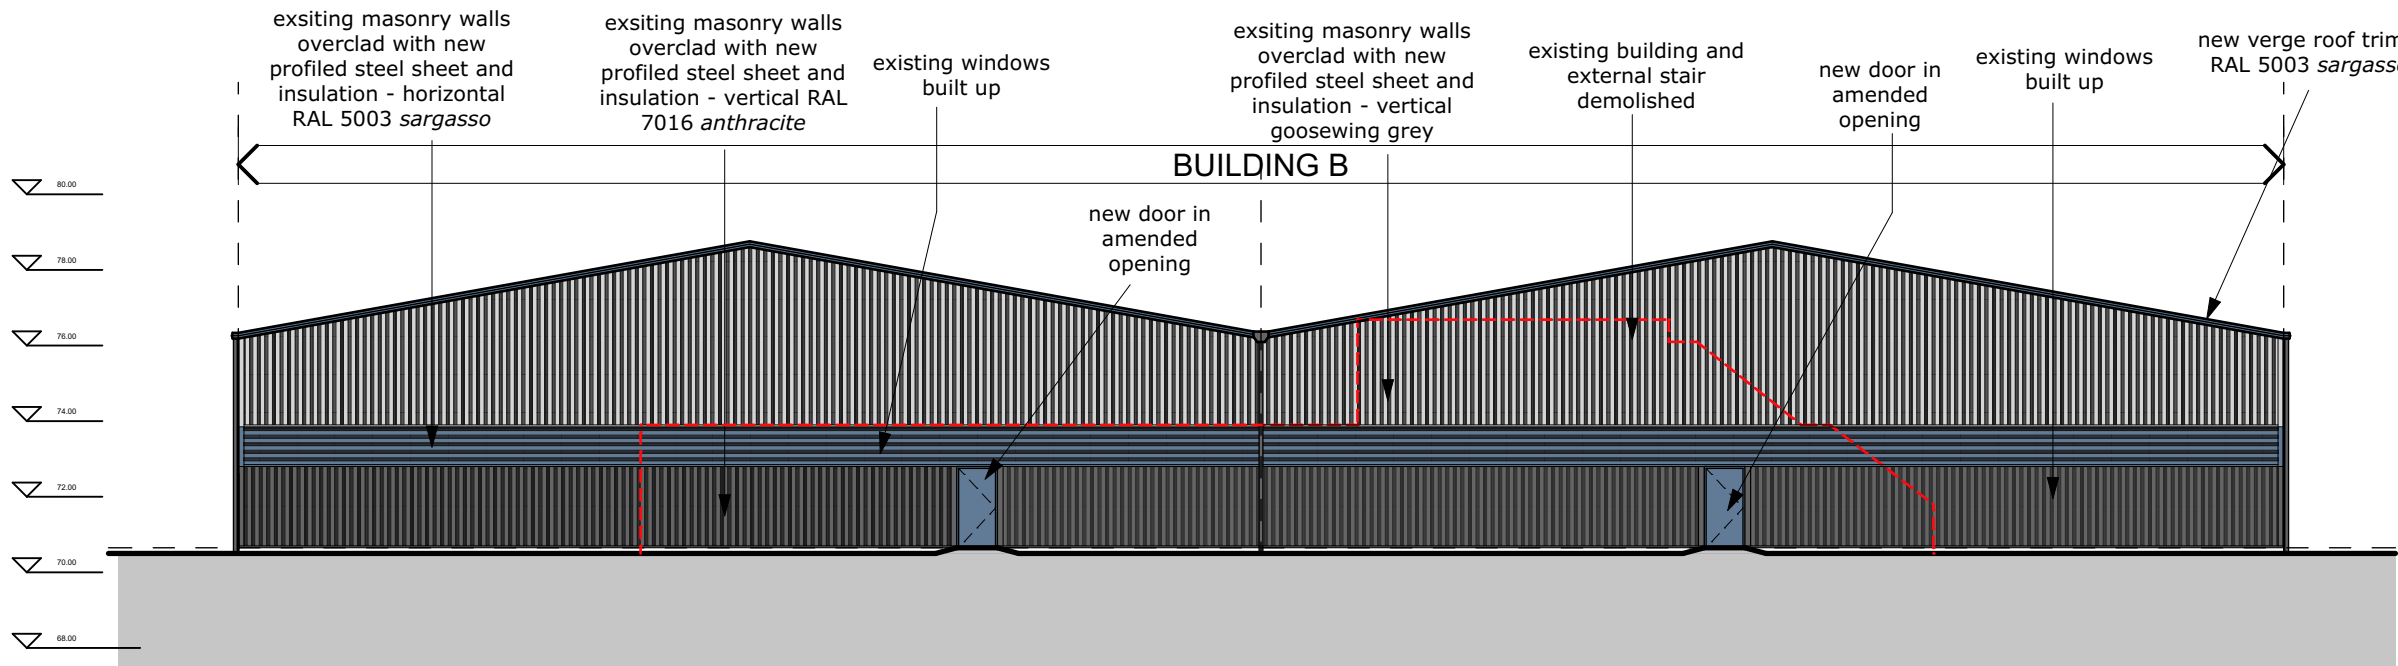

proposed West elevation 1:200

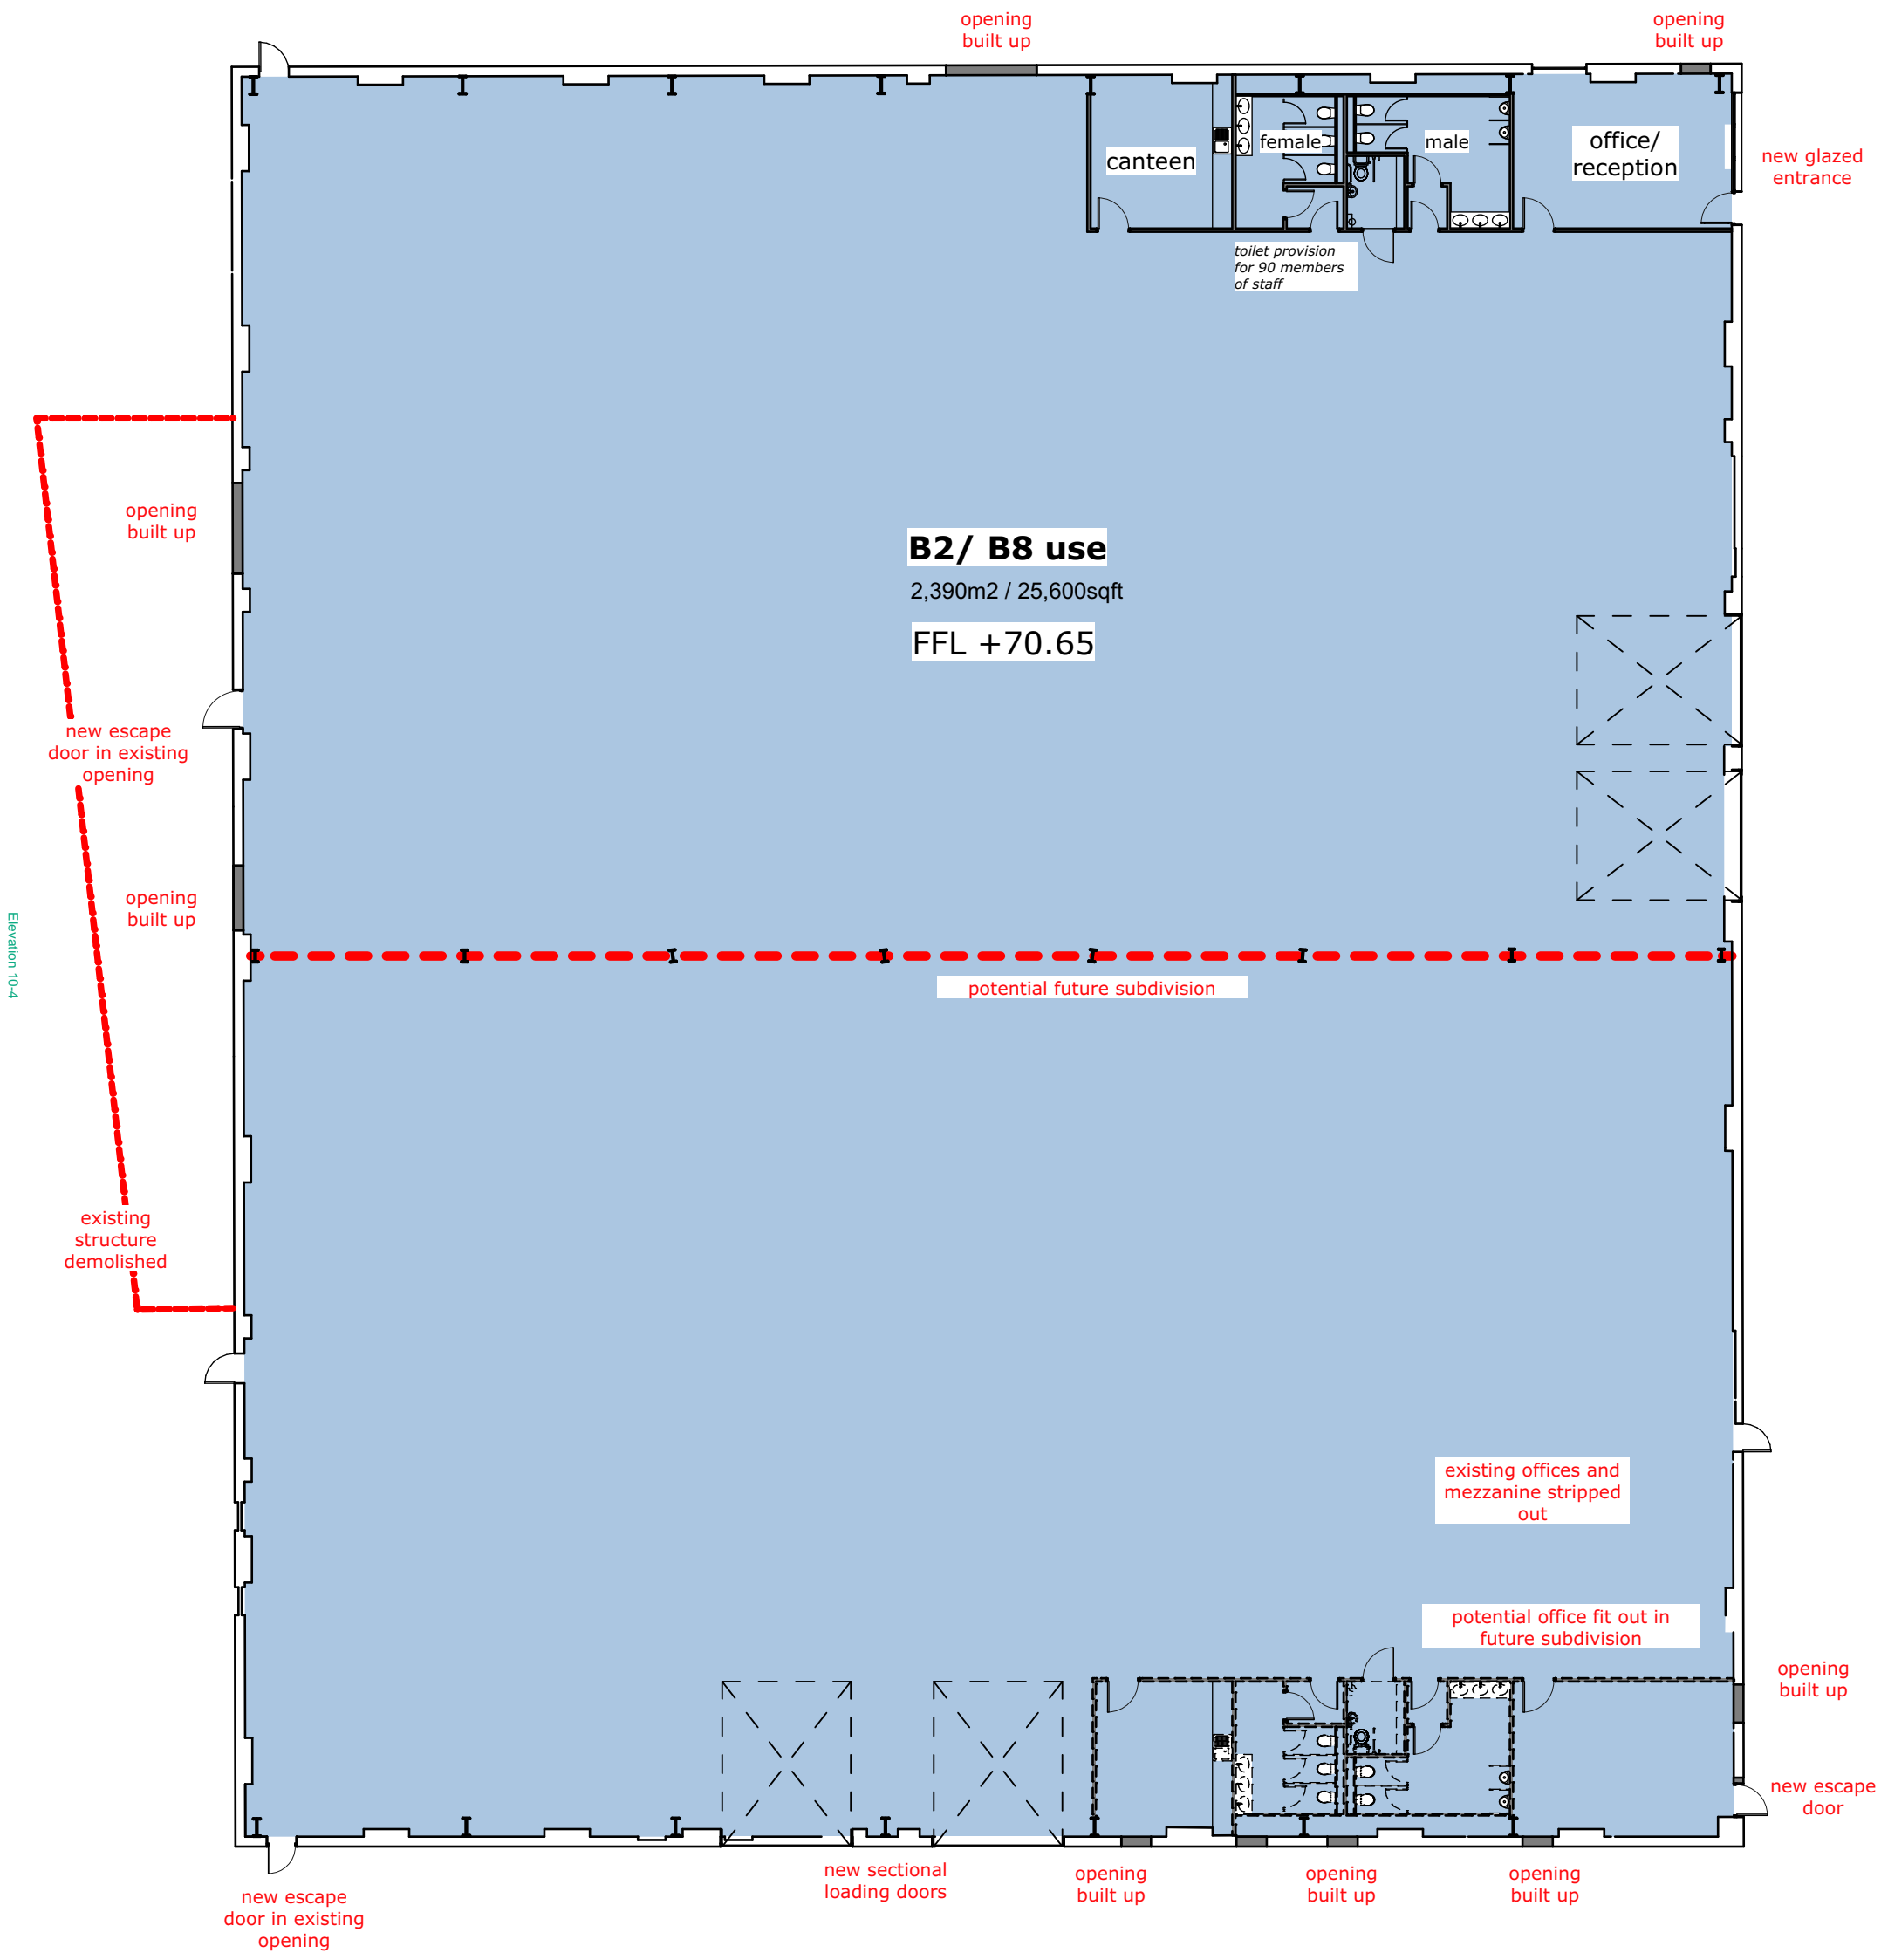

proposed GA plan 1:200

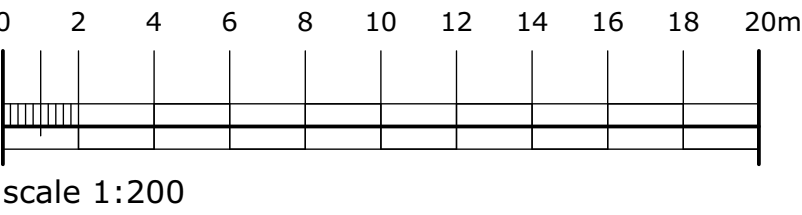



campbell driver partnership
Suite 25, Unit 2
Northlight House
Pendle Road
Brierfield
Nelson
BB9 5FL
01254 297700
www.cdparchitects.co.uk

client:	glic investments		
project:	warth industrial park redevelopment		
	warth road, bury, BL9 9TB		
sheet:	building B proposed floor plans and elevations		
drawing no:	24.100.00-CDP-XX-DR-A-2006	P04	
scale:	1:200 @ A1	status:	WIP
date:	23.04.24	drawn by:	jpb