




rev	date	by	description
01:	/	/	original issue
02	30.04.24	jb	updated following client comments
03	10.06.24	lg	updated following client comments
04	27.06.24	lg	updated to suit internal layout changes
05	24.07.24	lg	entrance door amended
06	20.09.24	lg	oyster cladding changed to goosewing grey
07	28.11.24	lg	minor amendments to cladding and firm colour arrangements

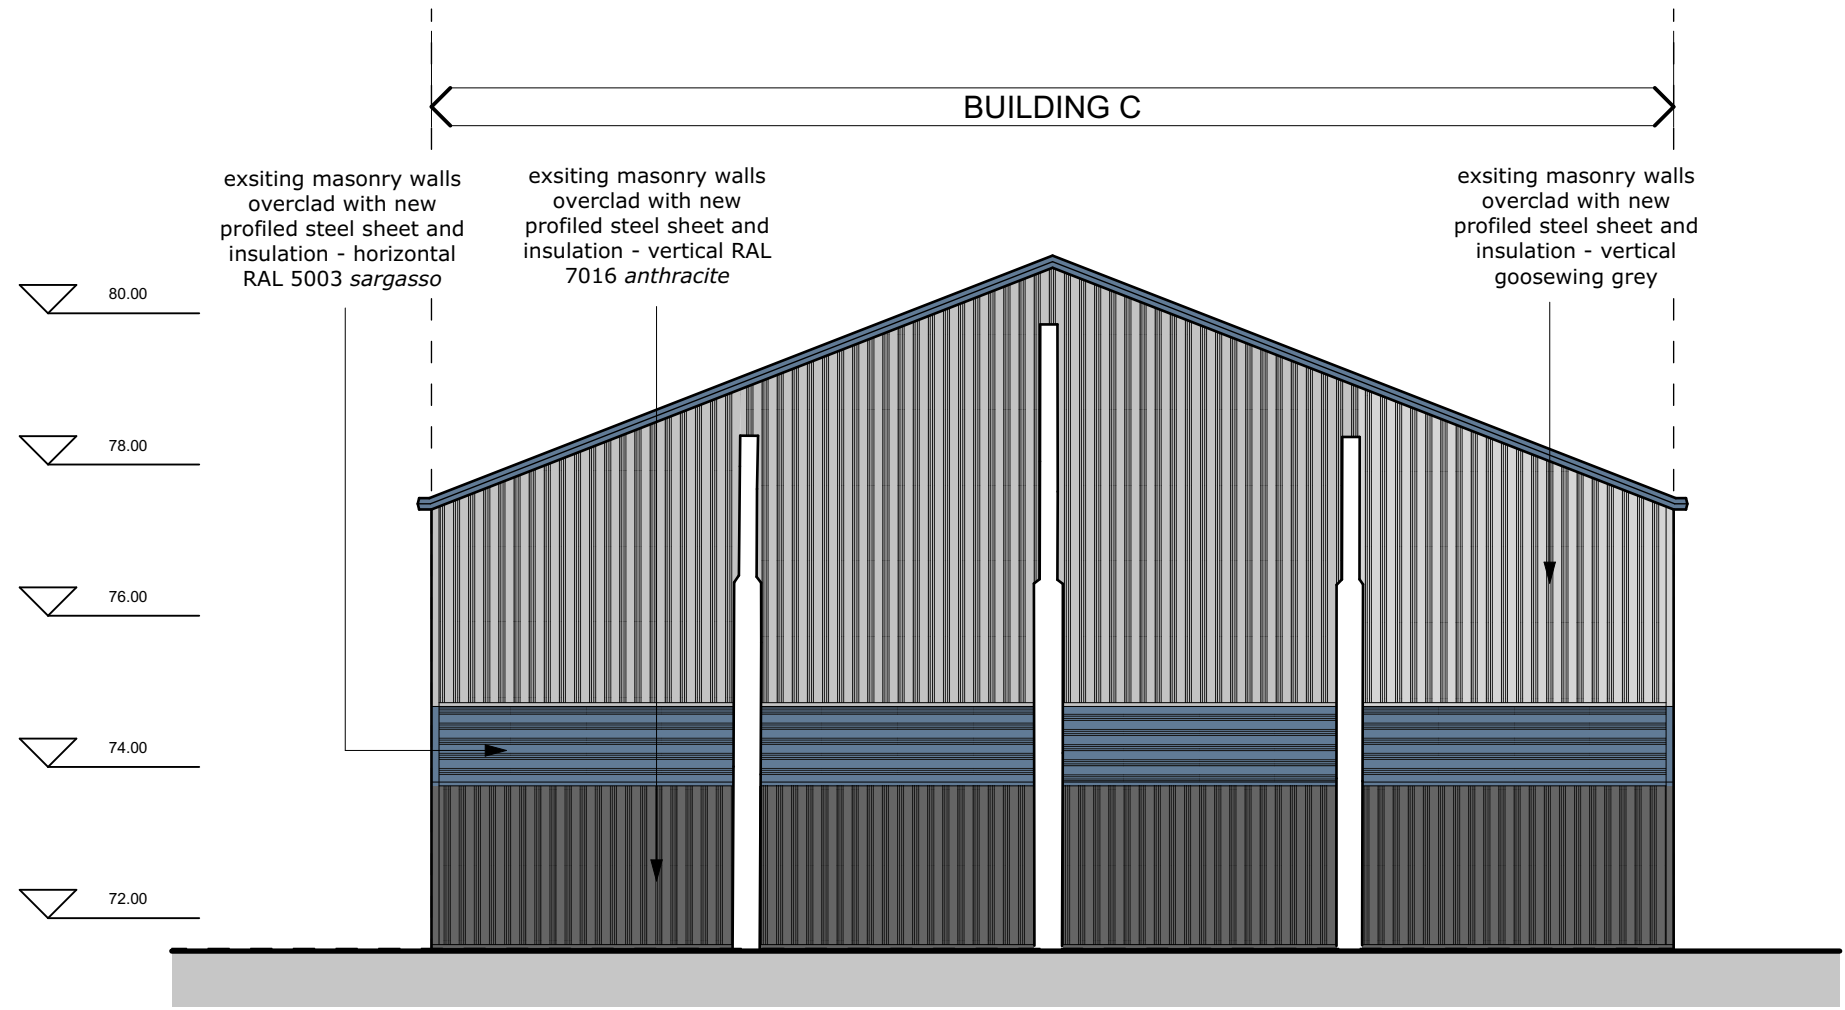


proposed West elevation 1:100

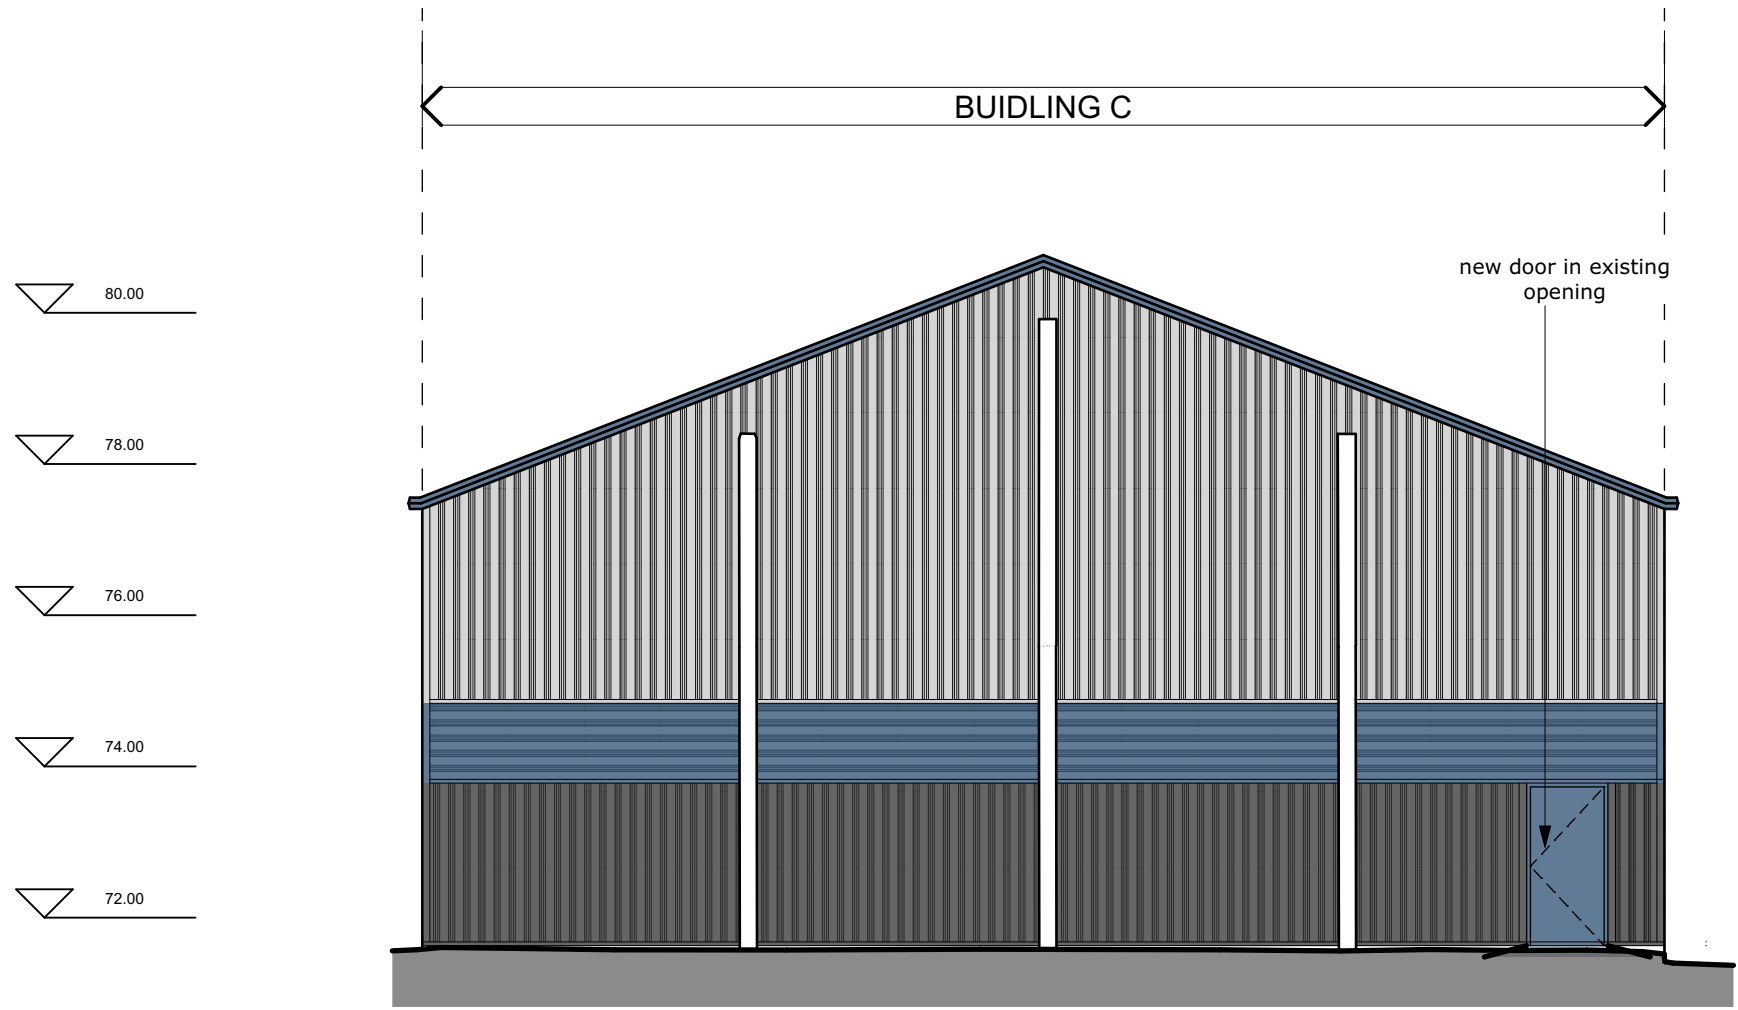


proposed East elevation 1:100

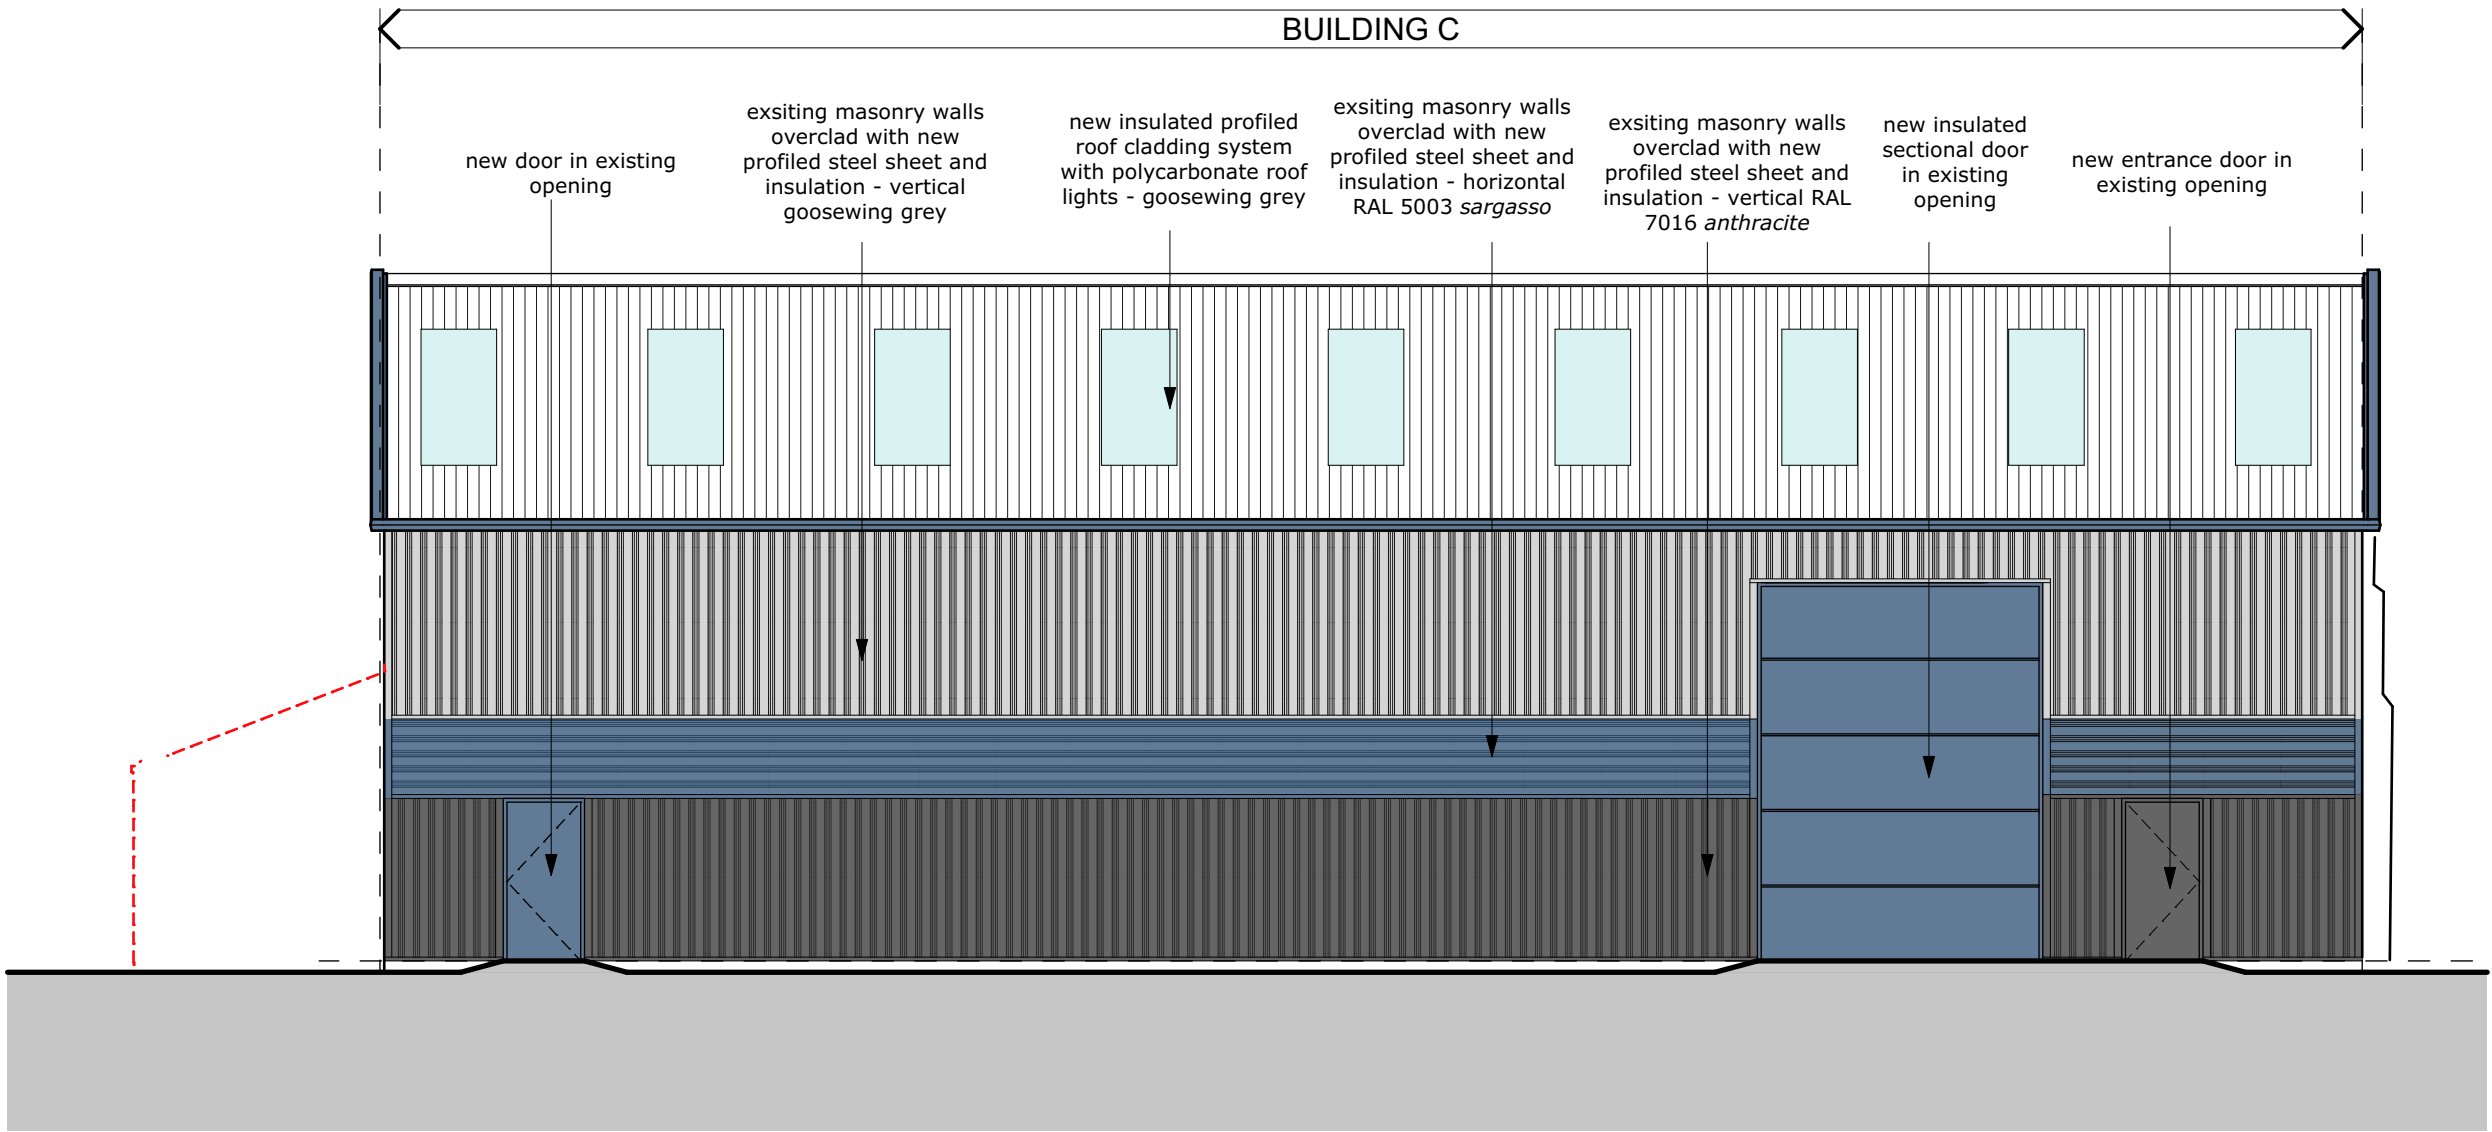


proposed North elevation 1:100

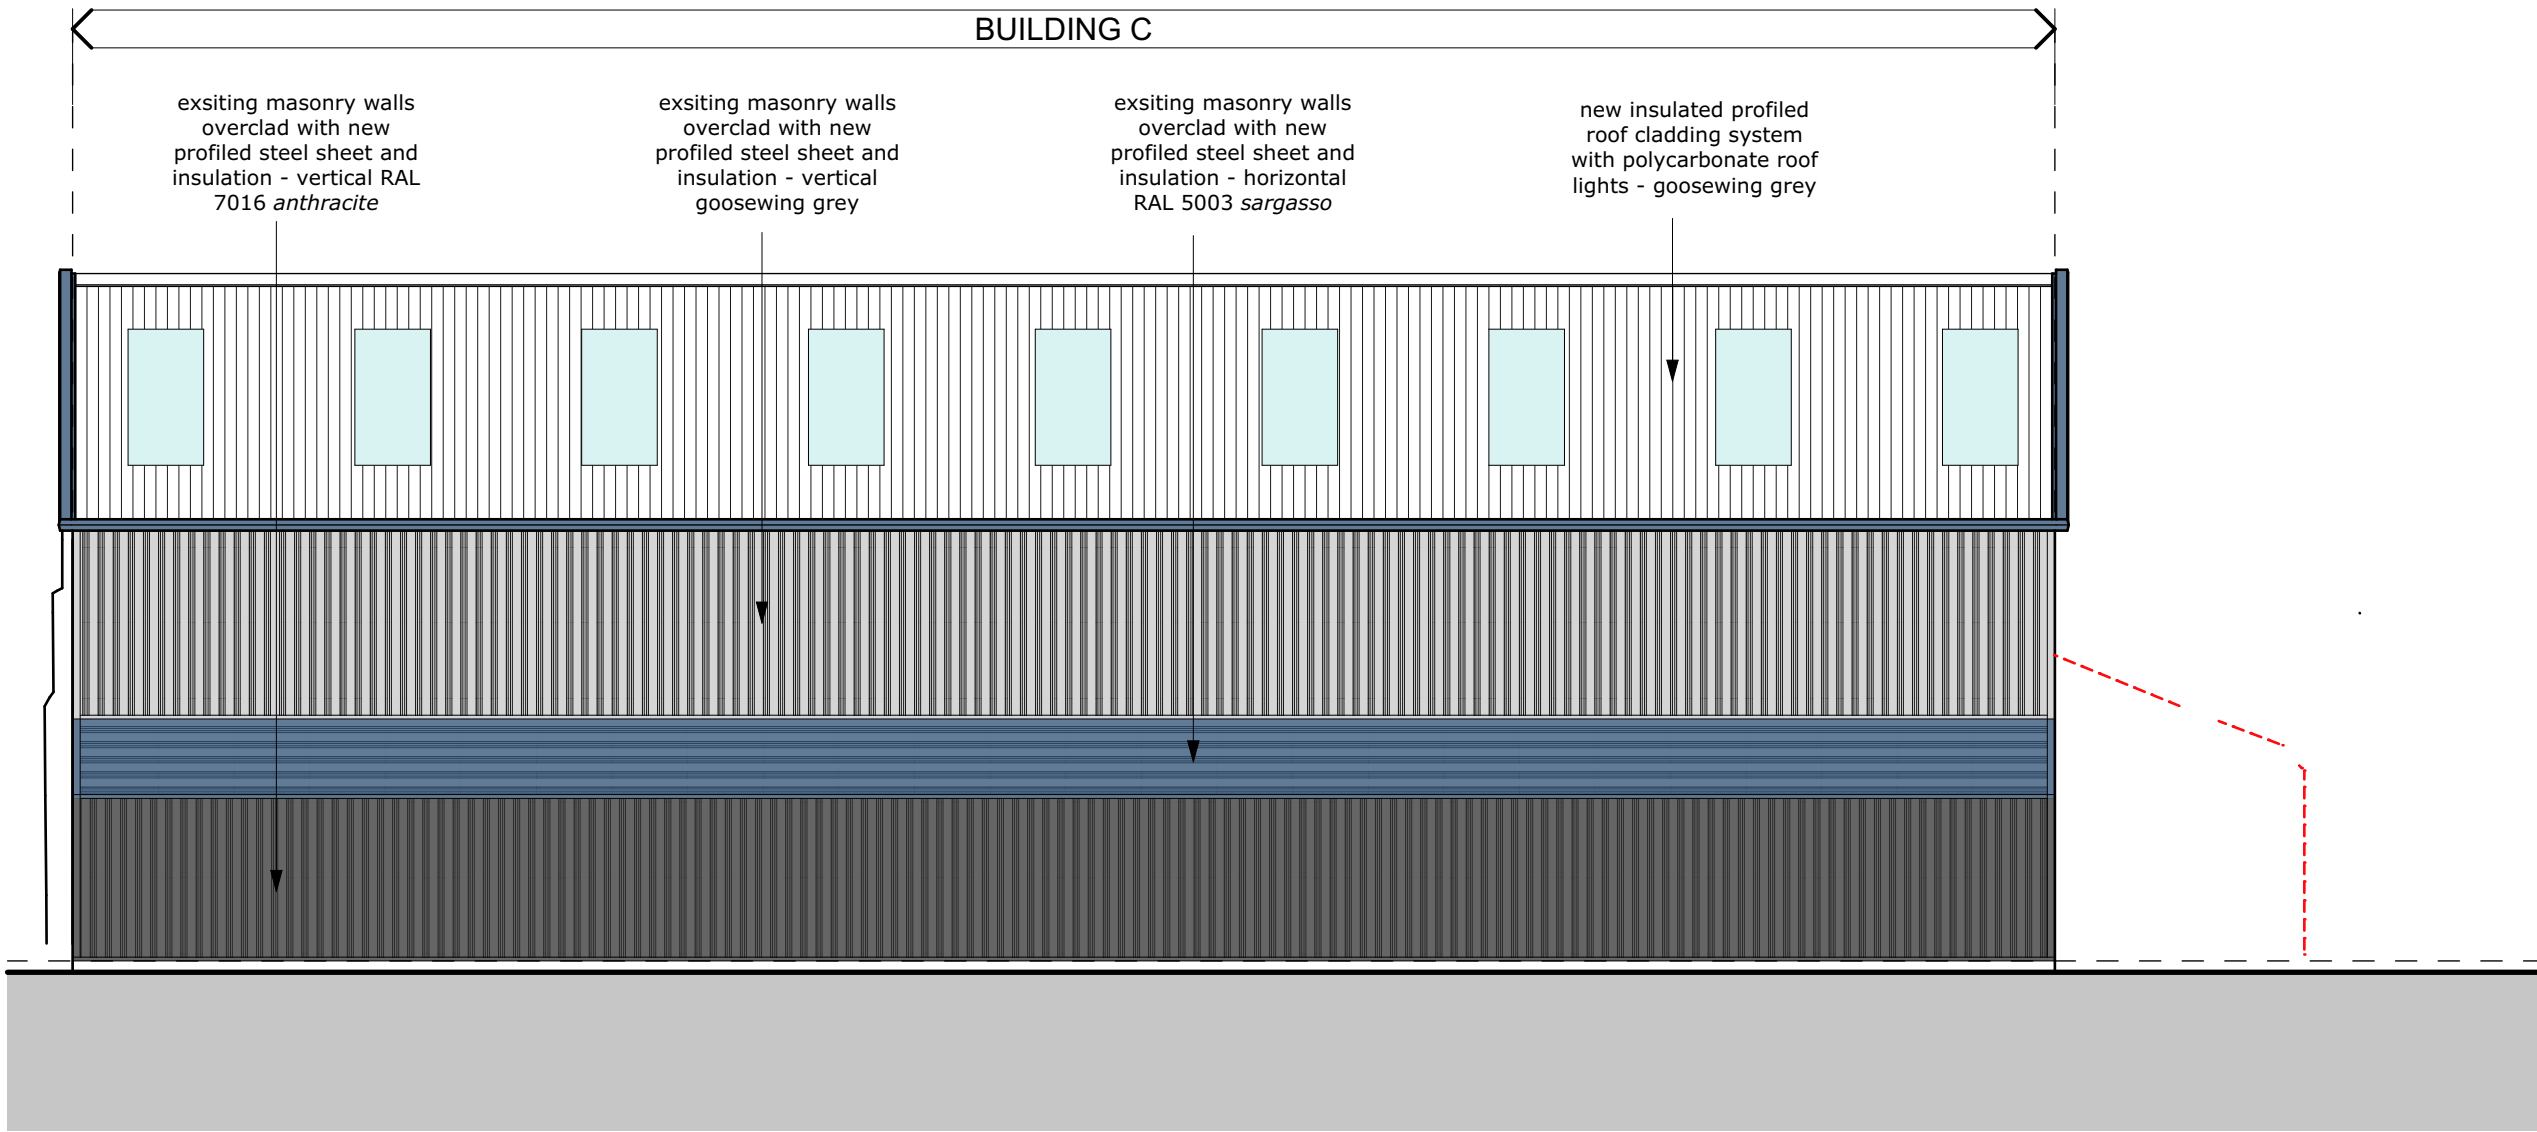

proposed South elevation 1:100

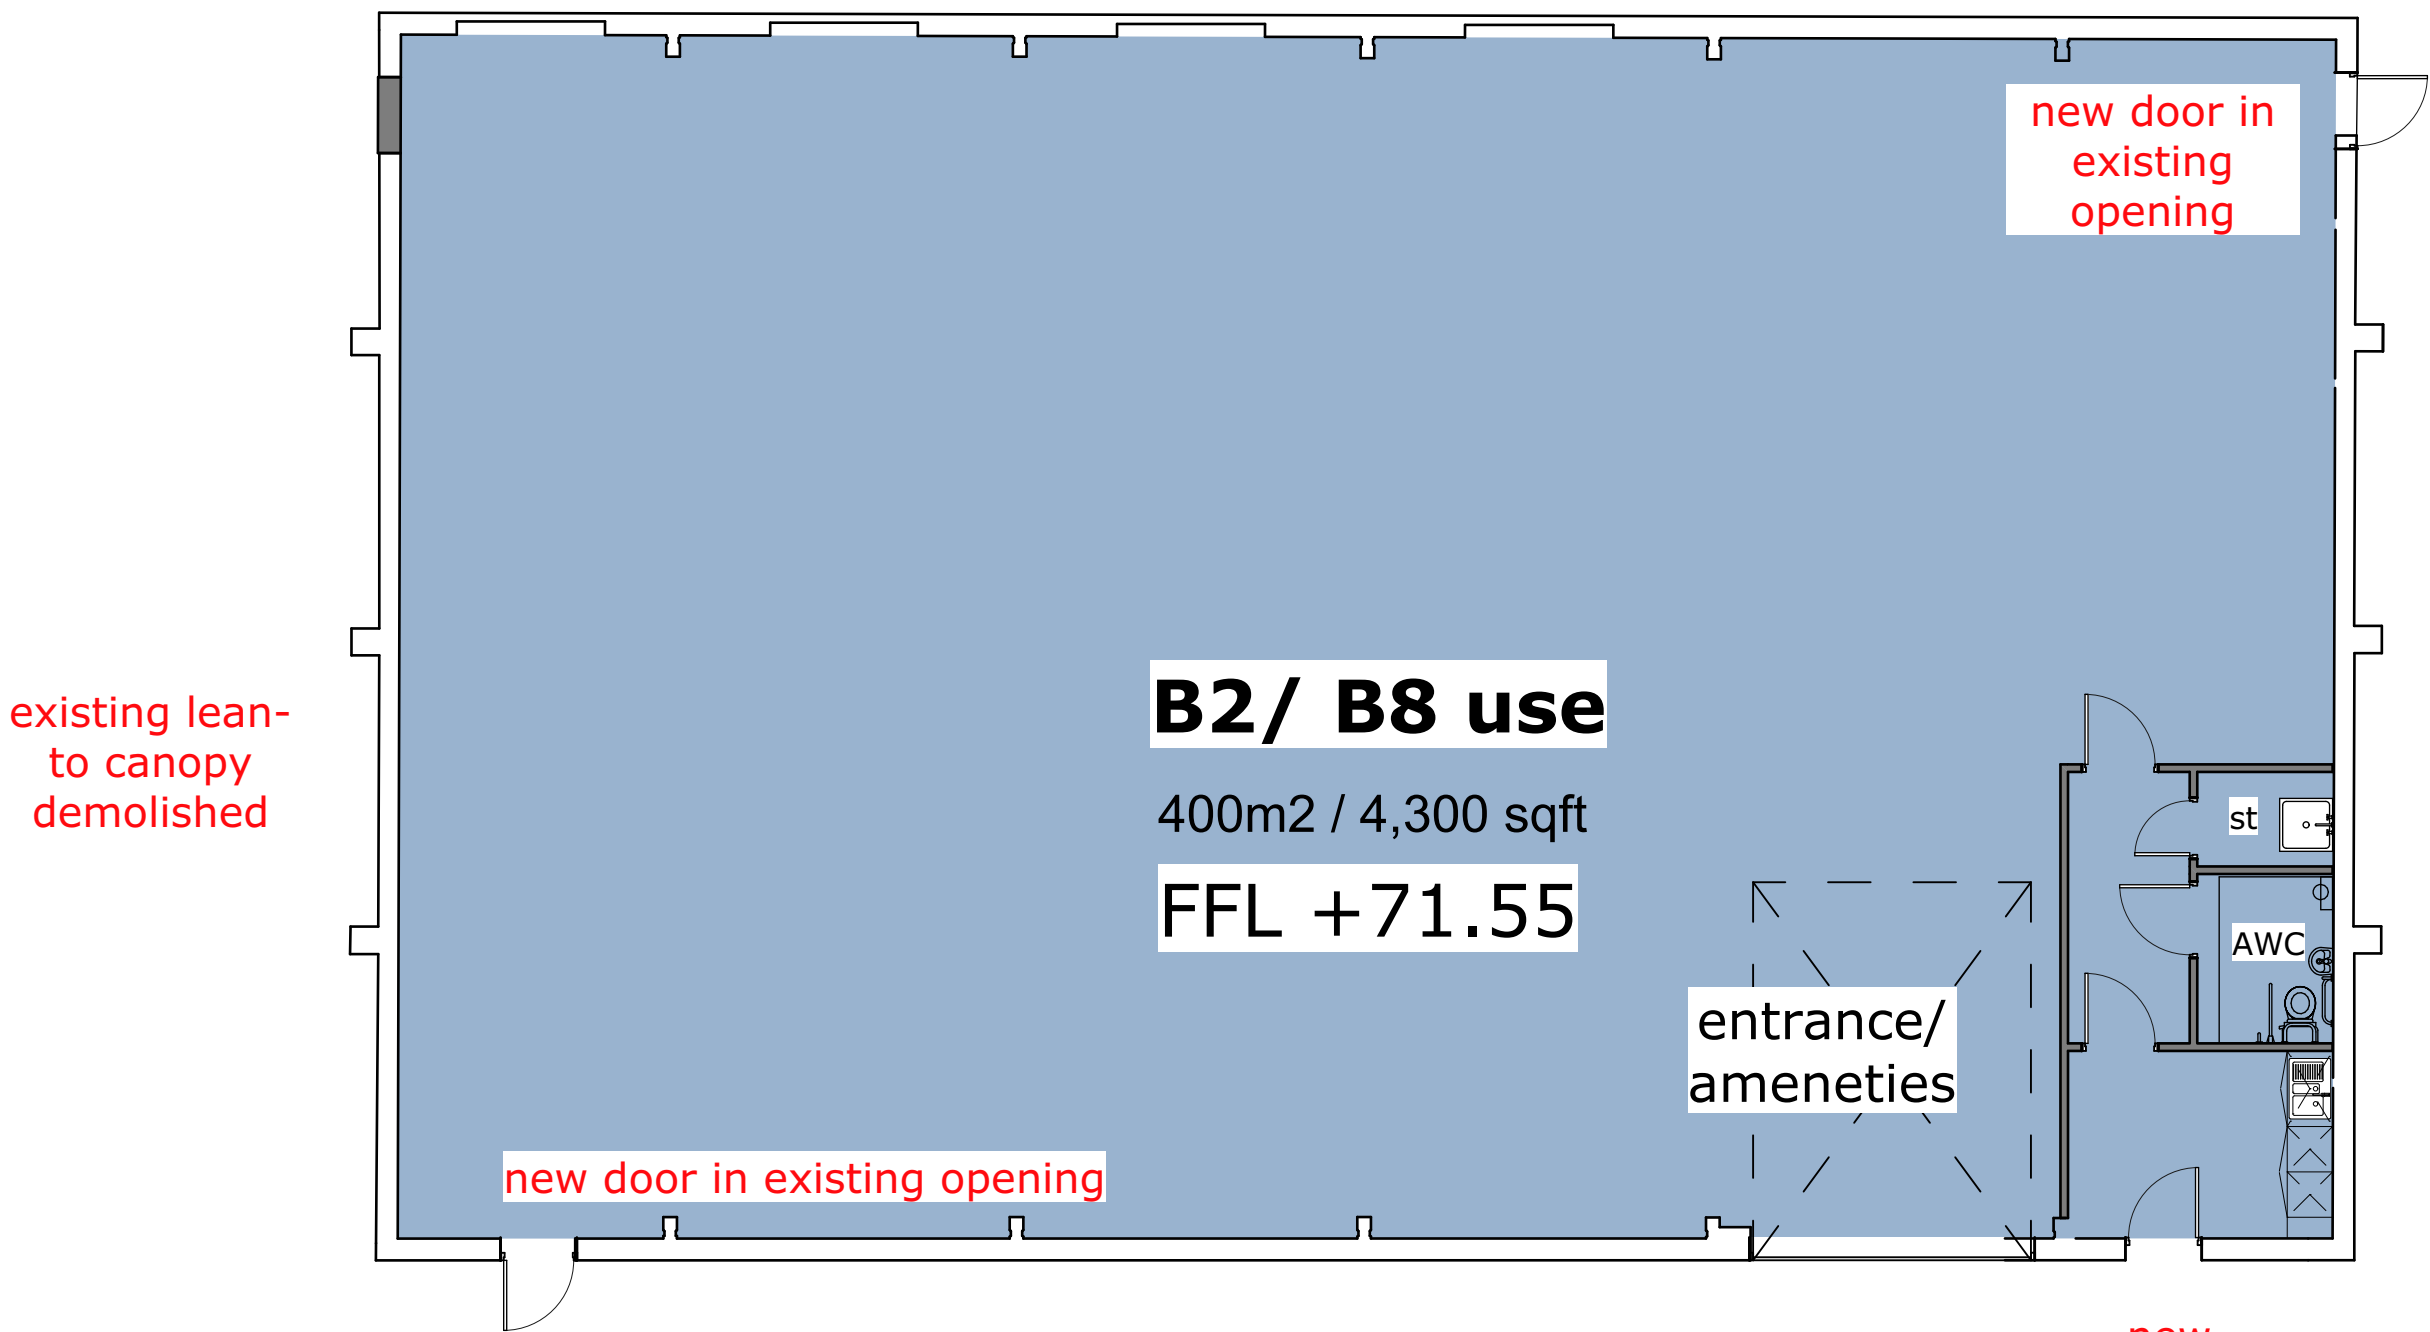

proposed GA plan 1:100

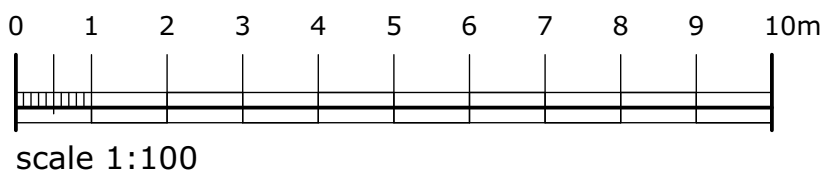

client:	glic investments
project:	warth industrial park redevelopment
	warth road, bury, BL9 9TB
sheet:	building C proposed floor plans and elevations
drawing no:	24.100.00-CDP-XX-DR-A-2007
scale:	1:100 @ A1
date:	23.04.24
status:	WIP
drawn by:	jb