




rev	date	by	description
01:	/	/	original issue
02	30.04.24	jb	updated following client comments
03	24.07.24	jb	updated to suit client cladding comments
04	20.09.24	jb	clay tile cladding changed to goosewing grey
05	28.11.24	jb	minor ammendments to cladding and firm colour arrangements

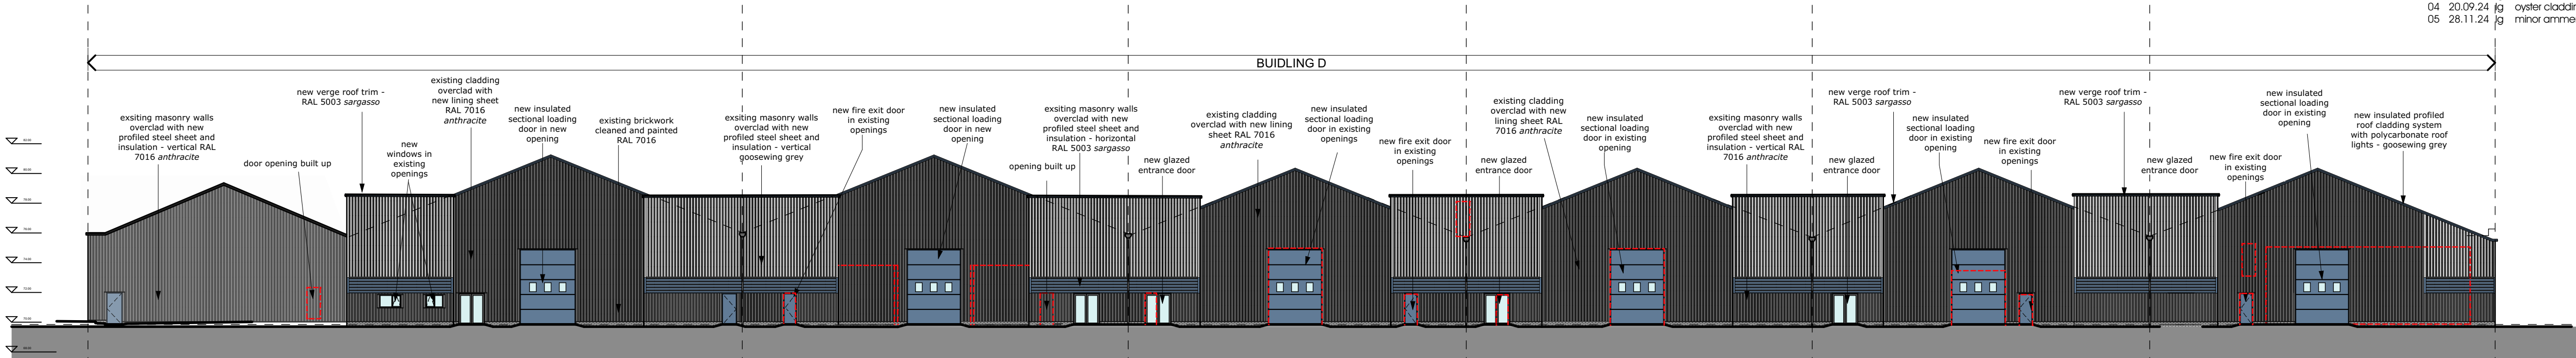


proposed East elevation 1:250

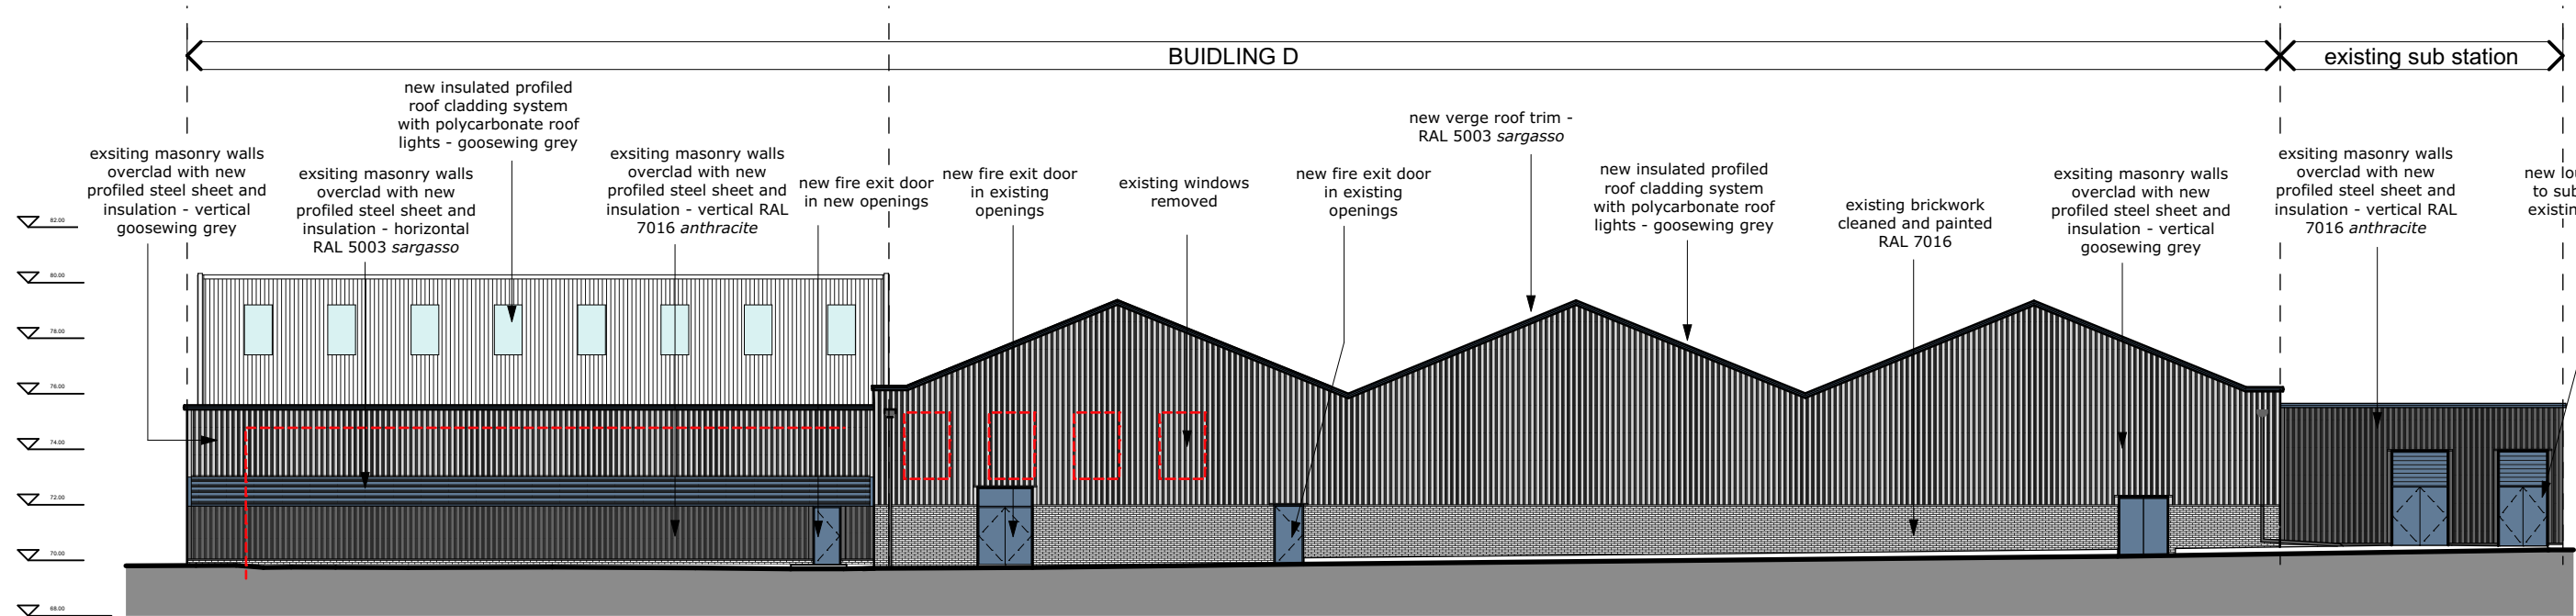

proposed North elevation 1:250

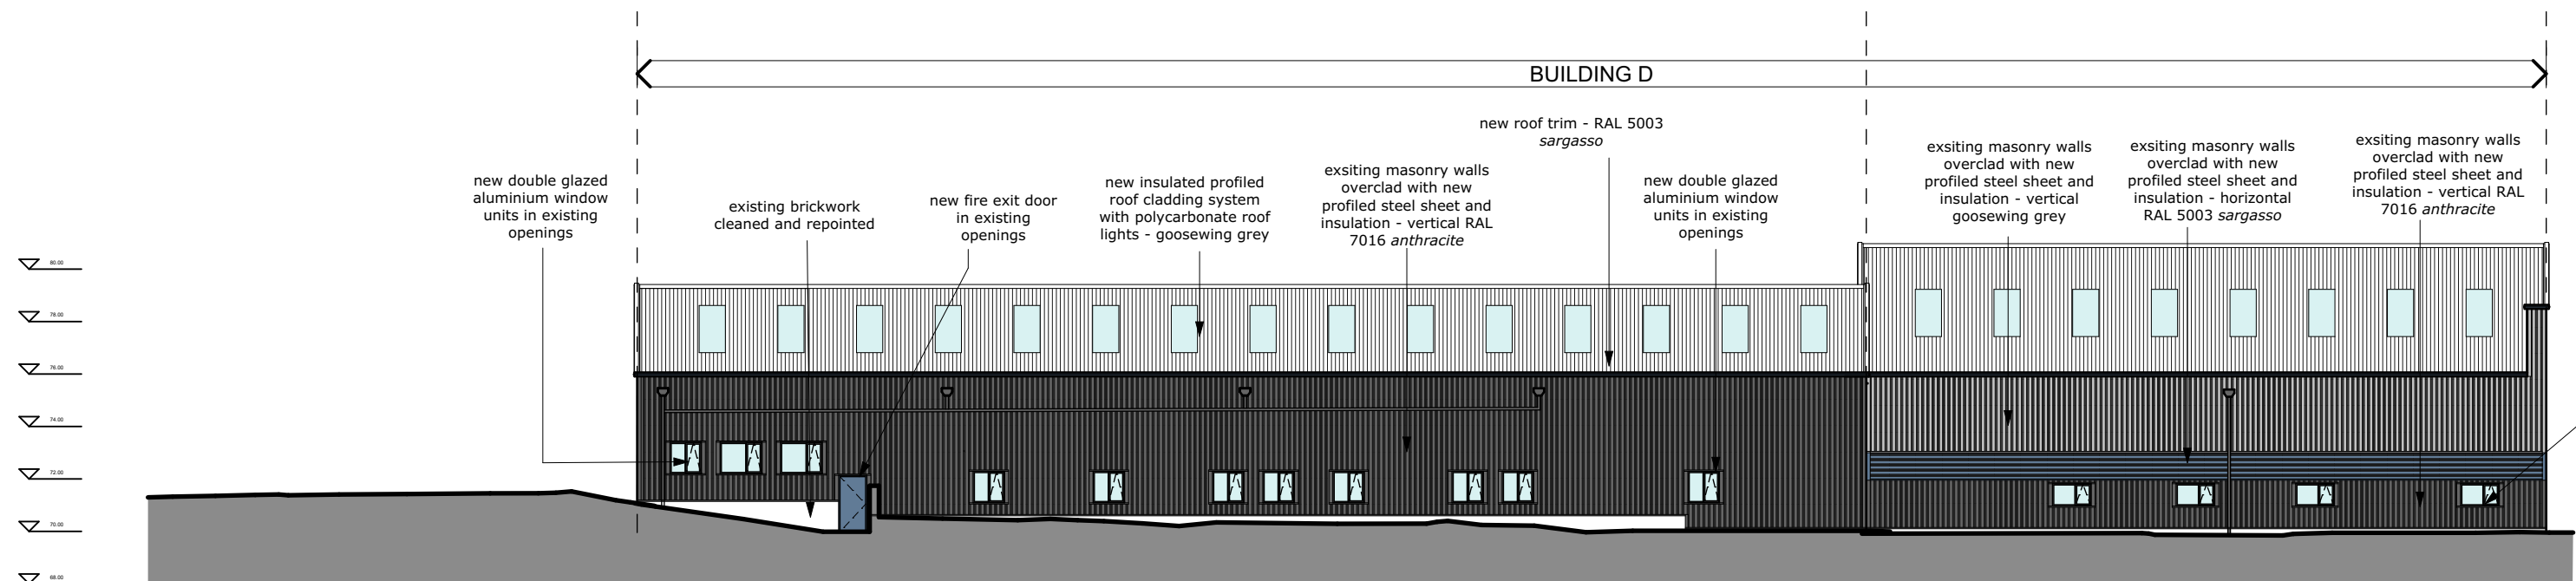

proposed South elevation 1:250

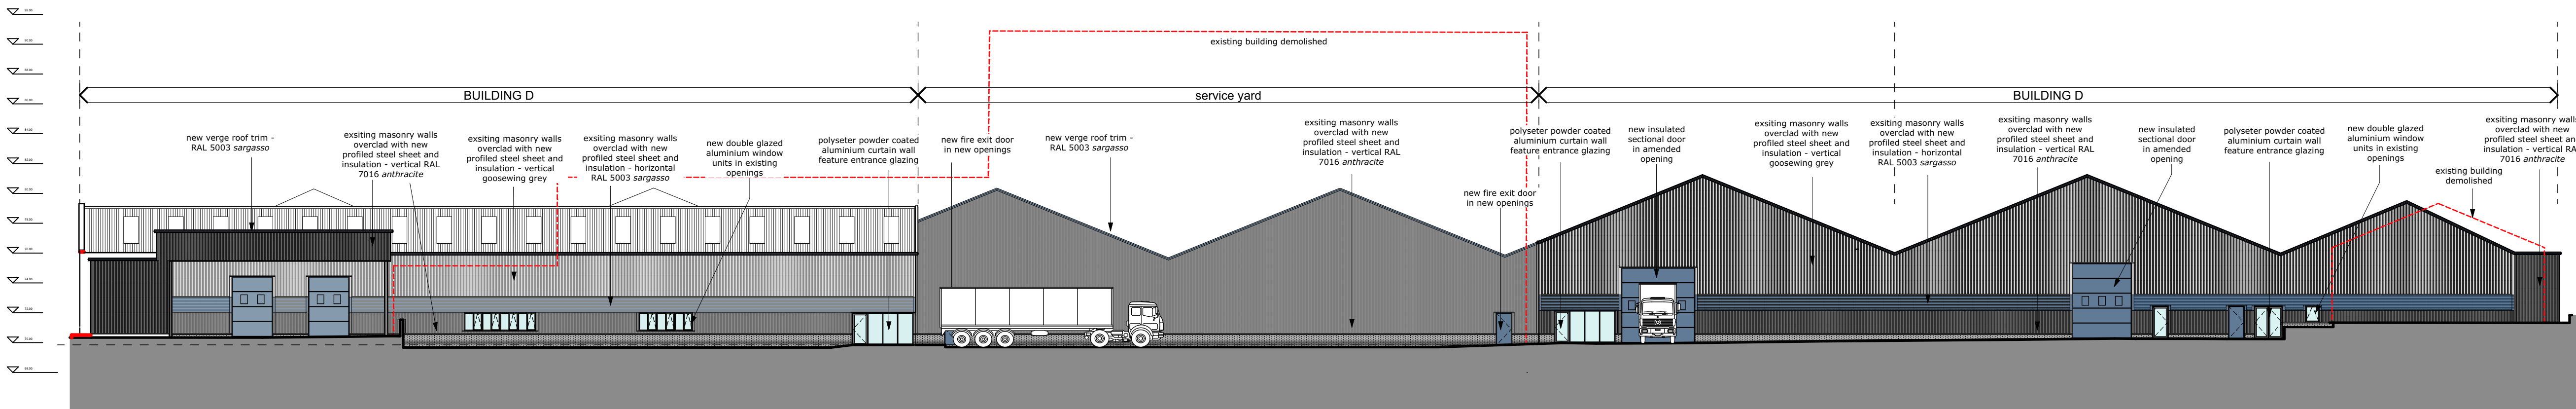

proposed West elevation 1:250

0 2 4 6 8 10 12 14 16 18 20m

scale 1:250

campbell driver partnership

Suite 25, Unit 2
Northlight House
Pendle Road
Brierfield
Nelson
BB9 5FL

01254 297700
www.cdparchitects.co.uk

client: gfic investments

project: warth industrial park redevelopment

warth road, bury, BL9 9TB

sheet: building D proposed elevations

drawing no:	24.100.00-CDP-XX-DR-A-3002	P05
-------------	----------------------------	-----

scale:	1:250 @ A1	status:	WIP
date:	23.04.24	drawn by:	jb