




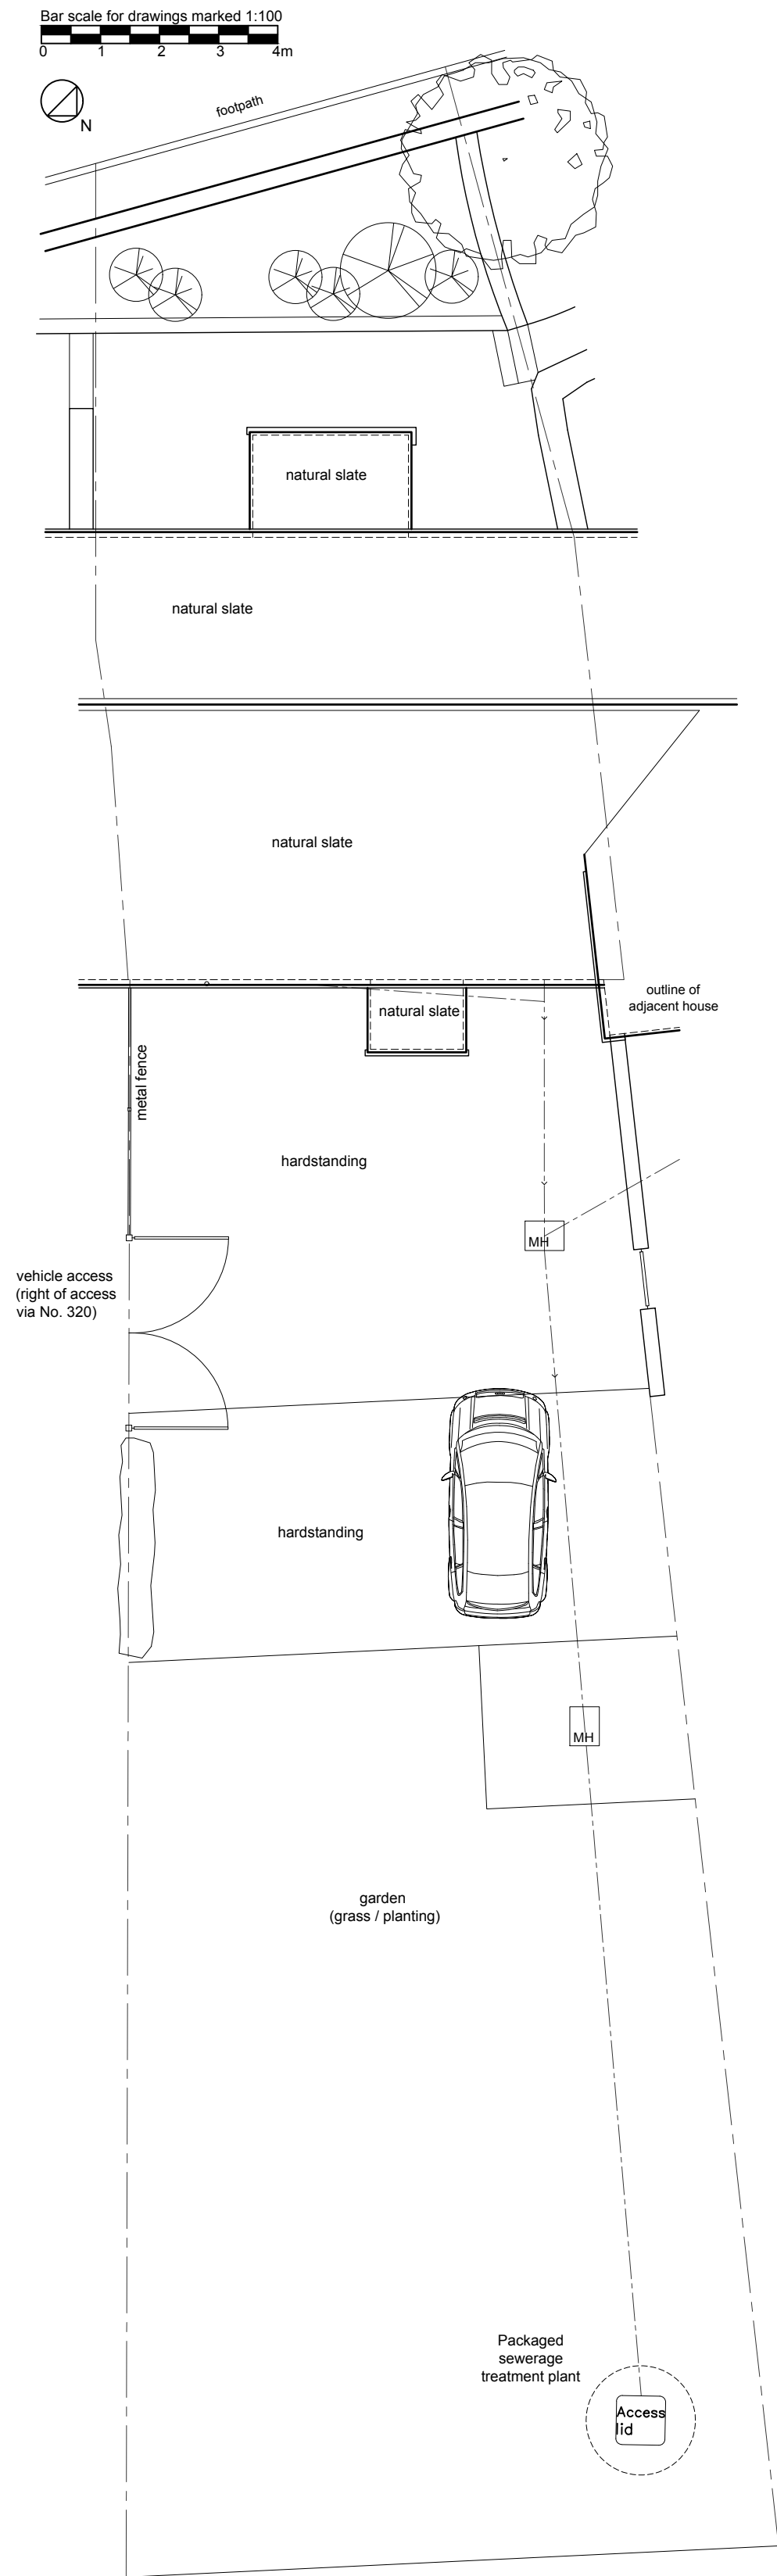


Site & roof plan
As existing Scale 1:100

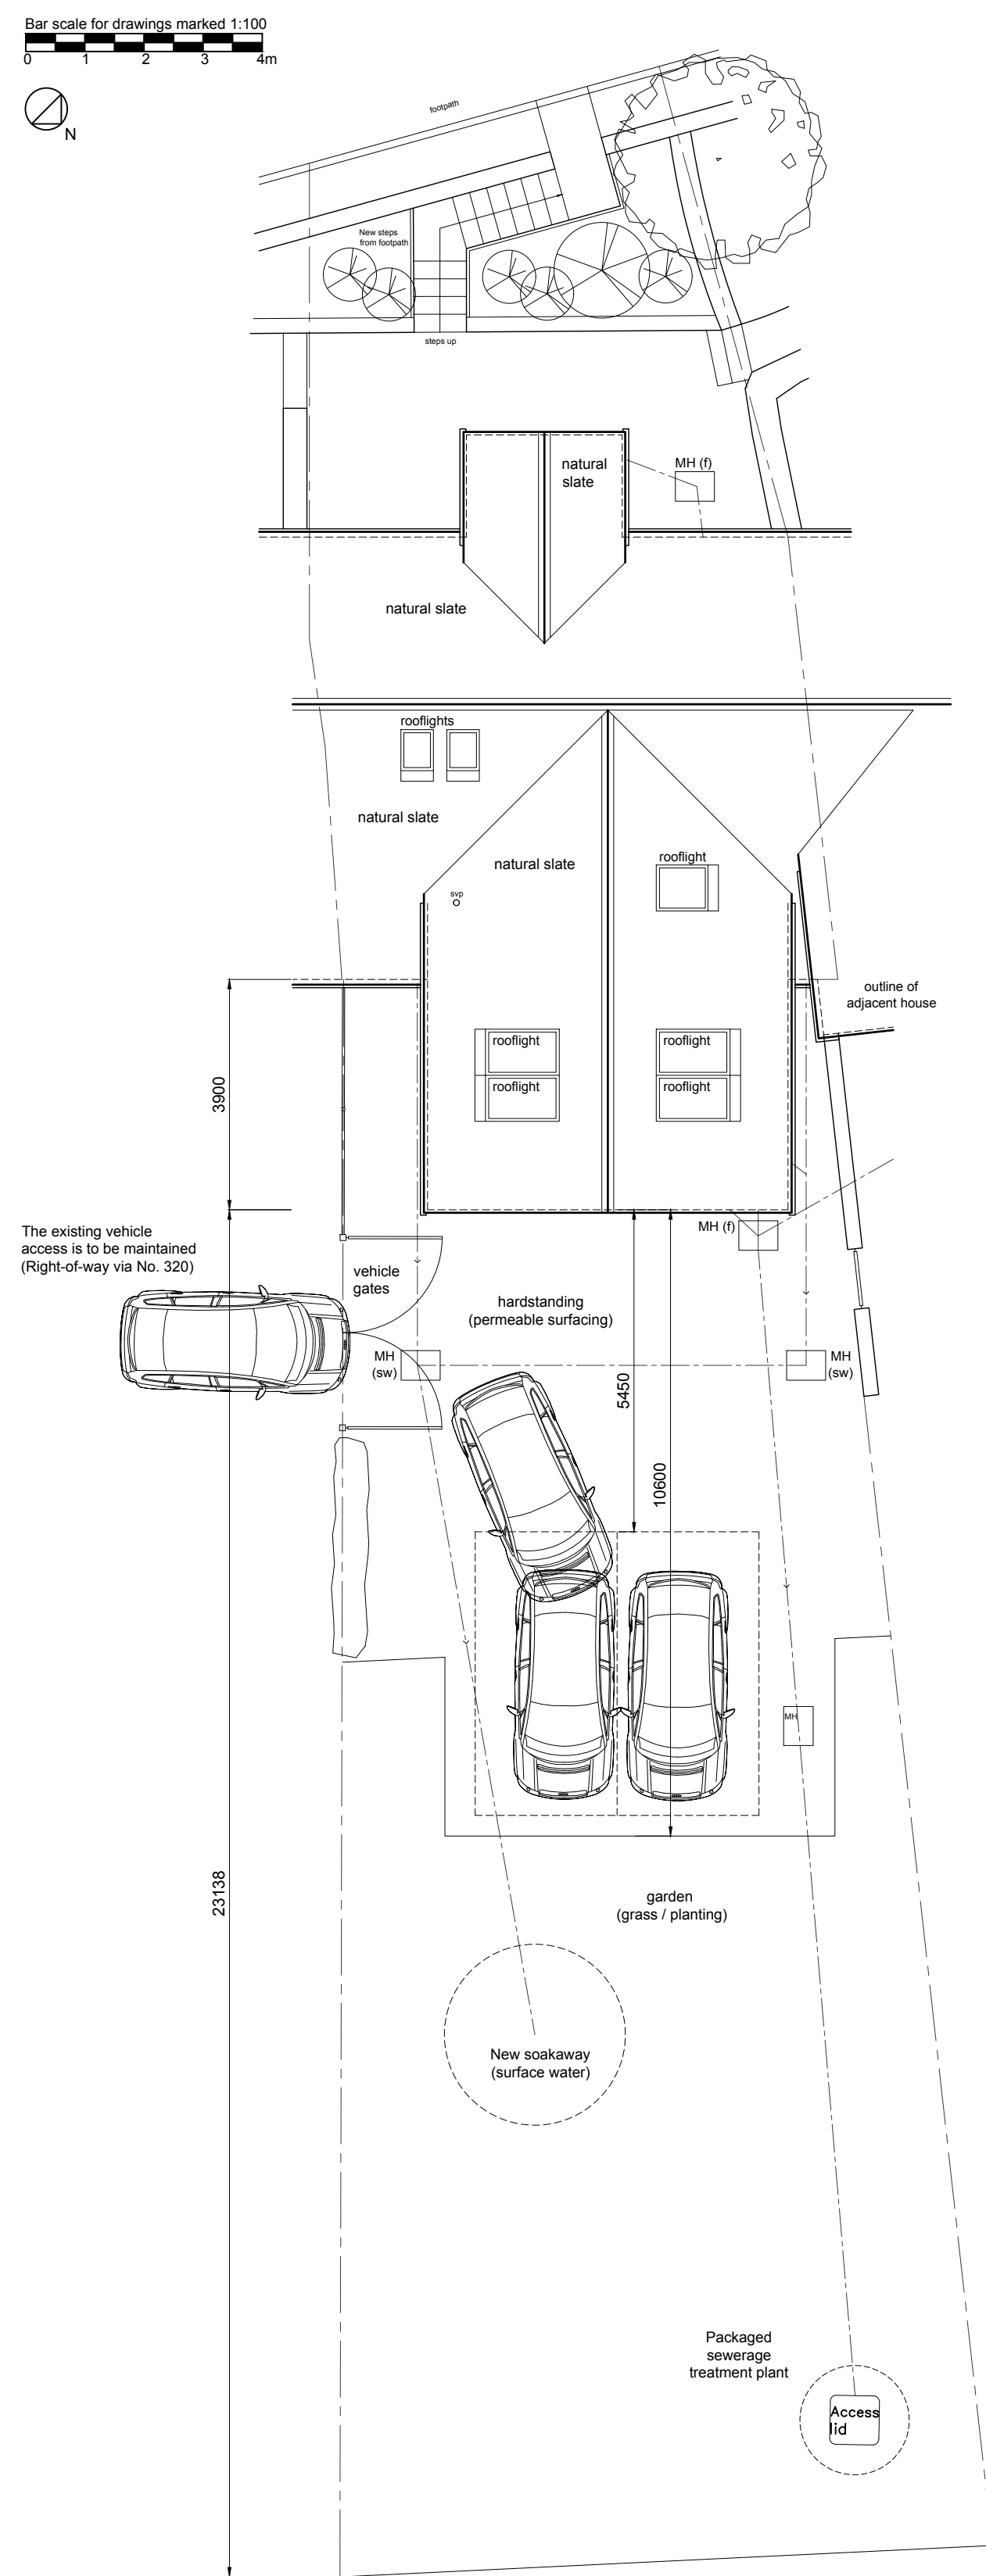

Site & roof plan
As proposed Scale 1:100

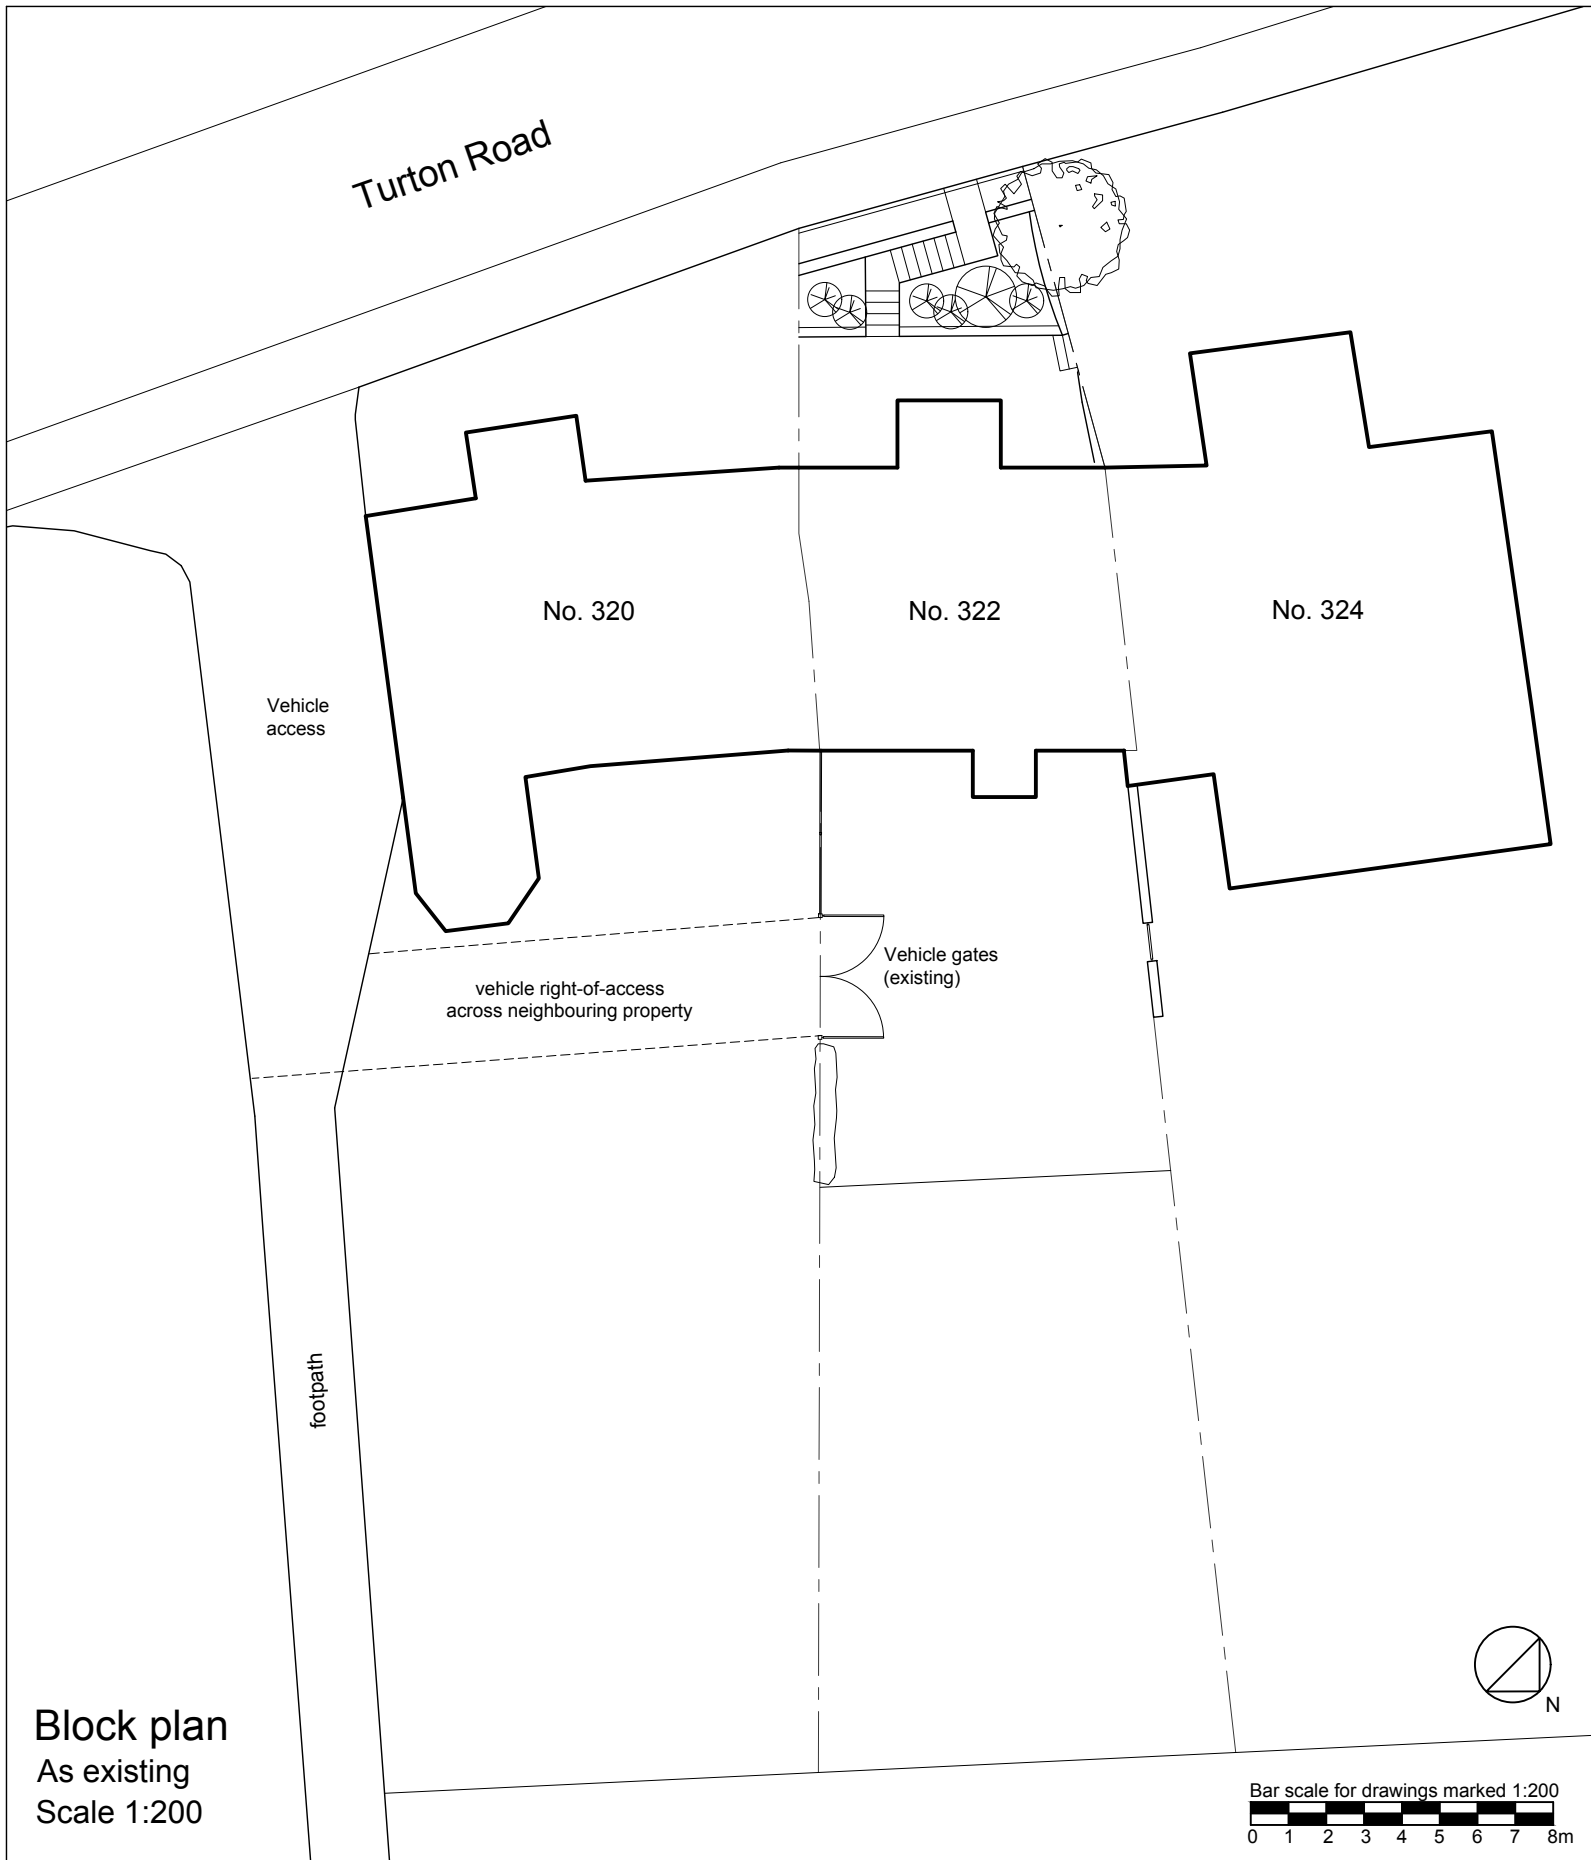

Block plan
As existing
Scale 1:200

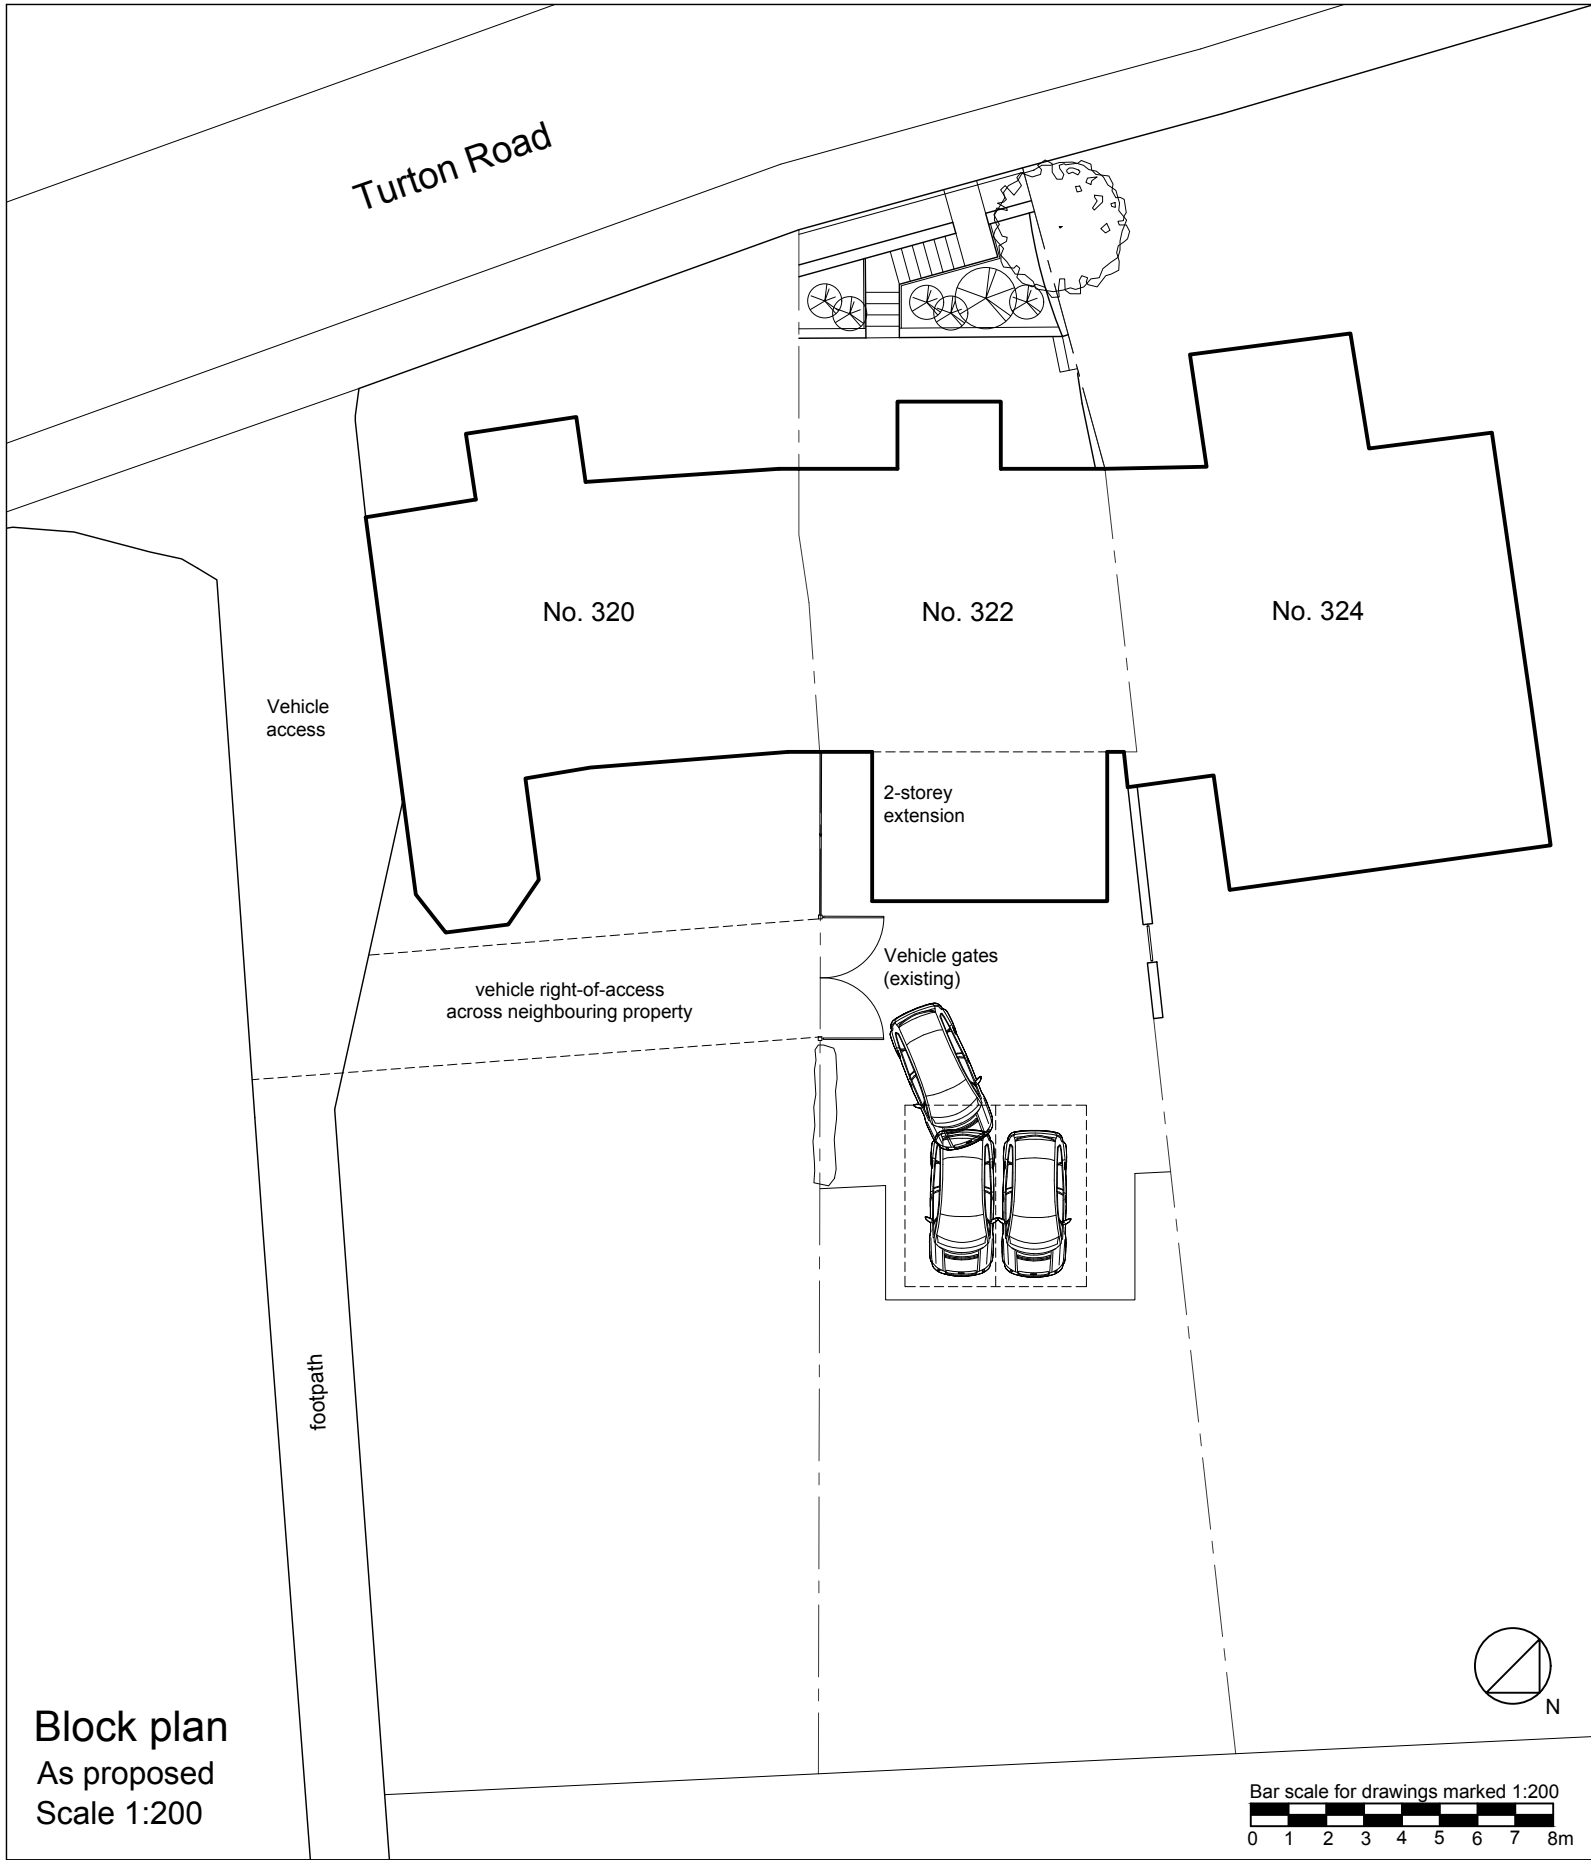

Block plan
As proposed
Scale 1:200

Alison Grant Architects Ltd owns the copyright to this drawing which much not be reproduced in whole or in part without prior written permission.
All dimensions to be checked on site prior to construction.

Purpose of issue	Rev	Date
Householder Planning Application	-	1 Nov 2021
Planning application amendment	A	22 Nov 2021

Alison Grant
architect

01422 847927
www.alisongrantarchitect.co.uk

Client: J & H Turner

Property: 322 Turton Road, Tottington BL8 3QG

Project: Extension & alterations

Title: Site & block plans

Drawing: 214 01 10	Revision: A	Scale: 1:100 & 1:200 @A1	Date: Nov 2021
--------------------	-------------	--------------------------	----------------