



The Contractor is responsible for checking dimensions and any discrepancy to be verified with the Architects before proceeding. Figured dimensions to be worked to only. DO NOT SCALE SCALE FROM THIS DRAWING.

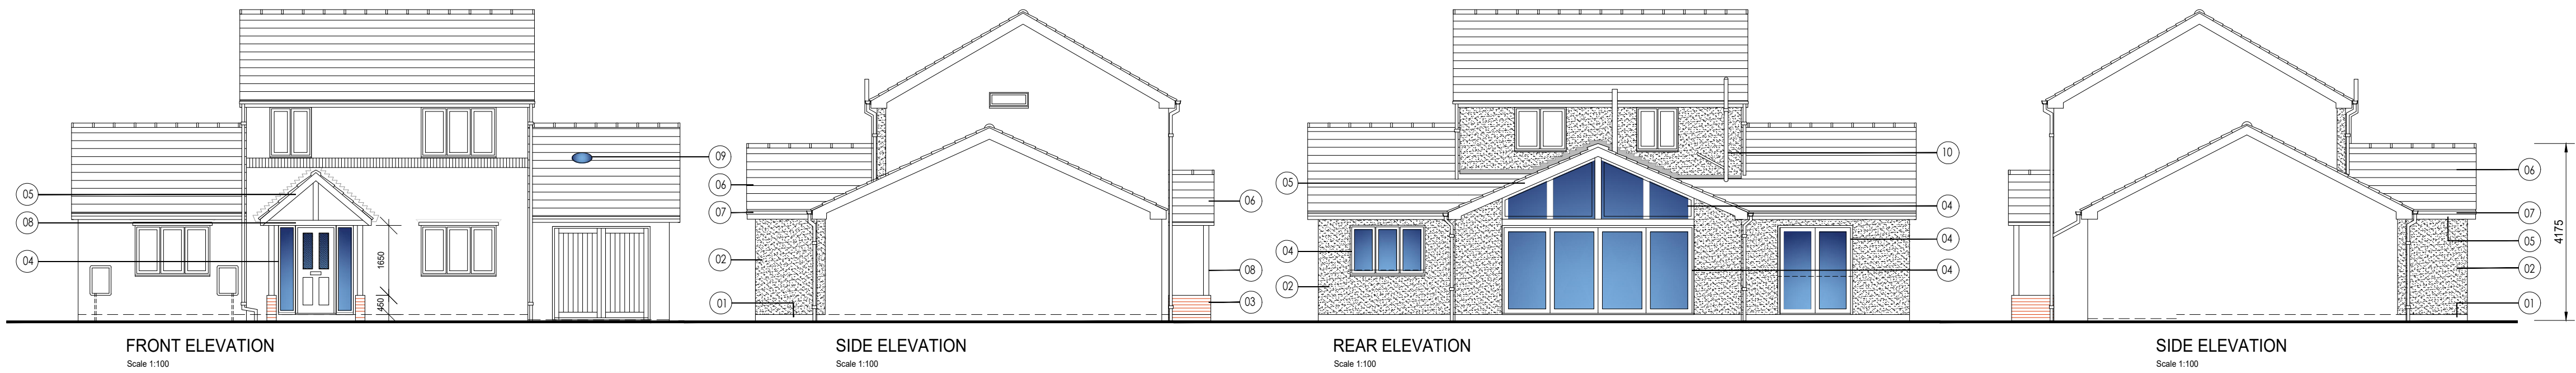

Finishes Schedule

1. Red Engineering Brick below DPC
2. Smooth Polar White Render
3. Red Facing Brick to match existing
4. Upvc Composite Door & Side Panels with Obscure Glazing - Door colour tbc
Black Upvc Windows & Patio Doors to the Rear Elevation
5. White Upvc Fascia, Soffit & Barge Boards to match existing
6. Redland Regent roof tiles - colour Farmhouse Red to match existing
7. Black square Upvc rainwater Goods to match existing
8. Timber Canopy - Painted White
9. Upvc Sun-tunnel - Manufacturer tbc
10. Black Upvc SVP & pipework

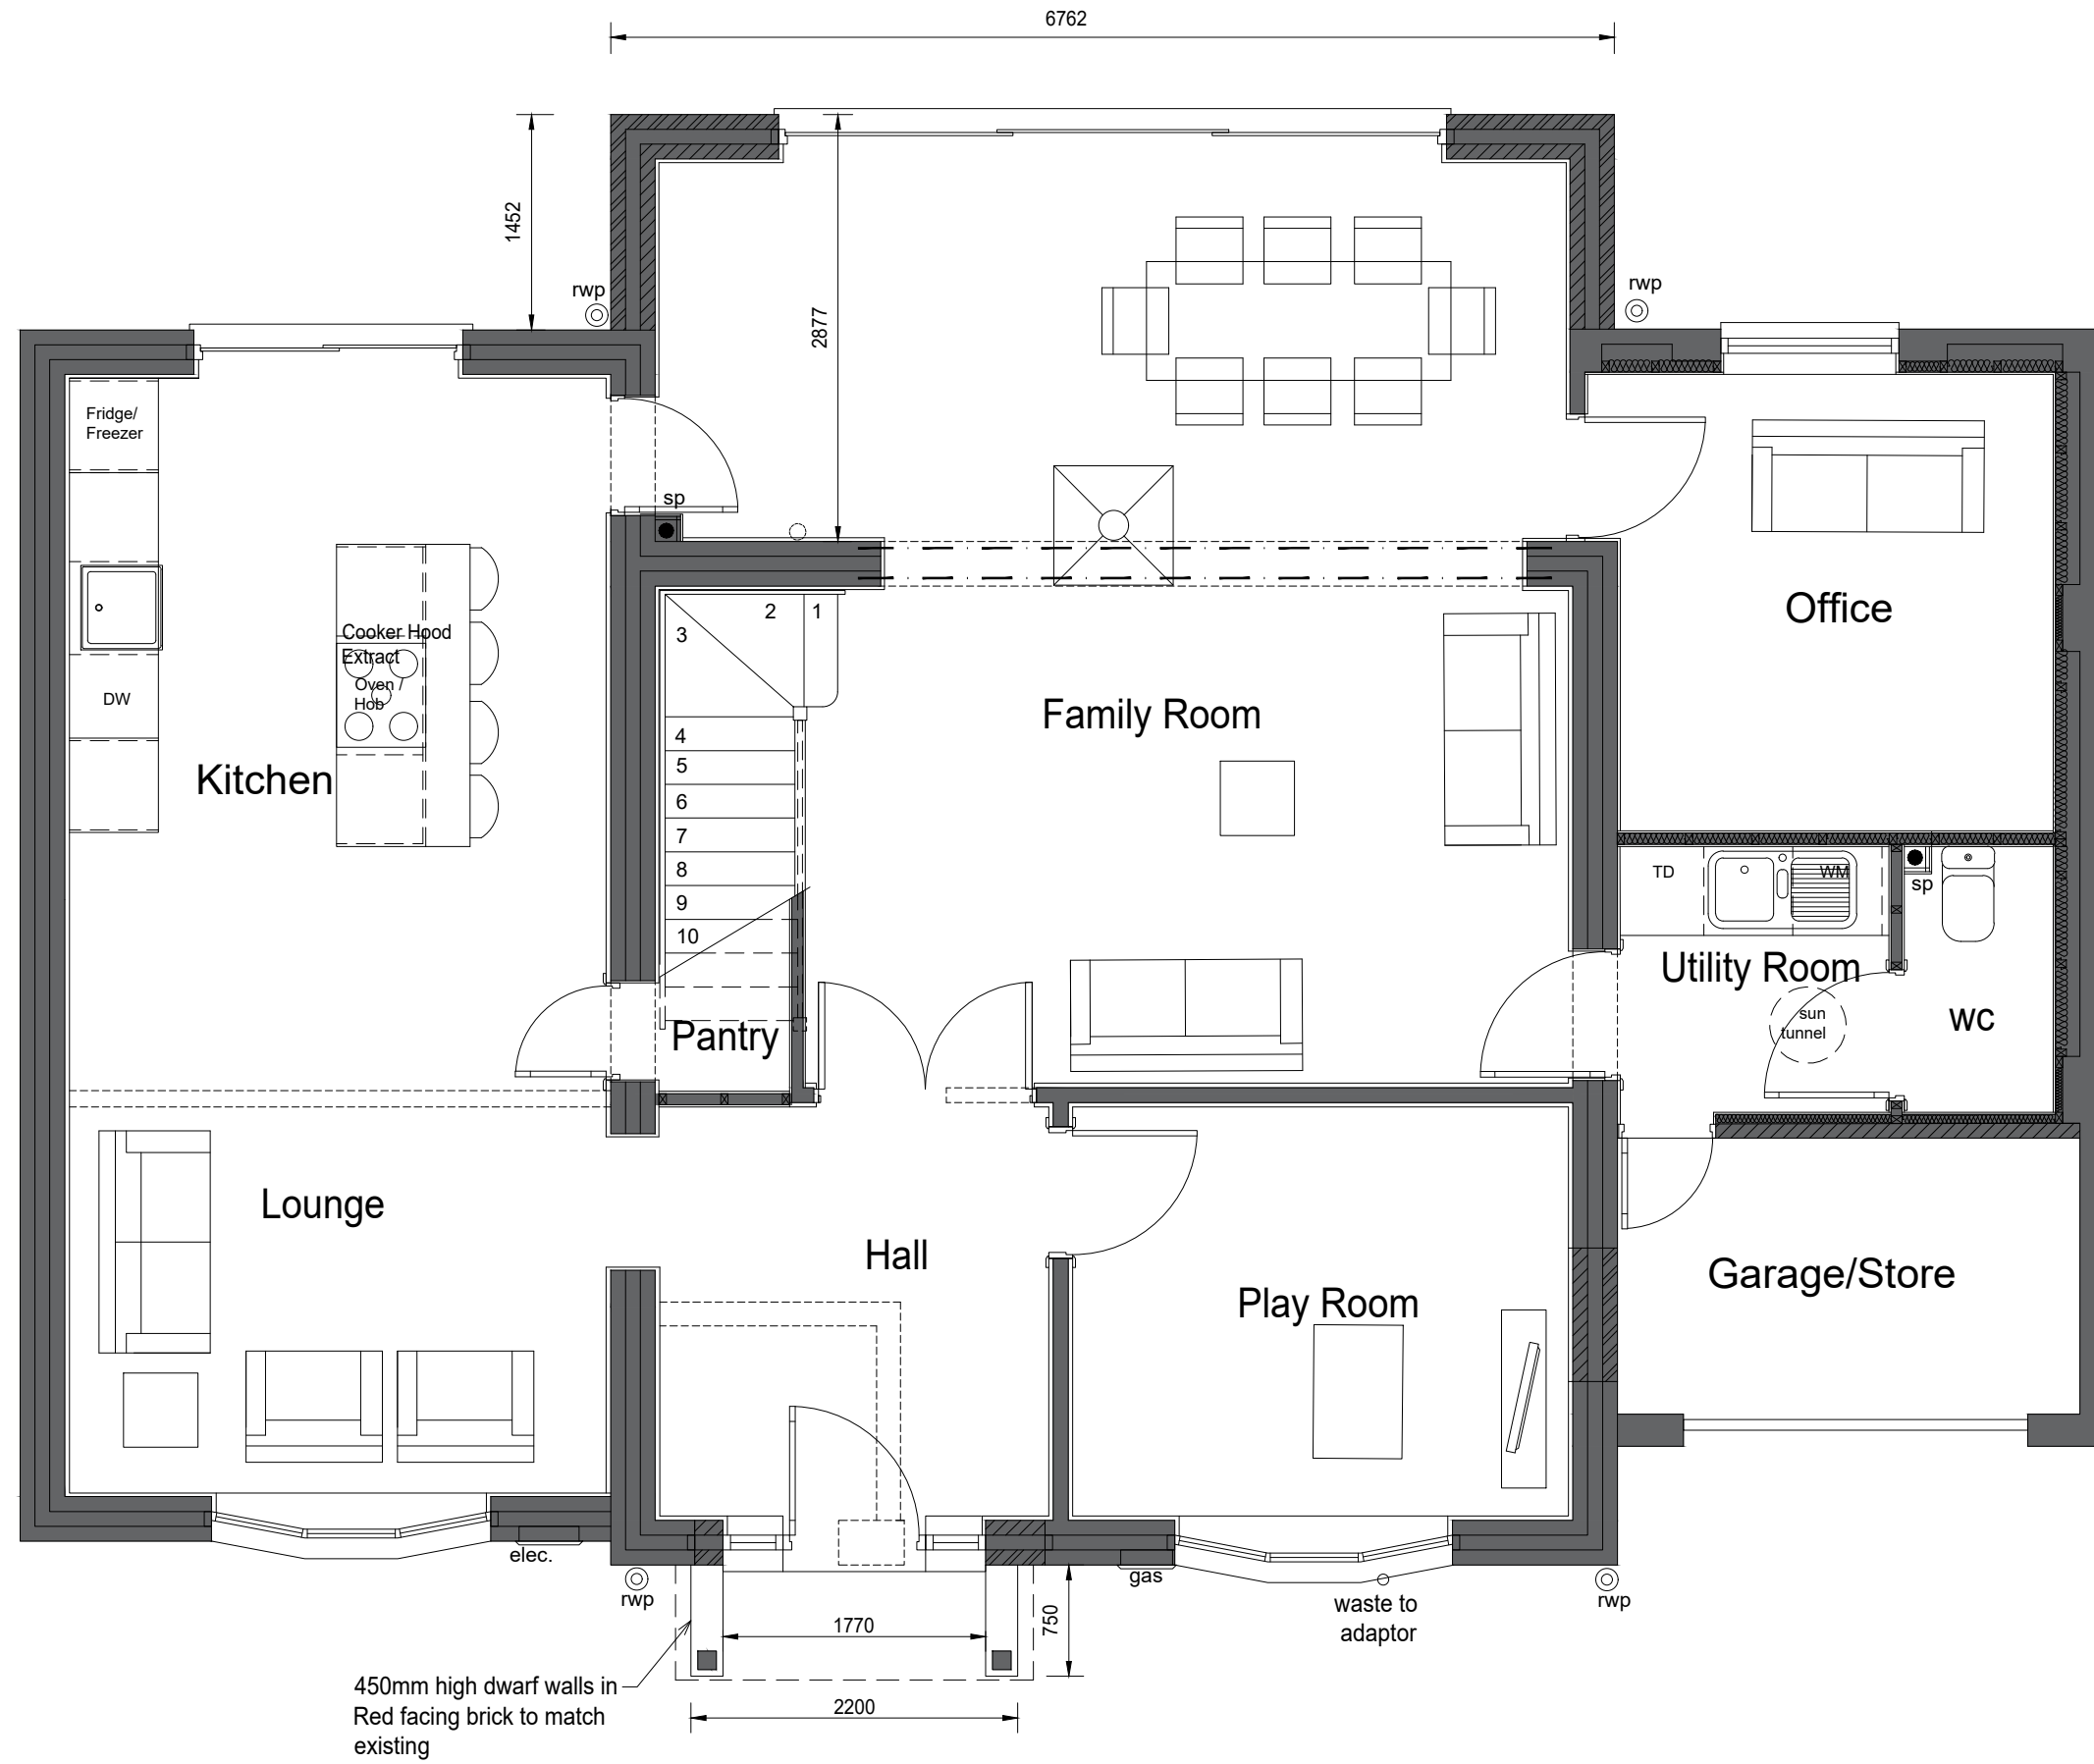

PROPOSED GROUND FLOOR PLAN
Scale 1:50

A	03.05.22	RIC	Canopy walls added to Ground Floor Plan	
Rev	Date	By	Description	Chk'd

PLANNING DRAWINGS
Proposed Ground Plan & Elevations

location
14 Freestone Close, Bury. BL8 1US.

title
Proposed Single Storey Rear Extension
& Internal Alterations

scale	size	drawn by	checked by	date
1:50, 1:100	A1	RIC		04.02.2022

drawing no.	rev
ADR-PD-CCL-02	A

