



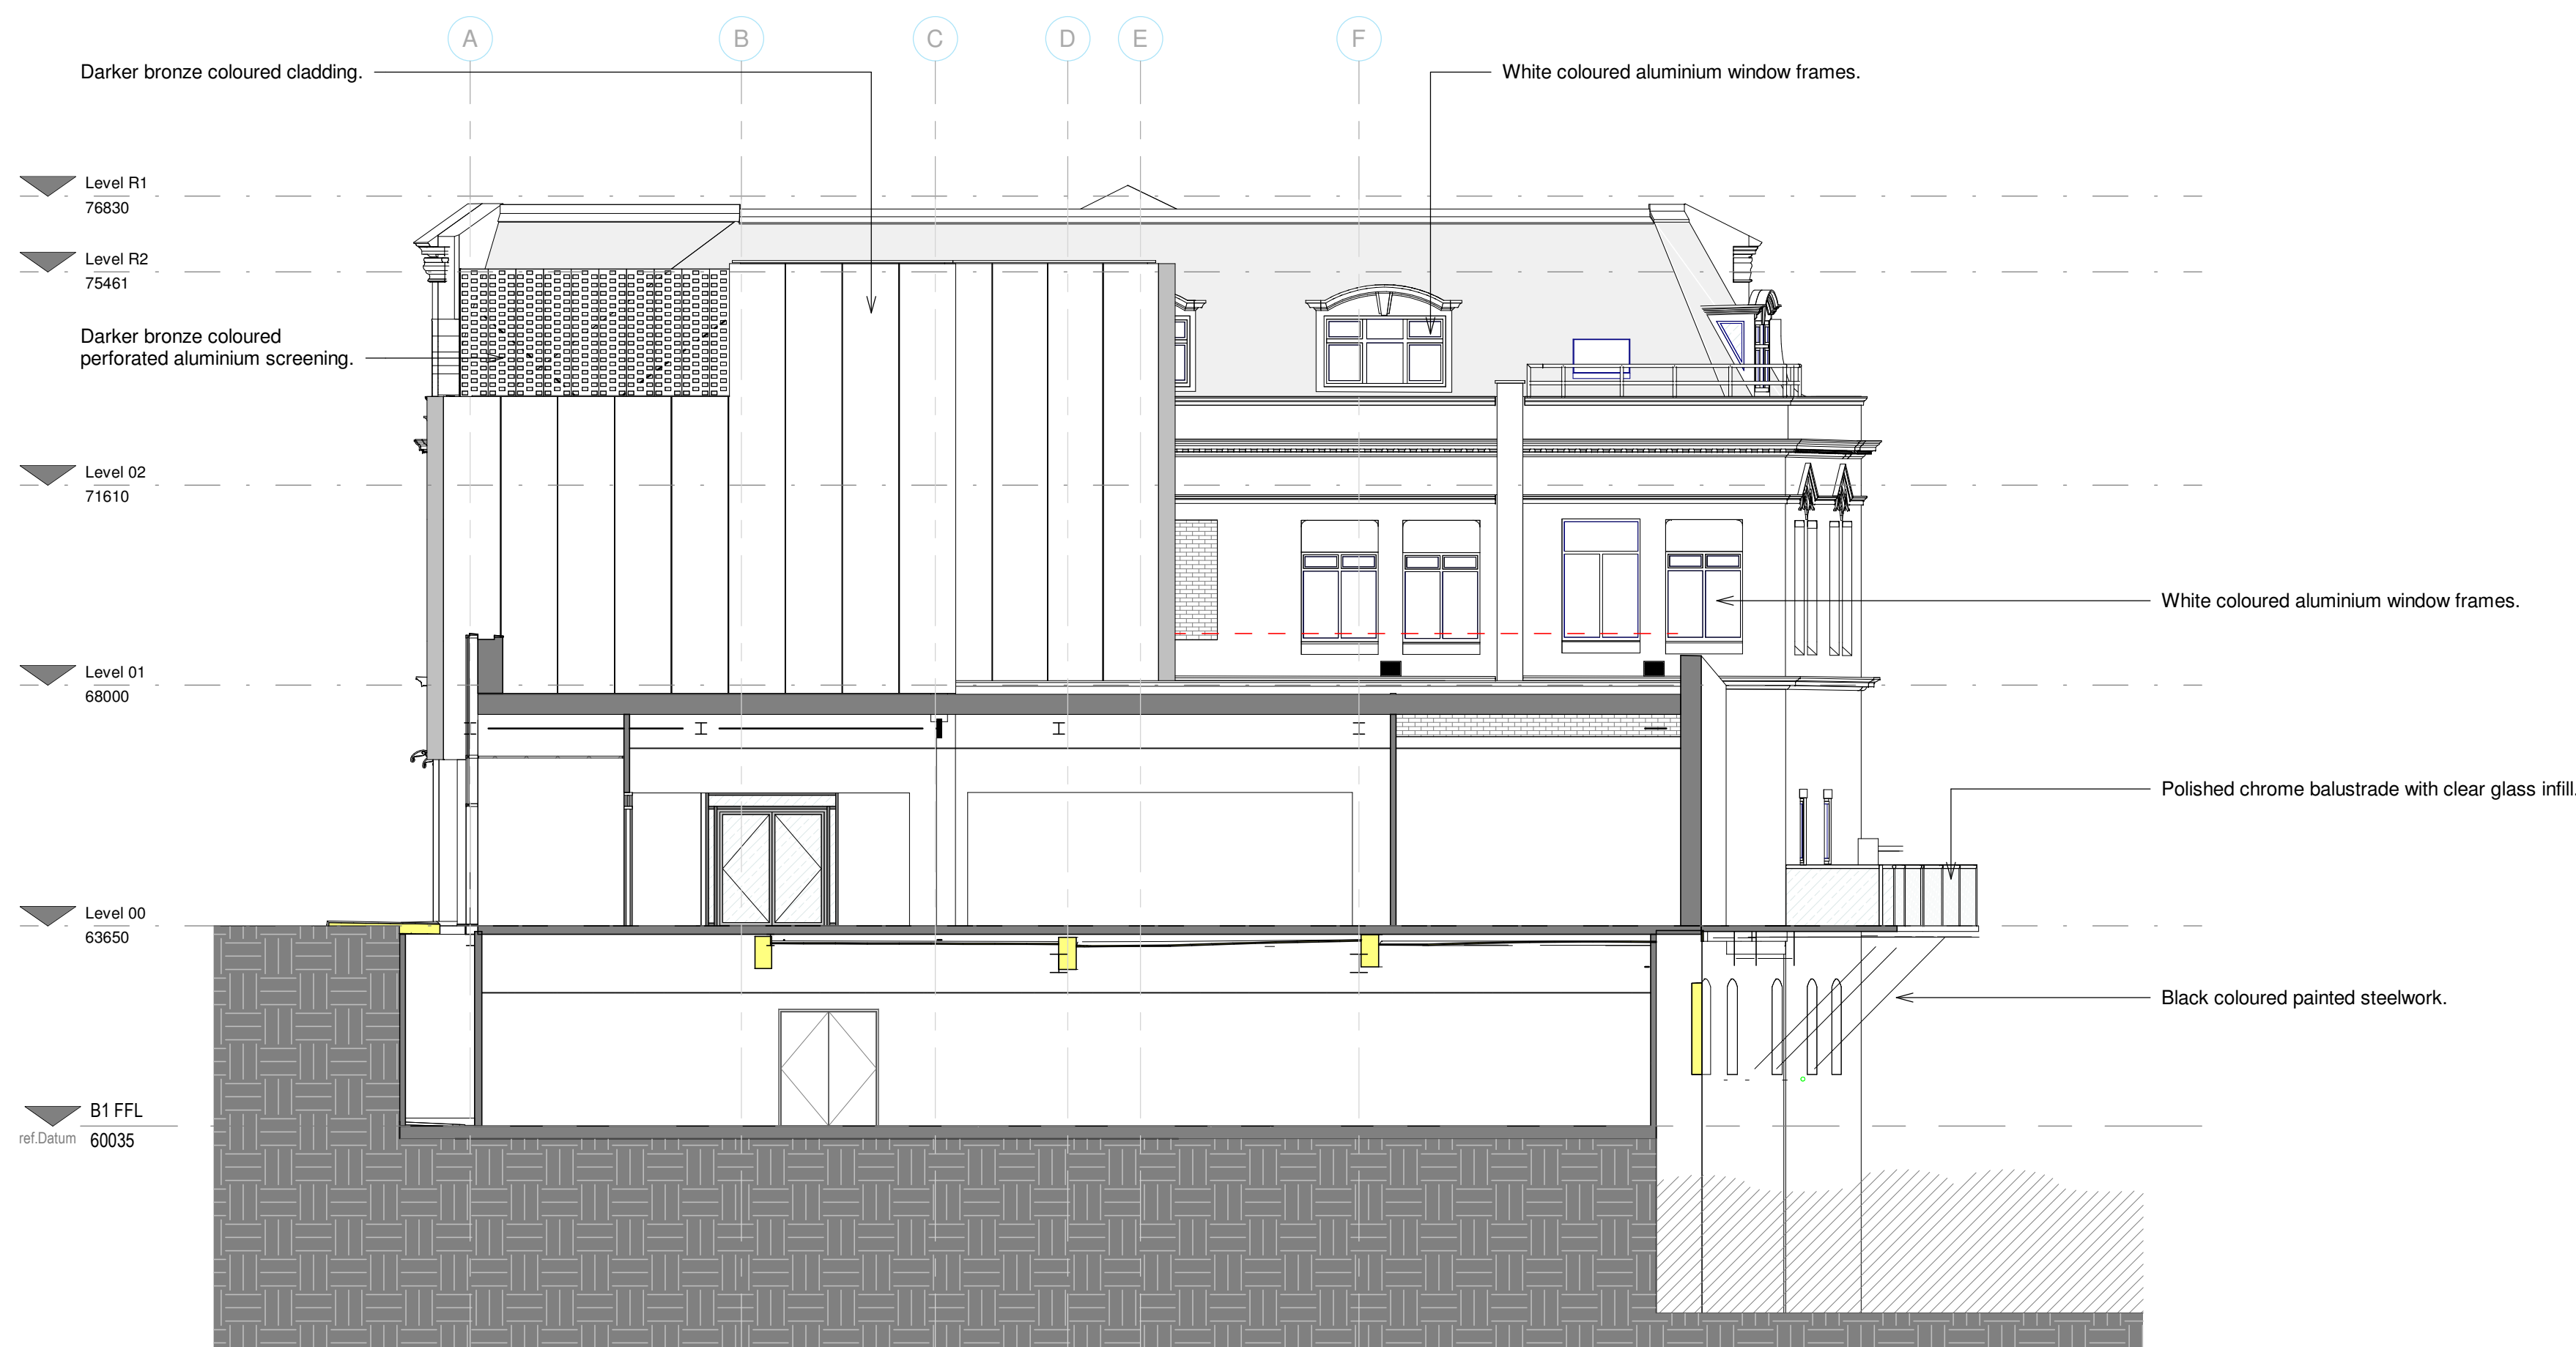

North Elevation - Proposed



South Elevation - Proposed

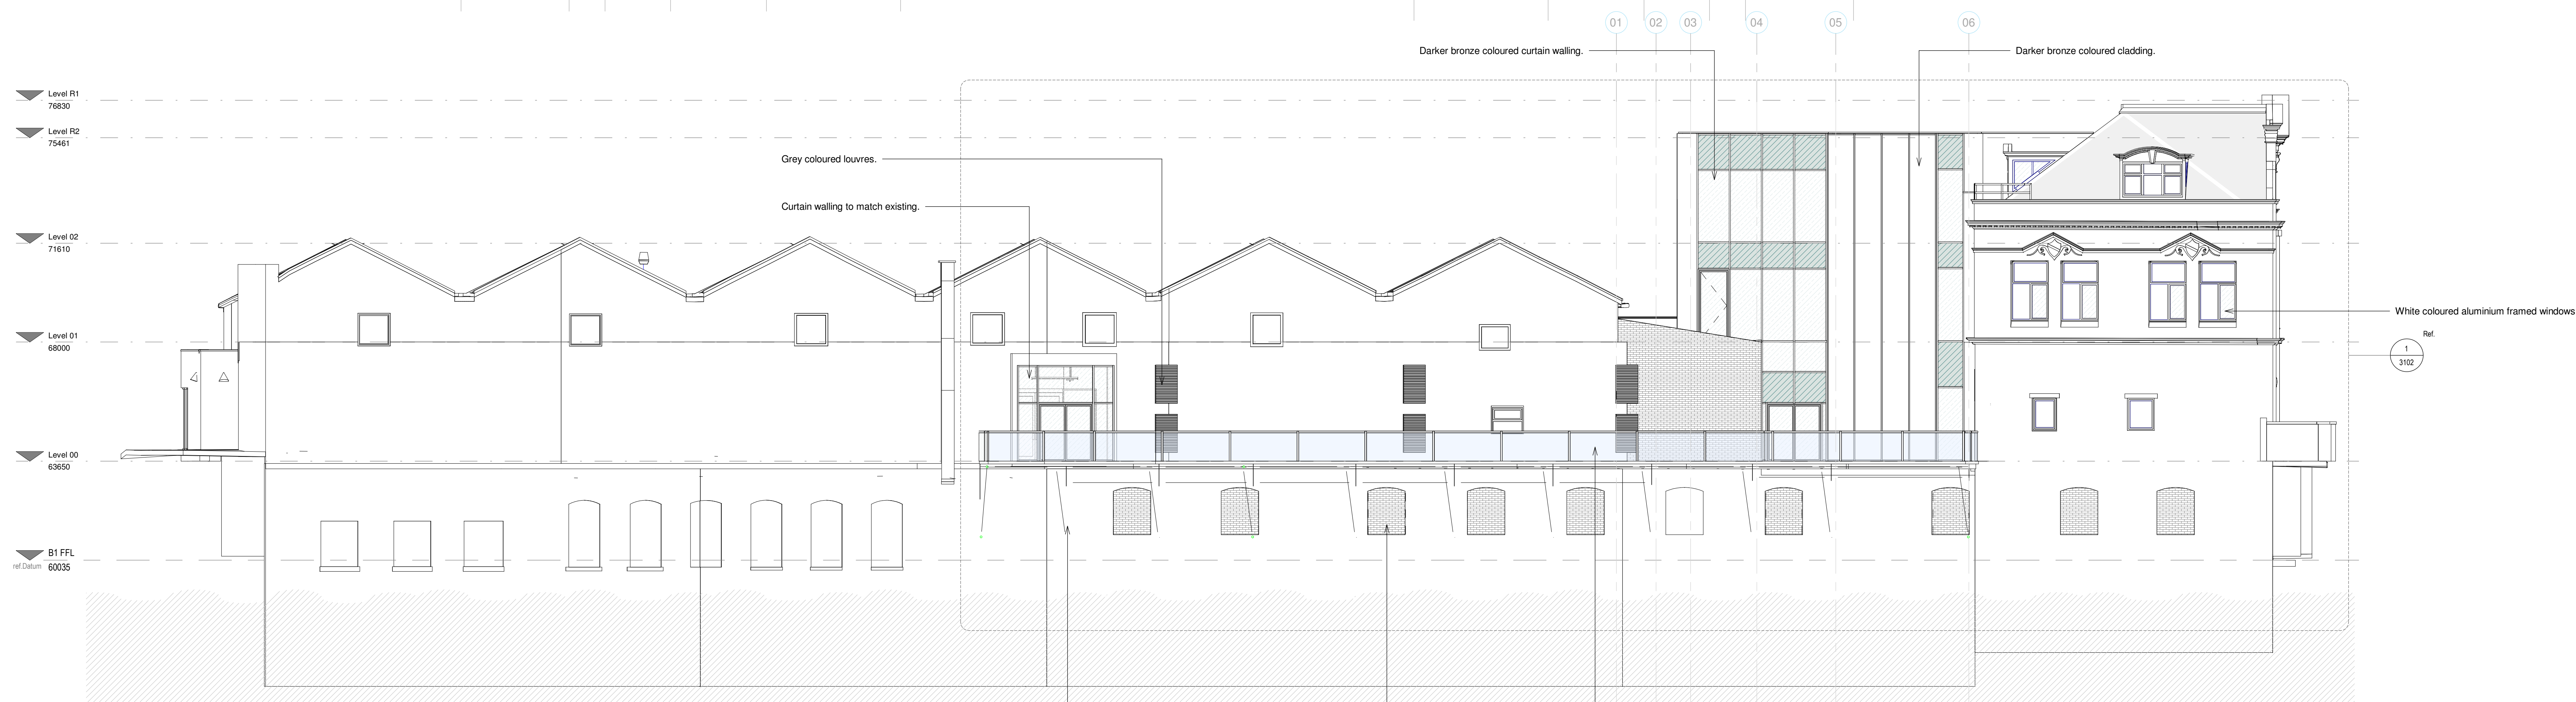

East Elevation - Proposed



West Elevation - Proposed

Notes

The Contractor is to check all dimensions and conditions on site before commencing. Do not scale from this drawing.
This drawing remains the copyright of POZZONI Architecture Ltd.

Scale	Rev	TO BE USED ONLY AS GUIDANCE
1:100	01	01/10/22
1:200	02	02/10/22
1:500	03	03/10/22
1:1000	04	04/10/22
1:2000	05	05/10/22

Rev	Description	By	Date
P07	Window schedules & tags removed, material notes added and issued for planning.	DY	23.02.23
P06	Updated to suit client comment. Balcony reduced in length.	DY	07.02.23
P05	Stage 3 issue	AT	14.10.22
P04	General Layout Updates	AT	09.09.22
P03	East Elevation updated following client comment.	DAS	17.08.22
P02	General updates to comments	LM	12.08.22
P01	Curtain wall and Window Schedules indicated.	LM	24.06.22

Rev: 1
3102

Client: Vinci Construction UK Ltd

Project: Radcliffe Market Chambers & Basement

Proposed Elevations

P5860_3000 P07
RADHUB- PAL- ZZ- XX- DR- A-3000

Date: 02/10/22
Scale: 1 : 100
Sheet: @ A0

Rev	Planning	Tender	Construction
1	RR	DAS	
2	Design	Contract	As Built

pozzoni

Woodville House
3 Woodville Road
Altrincham
WA14 7PL
+44 161 920 7040
www.pozzoni.co.uk
architect@pozzoni.co.uk

C:\Users\pjohn\Documents\RADHUB_P02-21-ZZ-XA-A-3001_drawing.pptx 14/10/2023 15:24