




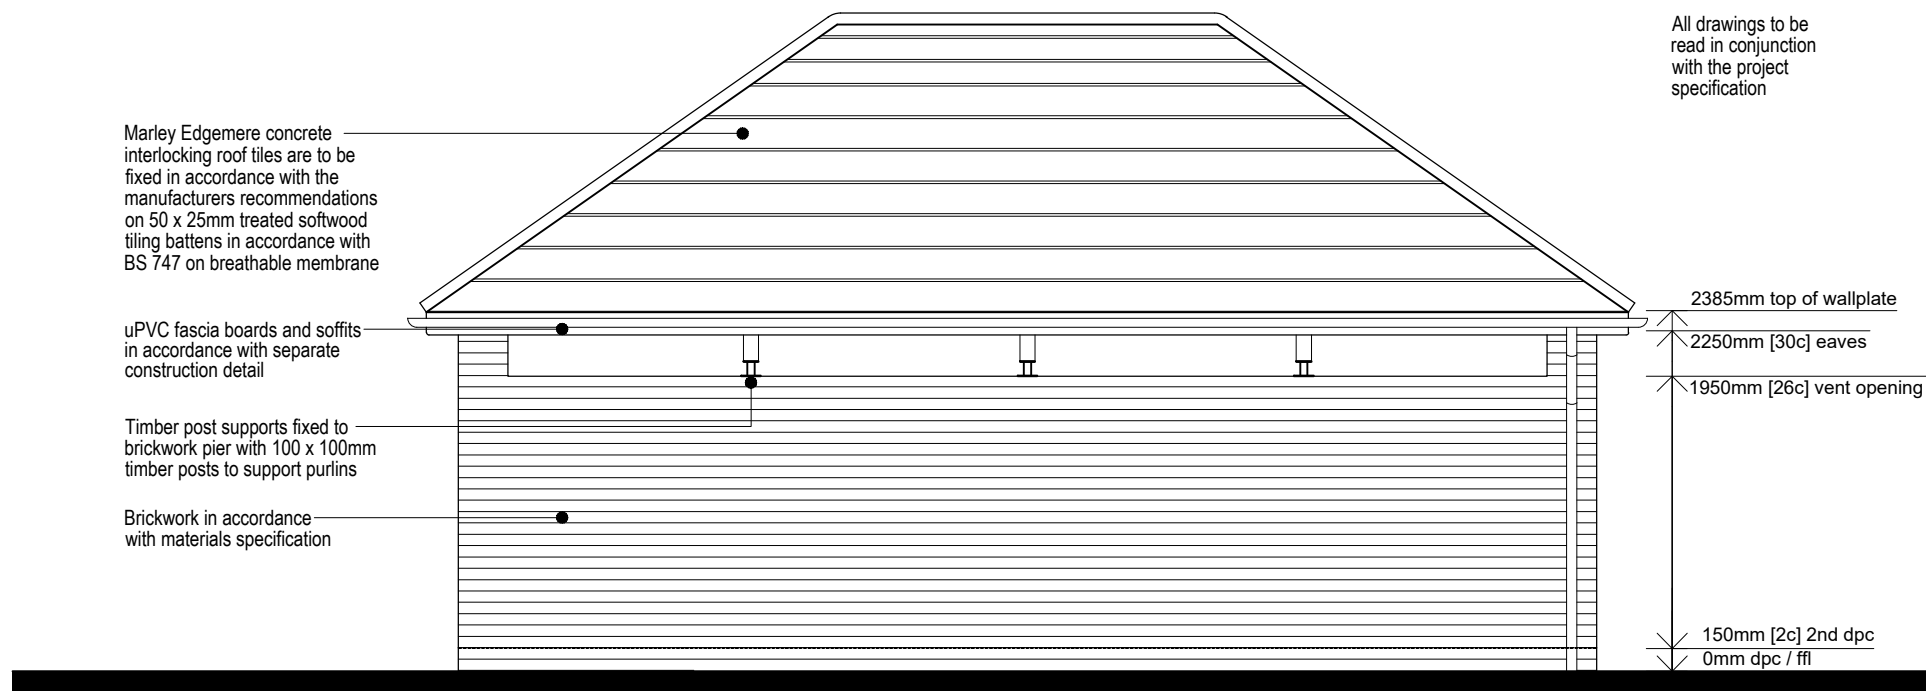


Side Elevation

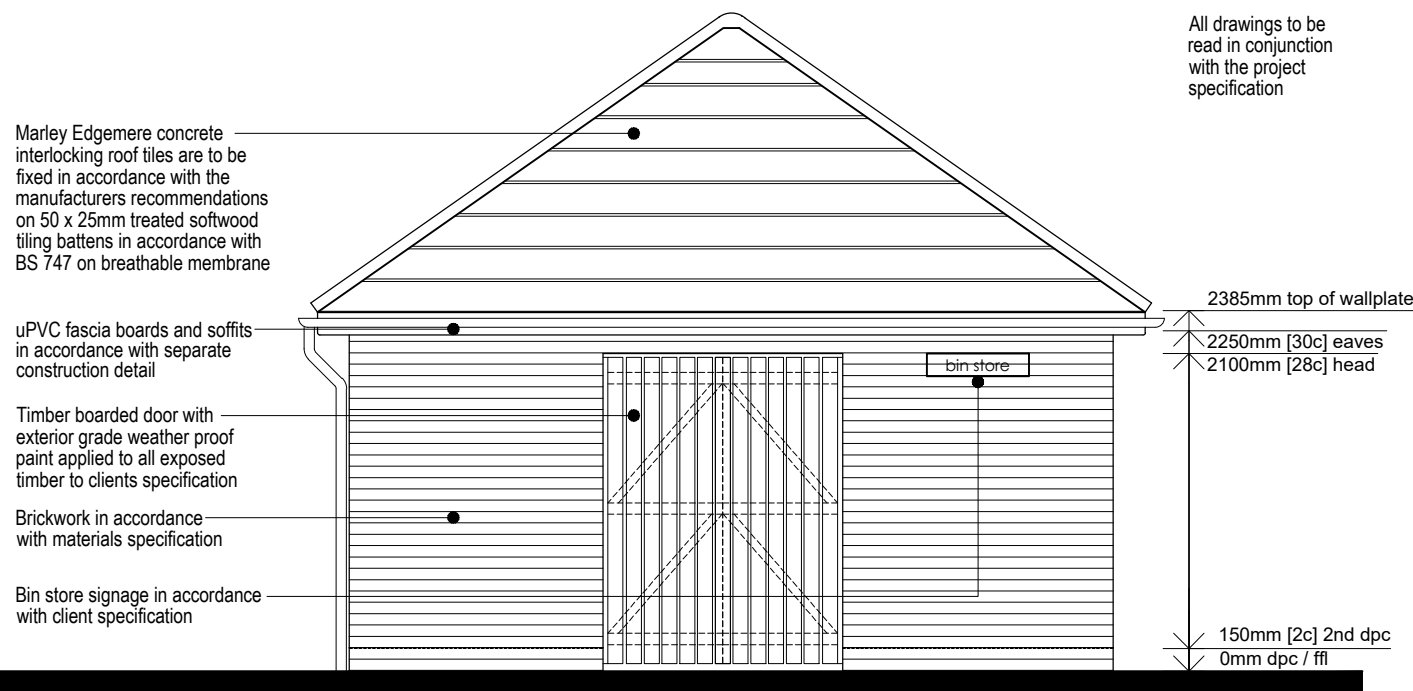


Front Elevation

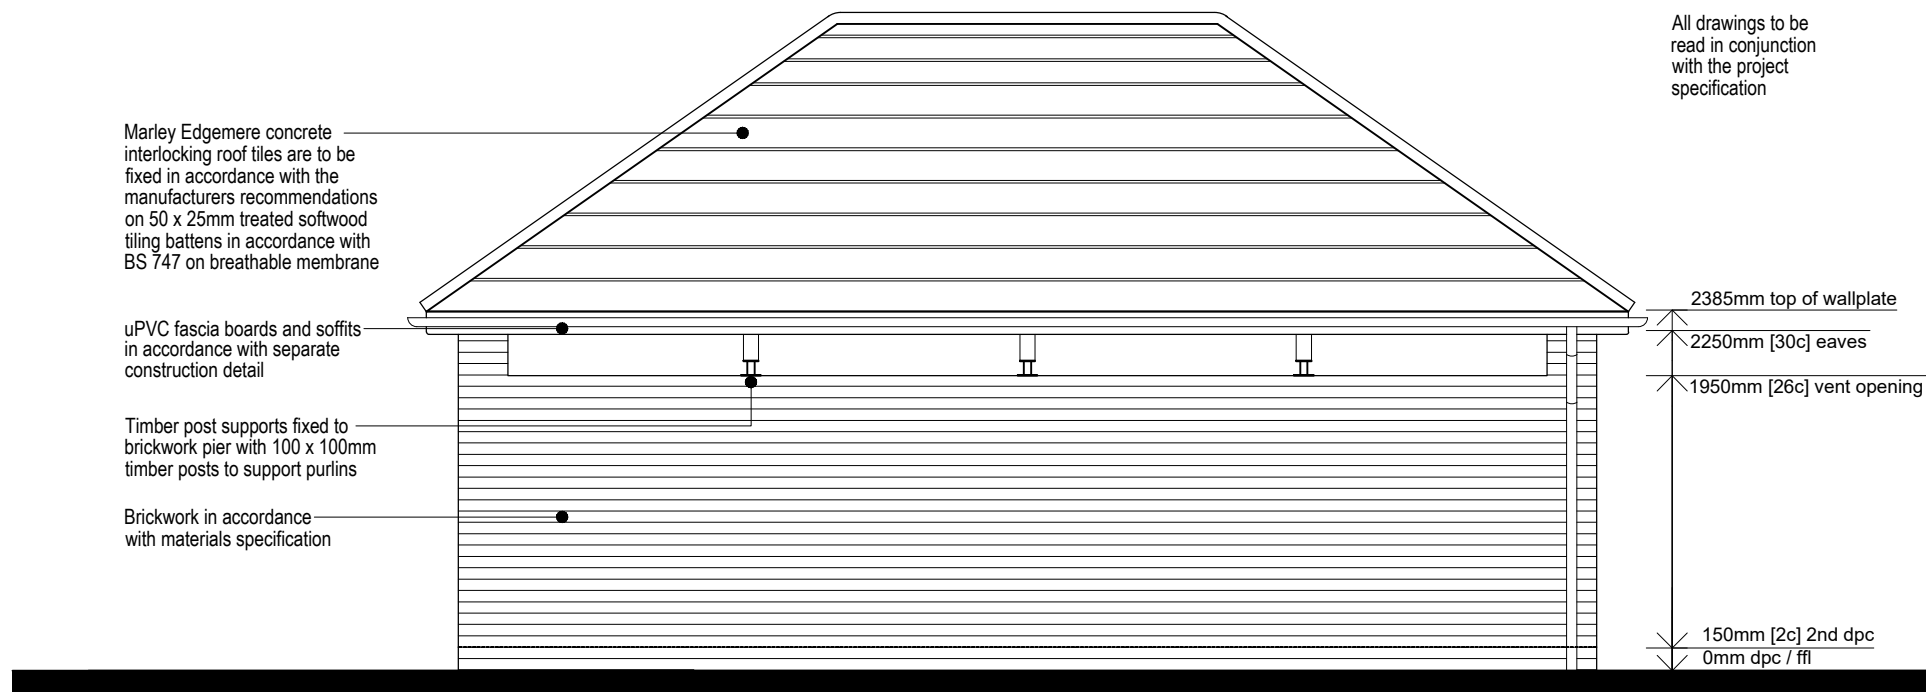


Side Elevation

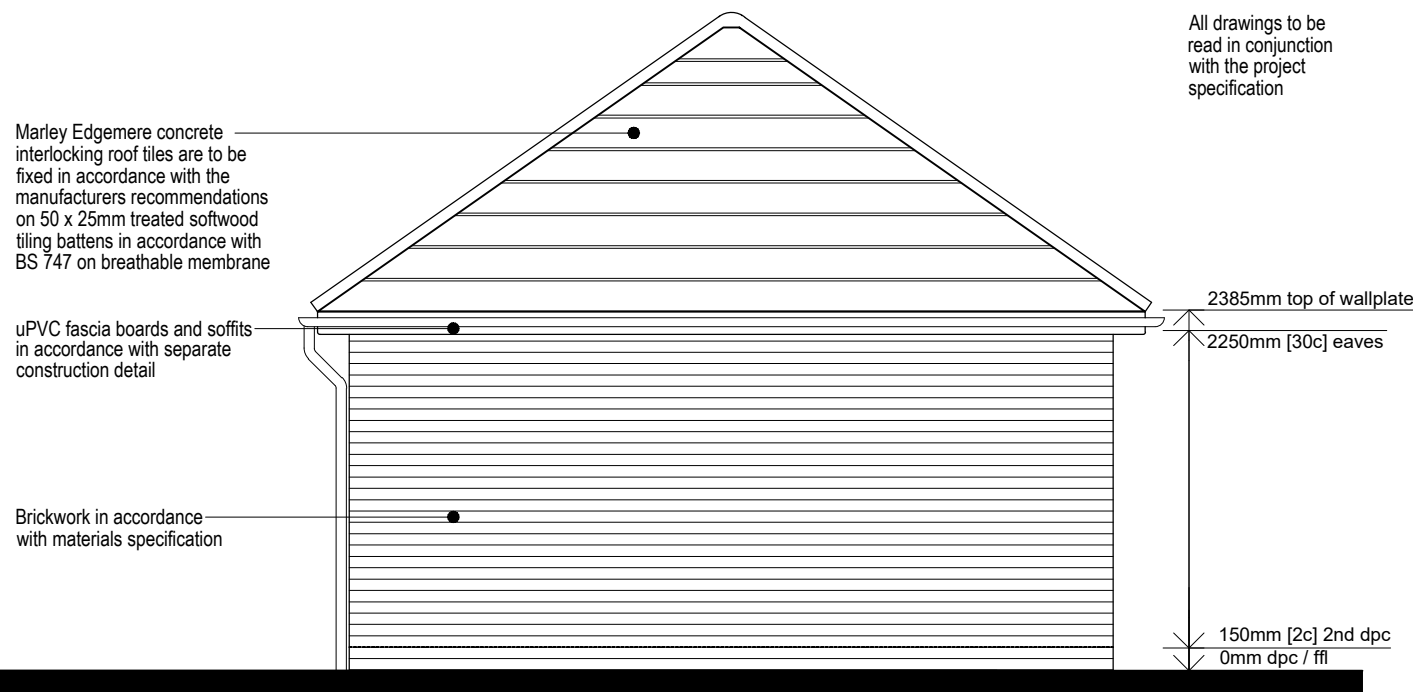


Rear Elevation

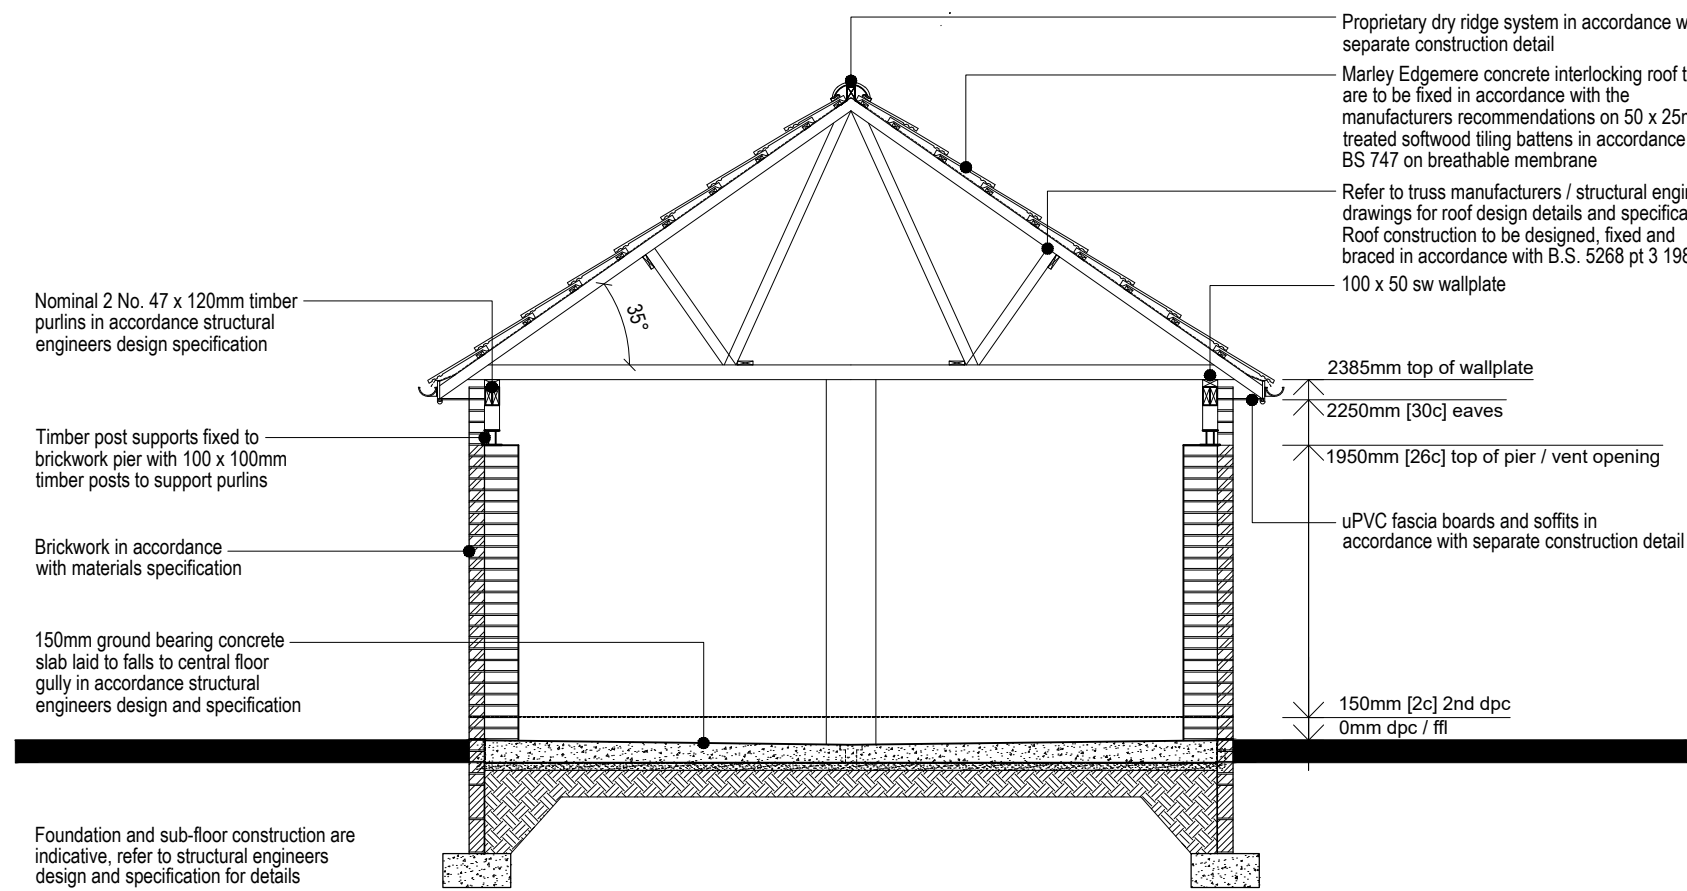


Section a
(as handing)

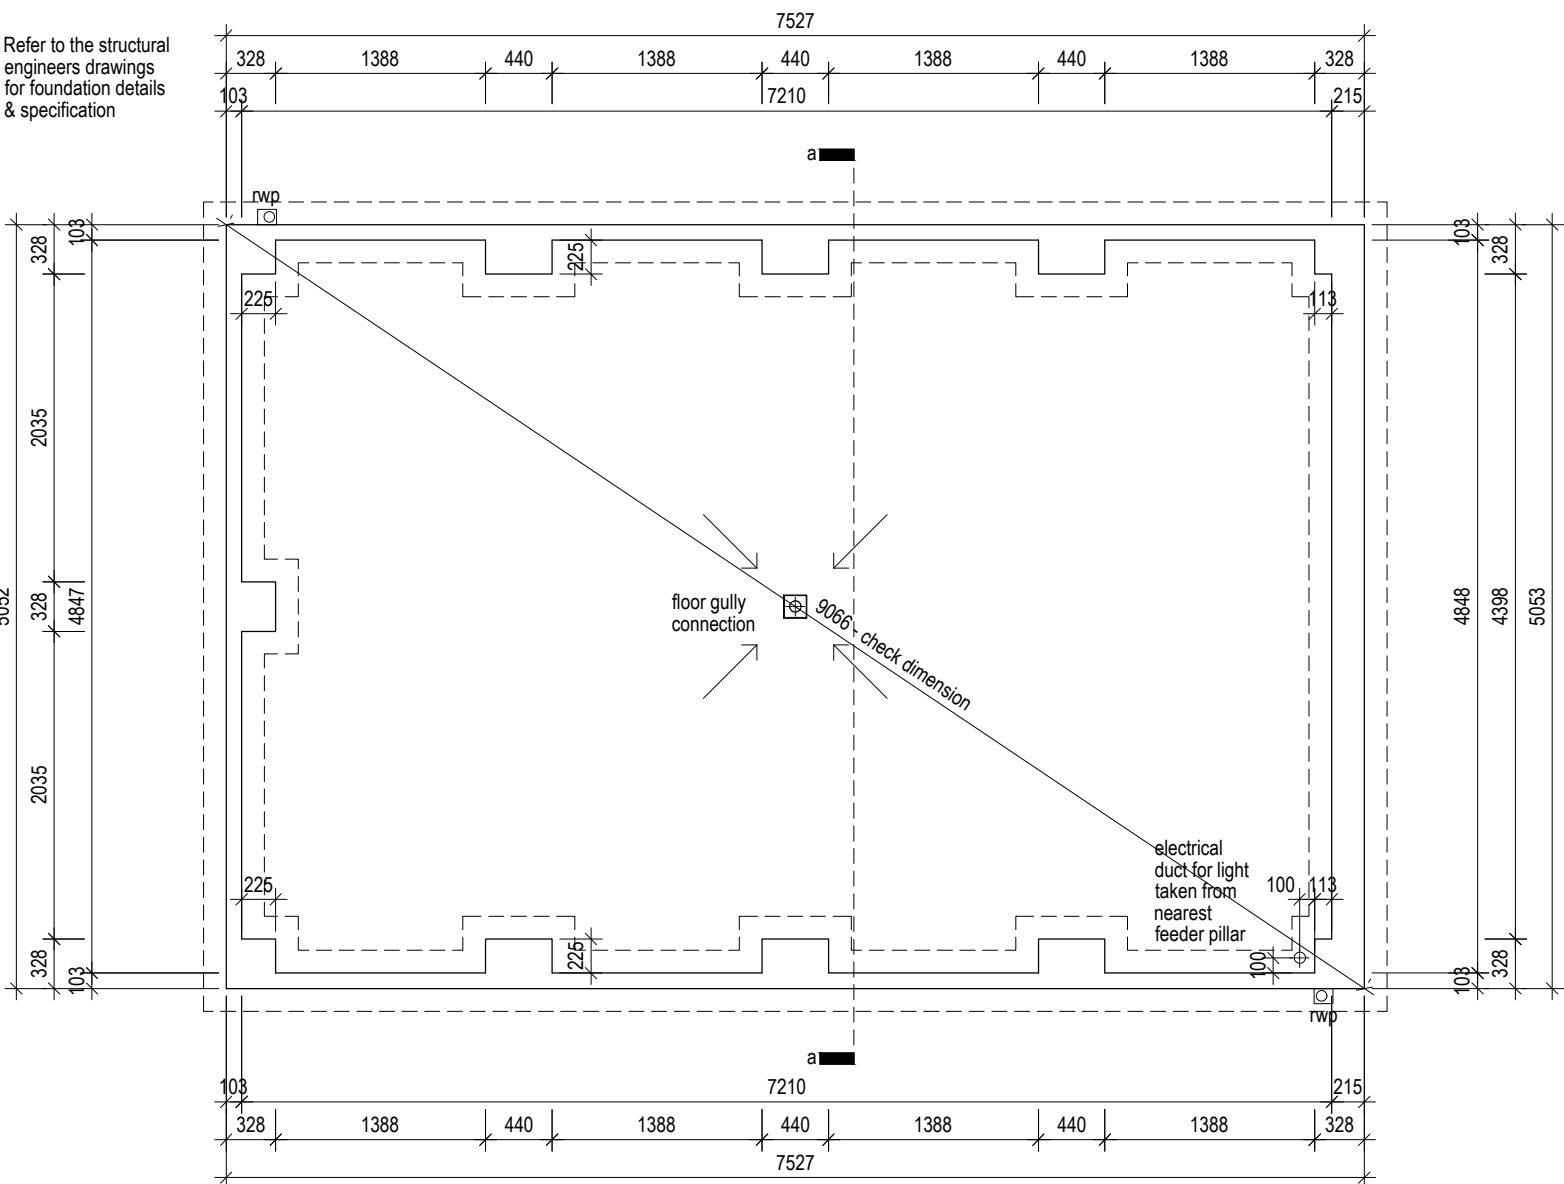

Sub-Structure Setting Out Plan

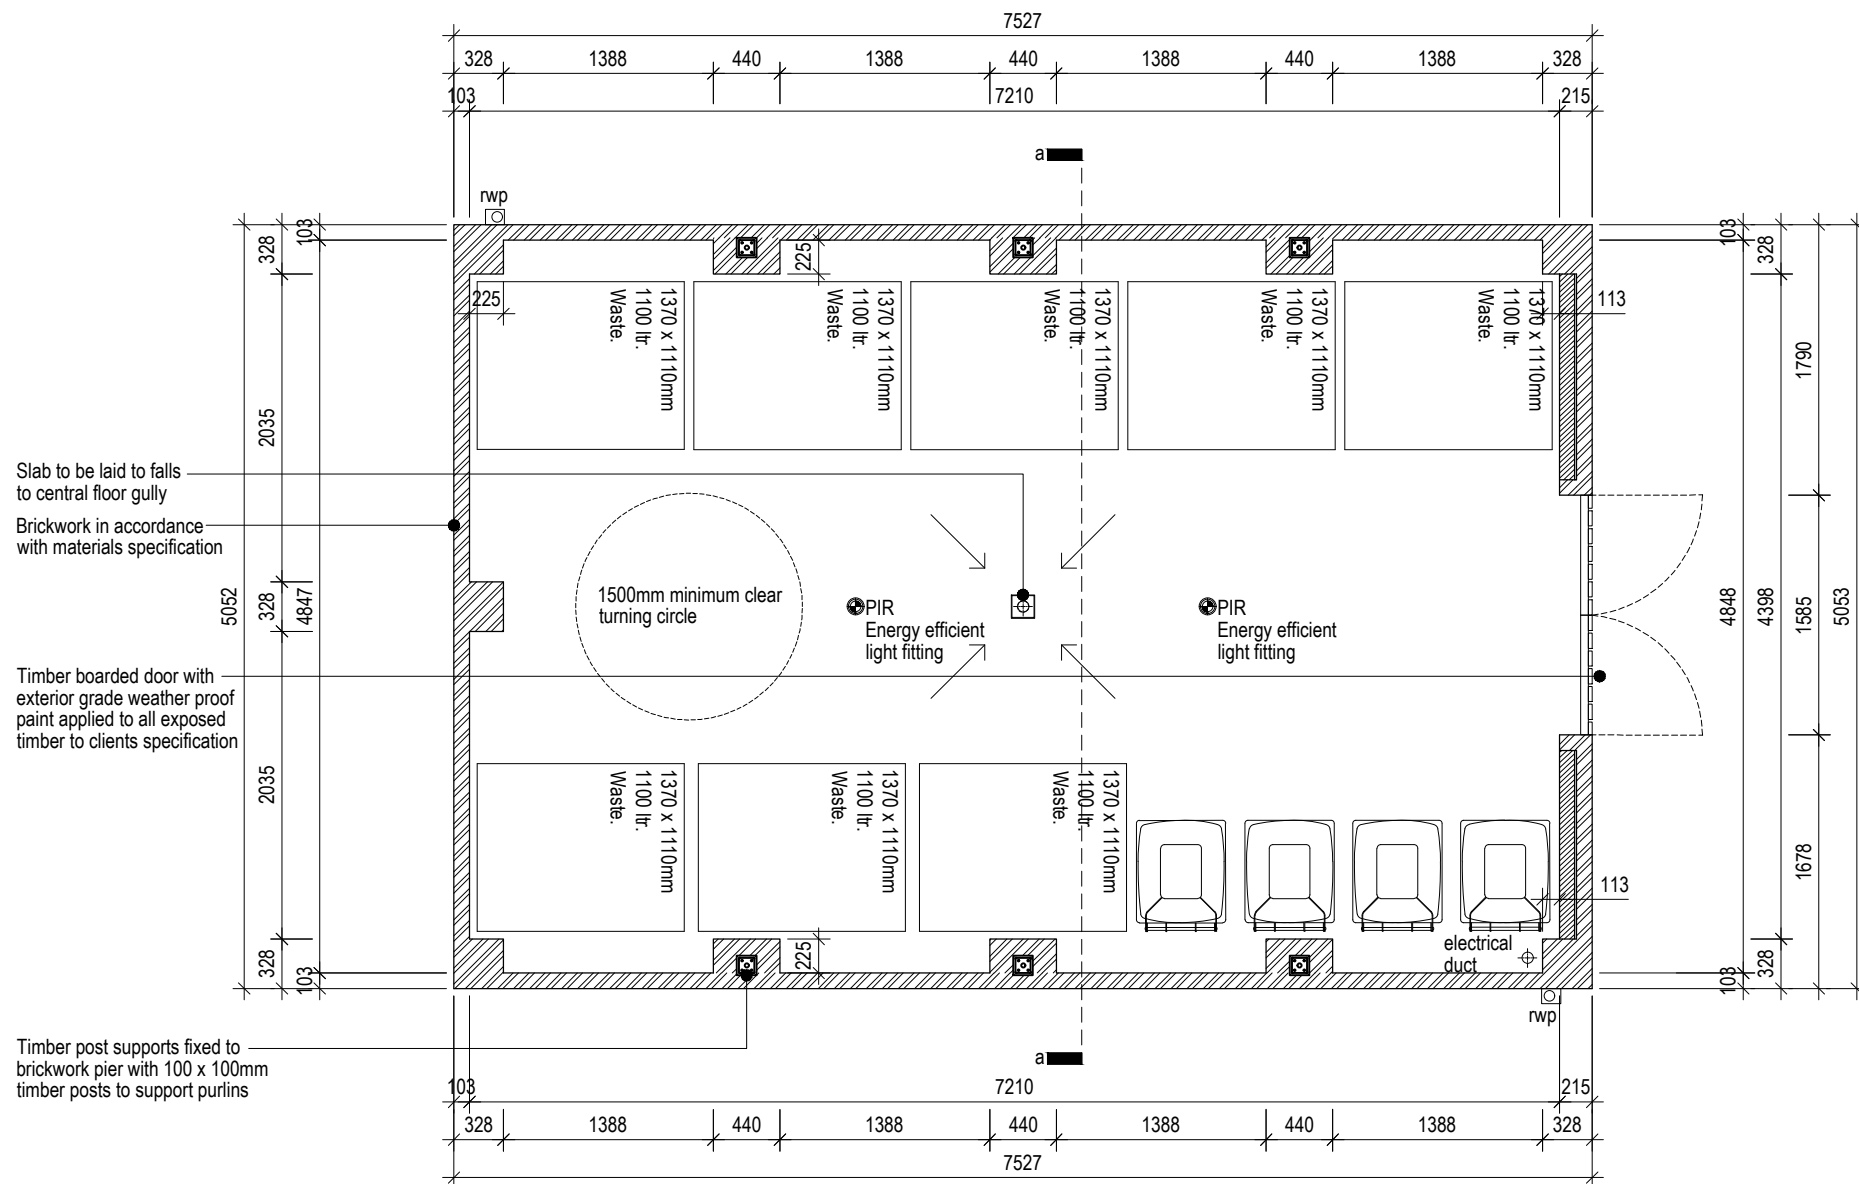

Ground Floor Plan

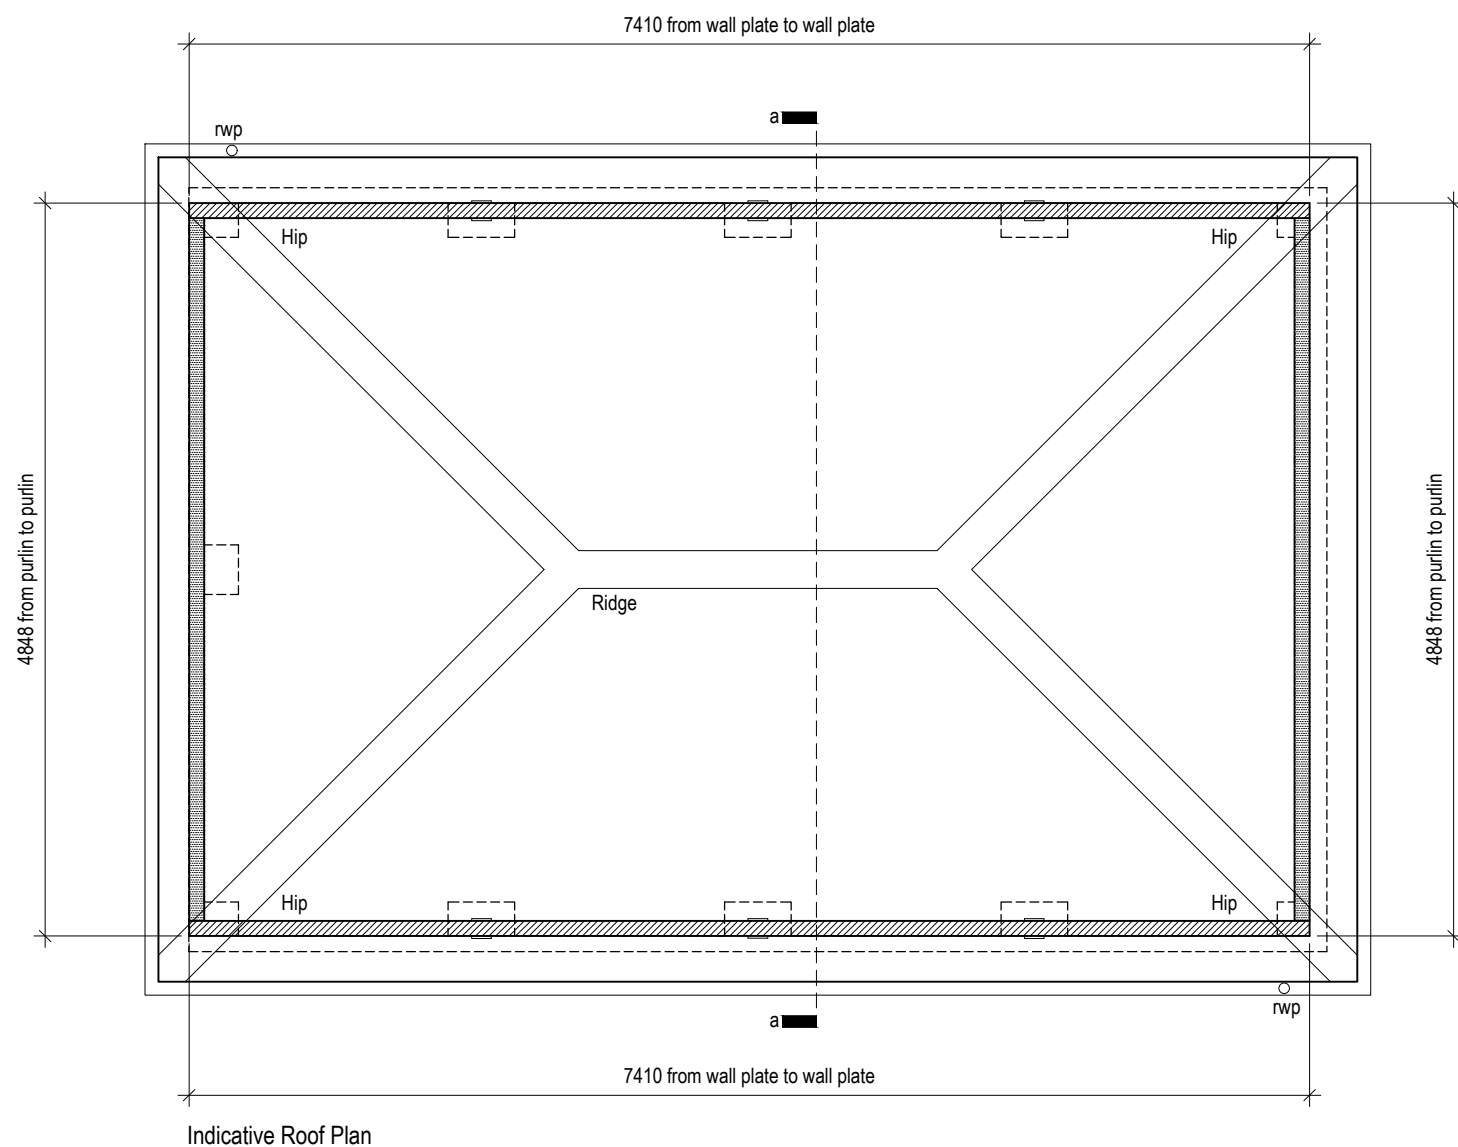

Indicative Roof Plan

- The Copyright of this drawing belongs to MPSSL Planning & Design Ltd. and shall not be used or reproduced in any form without its express permission.
- Do not scale from this drawing - Work to figured dimensions only. All dimensions to be checked on site prior to the execution of any work.
- For the avoidance of doubt all dimensions are measured to wall structure and not the finishes unless otherwise stated.
- Where any discrepancy is found to exist within or between drawings and/or documents it should be reported to the architect immediately.
- MPSSL Planning & Design Ltd. shall not be liable for any use of drawings and documents for any purpose other than for which the same were prepared by or on behalf of MPSSL Planning & Design Ltd.

Rev	Date	Revision	Initial
1			
Client			
greatplaces CUBE HOMES			
Drawing Title			
Bin Store			
Project			
Kersal Vale Road, Prestwich			
Job No	Dwg No	Drawn	Rev
18070	Bin-01	PDA	
Scale	Date	Stage	
1:50 @ a1	2020	construction	
mpsl planning & design Ltd 14 west point enterprise park, clarence avenue, traillford park, manchester, M17 1QS		t: 0161 772 1999 e: info@mpsl.co.uk www.mpsl.co.uk	