

NOTES

-  Maglock control only not limited to access control.

Rev	Date	Comments	By

STATUS
TENDER

Client
Sycamore MAT
St Stephen's Church of
England Primary School,
BL8 2DX

Project Title
Safeguarding Scheme -
Fencing


Drawing Title
Proposed Floor Plans

Scale 1:250@A3	Drawn by JRTM	Date March 2025
Job no. 2501-80	Drawing no. TA-05	Revision no. -




LMM
Lancaster Maloney Martin


Registered Office:
Equitas House Unit 6 Station View Rhino Court Stockport SK7 5ER
Tel: 0161 477 3500
E-mail: administration@lmm-ltd.co.uk | Website: www.lmm-ltd.co.uk
Registered in England No 4846621

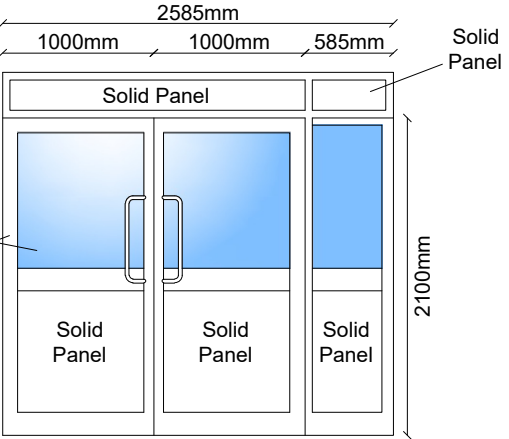

Door Type A
Proposed New Entrance Door & Screen
1:50 @A3
D01

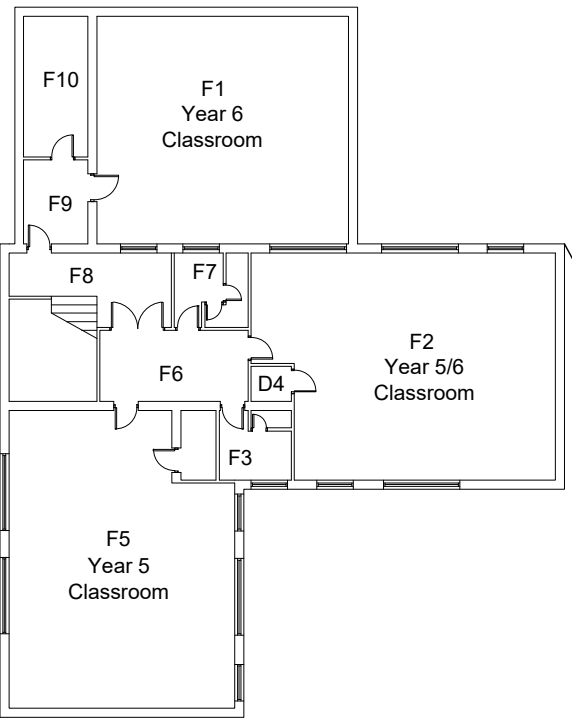

First Floor Layout Plan
1:250 @A3

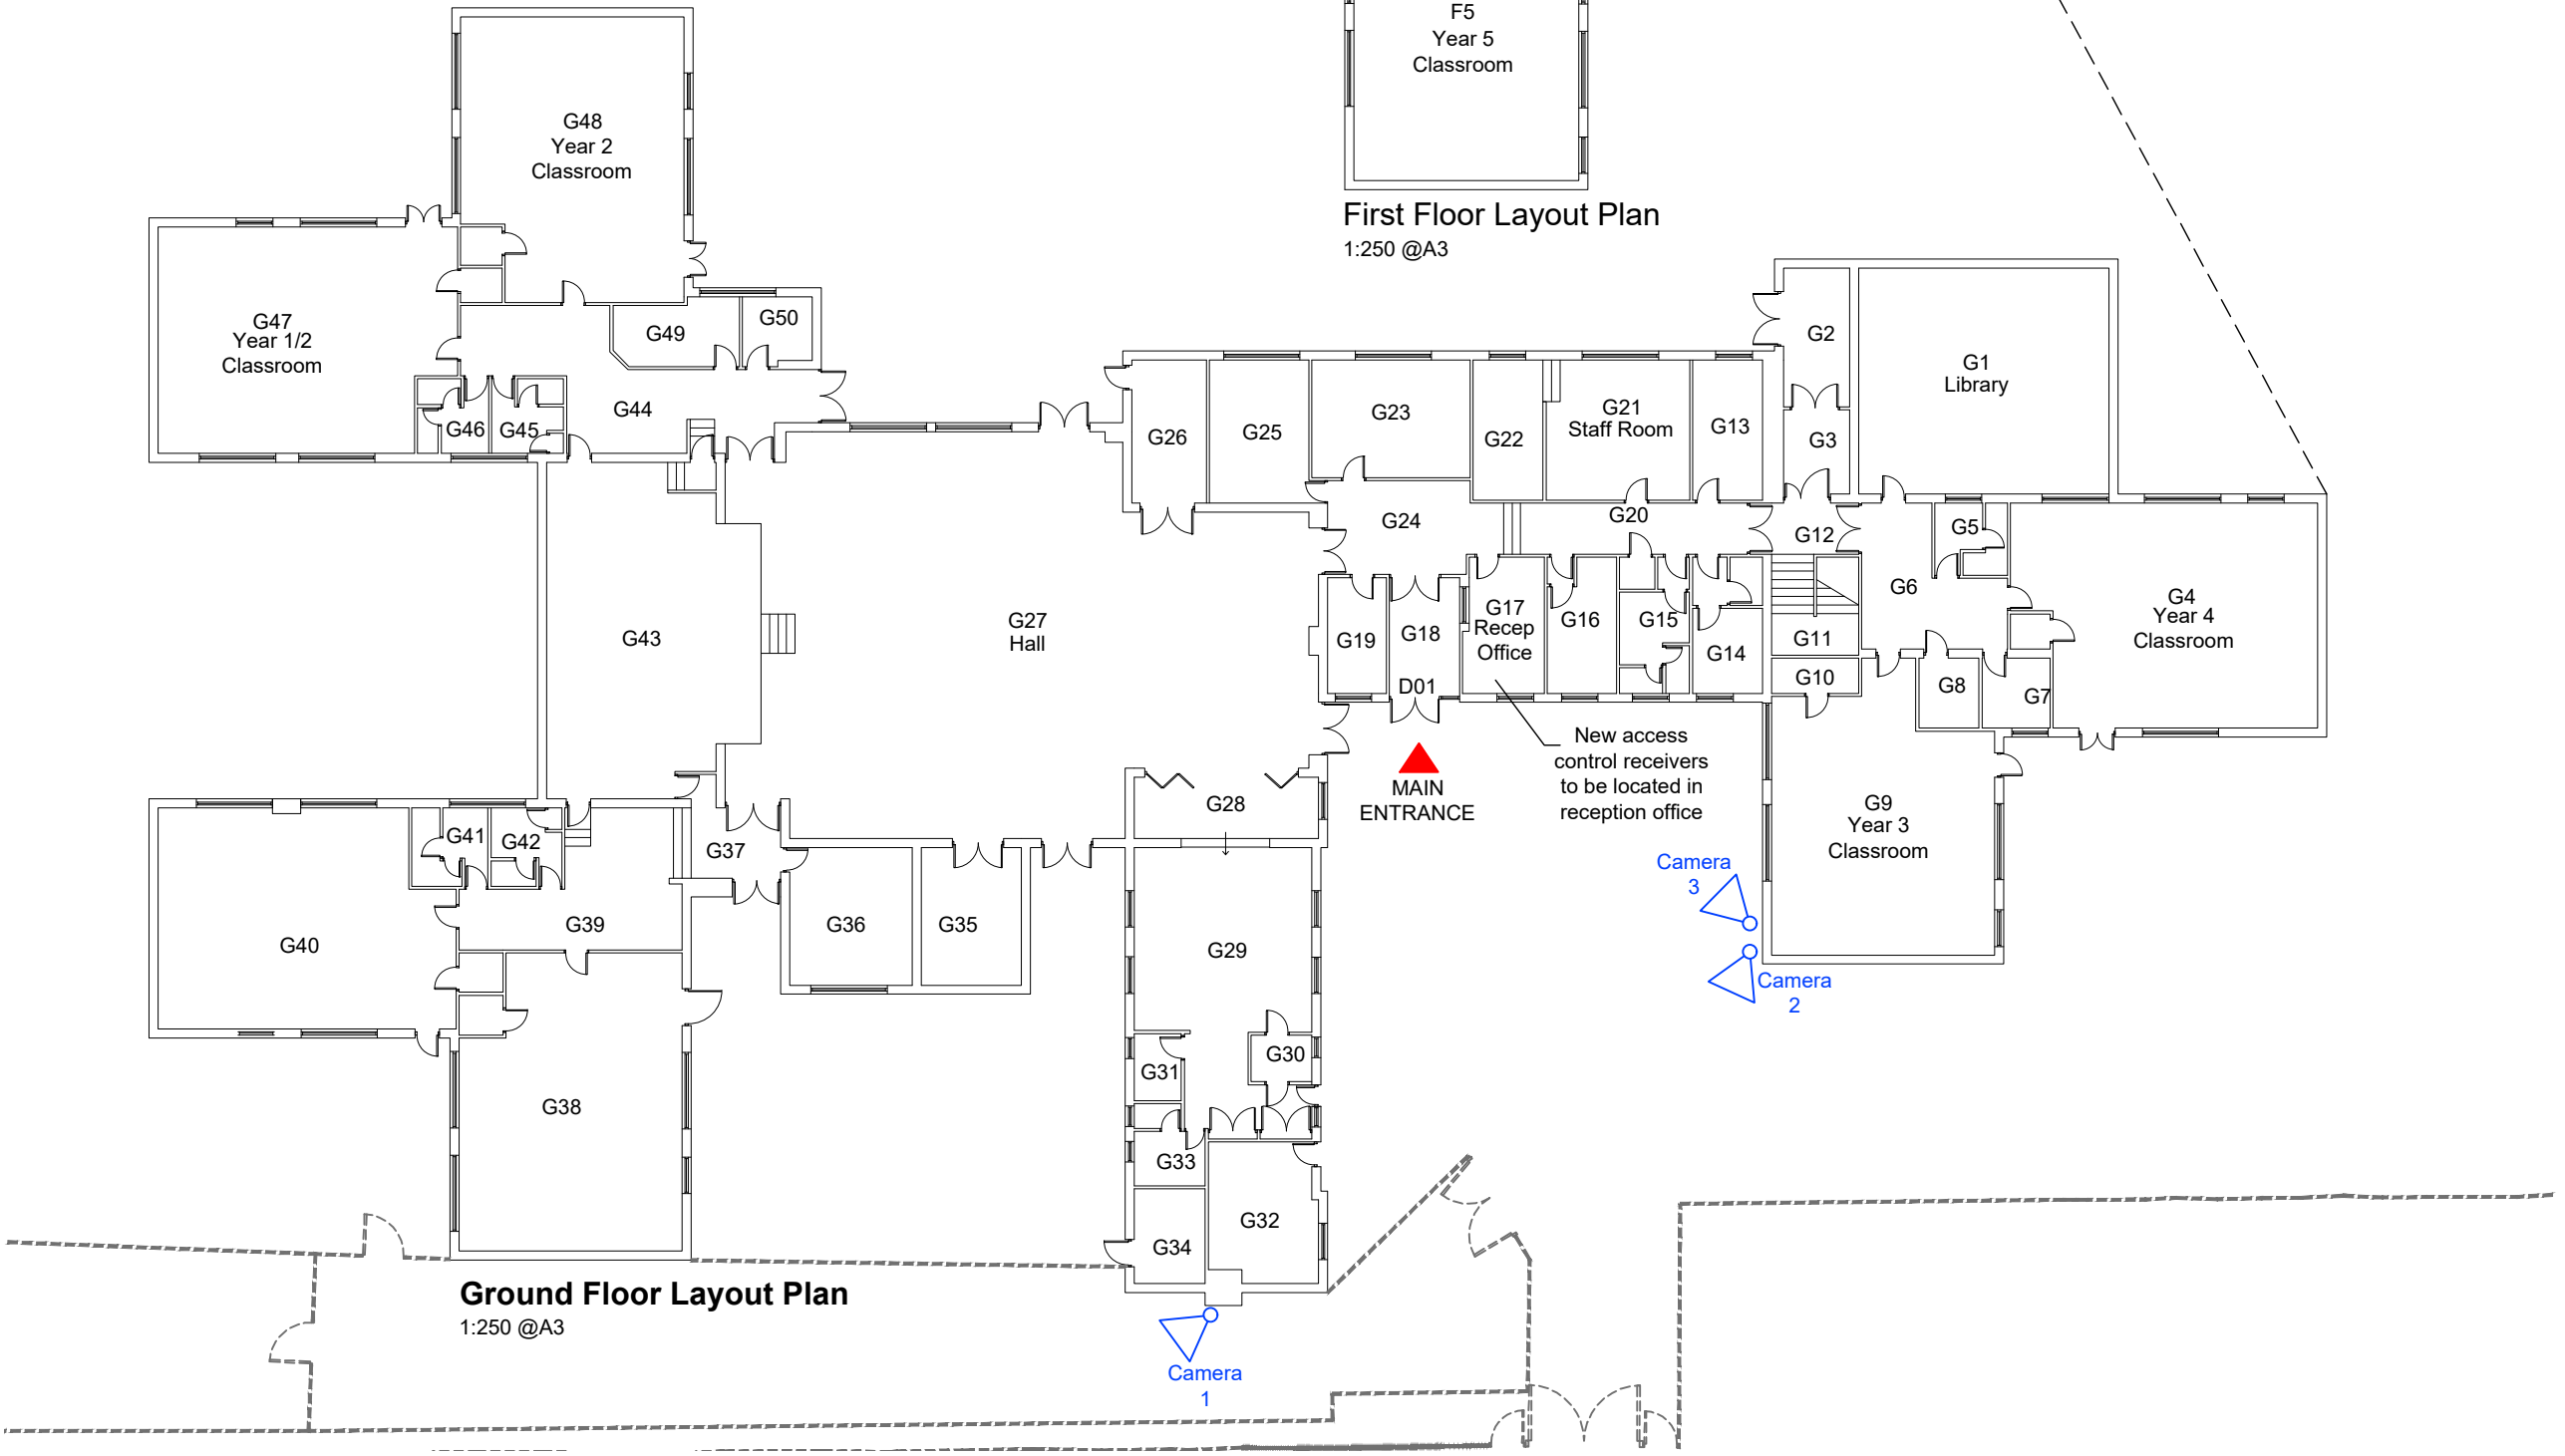

Ground Floor Layout Plan
1:250 @A3