

- Any discrepancy to be reported to the Architect immediately.
- The Contractor must check all dimensions on site.
- This drawing, or any part of it, may not be reproduced without the consent of the Architect.

PLANNING


Project
Mr D. Willows
37 Fourn Lane, Simister,
Manchester M25 2RX

Drawing Title

Proposed Floor Plans


Scale	Date
1:50 @ A2	20.05.24
Drawing No.	Revision
2235/12-200	c

Revision Details	
REV A	Ground floor WC width increased
REV B	First floor depth increased - store of first floor level introduced
REV C	Revised for planning
REV D	First floor plan altered to 3 bed option left bedroom omitted
REV E	bedroom gable window added to bed 2

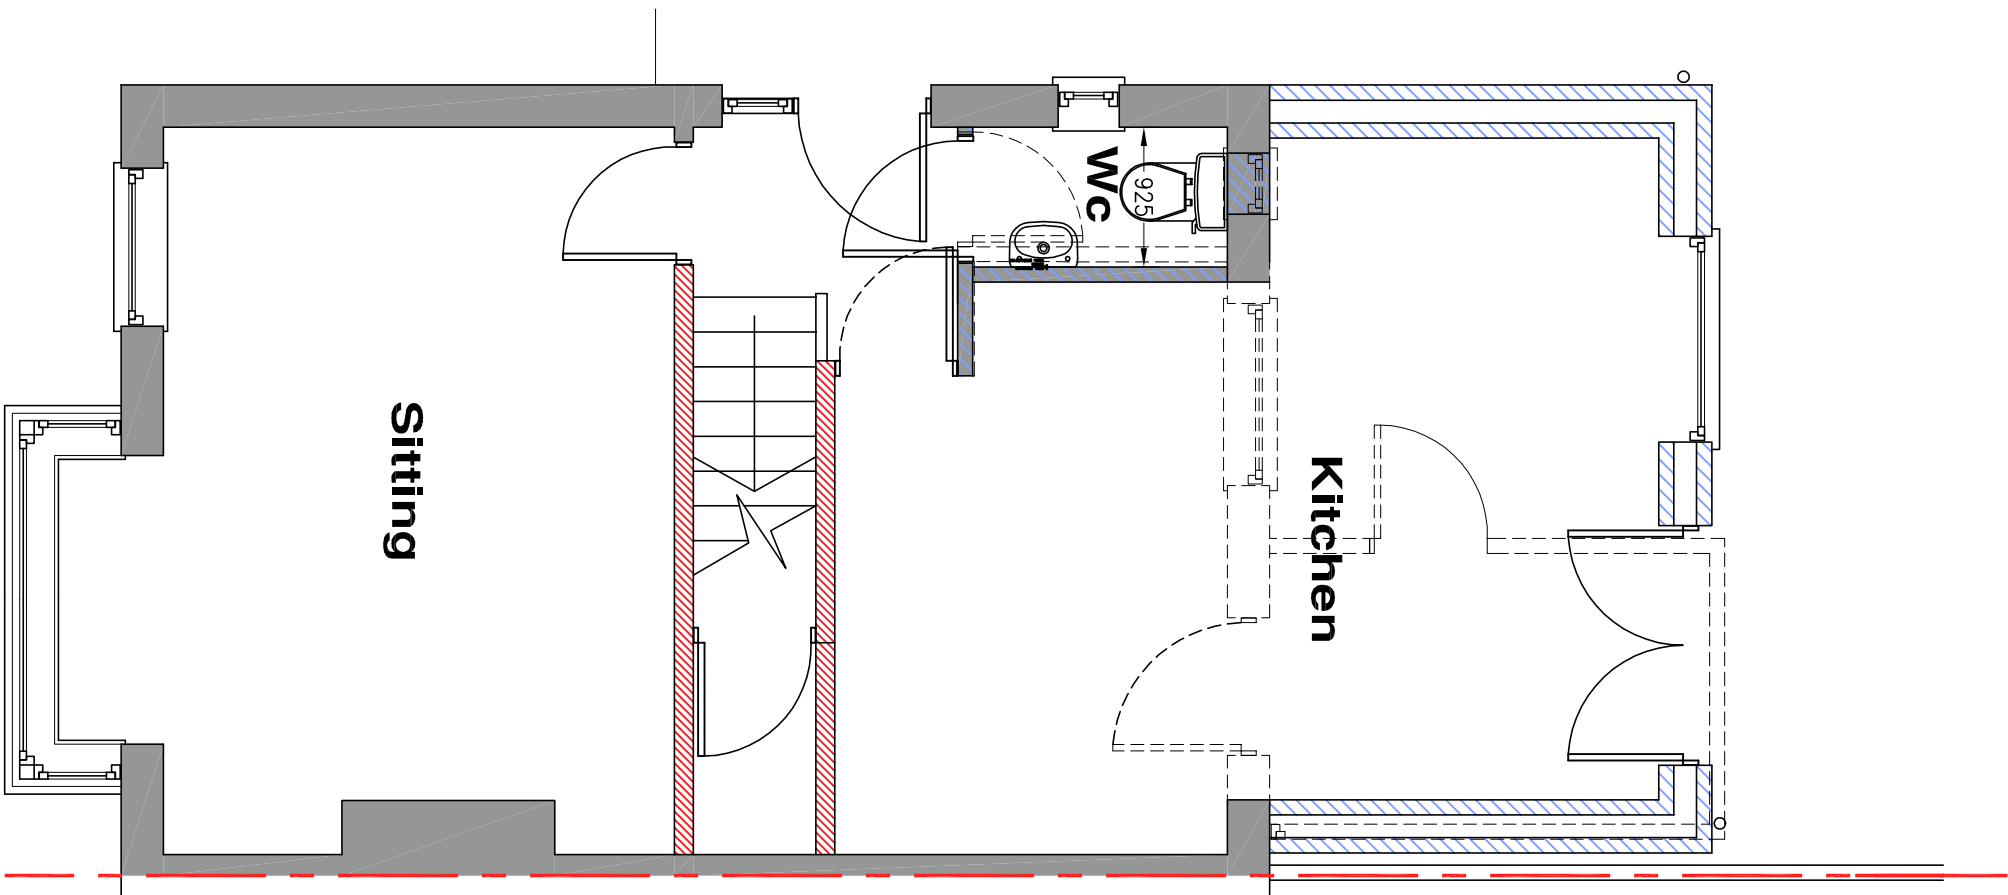


PROPOSED GROUND FLOOR PLAN

Indicates new walls

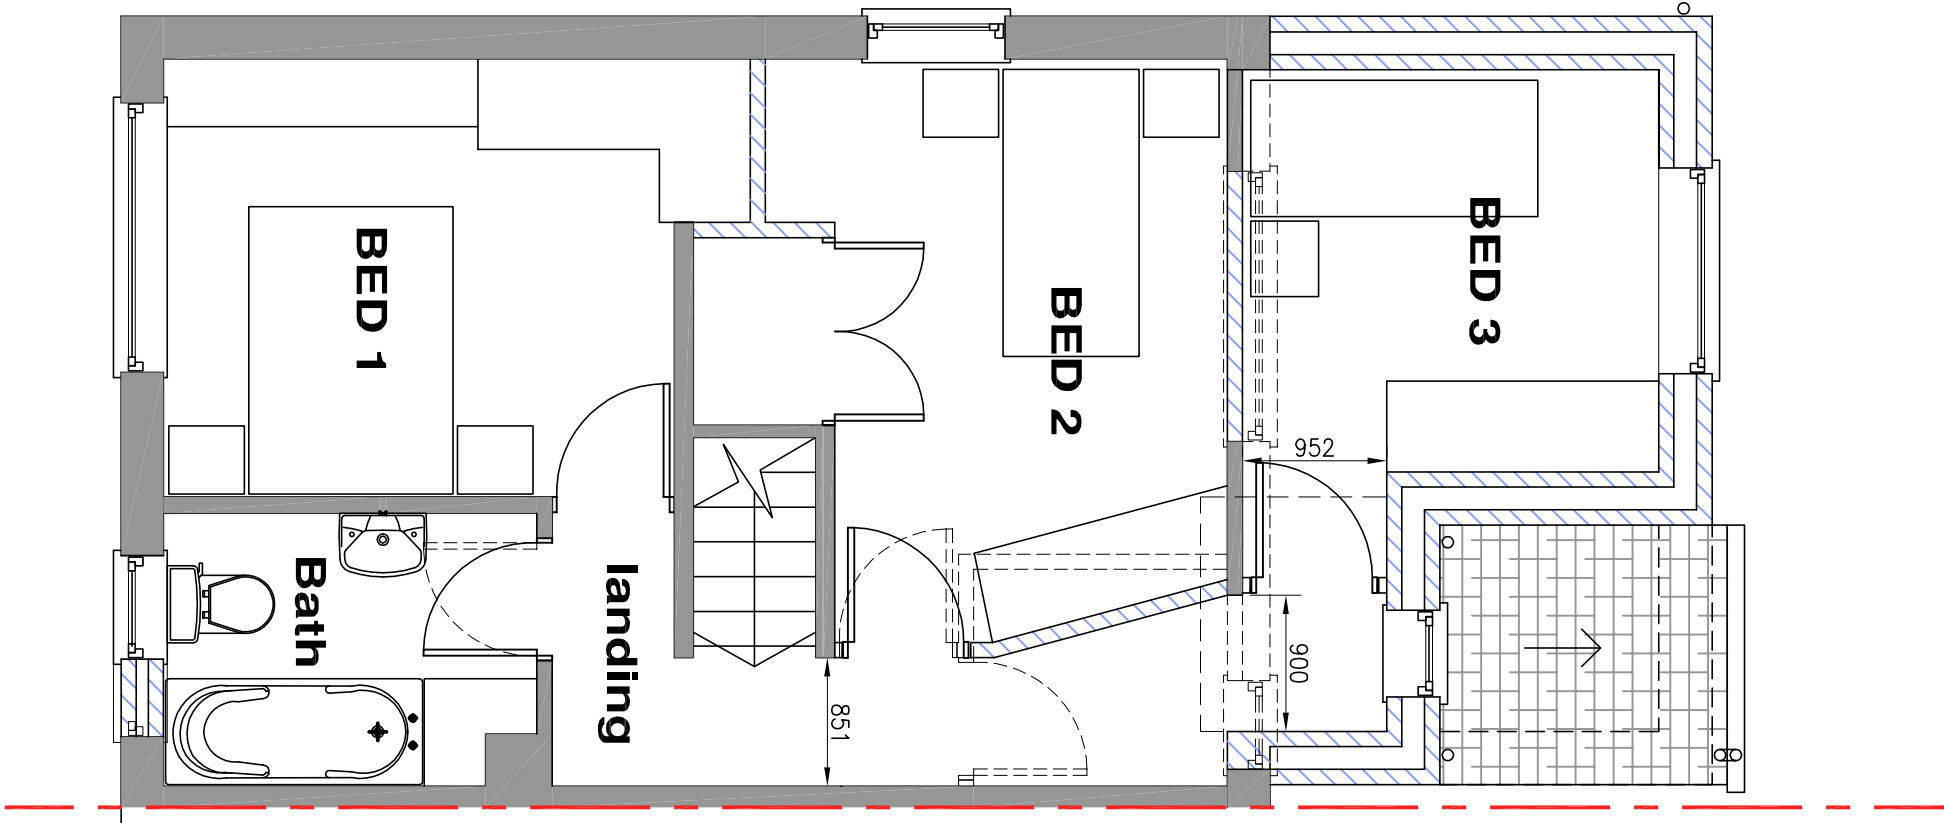

PROPOSED FIRST FLOOR PLAN

Indicates new walls

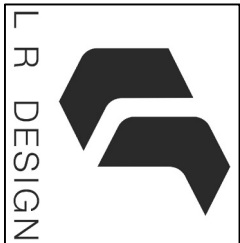

Architectural services
Office 3
131a Bury New Road,
Prestwich
M25 9NX
t. +44(0)161 820 9196
e. project@lr-design.net
www.lr-design.net

