

- Any discrepancy to be reported to the Architect immediately.
- The Contractor must check all dimensions on site.
- This drawing, or any part of it, may not be reproduced without the consent of the Architect.

PLANNING


Project
Mr D. Willows
37 Farm Lane, Slinster,
Manchester M25 2RX

Drawing Title


Existing Elevations

Scale
1:50 @ A2
Date
20.05.24
Drawing No.
2235/21-300
Revision
B



Revision Details
REV/A
Revised for planning
10.09.24
REV/B
Partial side elevation added
22.10.24

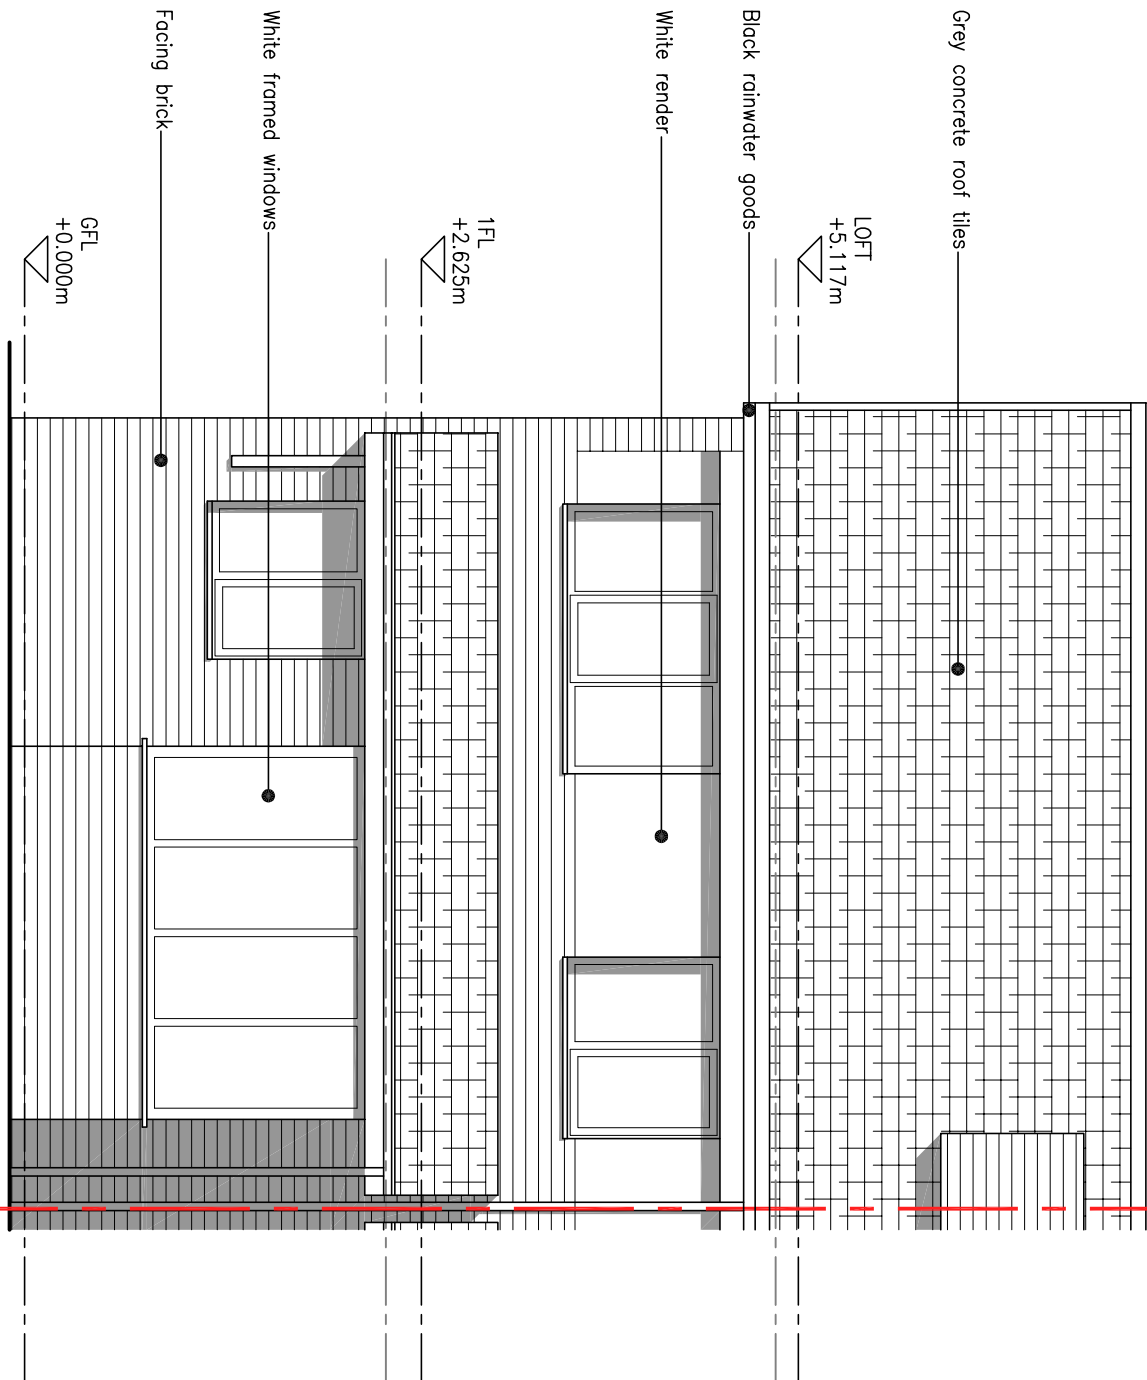


EXISTING FRONT ELEVATION (no alterations undertaken)

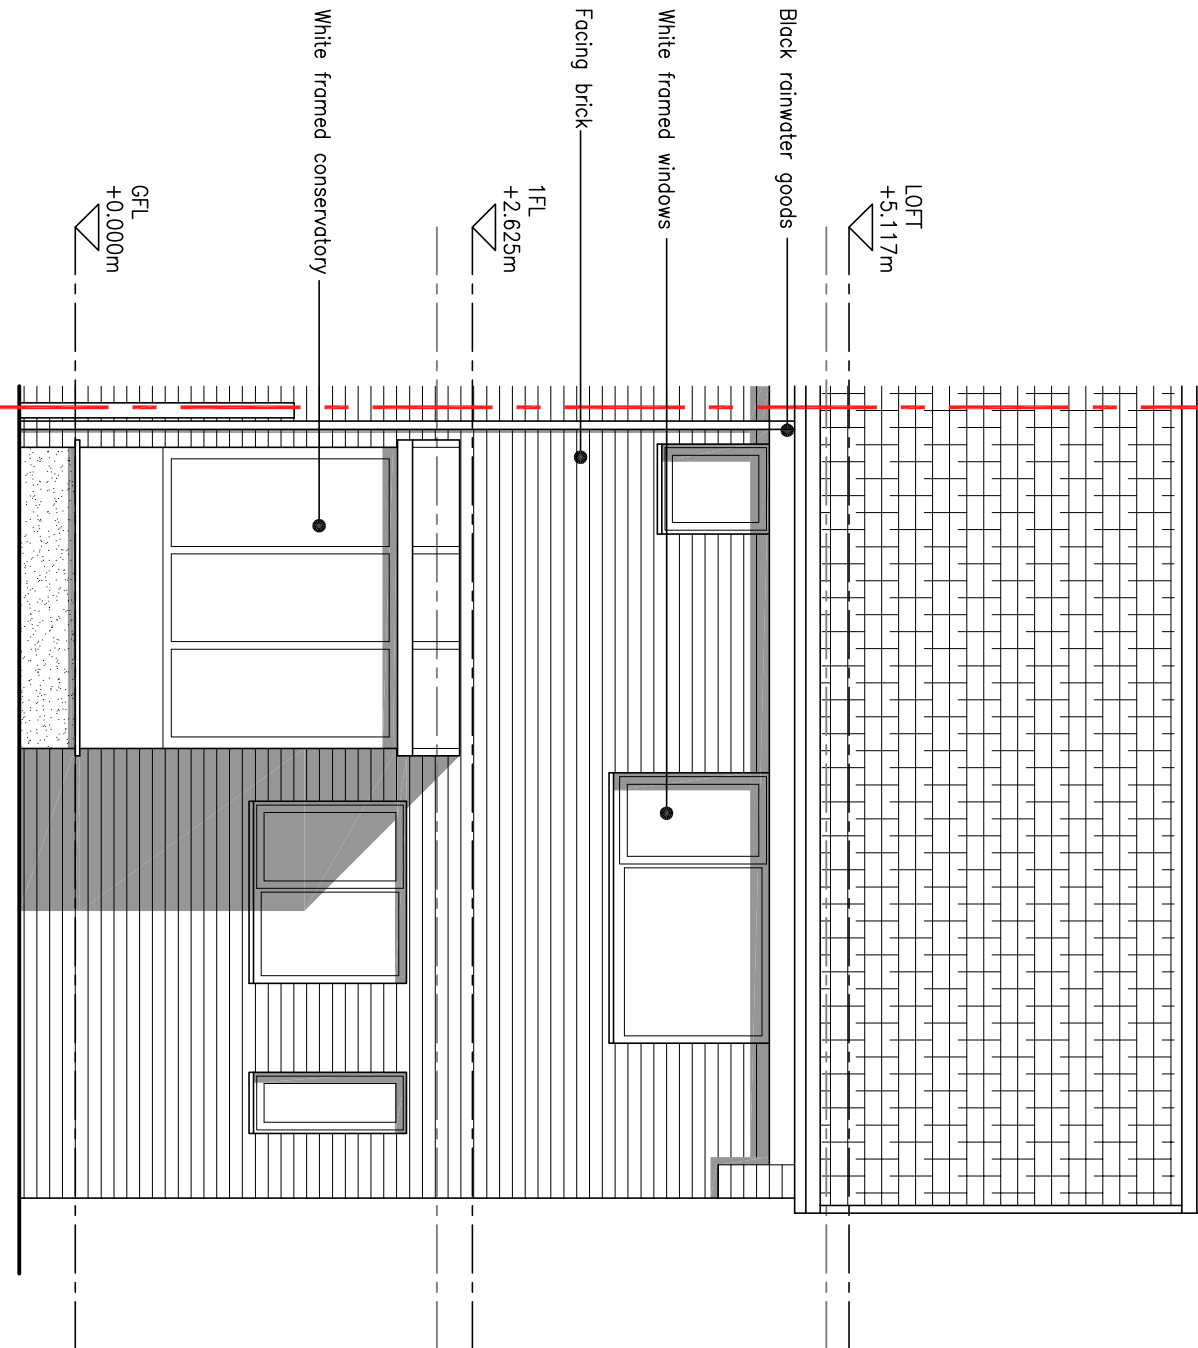

EXISTING REAR ELEVATION

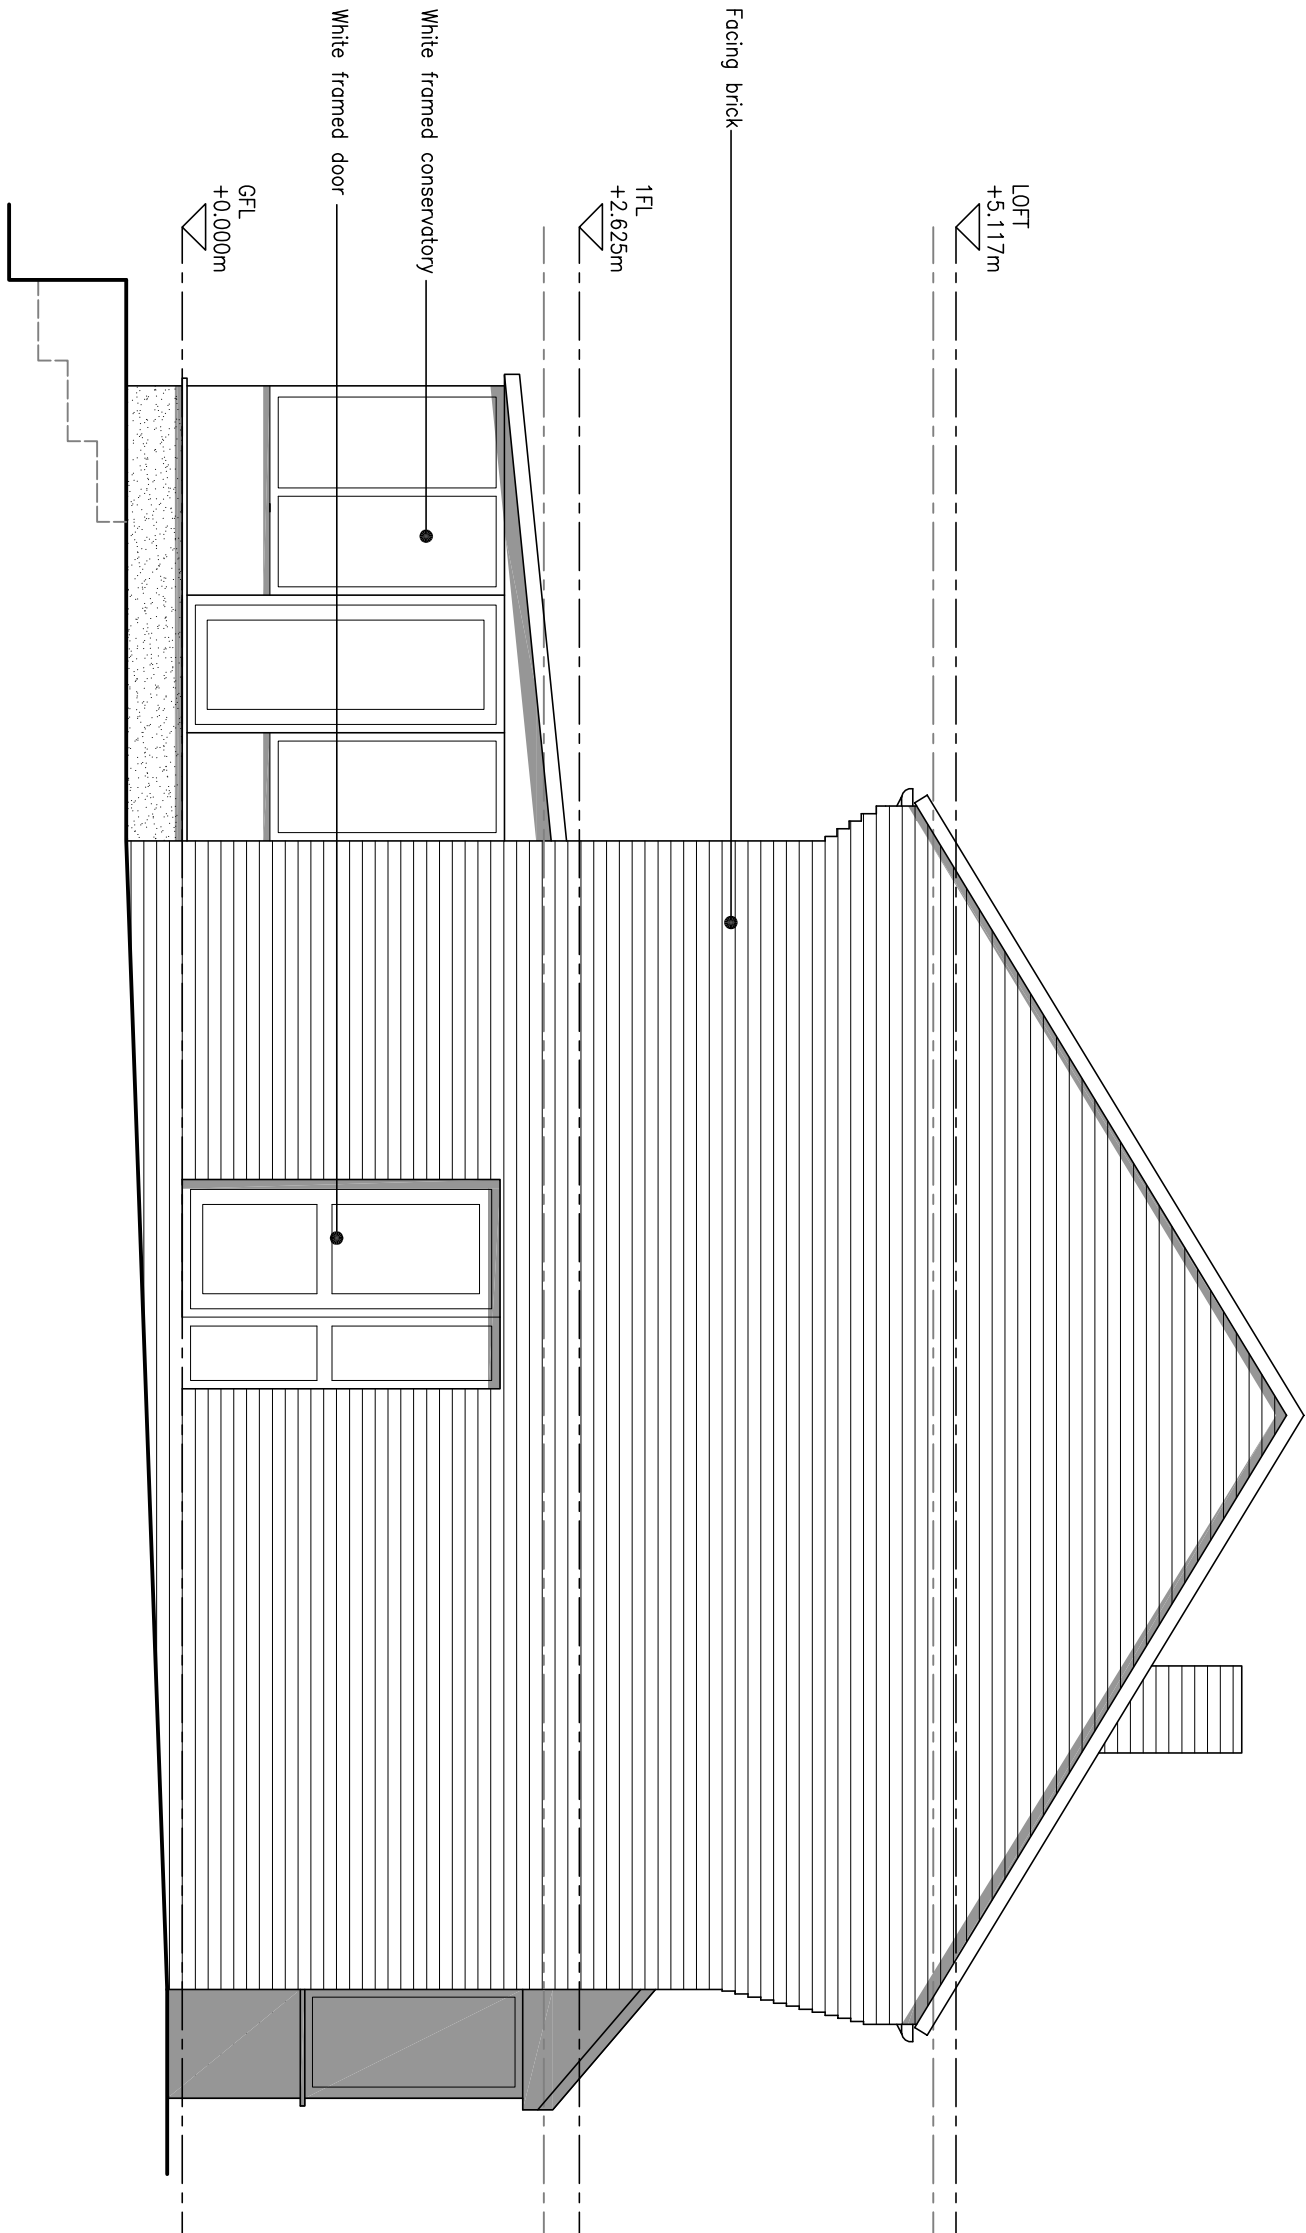 

EXISTING SIDE ELEVATION

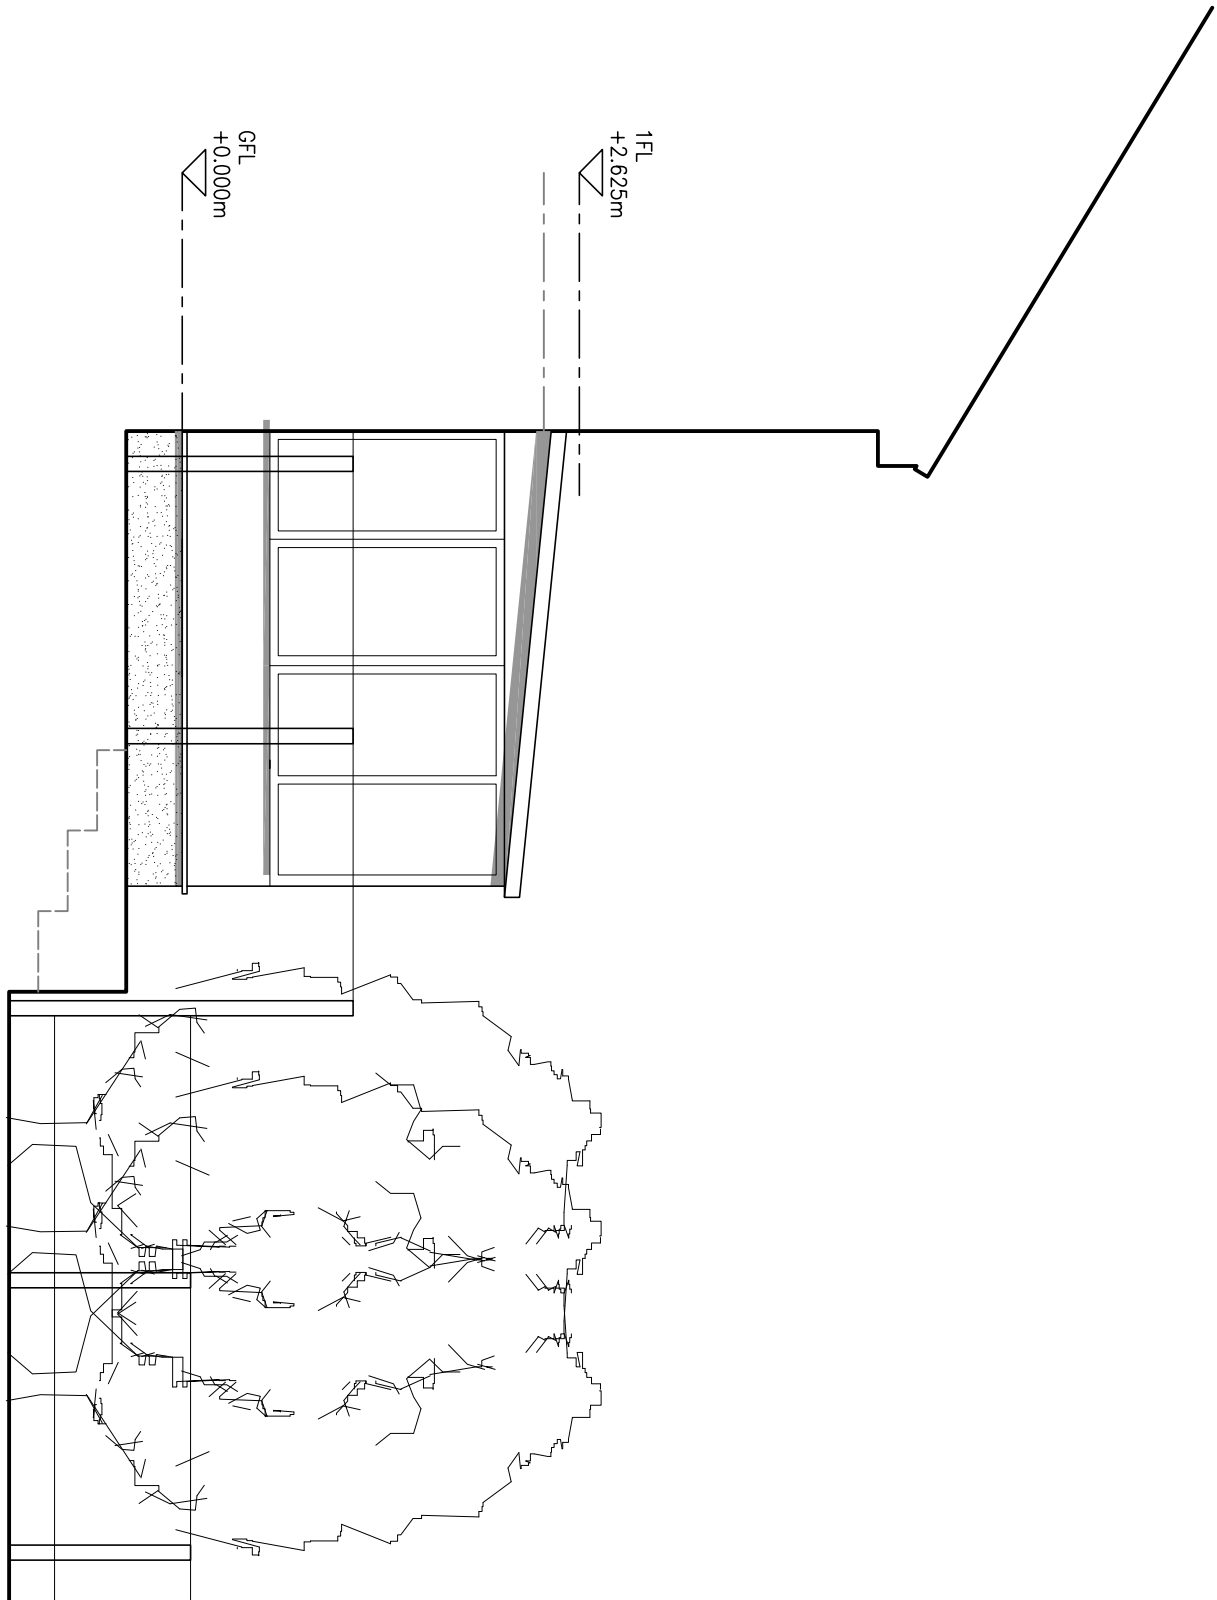

EXISTING PARTIAL SIDE ELEVATION (Direction of 38)