

1. Any discrepancy to be reported to the Architect immediately.
2. The Contractor must check all dimensions on site.
3. This drawing, or any part of it, may not be reproduced without the consent of the Architect.

PLANNING


Project
Mr D. Willows
37 Fern Lane, Simister,
Manchester M25 2RX

Drawing Title


Proposed Elevations

Scale
1:50 @ A2
Drawing No. 2235/21-301
Date 10.09.24
Revision 8


Revision Details		
REV A	Ground floor WC window added to elevation	22.10.24
REV B	Front elevation window altered to first floor level, side gable first floor bedroom window added, roof dormer omitted, rear first floor dormer increased	06.05.25

 



PROPOSED SIDE ELEVATION

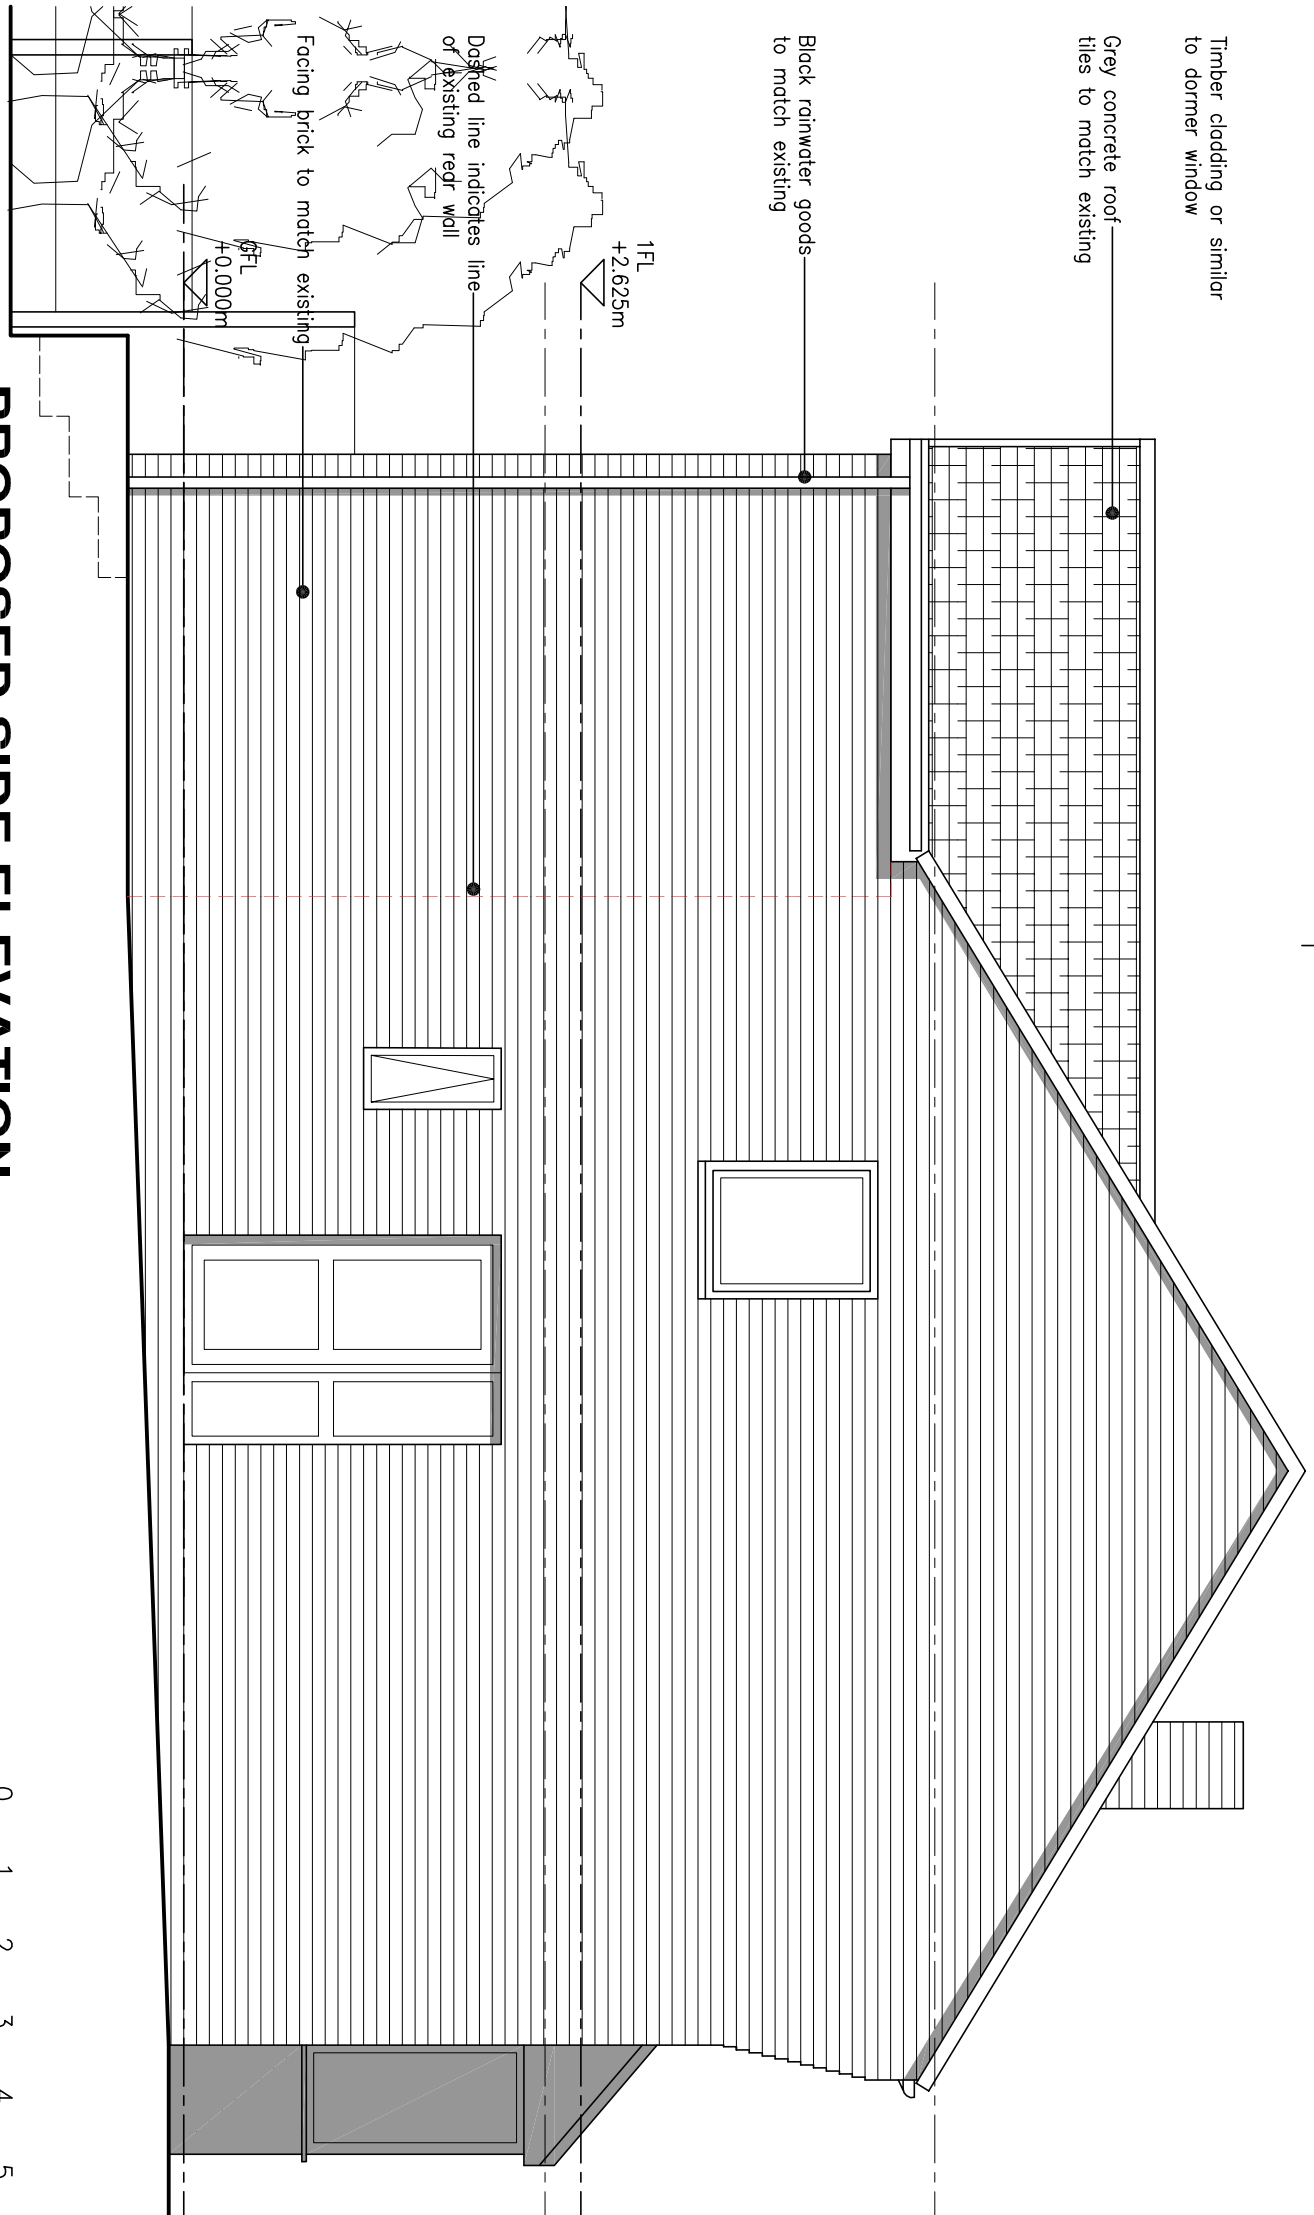

PROPOSED FRONT ELEVATION

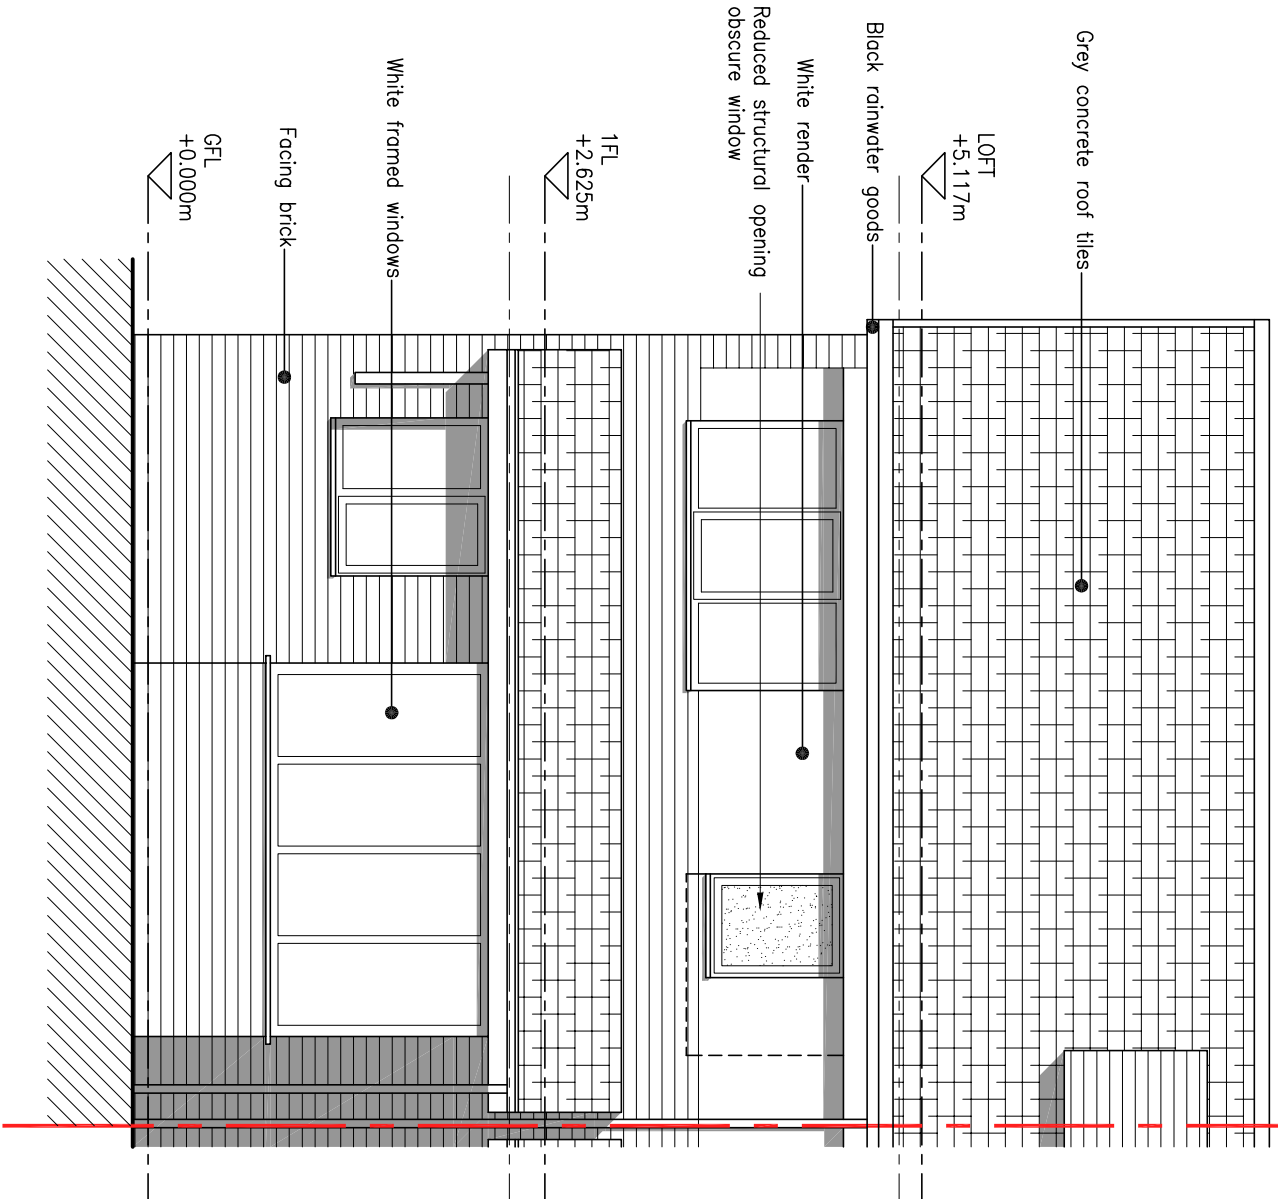

PROPOSED SIDE ELEVATION

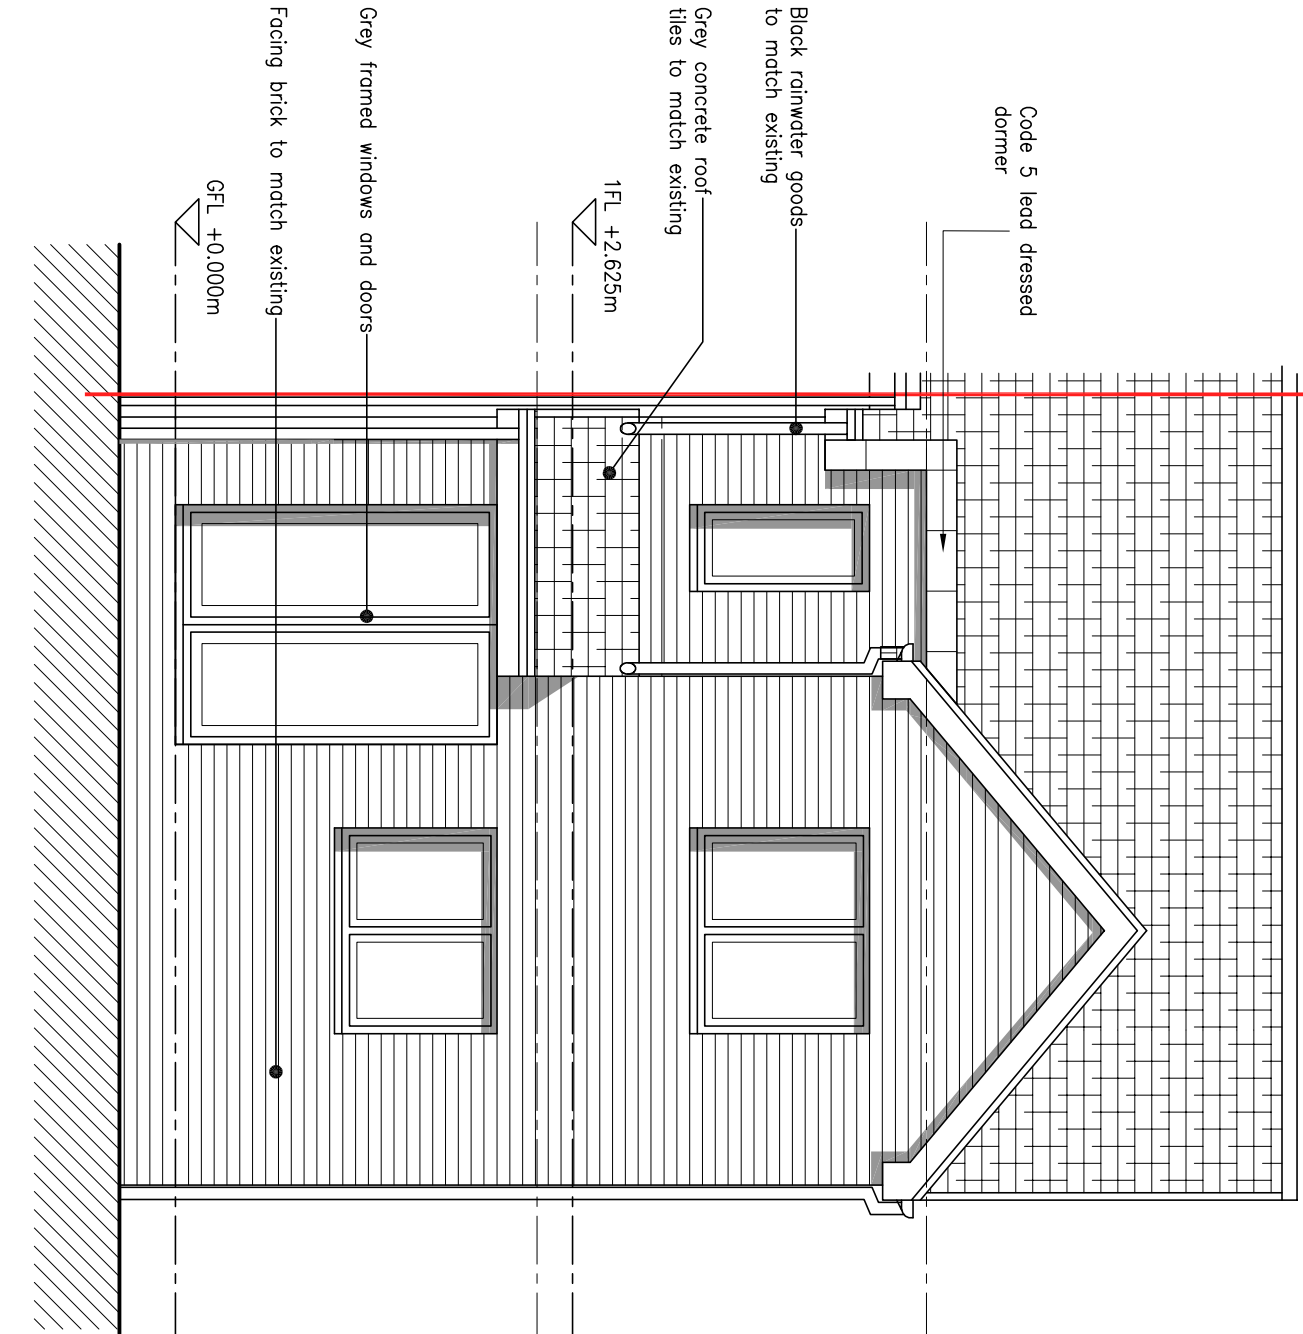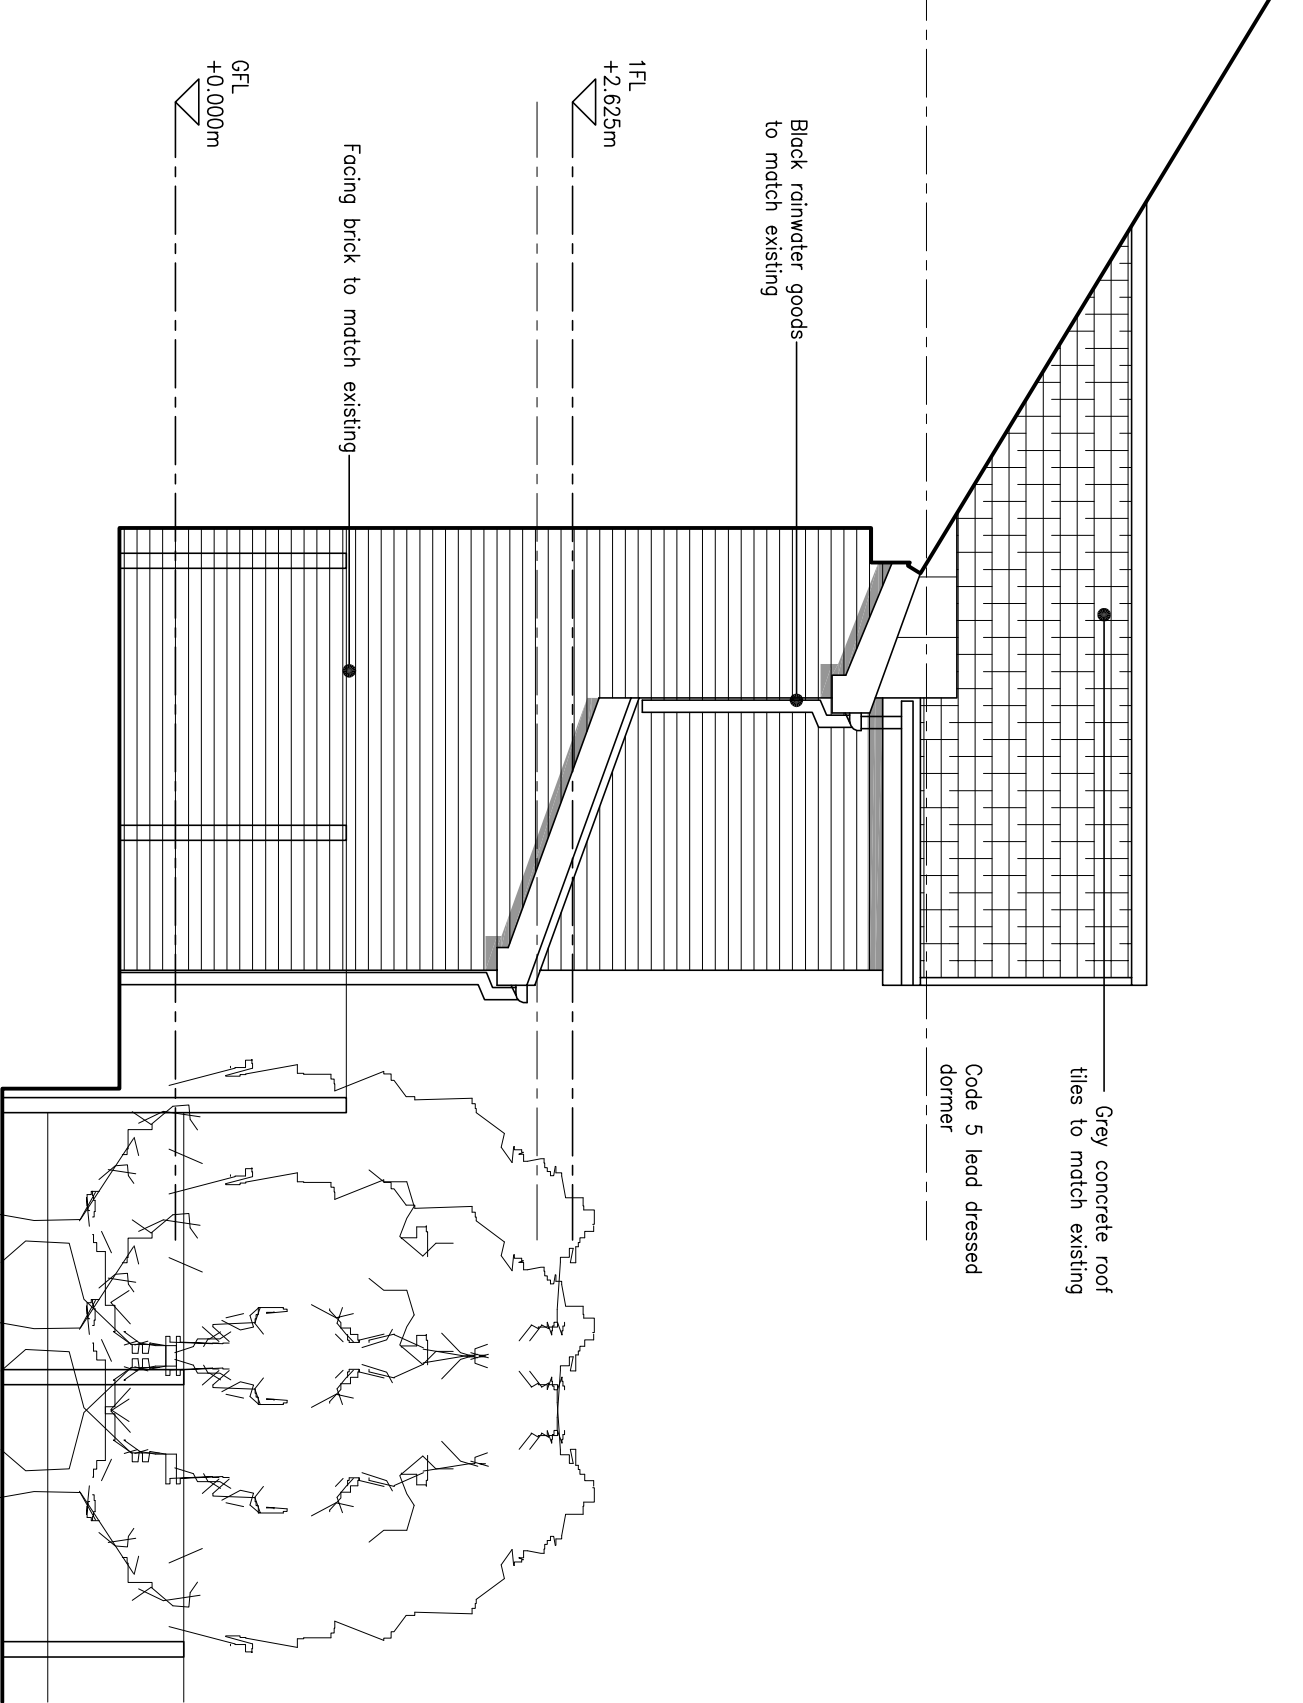

PROPOSED PARTIAL SIDE ELEVATION (Direction of 38)

PROPOSED REAR ELEVATION