

- NOTES
1. On no account may this drawing be scaled.

2. Any discrepancy to be reported to the Architect immediately.

3. The Contractor must check all dimensions on site.

4. This drawing, or any part of it, may not be reproduced without the consent of the Architect.

PLANNING

Project

Mr D. Willows
37 Farm Lane, Simister,
Manchester M25 2RX

Drawing Title

Existing Floor Plans

Scale

1:50 @ A2

Date

20.05.24

Drawing No.


2235/L2-100

Revision


A

Revision Details


REV A
Revised for planning
10.09.24

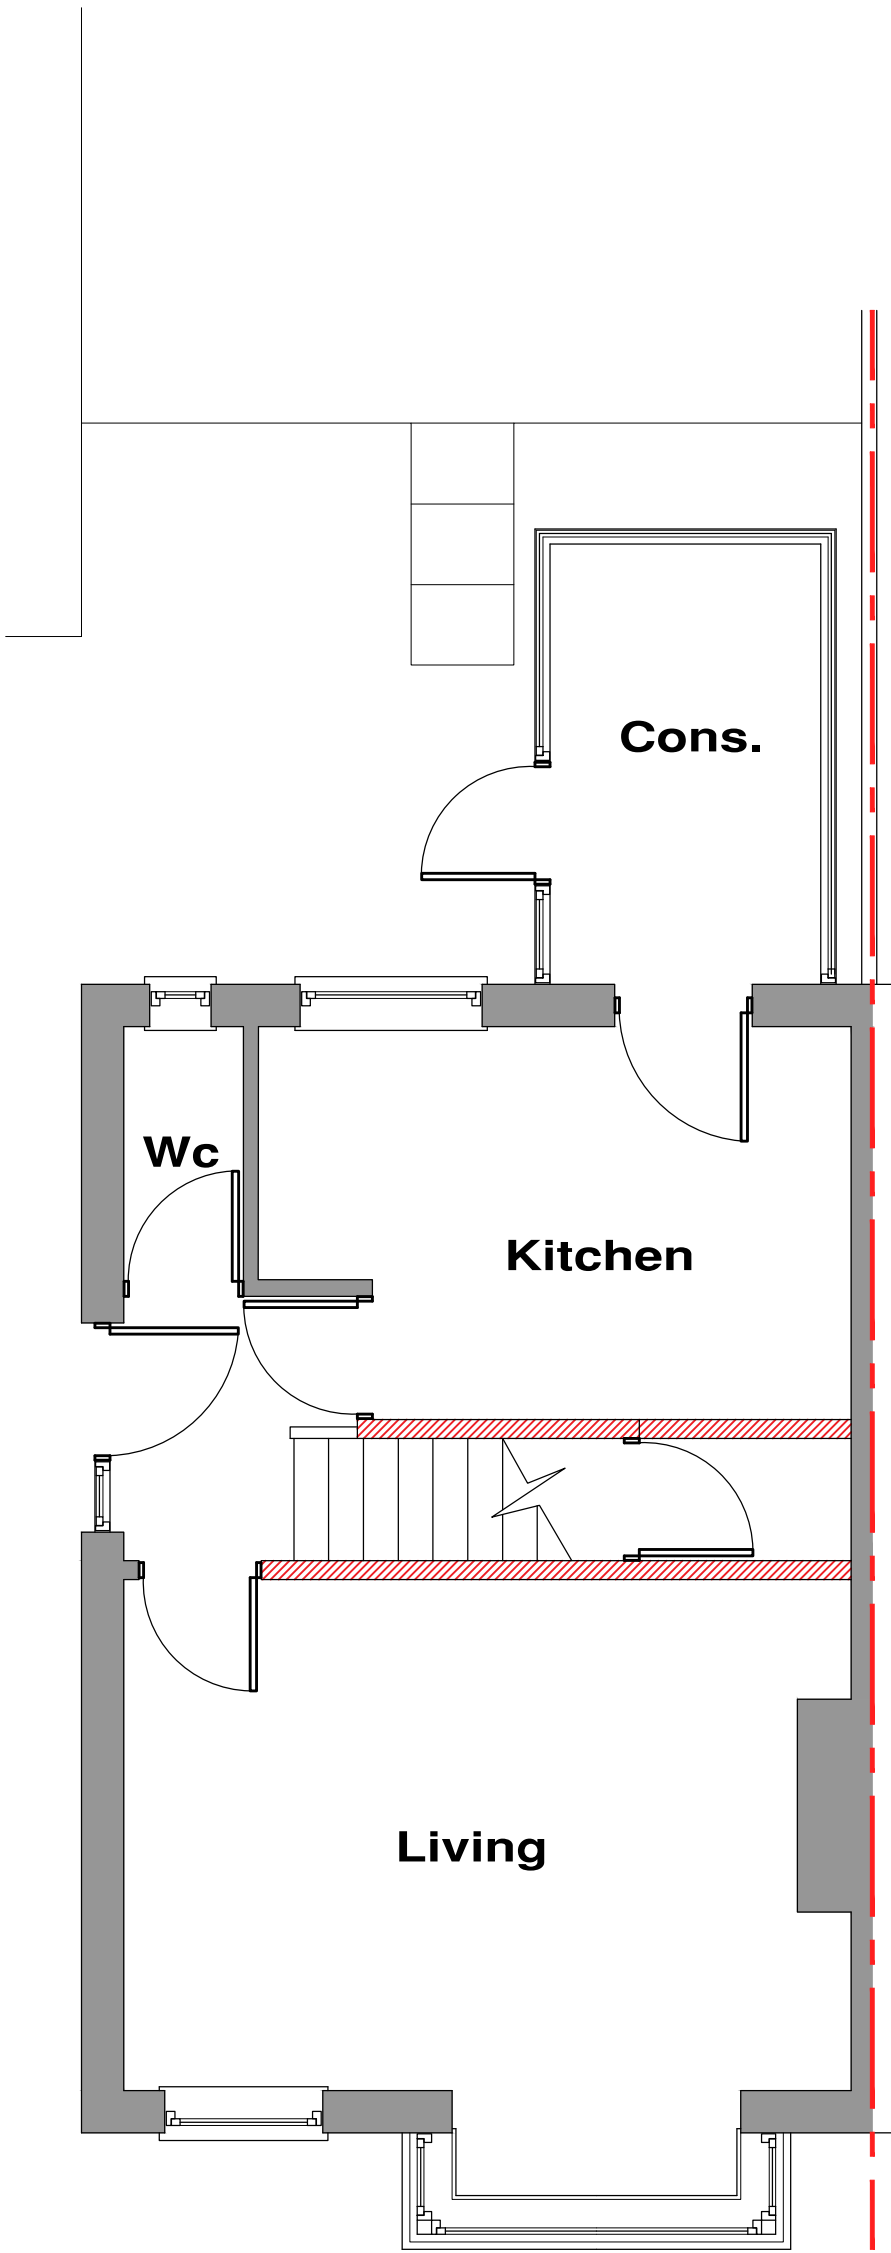

EXISTING GROUND FLOOR PLAN

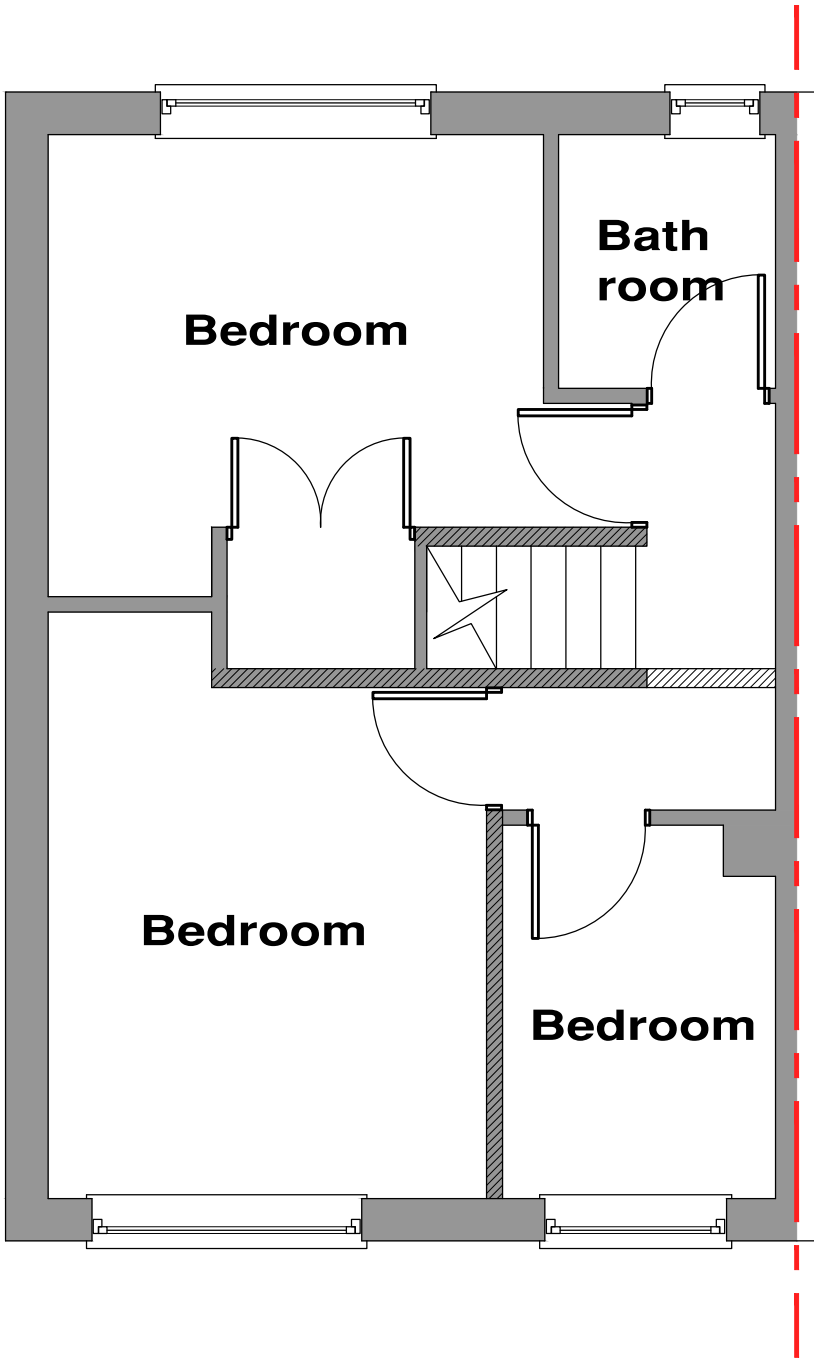

EXISTING FIRST FLOOR PLAN

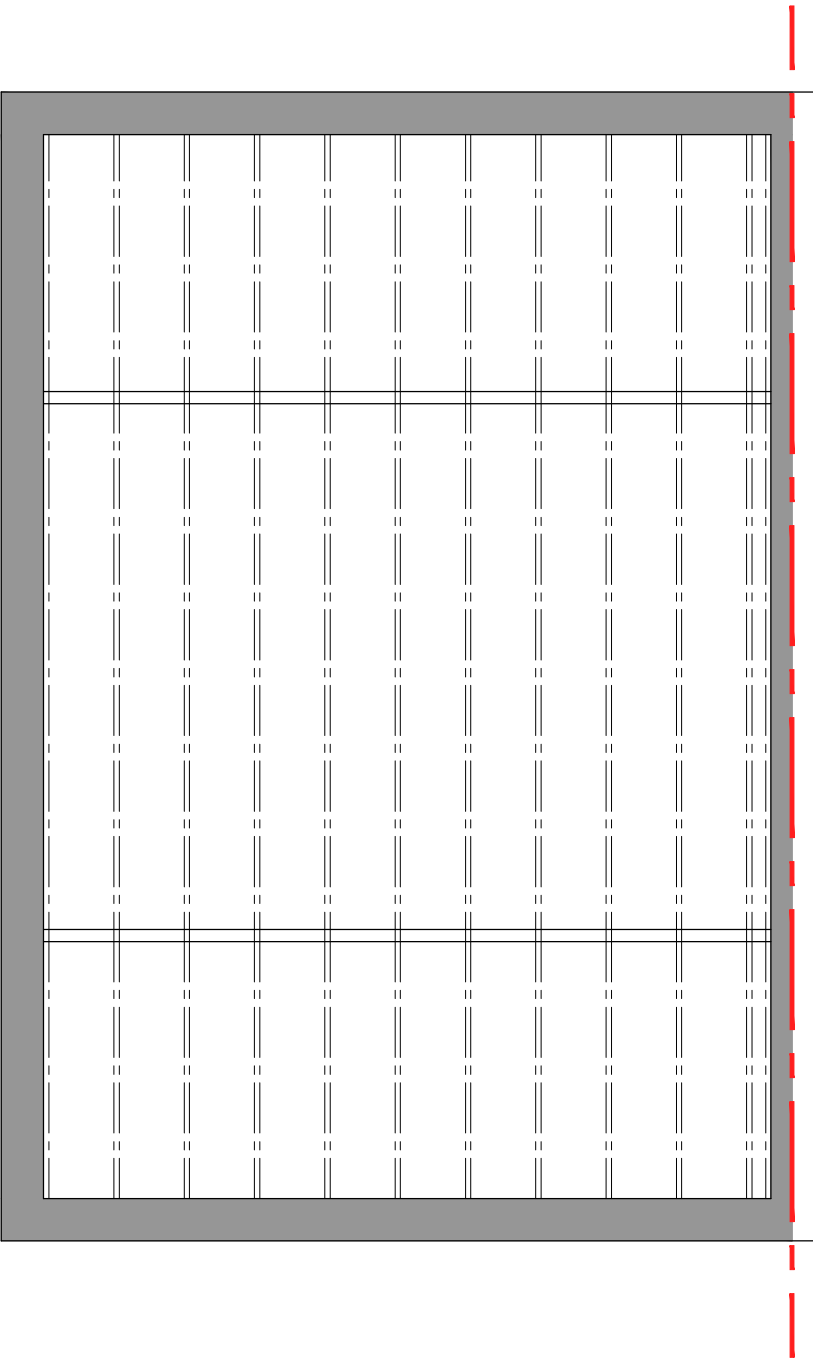

EXISTING SECOND FLOOR PLAN



LR DESIGN

Architectural services

Office 3
131a Bury New Road,
Prestwich
M25 9NX

t. +44(0)161 820 9196

e. project@lr-design.net

www.lr-design.net