



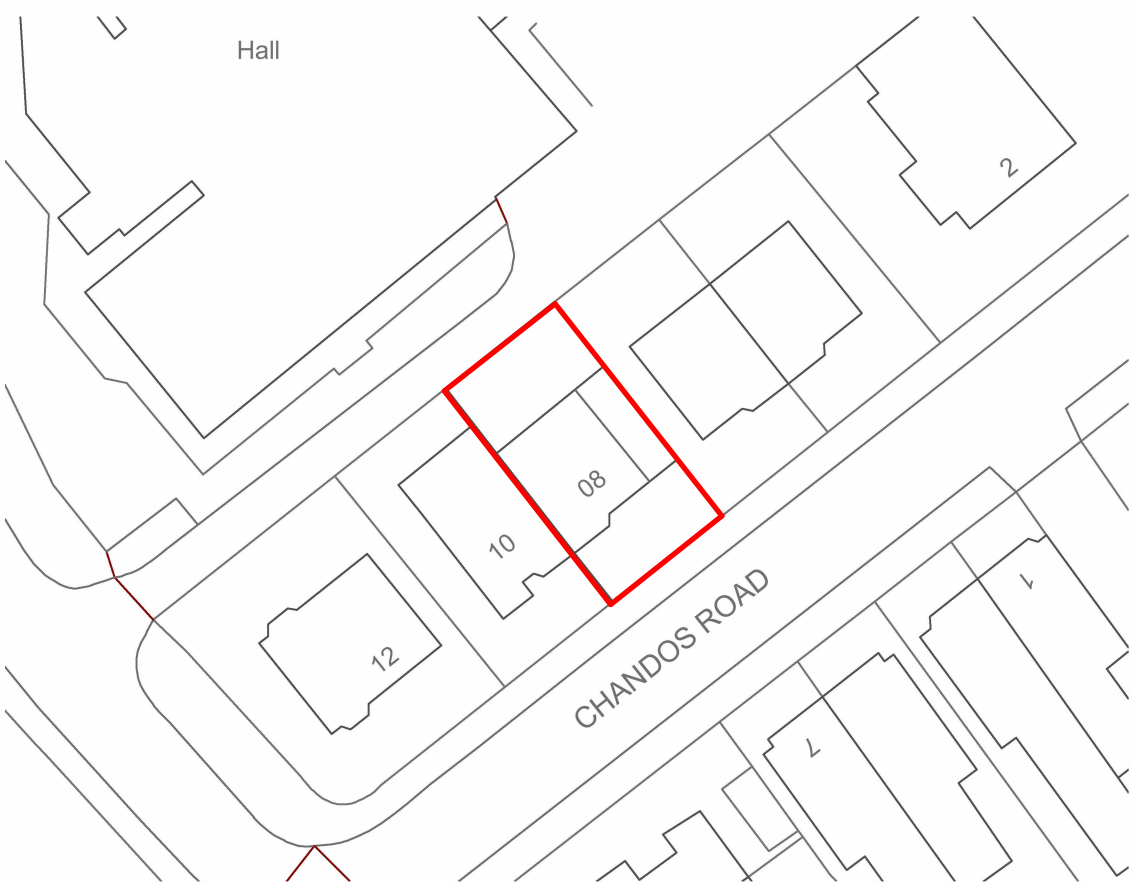

© Crown Copyright and database rights 2021 OS 100047474.
RED LINE INDICATES BOUNDARY

1 EXISTING BLOCK PLAN
SCALE: 1:500

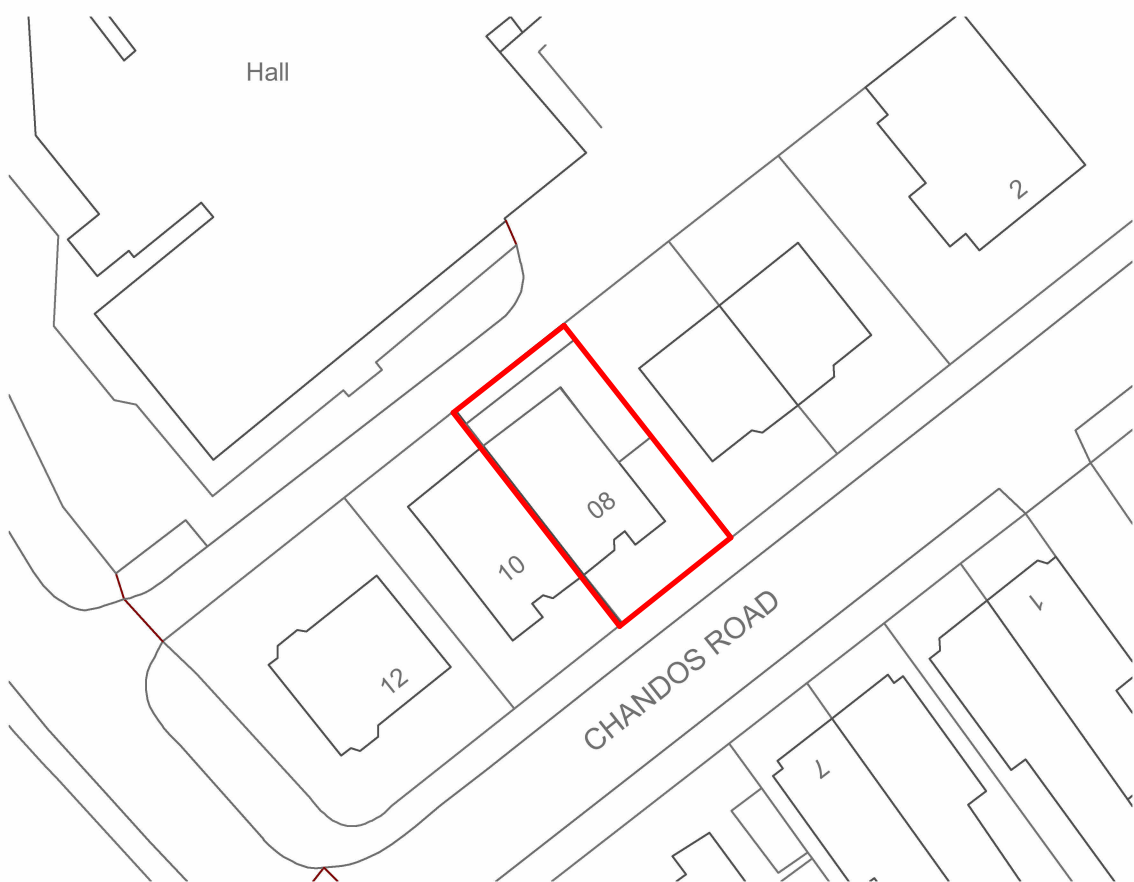

© Crown Copyright and database rights 2021 OS 100047474.
RED LINE INDICATES BOUNDARY

2 PROPOSED BLOCK PLAN
SCALE: 1:500



3 SITE PLAN
SCALE: 1:1250

10 0 10 20 30 40 50
SCALE 1: 1250 m

5 0 5 10 15 20 25
SCALE 1: 500 m



PL1 Issued to IPA 21 05 25

REV	Details	By	Date
-----	---------	----	------

Stamp:
ISSUED FOR PLANNING

Project No:
JC88B

Project:
No.8 Chandos Rd

Drawing No: A1.1	Revision: PL1
----------------------------	-------------------------

Title:
SITE PLANS

Project Address:
8 CHANDOS ROAD M25 9WW

Scale on A1:	Drawn by: JC	Checked by: JC
--------------	-----------------	-------------------

JC Architecture + Planning
*studio@jcdesigngroup.co.uk *0161 532 2626

Read with JCD specification and all relevant documents.
Check all dimensions on site; report discrepancies before starting work.
No liability accepted for unauthorised changes or works.
This drawing is confidential; do not copy or share without written permission.
Property of JC Design Group Ltd - return on request.
© JC Design Group Ltd