




FRONT (WEST) ELEVATION
SCALE 1:100 @ A2

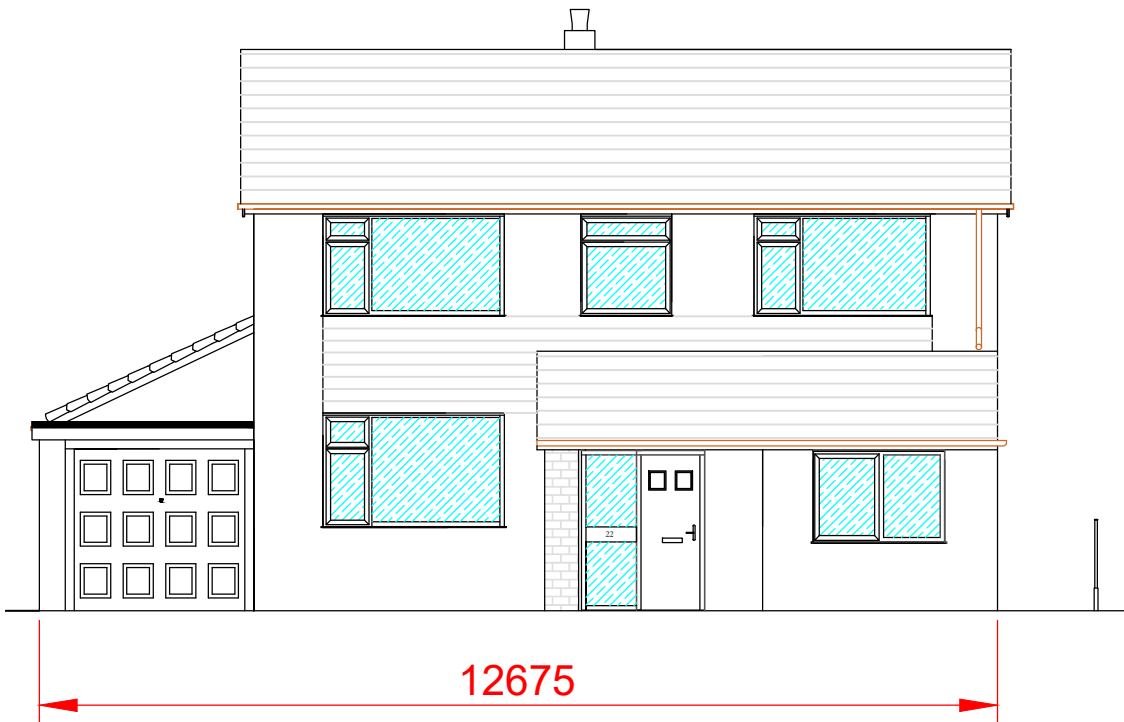



REAR (EAST) ELEVATION
SCALE 1:100 @ A2

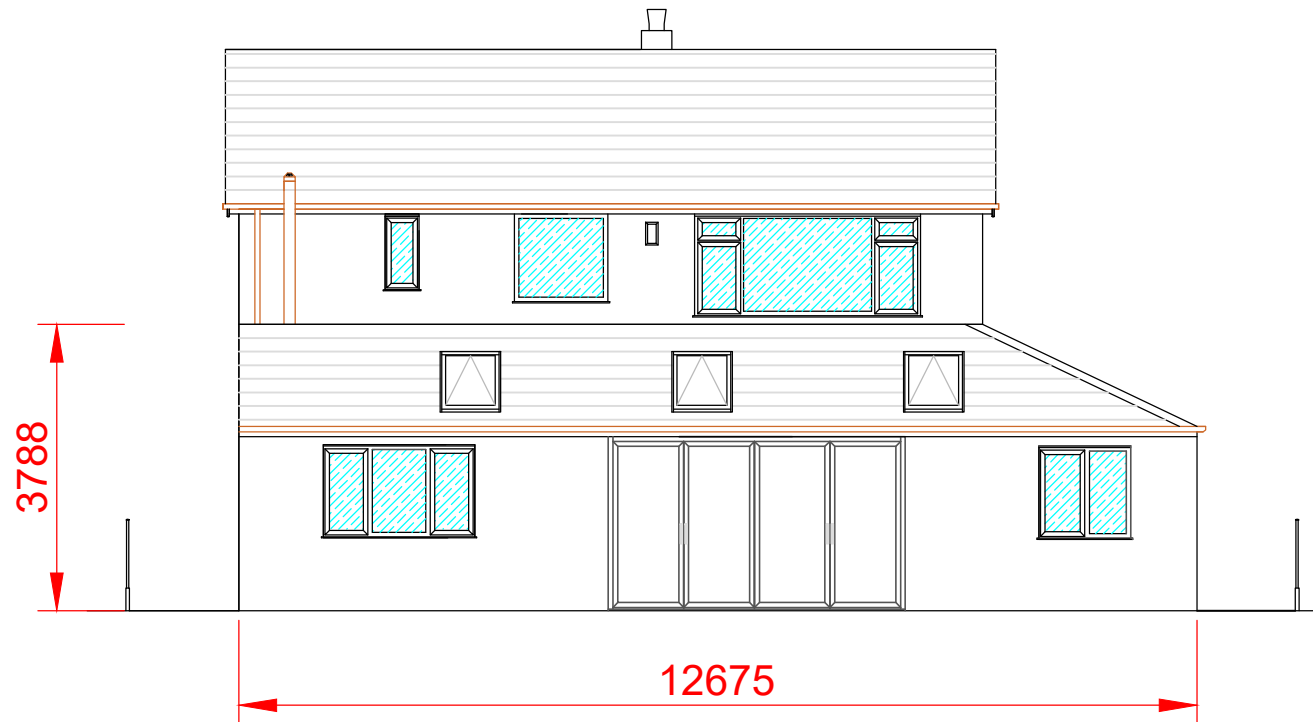

GABLE (SOUTH) ELEVATION
SCALE 1:100 @ A2

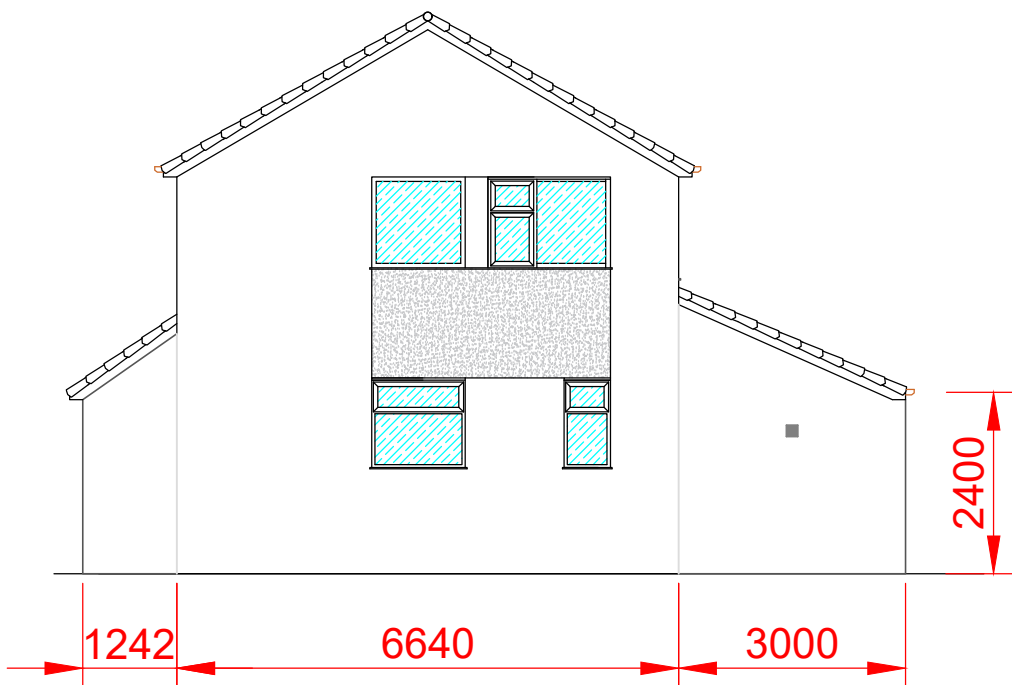

GABLE (NORTH) ELEVATION
SCALE 1:100 @ A2

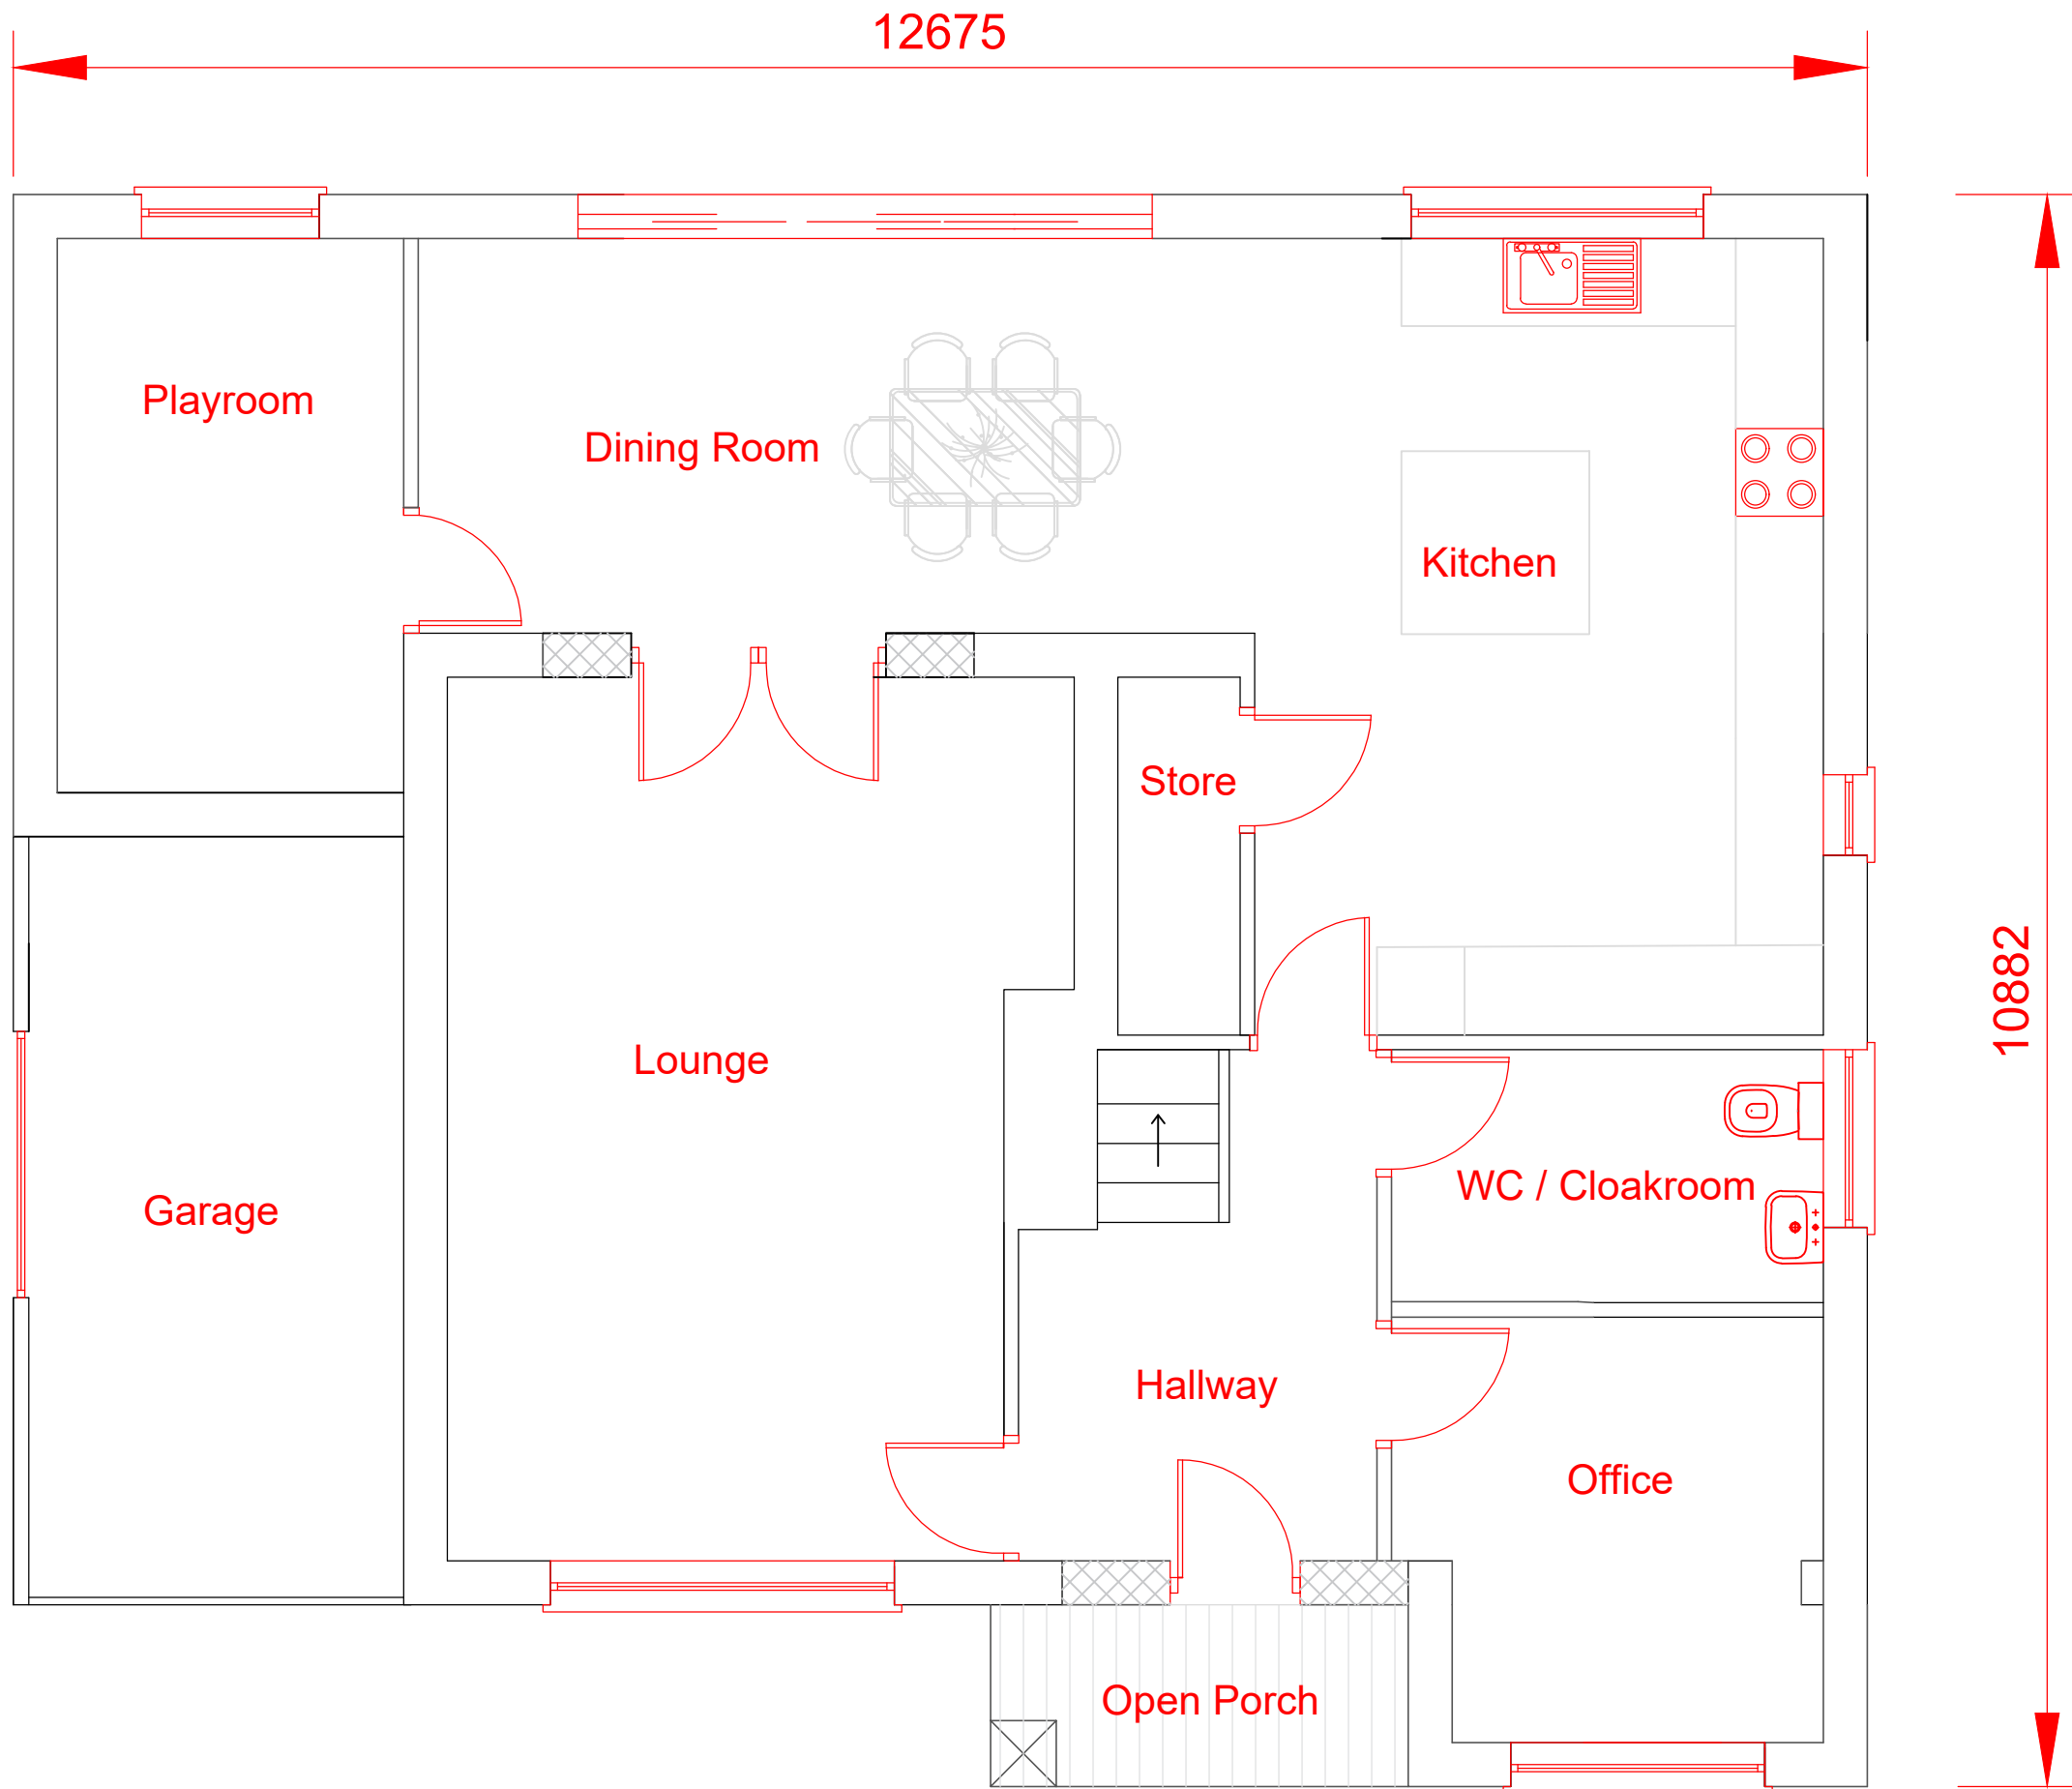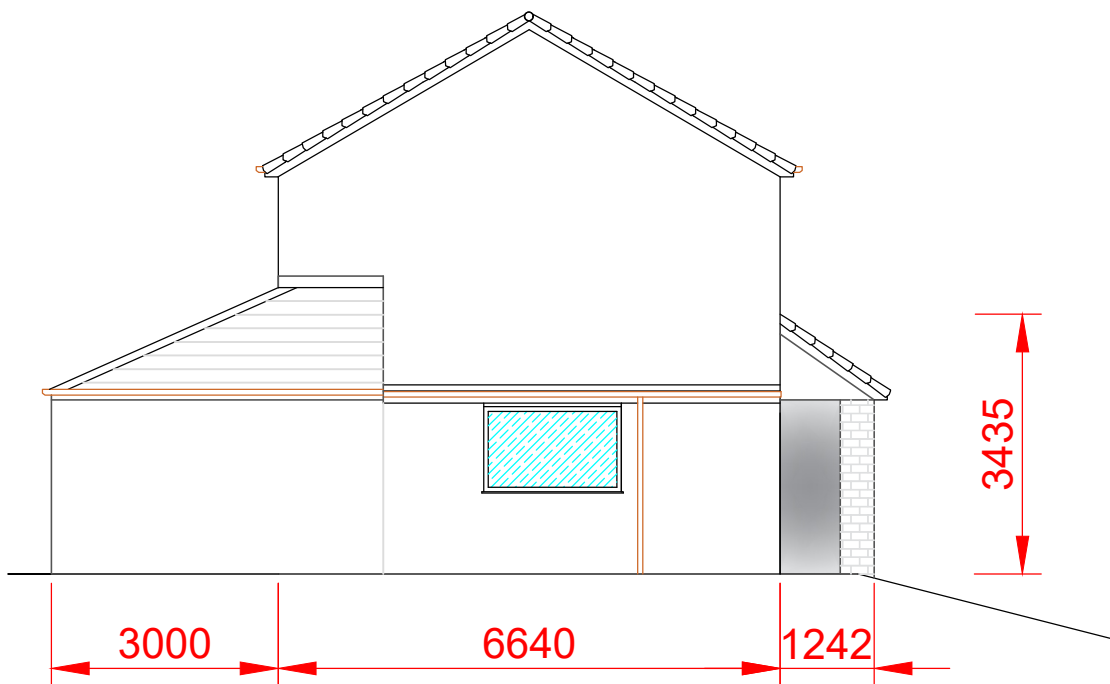

NOTES:
SAFETY, HEALTH AND ENVIRONMENTAL INFORMATION
These works are subject to the Construction Design and Management Regulation 2015, the contractor is to provide a specific construction phase plan and other relevant documentation when applicable. It is assumed that all works on this drawing will be carried out by a competent contractor, working where appropriate to an approved method statement.

- External brickwork is to closely match the existing facing brickwork.
- All windows are to be uPVC double glazed.
- Roof tiles are to be a concrete interlocking tile.
- uPVC rainwater goods will be connected into existing drainage systems.
- The pitched roof to the front elevation extends over the front door creating a porch.

status	Householder Planning Application				
Client	Mr & Mrs Purvis				
project title	22 Greenmount Drive, Greenmount, BL8 4HA				
drawing title	Ground Floor Domestic Extension Proposed Elevations and Ground Floor Layout				
scale	1:50 & 1:100 @A2	drawn by	CA	checked by	VP
project no.	PROJNO				
drawing no.	N-A				revision