

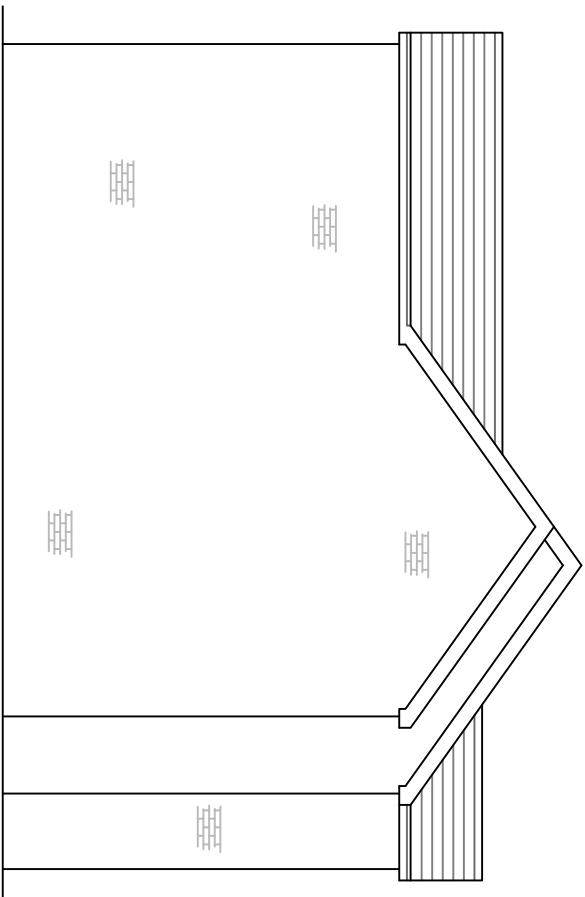
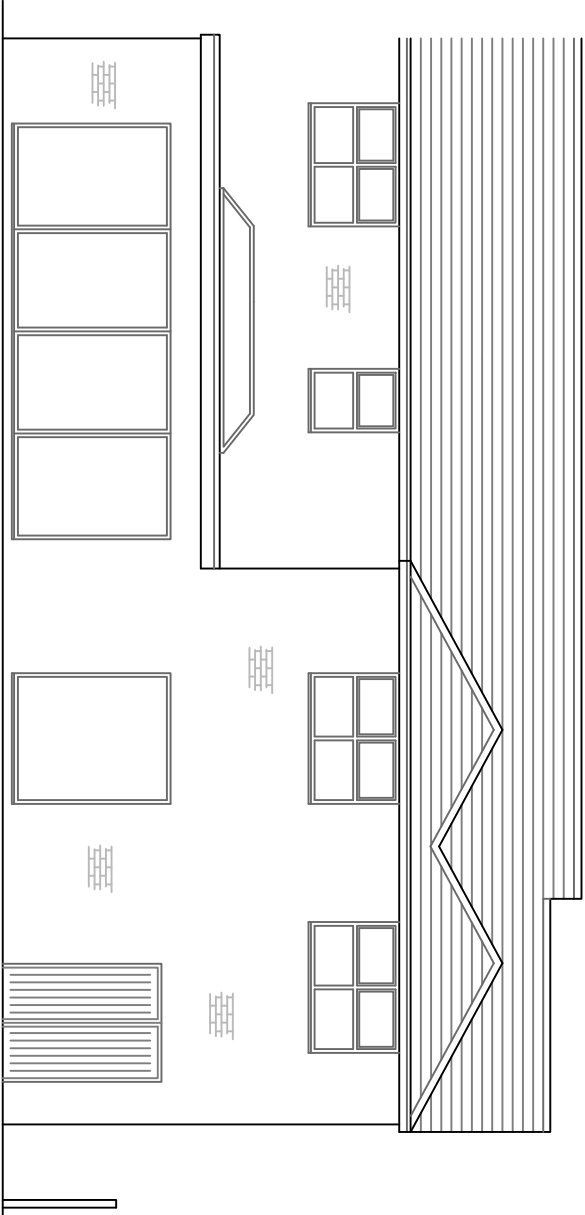
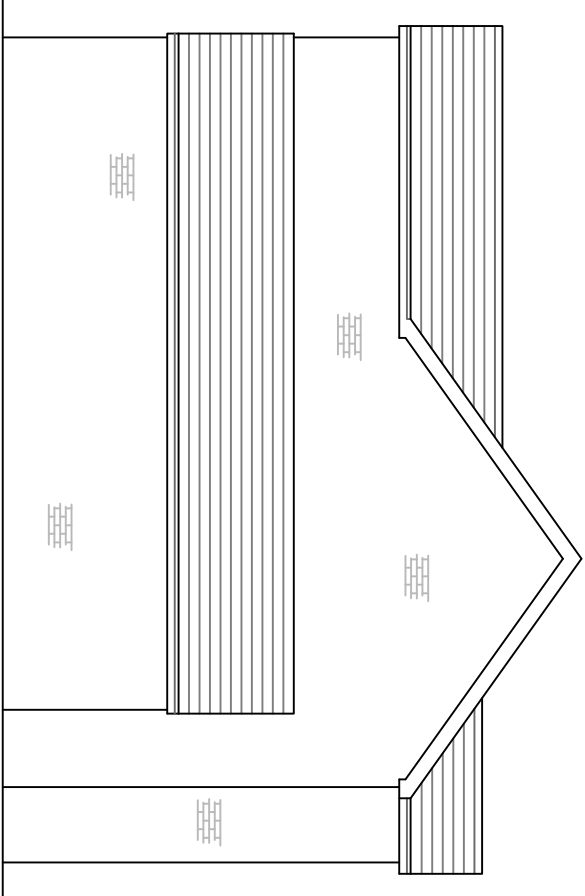
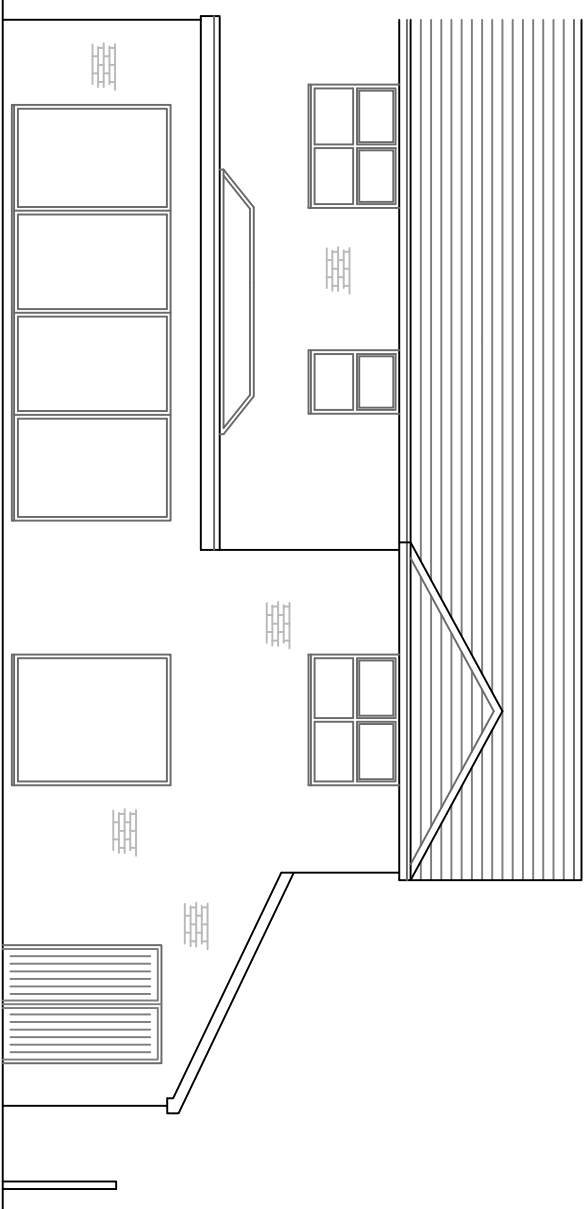
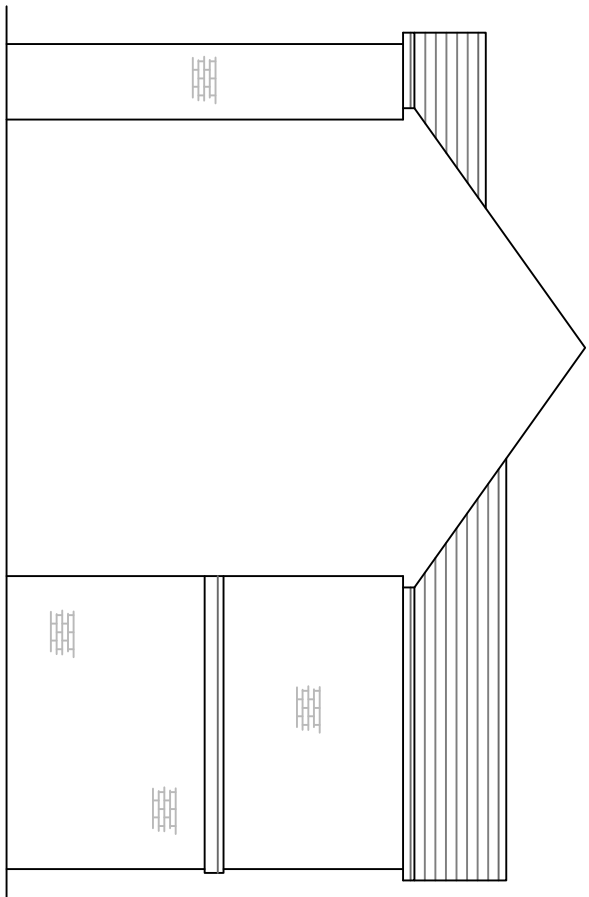
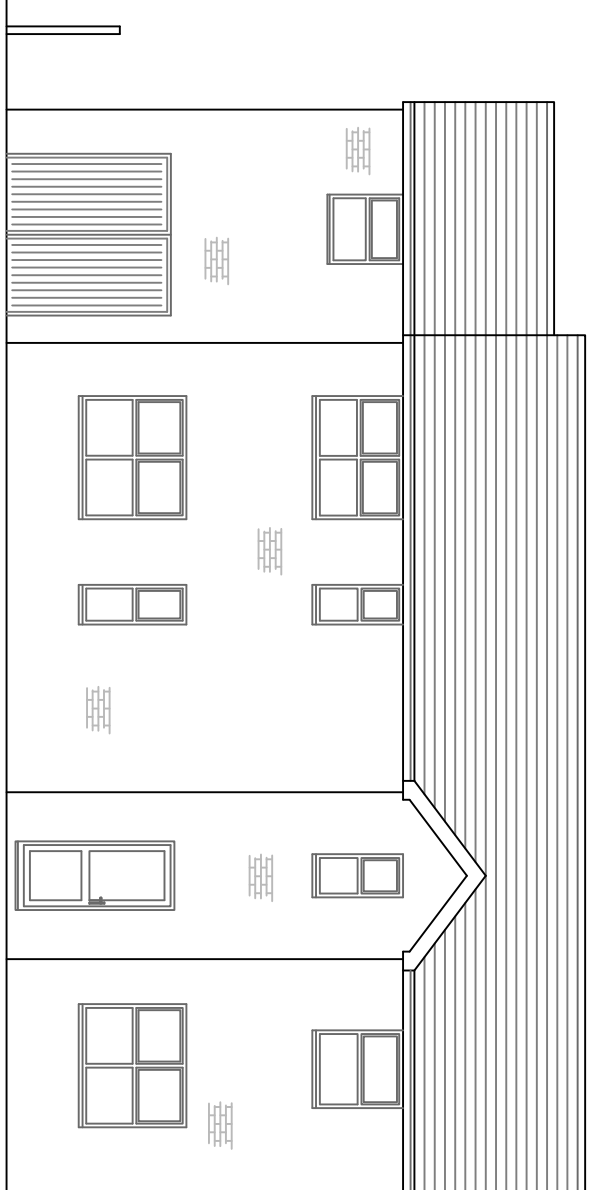
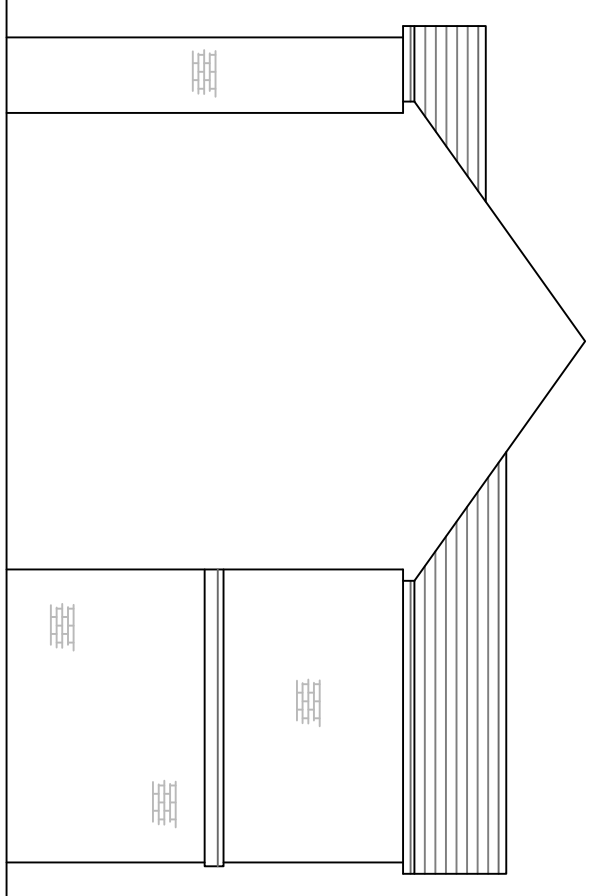
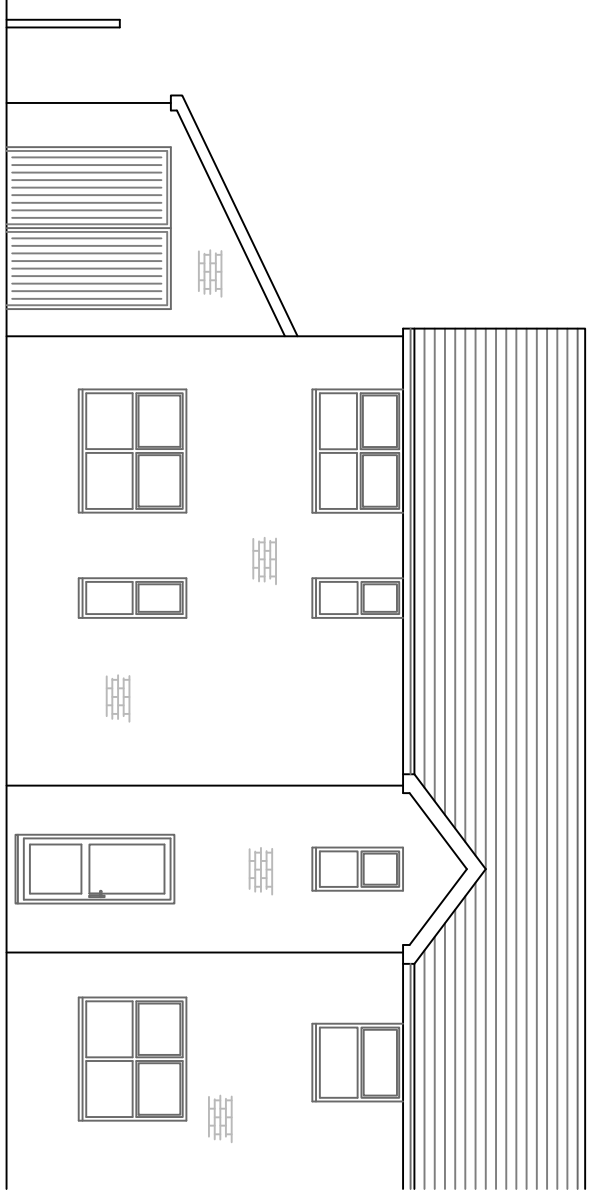
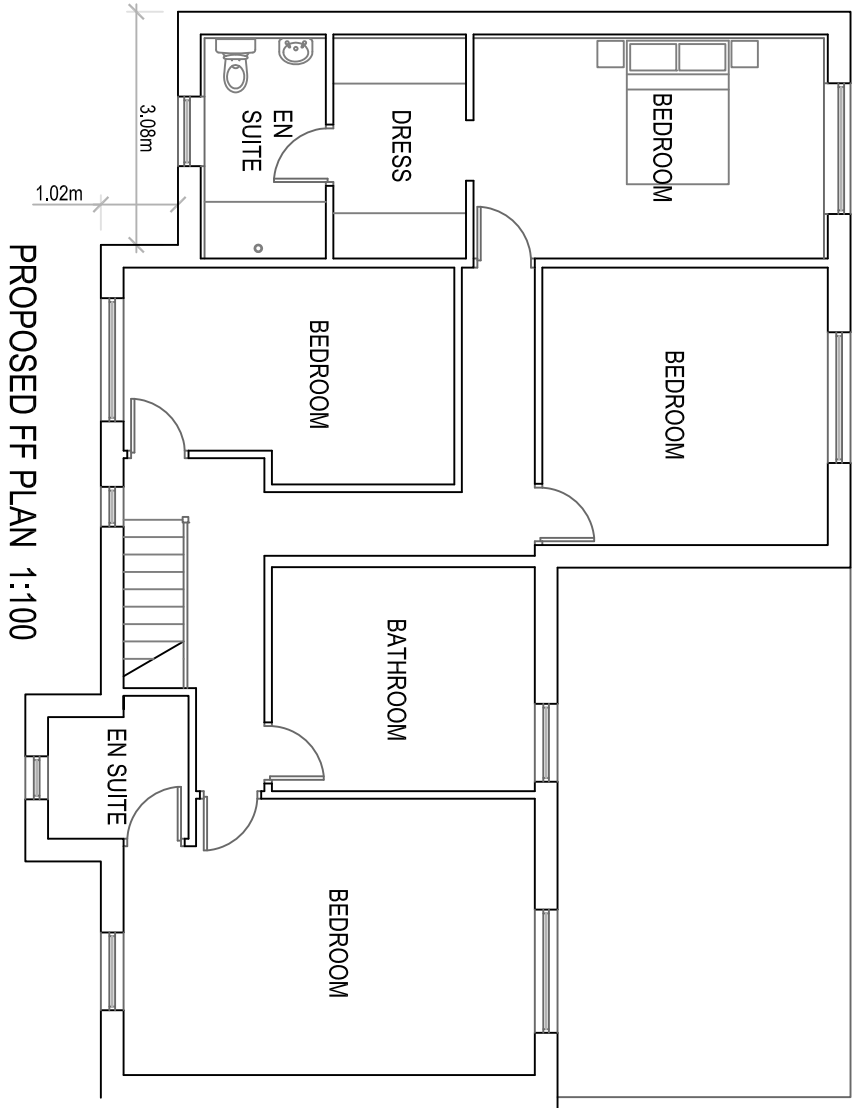
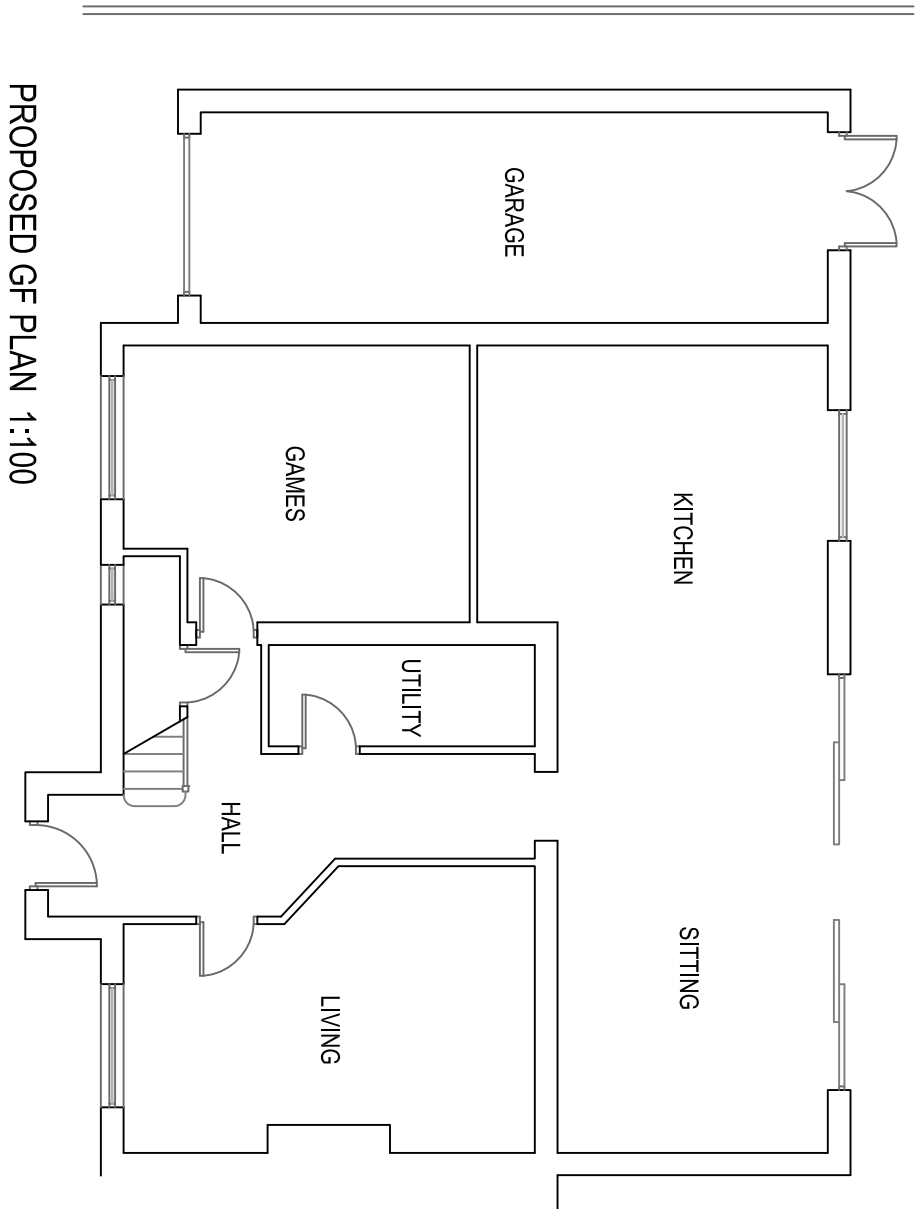
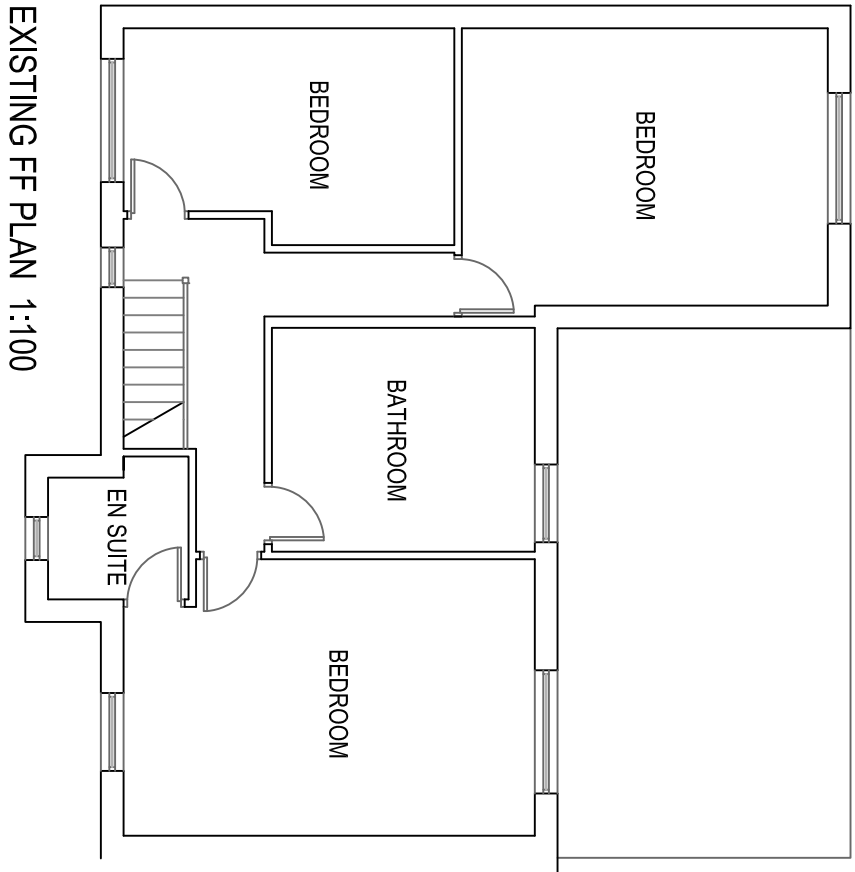
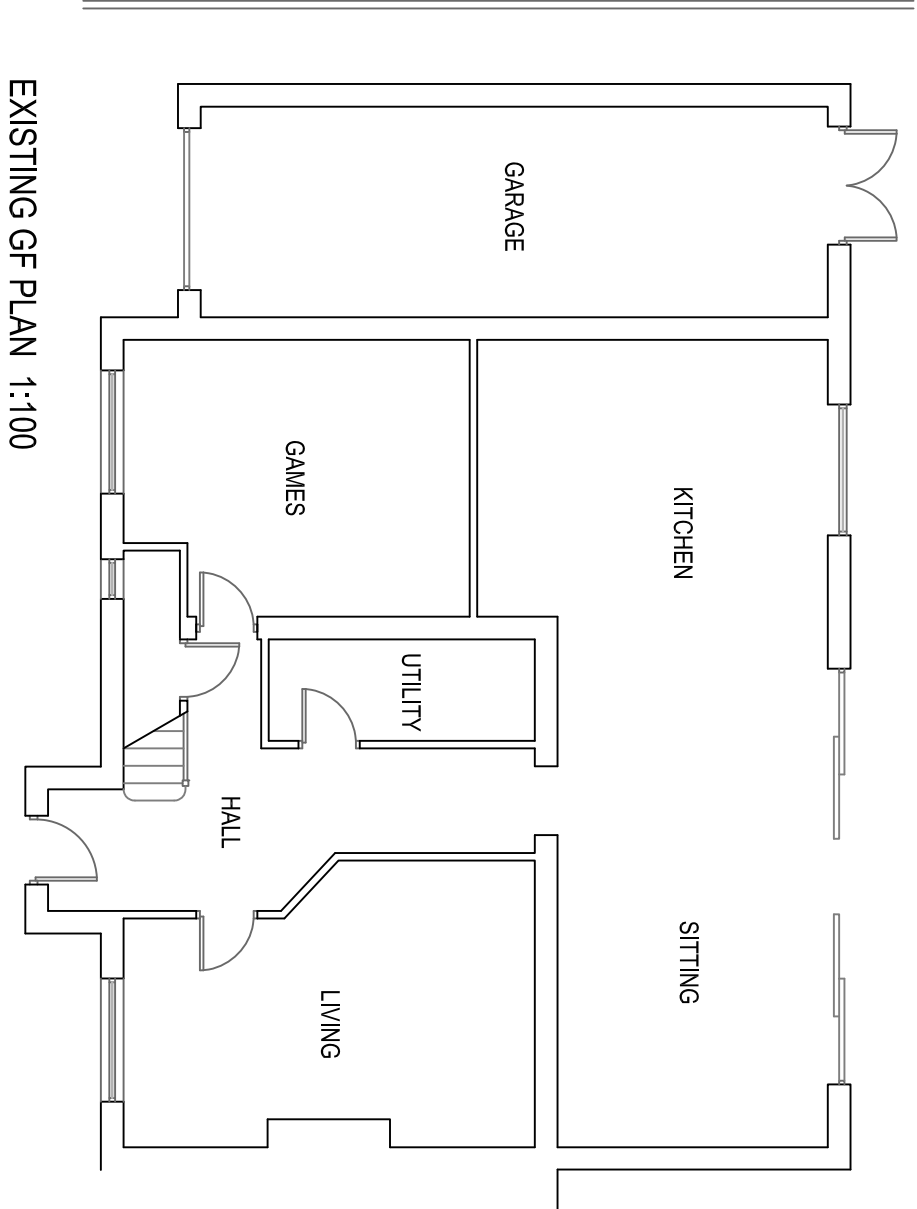


EXISTING SITE PLAN 1:200

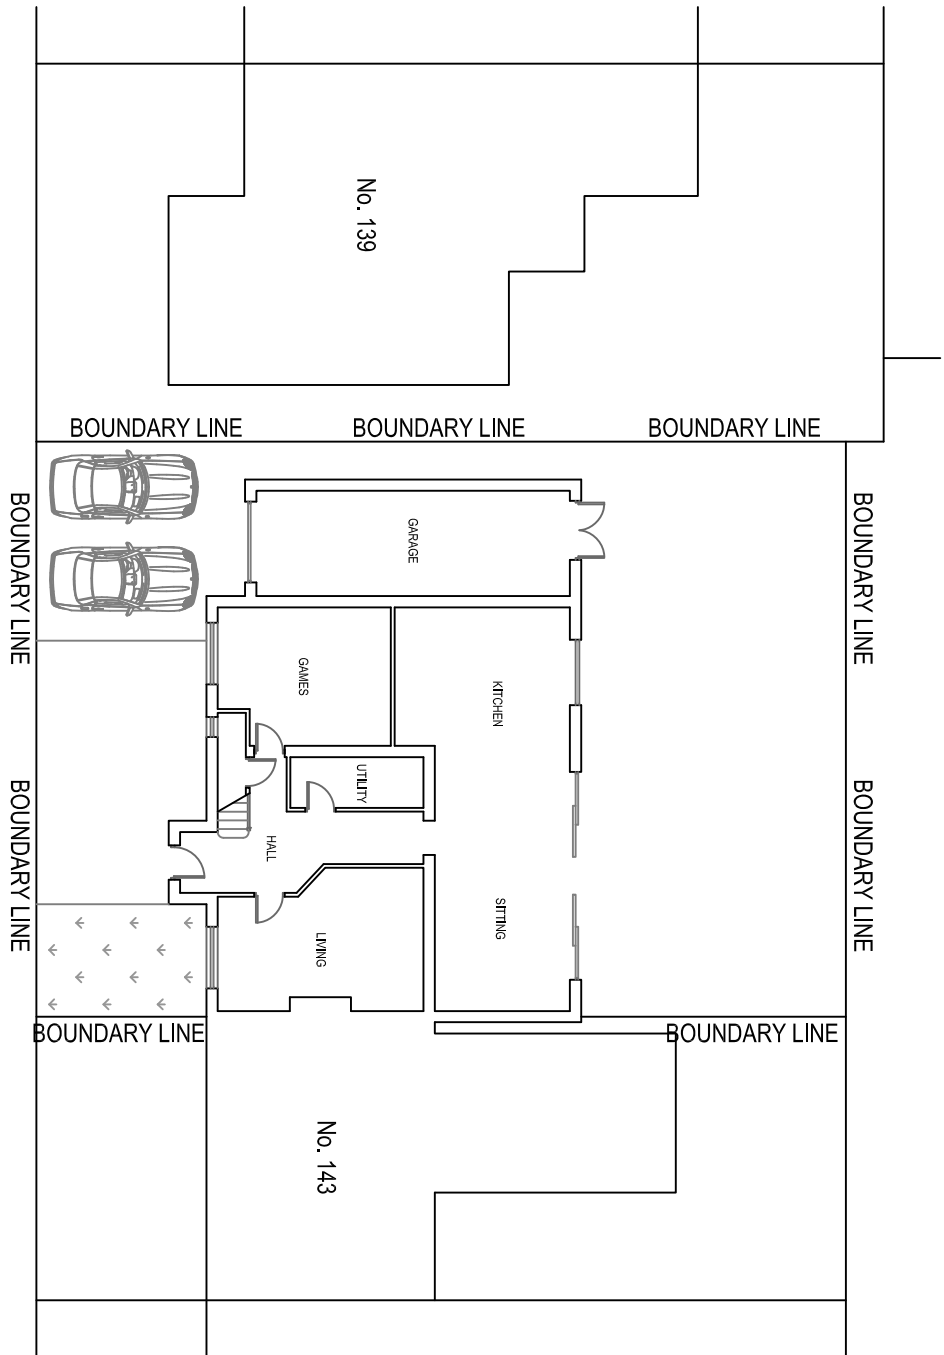

PROPOSED SITE PLAN 1:200

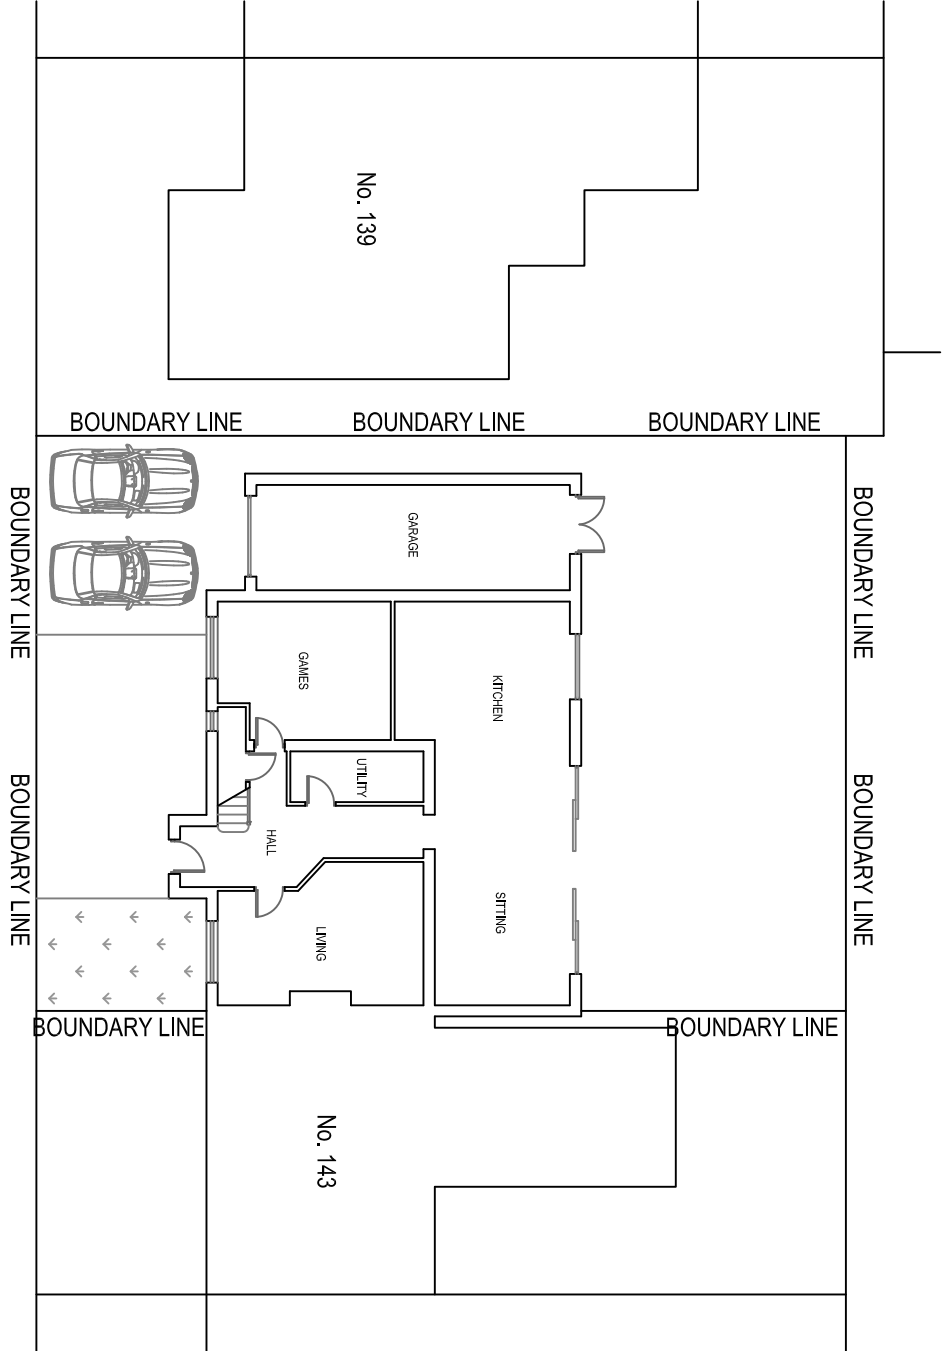

141 Park Lane  
Whitefield  
M45 7GT

Existing & Proposed Plans  
and Elevations

Drawn: CDW/  
Scale: 1:100 @ A1  
Date: May 2025

3005\_WHL\_01\_Planning

**CDWP**  
CD Wilkinson Plans

tel: 07967 522401 email: cdw@cdwilkinsonplans.co.uk  
5 Highmeadow, Manchester, M26 1YN