

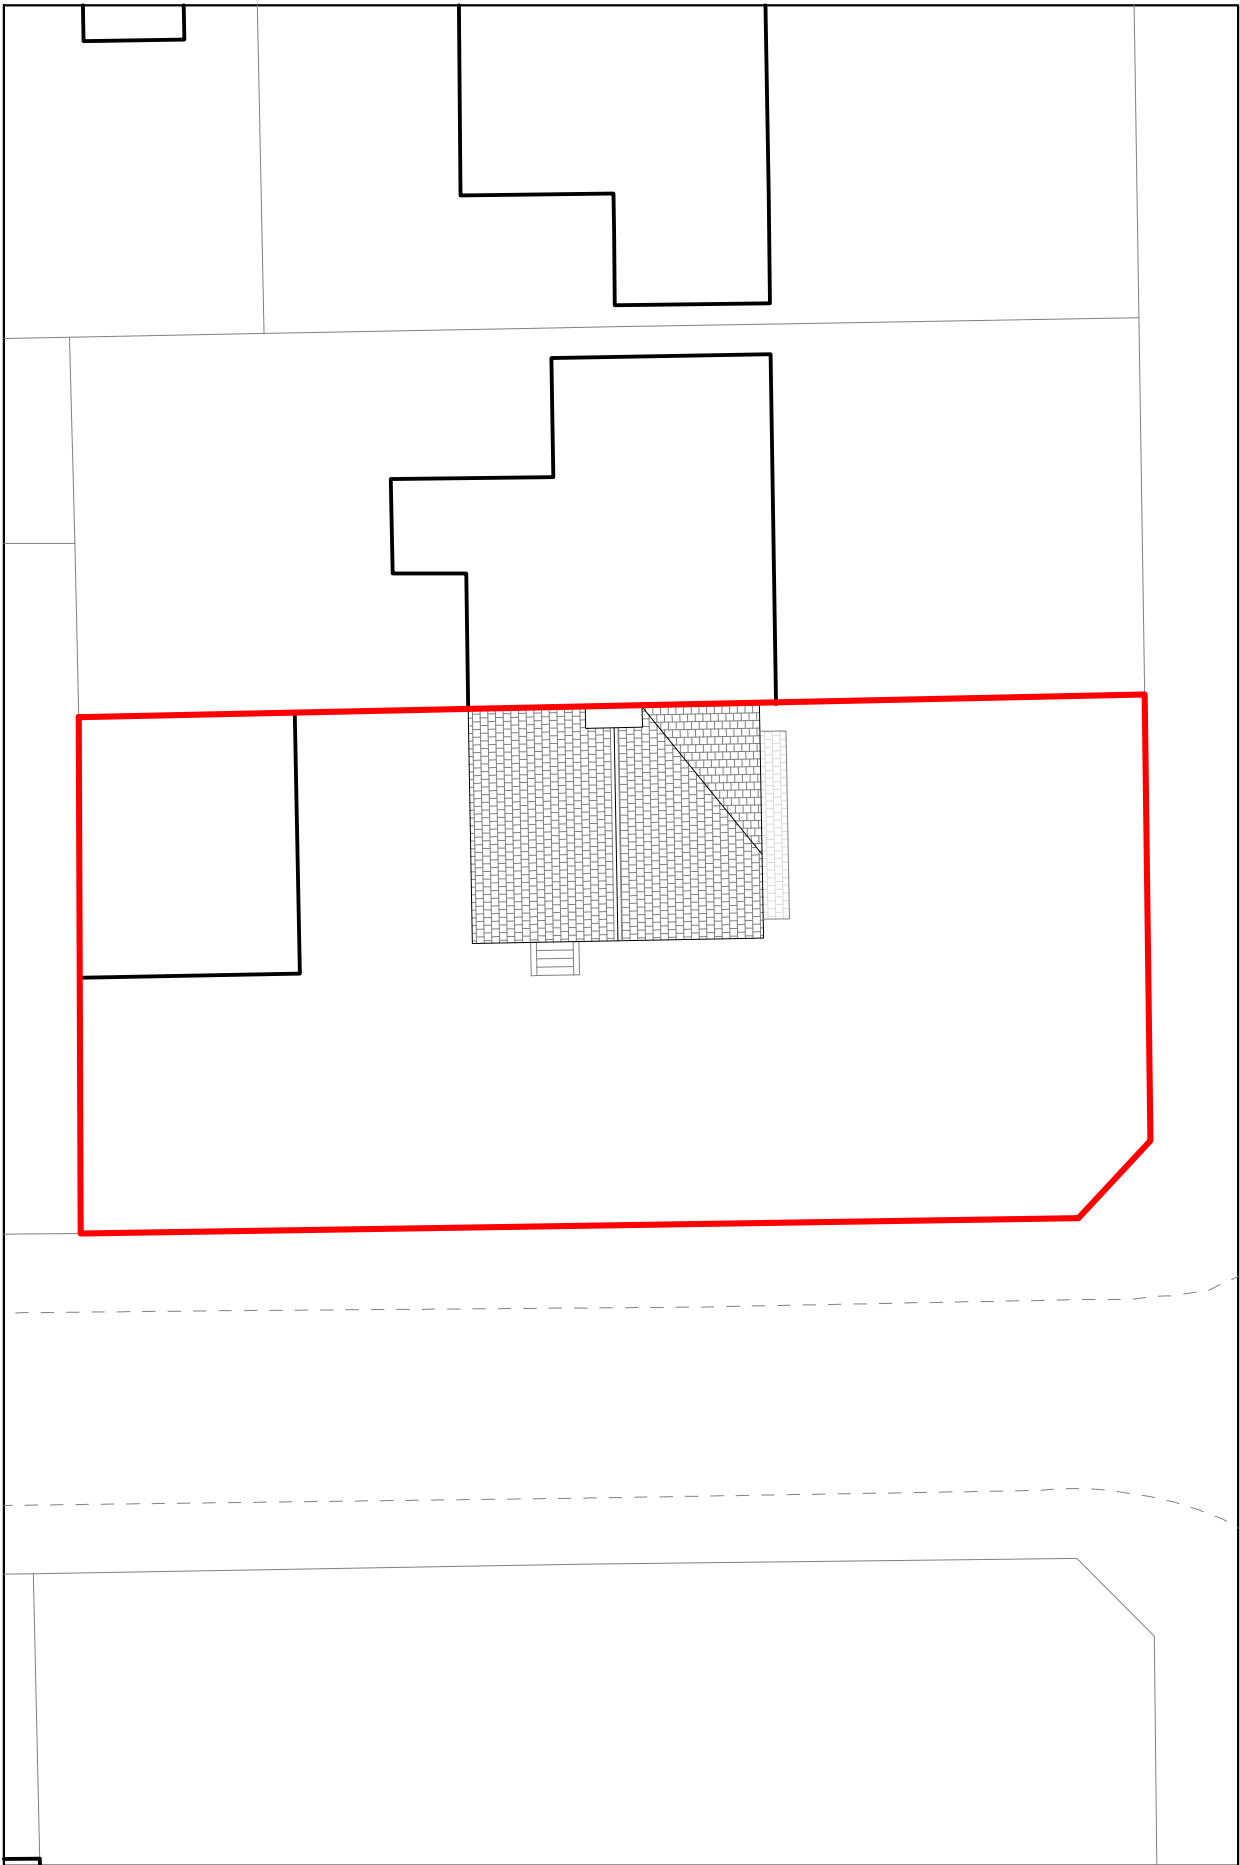


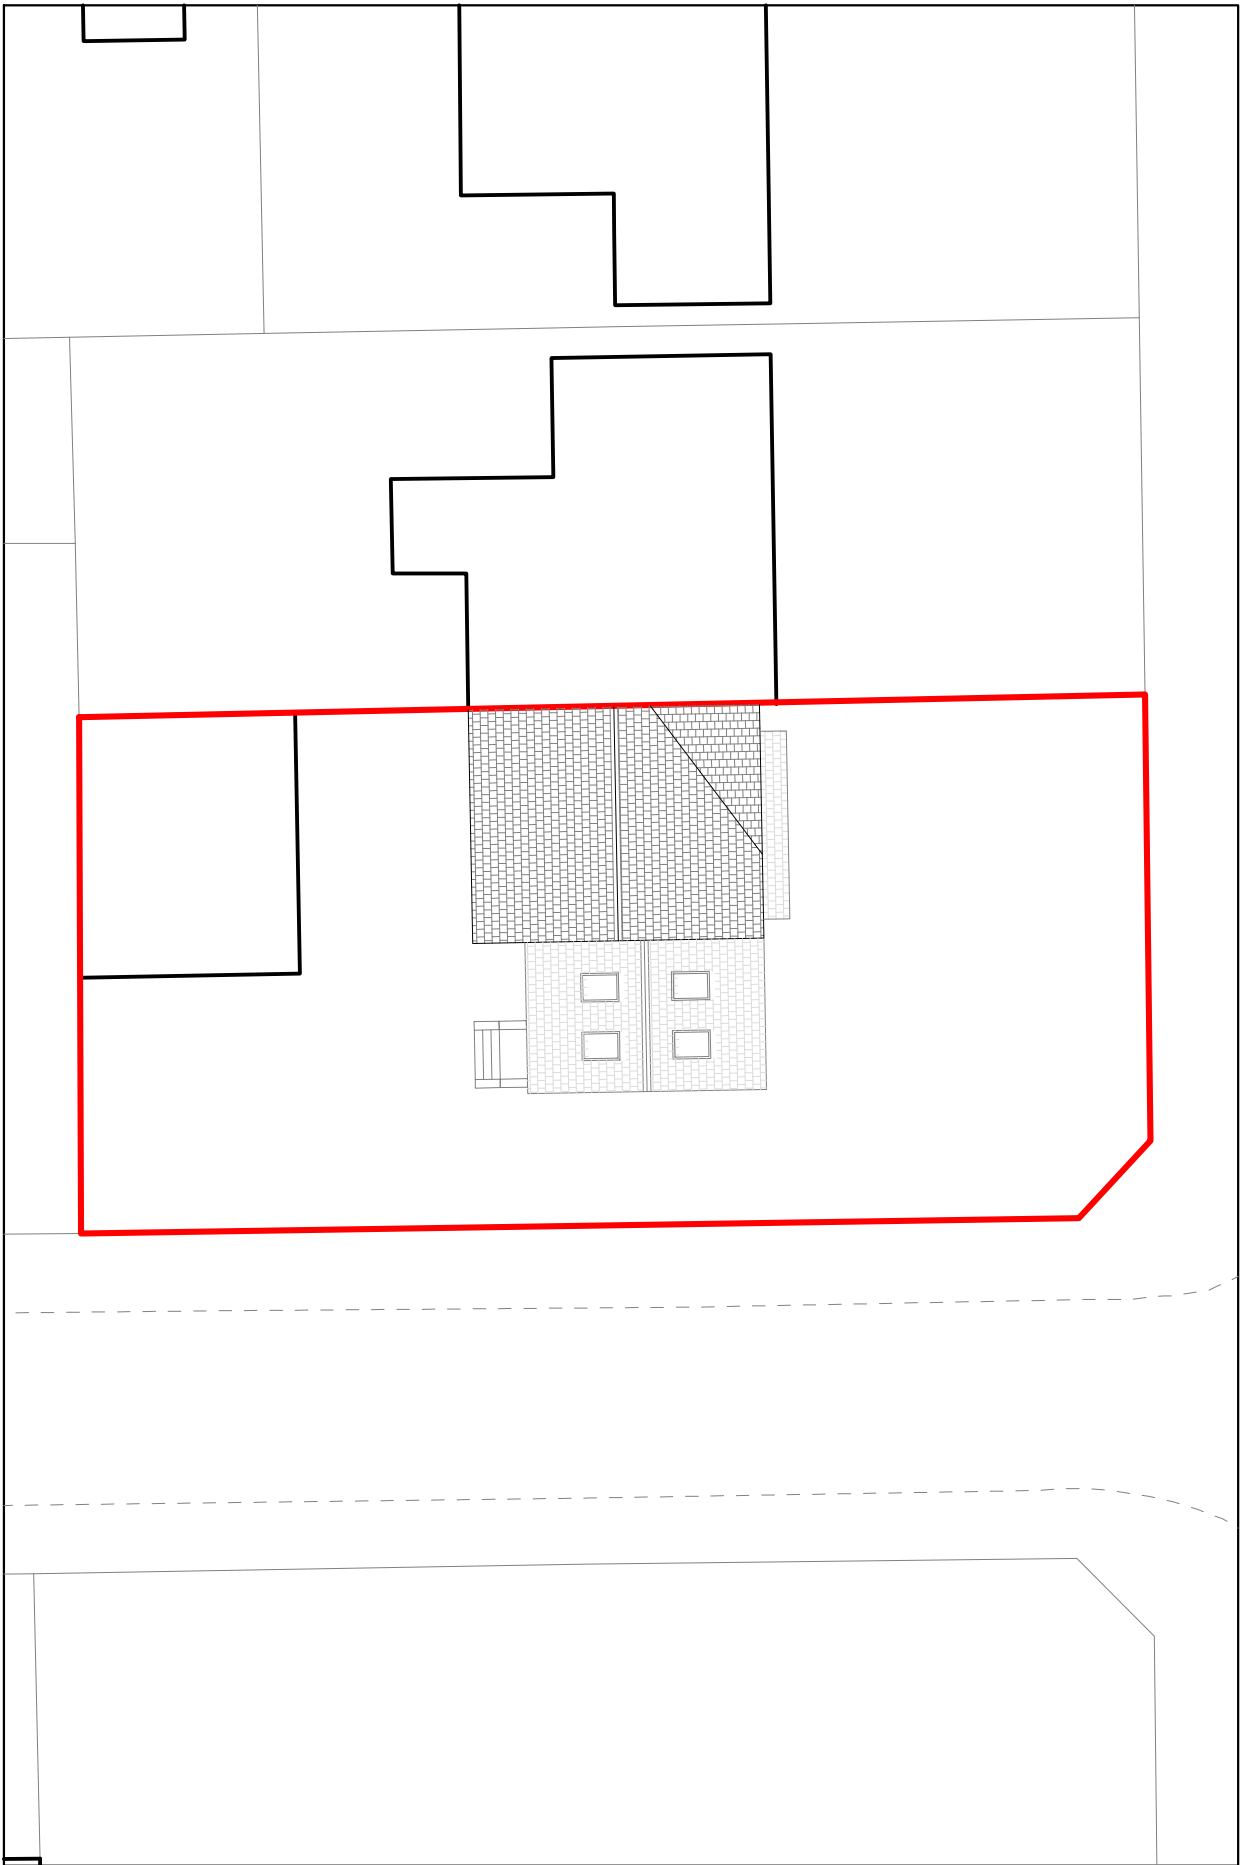

EXISTING SITE PLAN

 

PROPOSED SITE PLAN

1:200 @ A3

Dimensioning

Figured dimensions only to be taken from these designs and drawings. Work to annotated dimensions only. All dimensions to be checked on site. Architectural designers to be informed immediately of any discrepancies before work proceeds. Drawings are to be read in conjunction with relevant specifications, structural engineers and service engineers' drawings.

| Rev | Date     | Description                   |
|-----|----------|-------------------------------|
| -   | 21/05/25 | Issued to client for comments |



SALCEM  
ARCHITECTS

Architecture | Masterplanning | Graphics

CLIENT:  
Property Owner

PROJECT:  
27 Nursery Road  
Prestwich  
M25 3DU

TITLE:  
Existing & Proposed Site Plan

SCALE:  
1:200 @ A3

DRAWING NO.  
Sheet 6

REV:

DATE:  
May 2025