



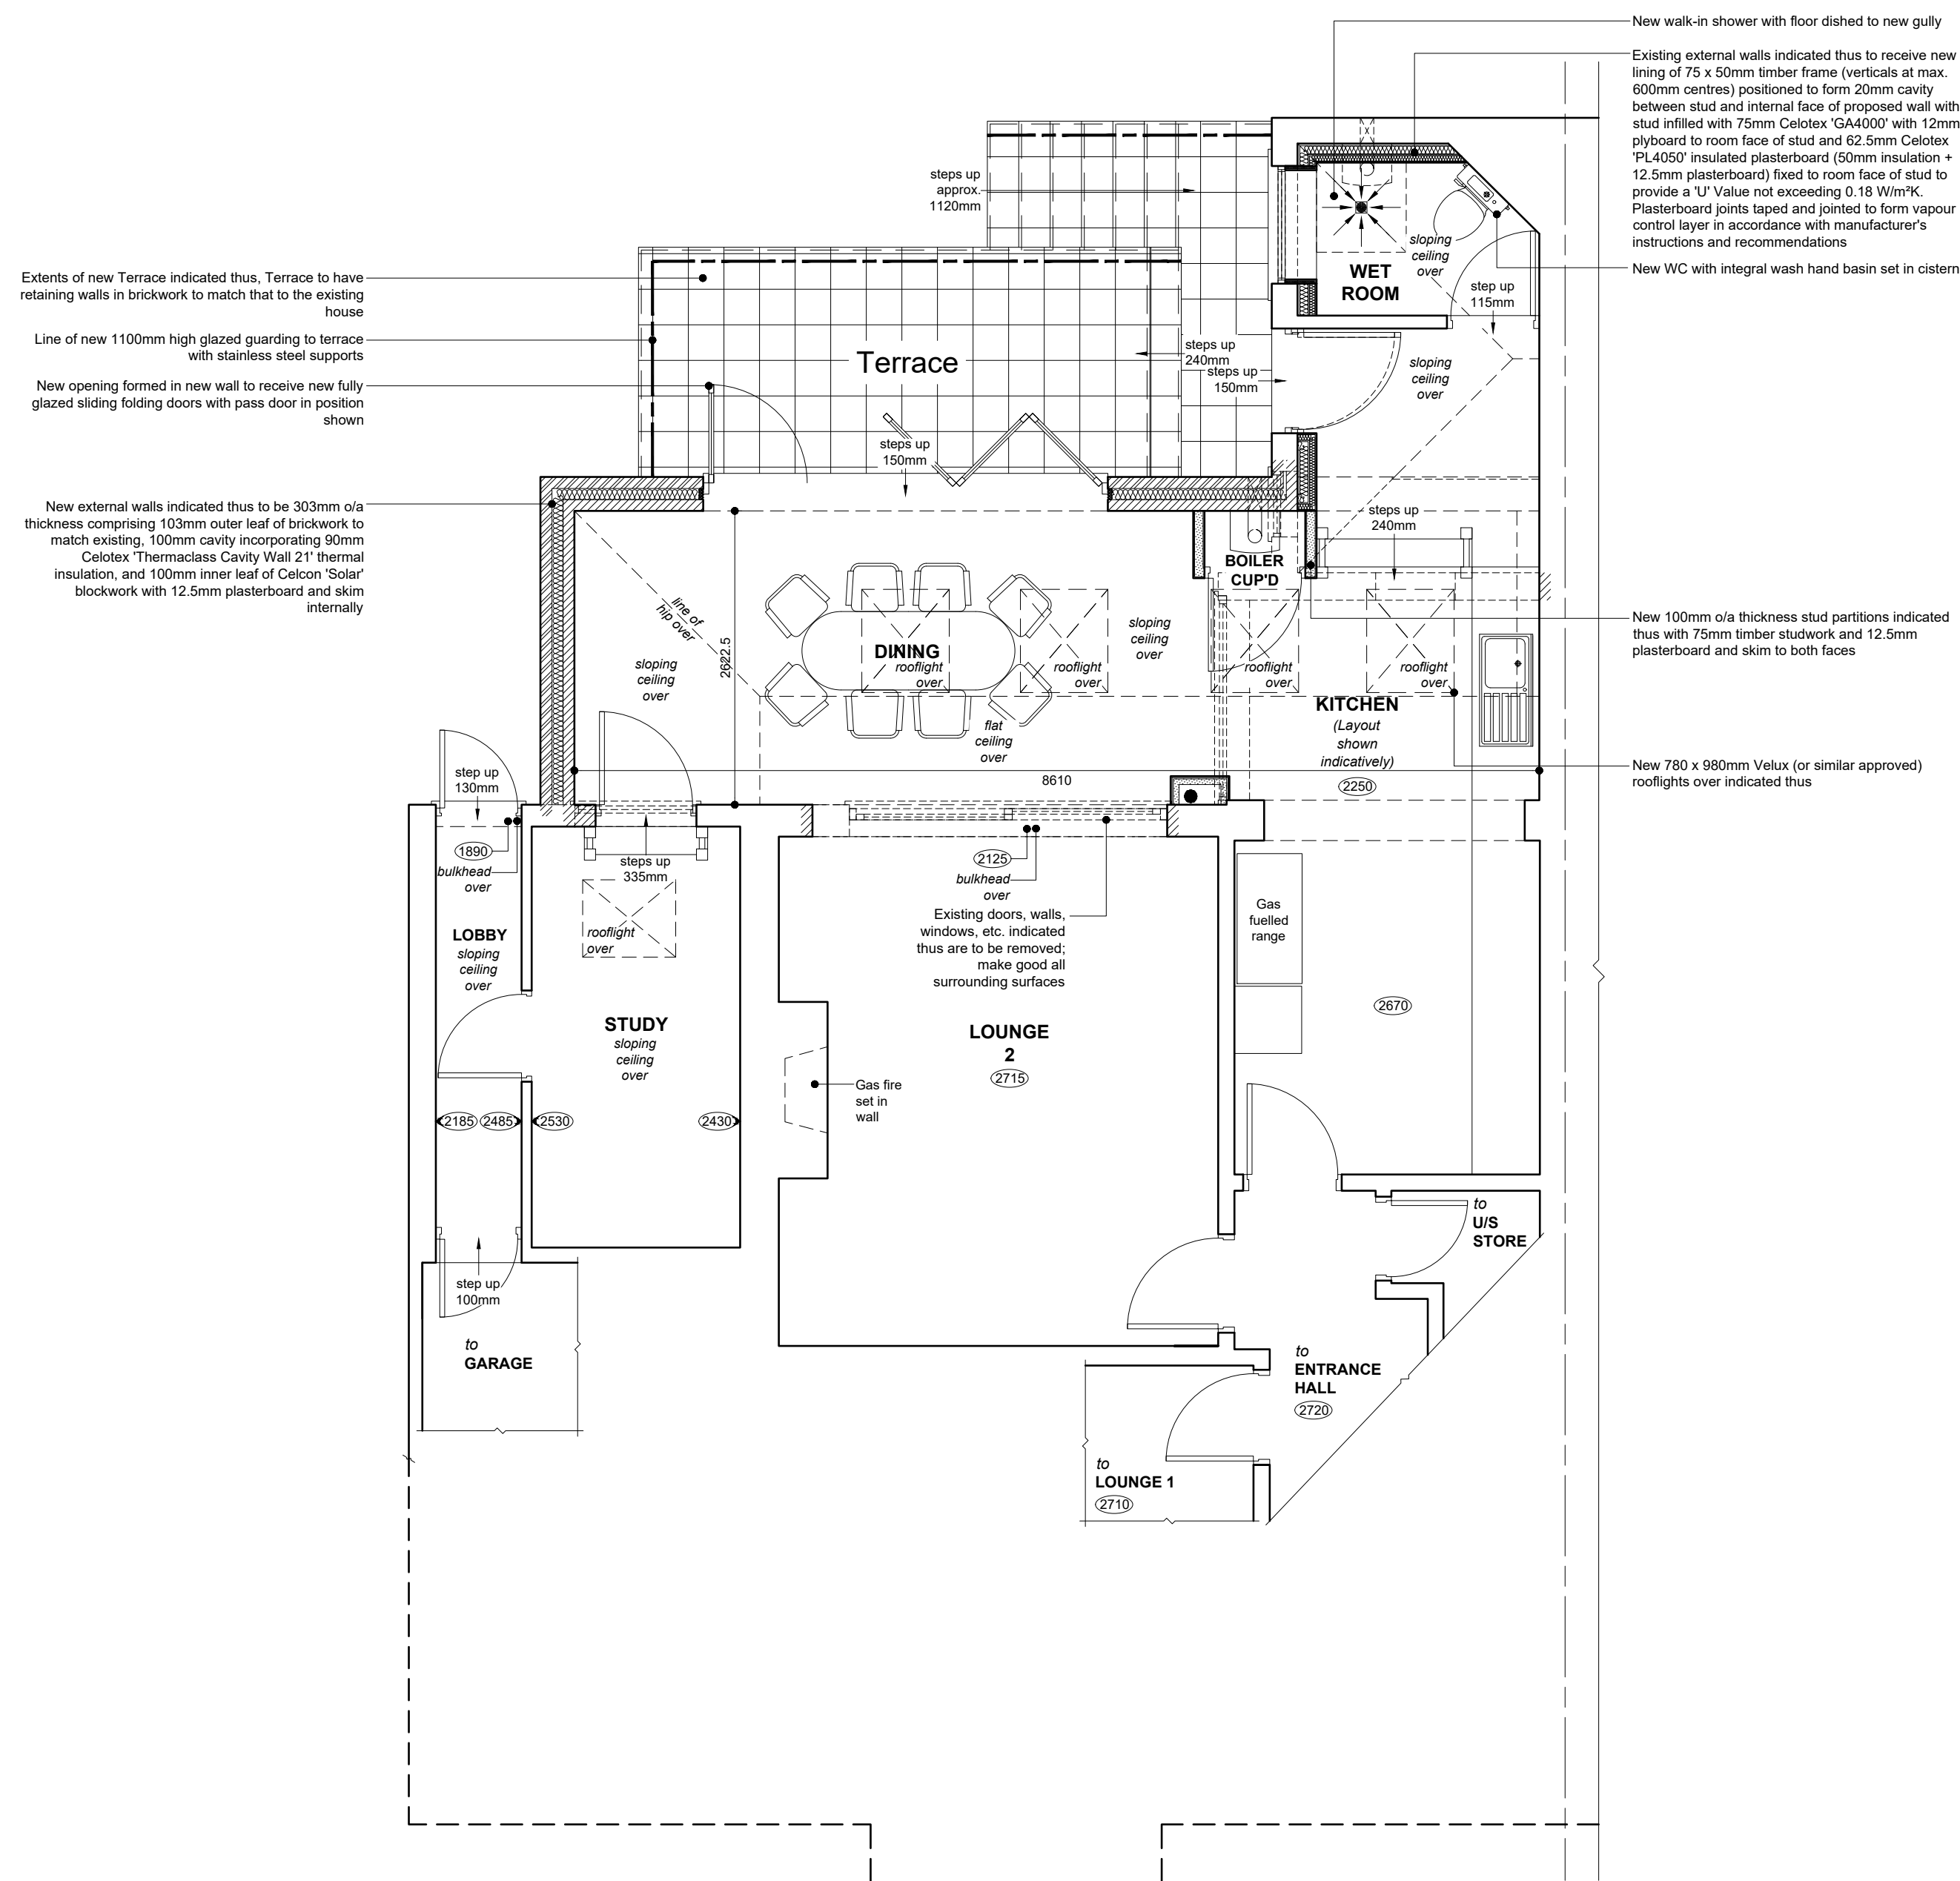


PROPOSED PART GROUND FLOOR PLAN
(Scale 1:50)

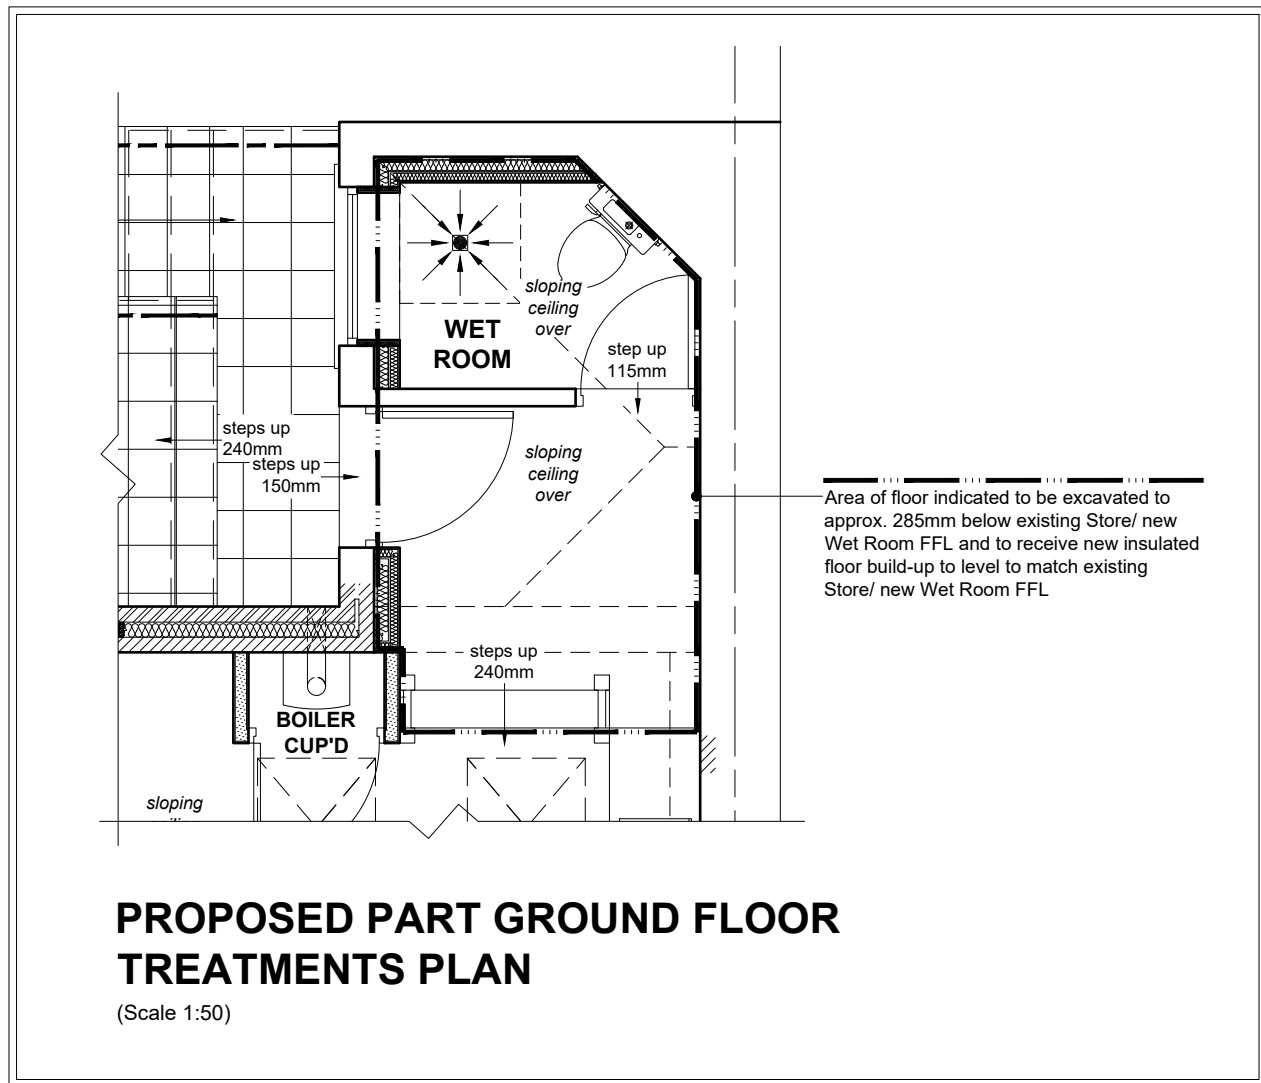

PROPOSED PART GROUND FLOOR TREATMENTS PLAN

(Scale 1:50)

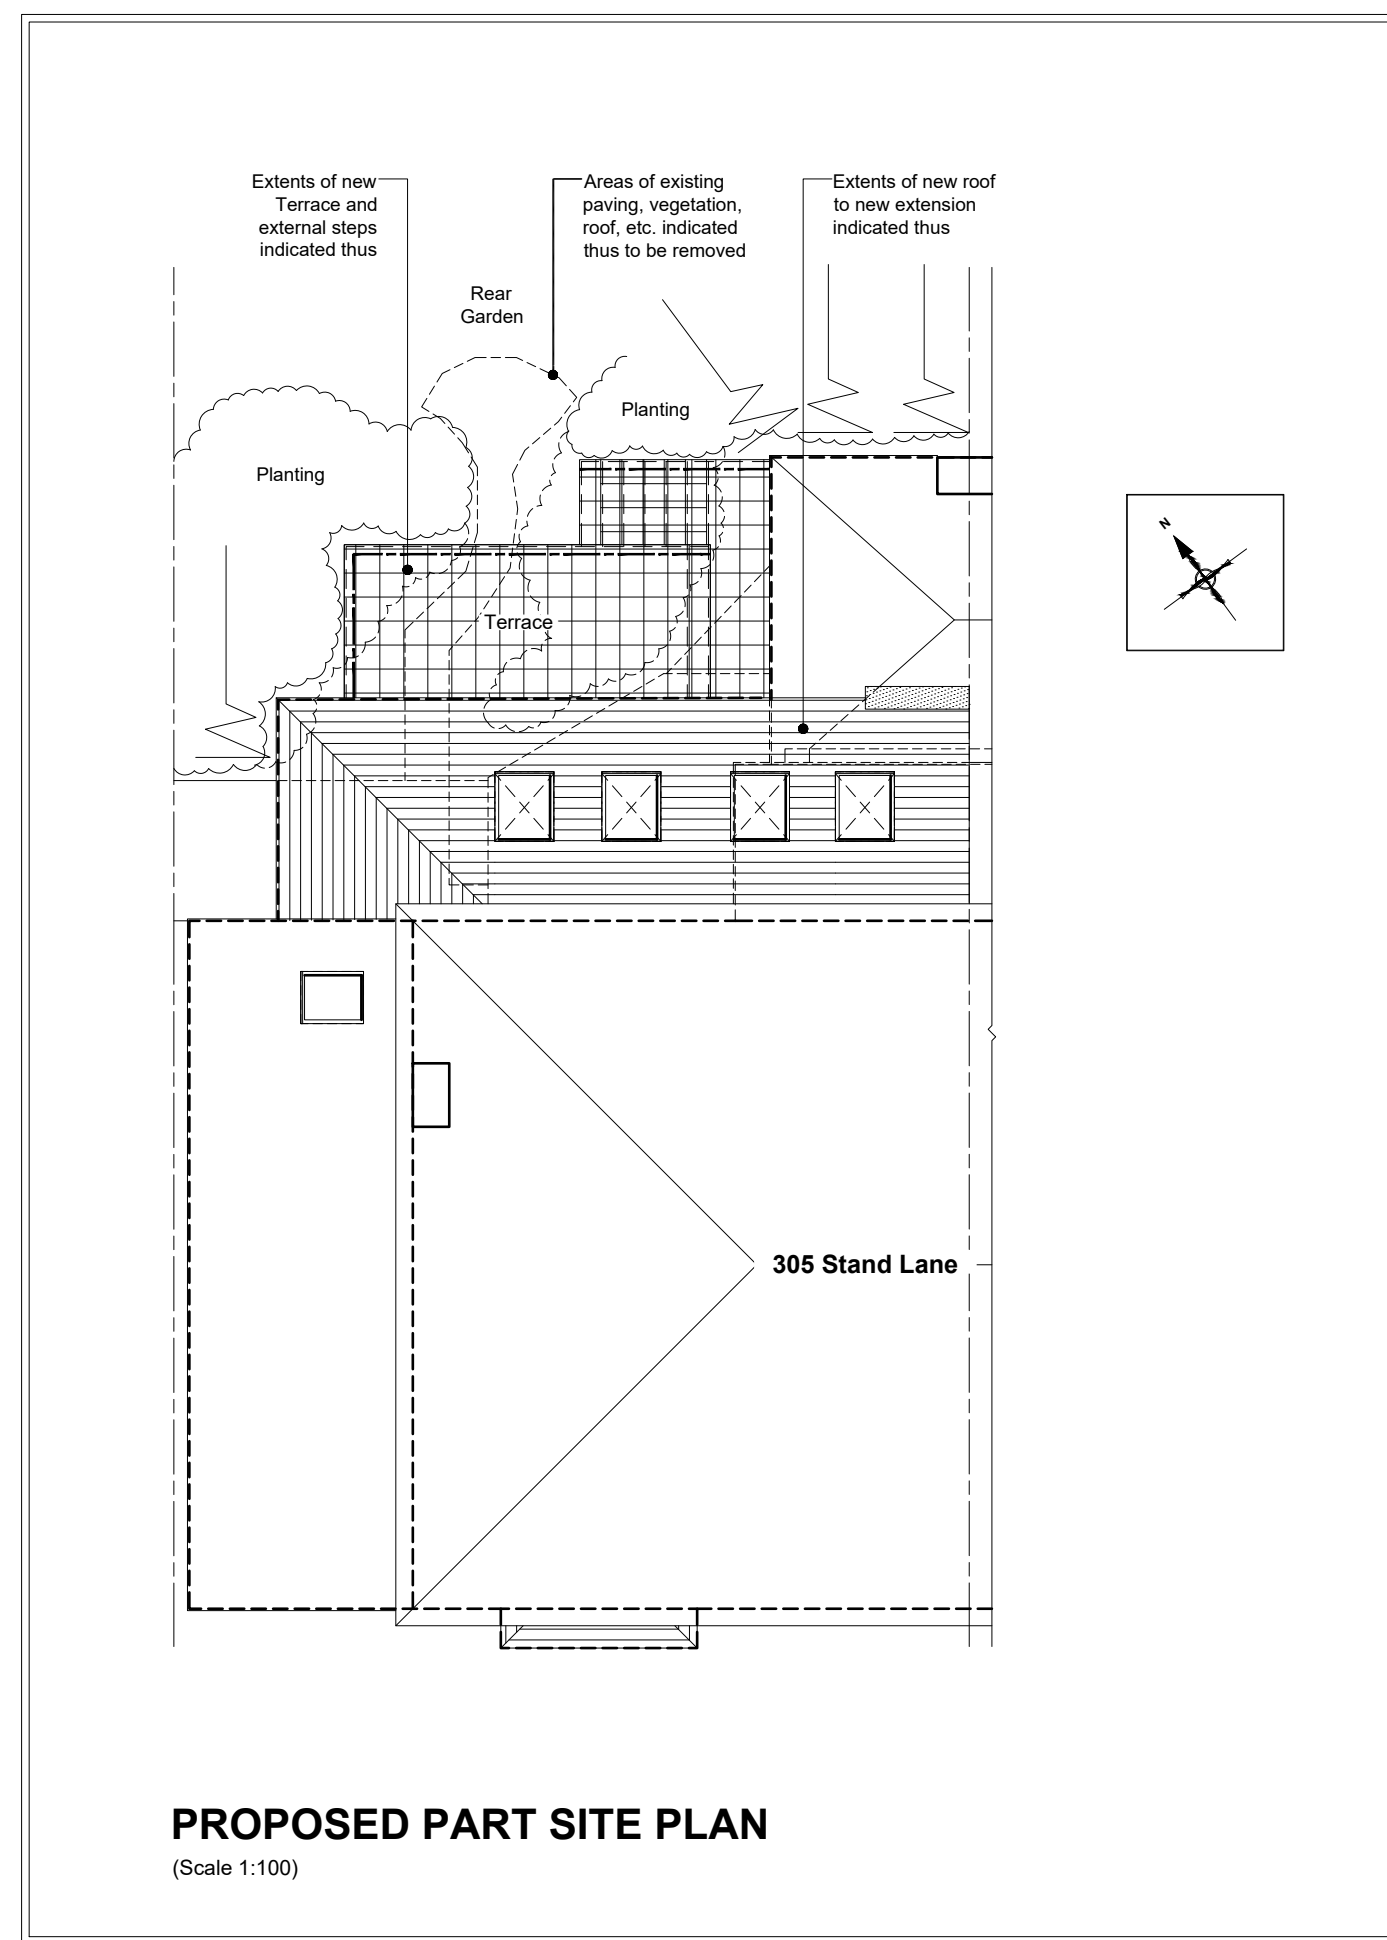

PROPOSED PART SITE PLAN

NOTES

All dimensions are to be checked on site and any discrepancies referred to the designer prior to proceeding. All levels are to be confirmed on site prior to proceeding with the work. All discrepancies between information shown on the drawing and the information shown on the specification are to be referred to the designer prior to proceeding with the works. All component sizes and references to be checked prior to the ordering of materials. Positions of existing drain runs and associated installations to be confirmed prior to proceeding and amended as necessary. All relevant boundary positions to be checked prior to proceeding. Any on site design changes must be reported to the designer and agreed with the relevant authority prior to proceeding. **Levels shown are related to an arbitrary datum and therefore not related to ordnance datum.**

[illegible]

	R. GRUNDY ARCHITECTURAL SERVICES LIMITED 30 PARK ROAD, HADLEY, GLOSOP, DERBYSHIRE, S41 2JL TEL: 0774 88 8862		EMAIL: GRUNDY@GLOSOP.CO.UK WWW.GRUNDY.CO.UK
	ARCHITECTURAL DESIGN PROJECT:		
Proposed:			
Proposed Alterations to: 305 Strand Lane Roadcliffe Manchester M26 1JA			
Client: Mr. M. & Mrs. J. Holland			
Drawing Title: PROPOSED PLANS			
Drawn by: R.G.		Date: 29th July 2013	
Drawing No: 2333.11		Scale: As shown & A1	
Revision:			

