


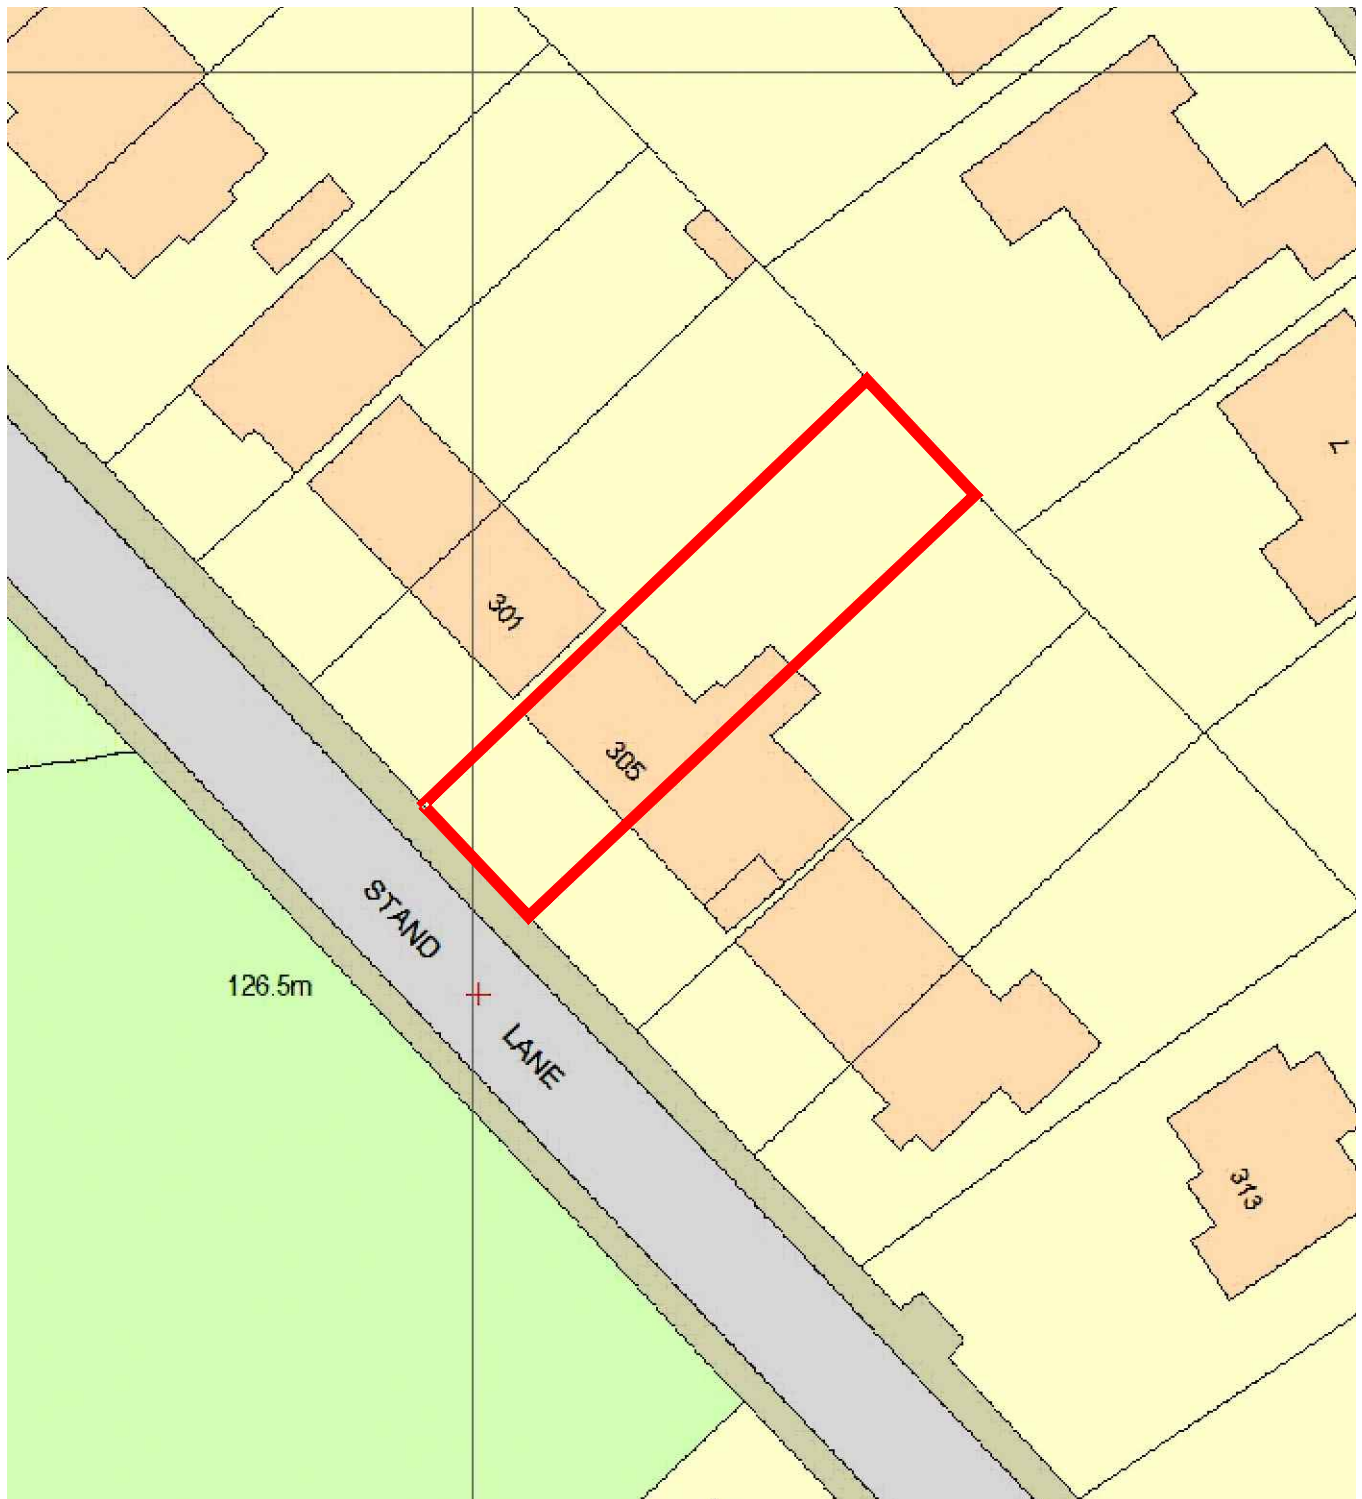

305 Stand Lane, Radcliffe
Existing Site Plan
Scale 1:500

