


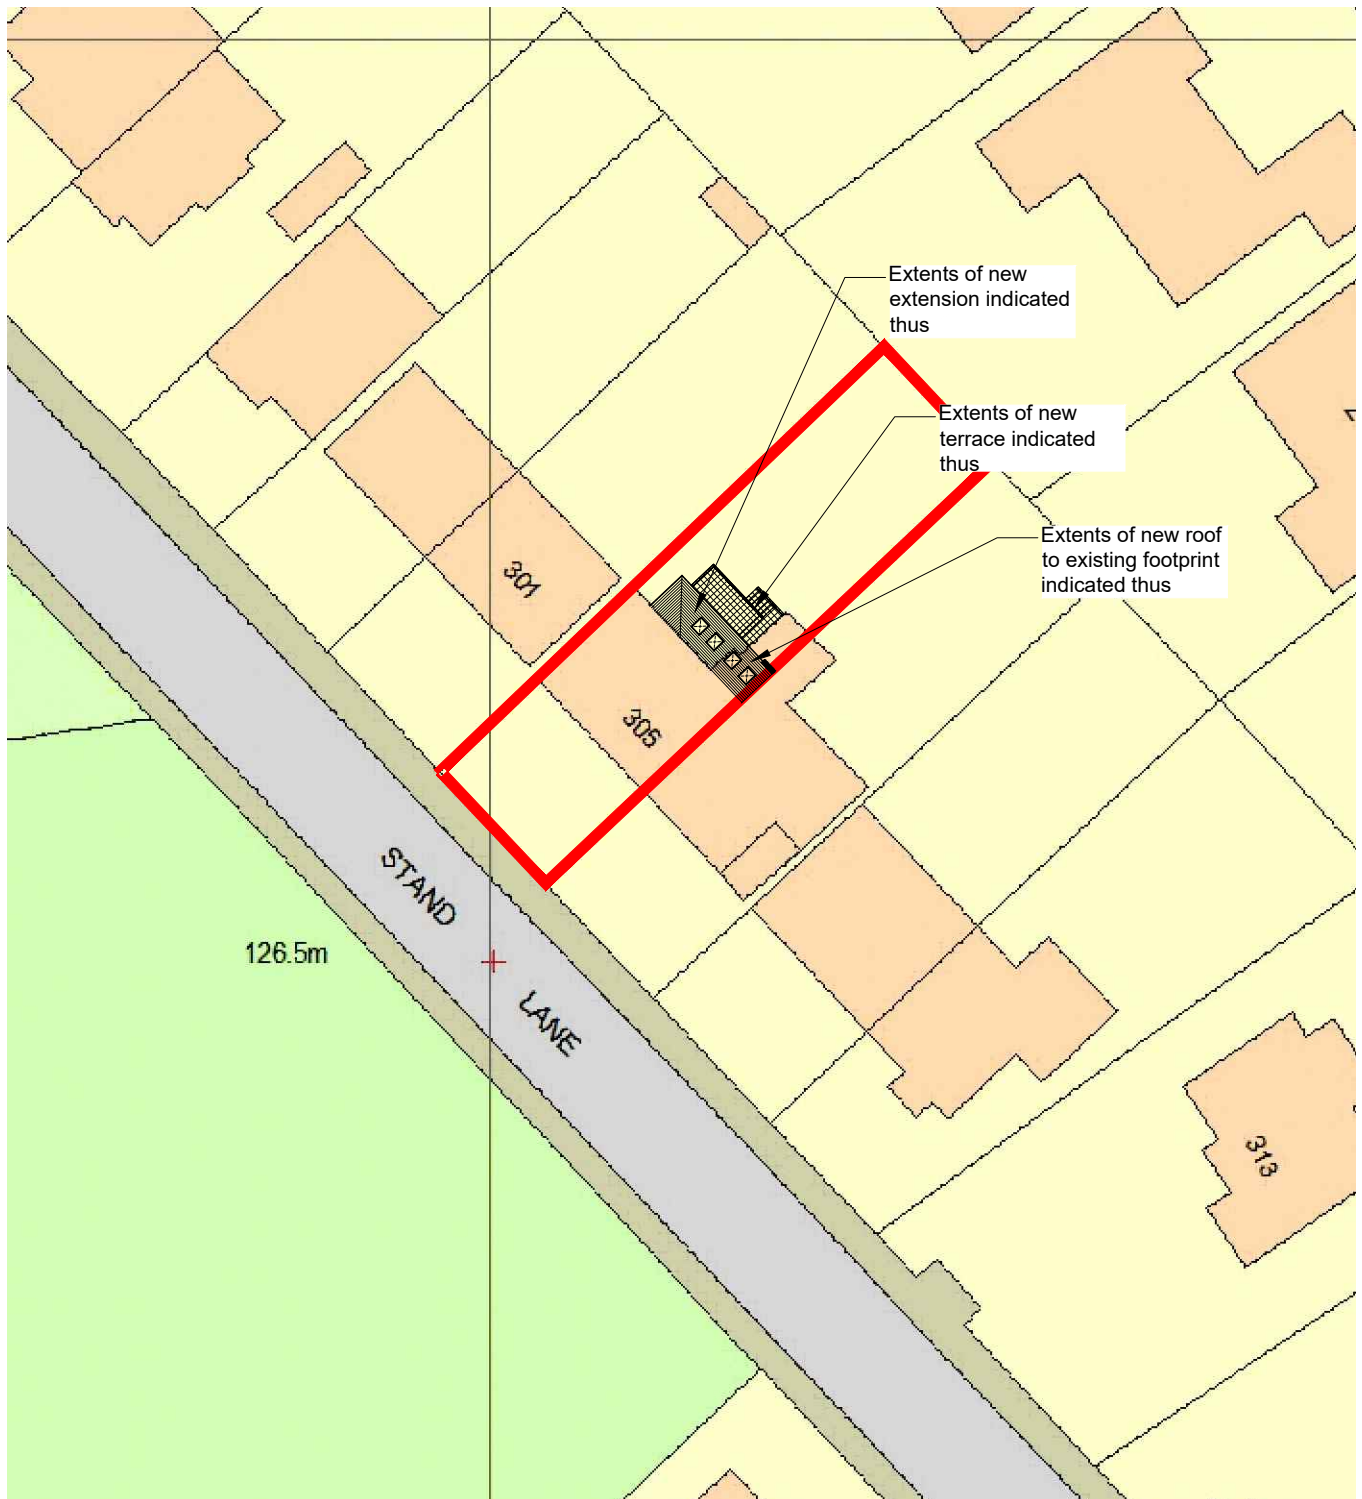

305 Stand Lane, Radcliffe
Proposed Site Plan
Scale 1:500

