



This drawing is not intended to be used for contract pricing or fabrication purposes. All content subject to change.

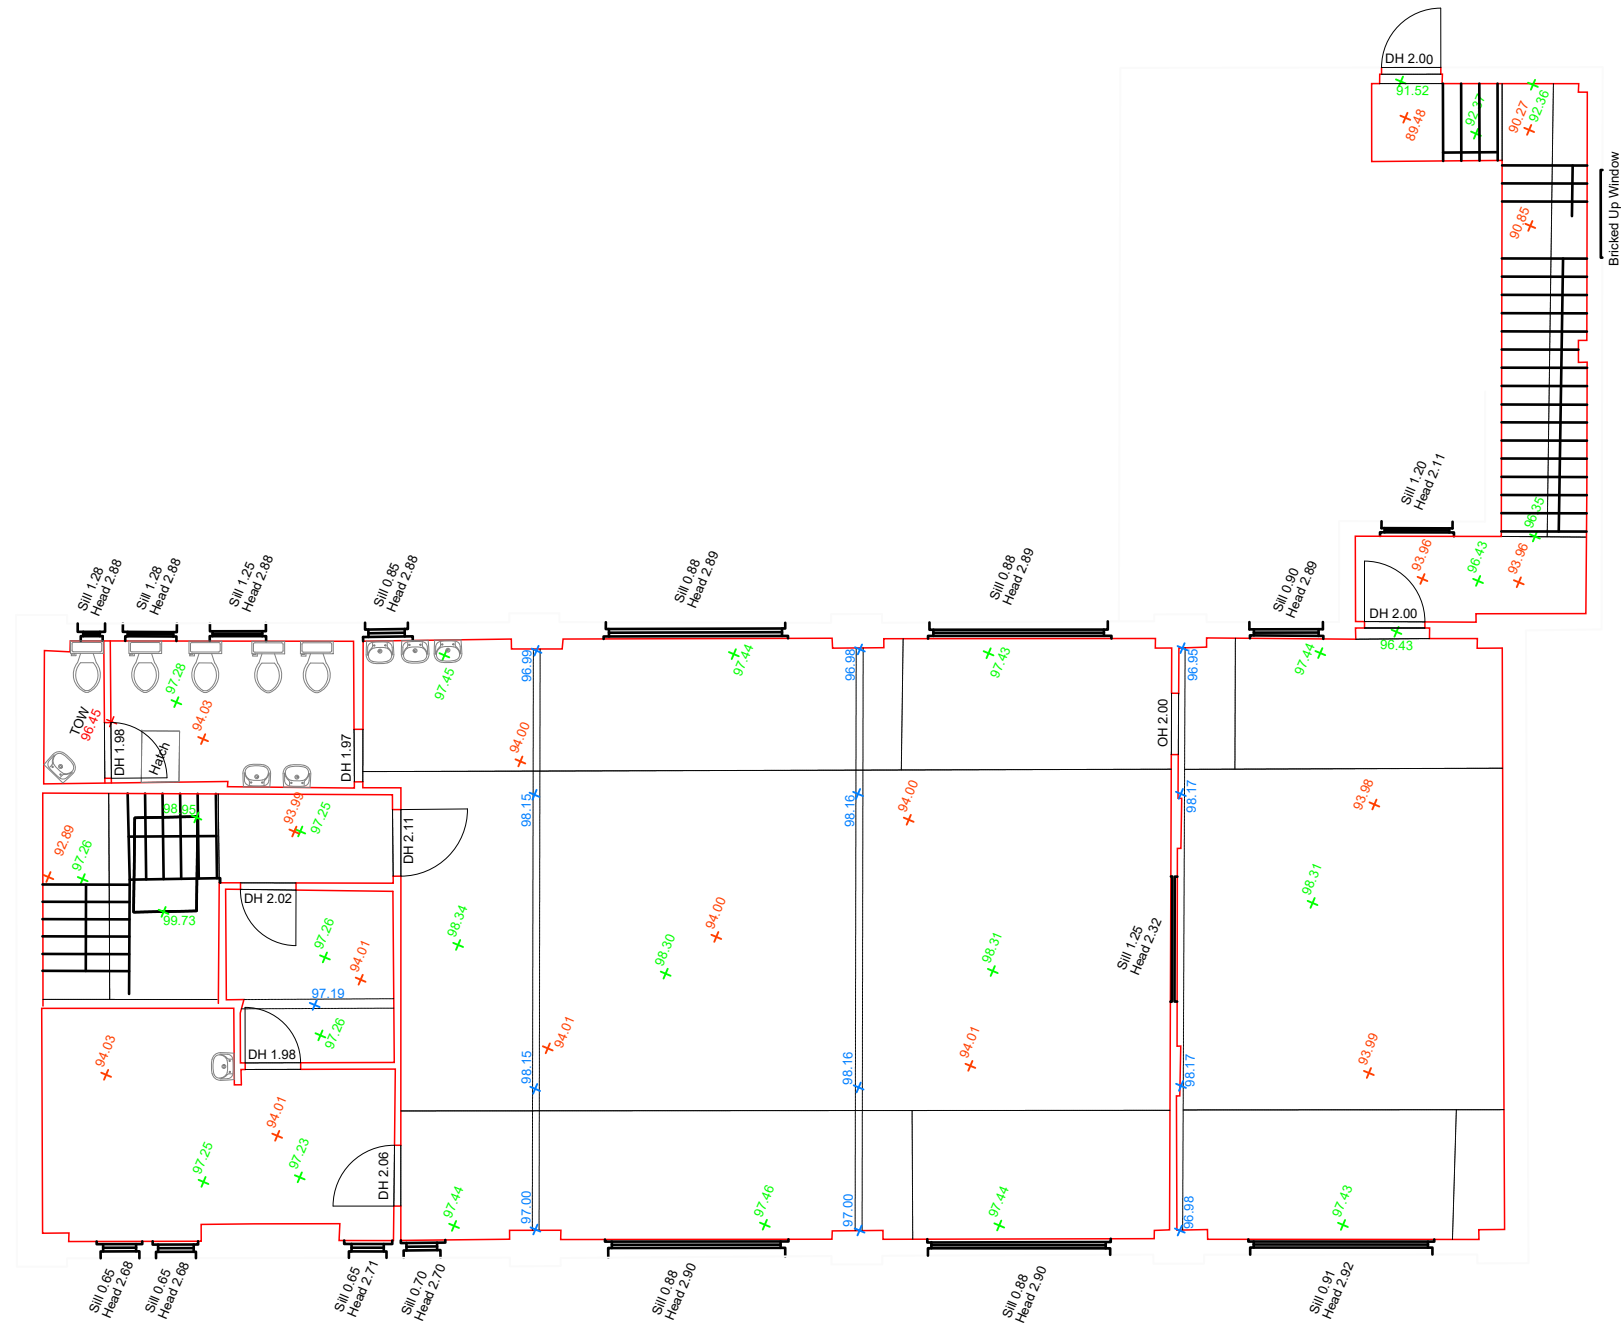

EXISTING BUILDING FIRST FLOOR PLAN

 

				 HOWARD & SEDDON A.R.I.B.A. CHARTERED ARCHITECTS 64 WASHWAY ROAD SALE, CHESHIRE, M33 7RE TEL NO. 0161 - 973 8296 FAX NO. 0161 - 962 3485 E-MAIL : ADMIN@HOWARDANDEDDON.CO.UK	PROJECT PROPOSED RESIDENTIAL DEVELOPMENT LAND TO REAR OF EARL STREET PRESTWICH M25 1GQ CLIENT Mr. MEDHDI YAZDANPANA	TITLE TOWNHOUSE GROUND FLOOR PLAN	DRAWN VK	DRG No. 14,347 027
							DATE 09/02/2021	
A	FIRST ISSUE	VK	09/02/2021				SCALE 1:100 @ A3	AMENDMENT A
REV	DESCRIPTION	BY	DATE					