


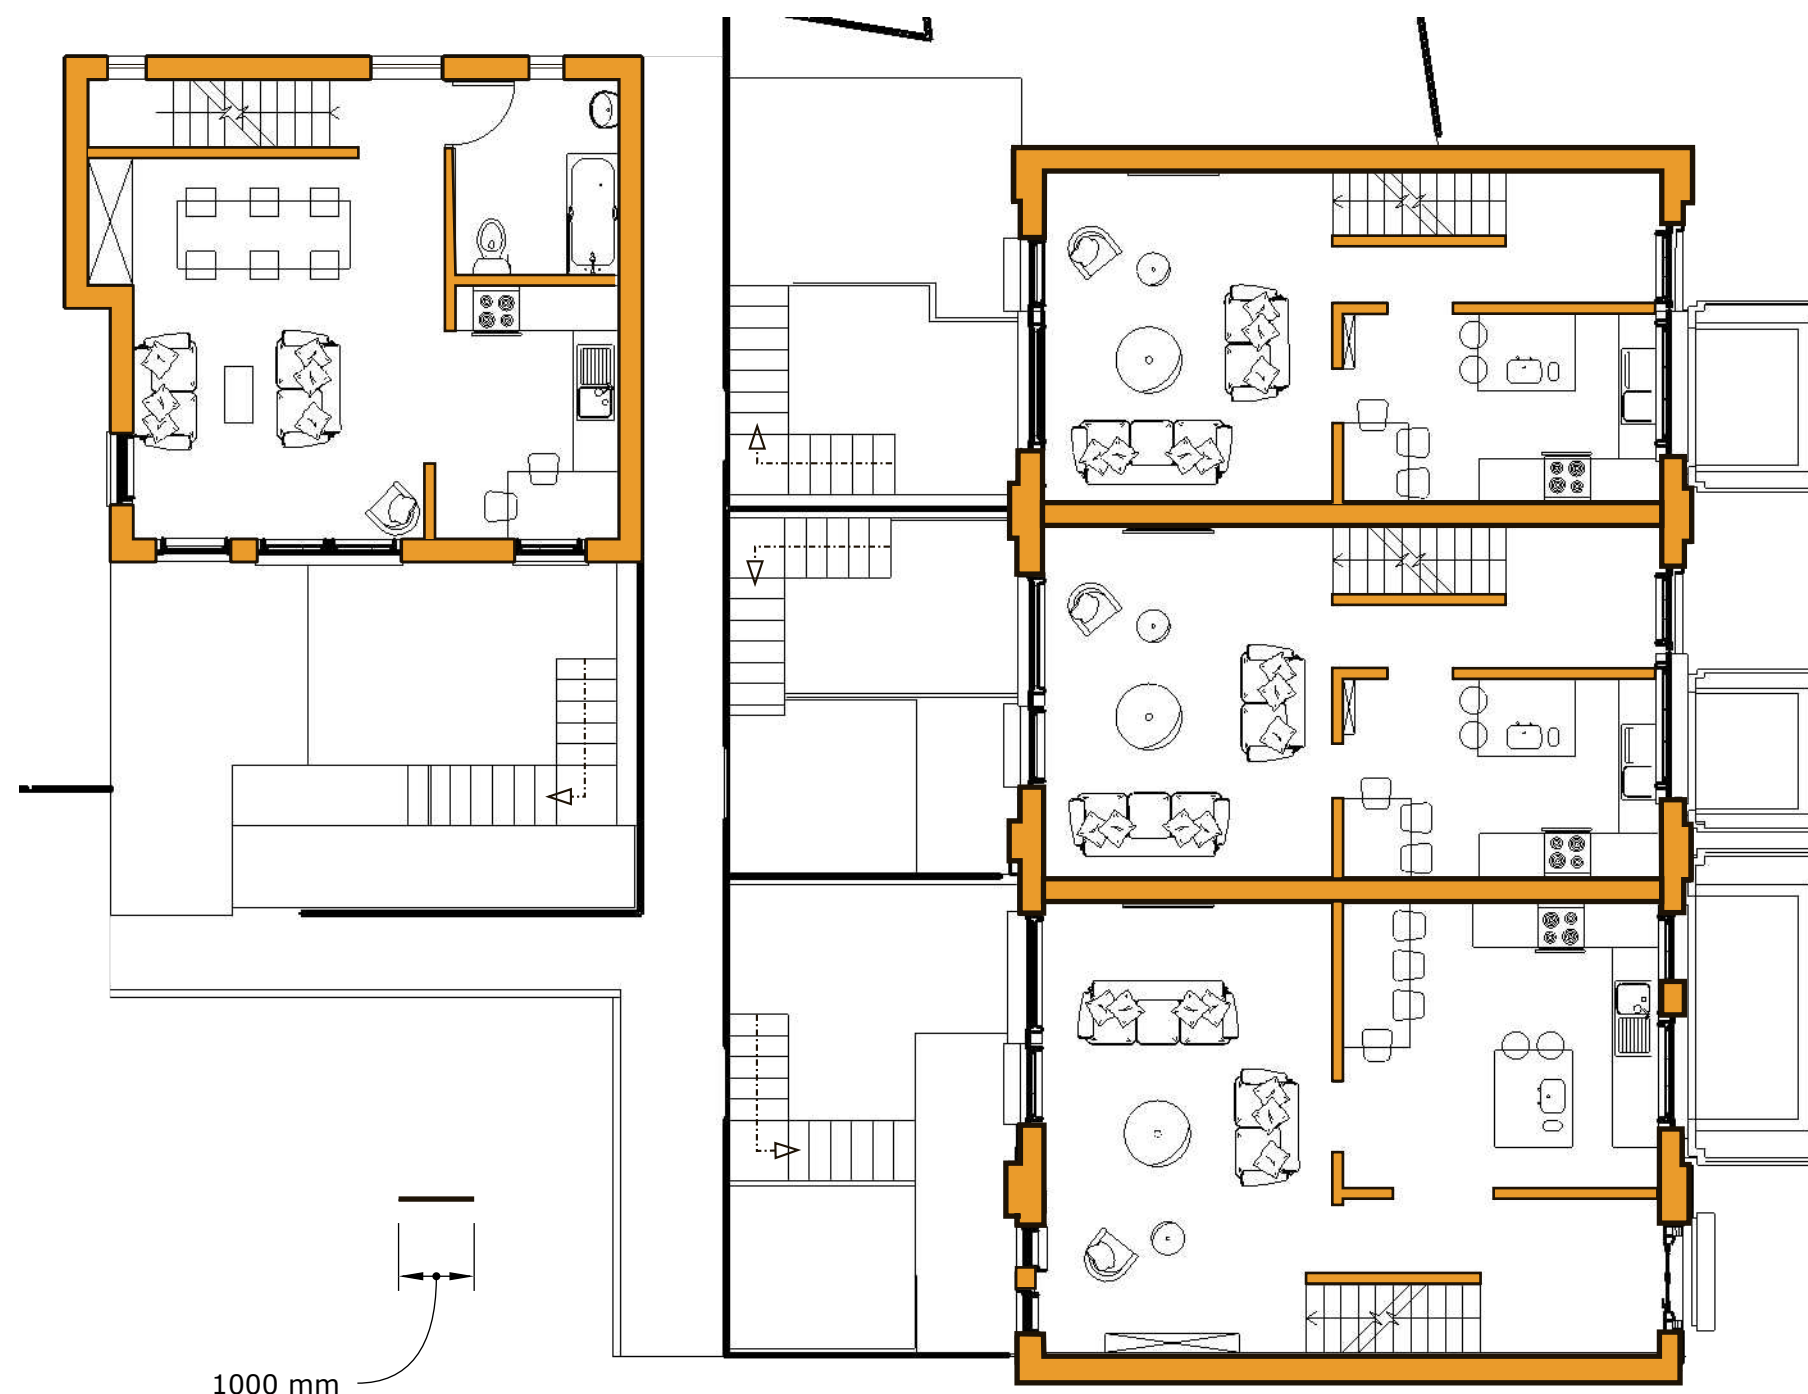

Townhouse Ground Floor Plan - As Proposed

F	SIXTH ISSUE	EJG/II							
E	FIFTH ISSUE	EJG/II	11/02/22						
D	Fourth ISSUE	EJG/II	9/12/21						
C	THIRD ISSUE	EJG/II	21/06/21						
B	Second ISSUE	EJG/II	16/06/21						
A	FIRST ISSUE	VK	25/05/21						
Rev	DESCRIPTION	By	Date						



HOWARD & SEDDON A.R.I.B.A.
CHARTERED ARCHITECTS
 64 WASHWAY ROAD
 SALE, CHESHIRE, M33 7RE
 TEL NO. 0161 - 973 8296
 FAX NO. 0161 - 962 3485
 E-MAIL : ADMIN@HOWARDANDEDSON.CO.UK

Project

PROPOSED RESIDENTIAL DEVELOPMENT LAND TO REAR OF EARL STREET PRESTWICH M25 1GQ

Client

Mr. MEDHDI YAZDANPANA

Title

Ground floor as proposed

Drawn

EJG/II

Date

22/03/22

Scale

1:100(A3)

DRG no.

14,347

36

Amendment

F