


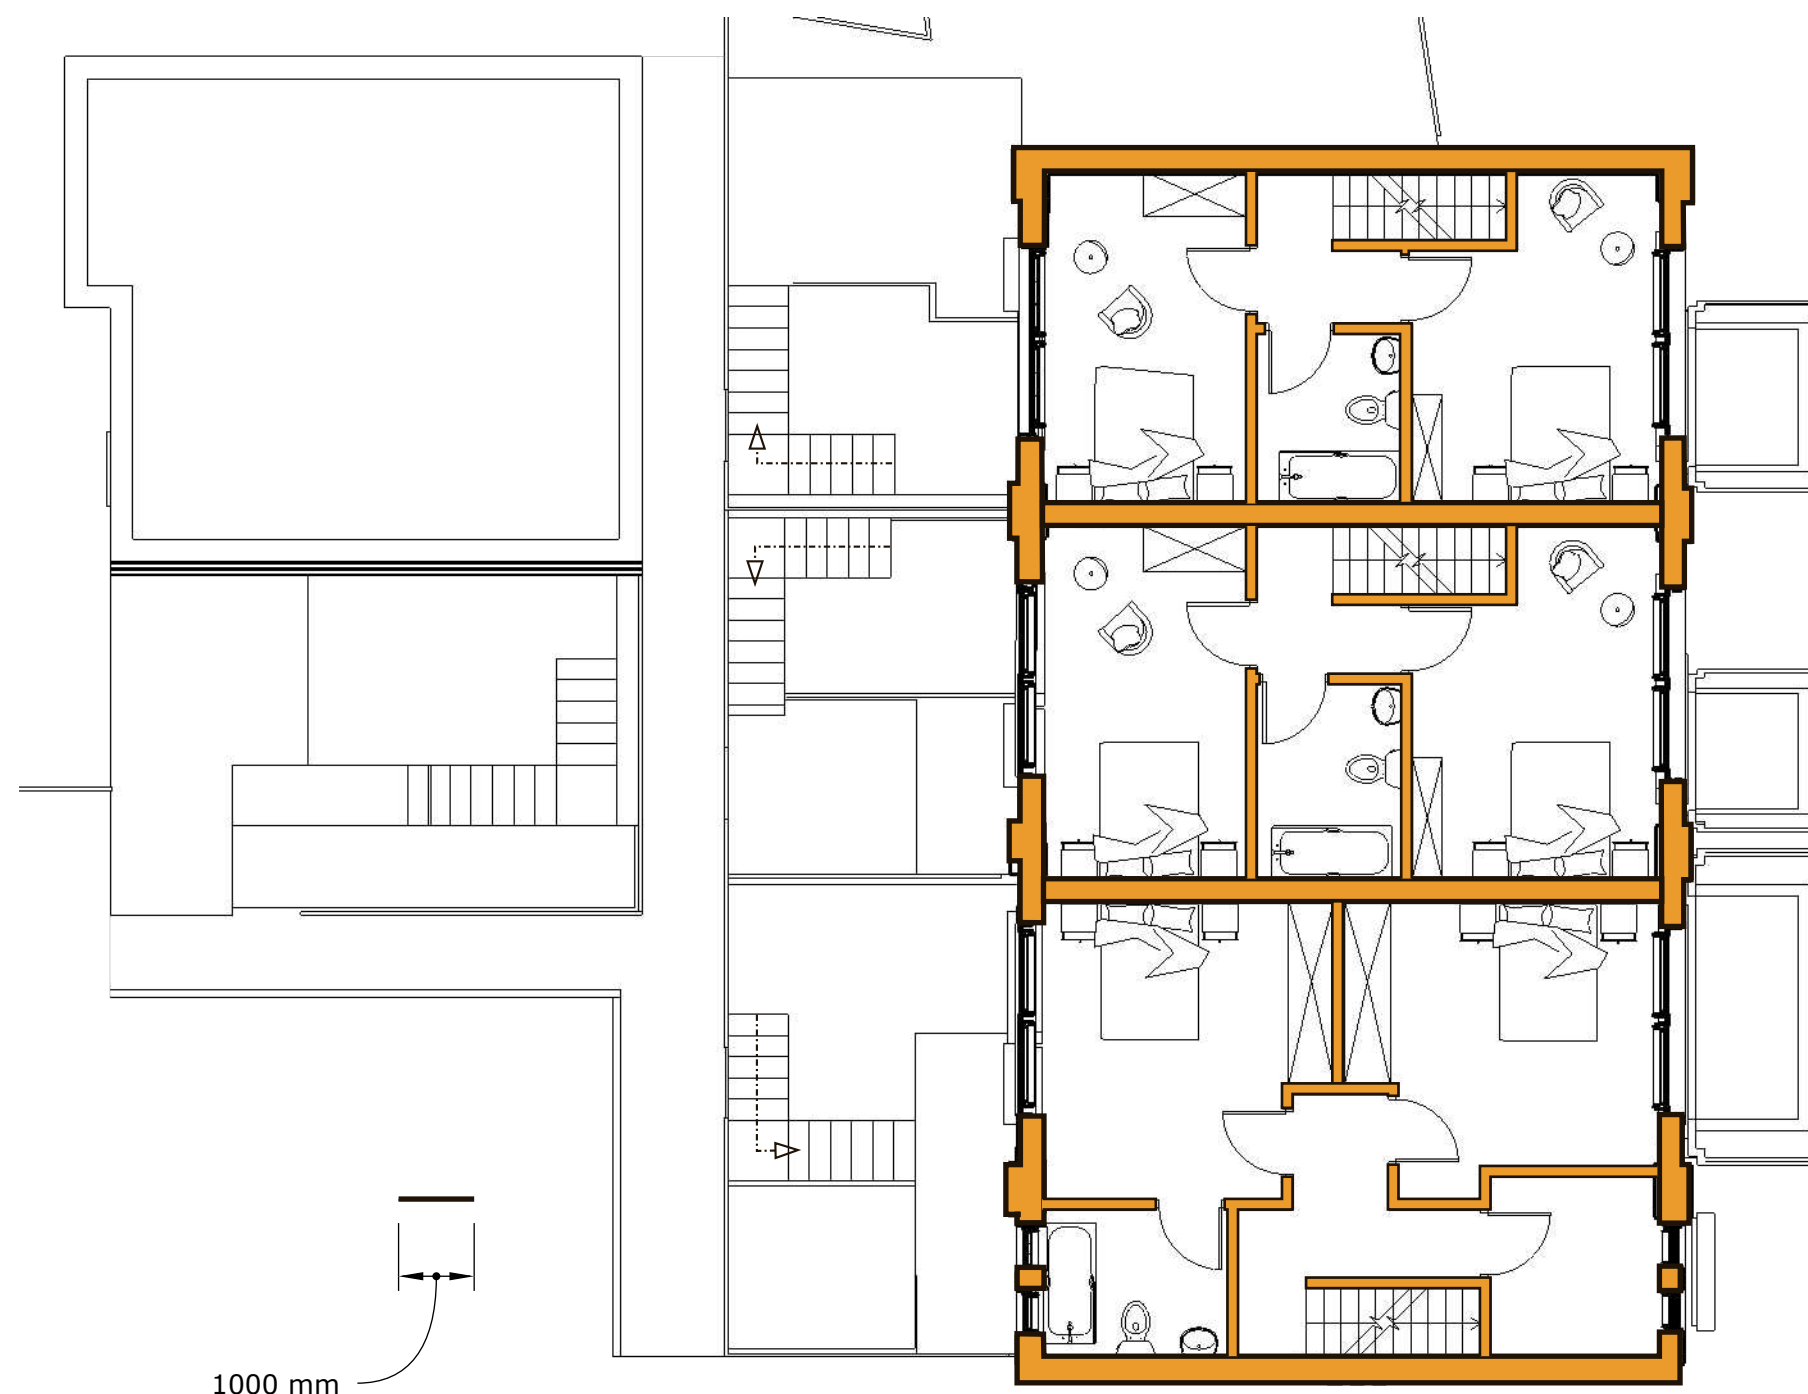

Townhouse First Floor Plan - As Proposed

F	SIXTH ISSUE	EJG/II							
E	FIFTH ISSUE	EJG/II	11/02/22						
D	Fourth ISSUE	EJG/II	9/12/21						
C	THIRD ISSUE	EJG/II	21/06/21						
B	Second ISSUE	EJG/II	16/06/21						
A	FIRST ISSUE	VK	25/05/21						
Rev	DESCRIPTION	By	Date						



HOWARD & SEDDON A.R.I.B.A.
CHARTERED ARCHITECTS
 64 WASHWAY ROAD
 SALE, CHESHIRE, M33 7RE
 TEL NO. 0161 - 973 8296
 FAX NO. 0161 - 962 3485
 E-MAIL : ADMIN@HOWARDANDEDSON.CO.UK

Project
PROPOSED RESIDENTIAL
DEVELOPMENT LAND TO REAR OF
EARL STREET PRESTWICH M25 1GQ

Client
Mr. MEDHDI YAZDANPANA

Title
First floor as proposed

Drawn
EJG/II

Date
22/03/22

Scale
1:100(A3)

DRG no.
14,347
37

Amendment
F