




MATERIAL PALETTE:
WALLS + ROOF: to be COMPOSITE PANELS
DOORS: to be PPC ALUMINIUM
WINDOWS: to be uPVC
PLANT ENCLOSURE: to be 3M HIGH PALADIN FENCE

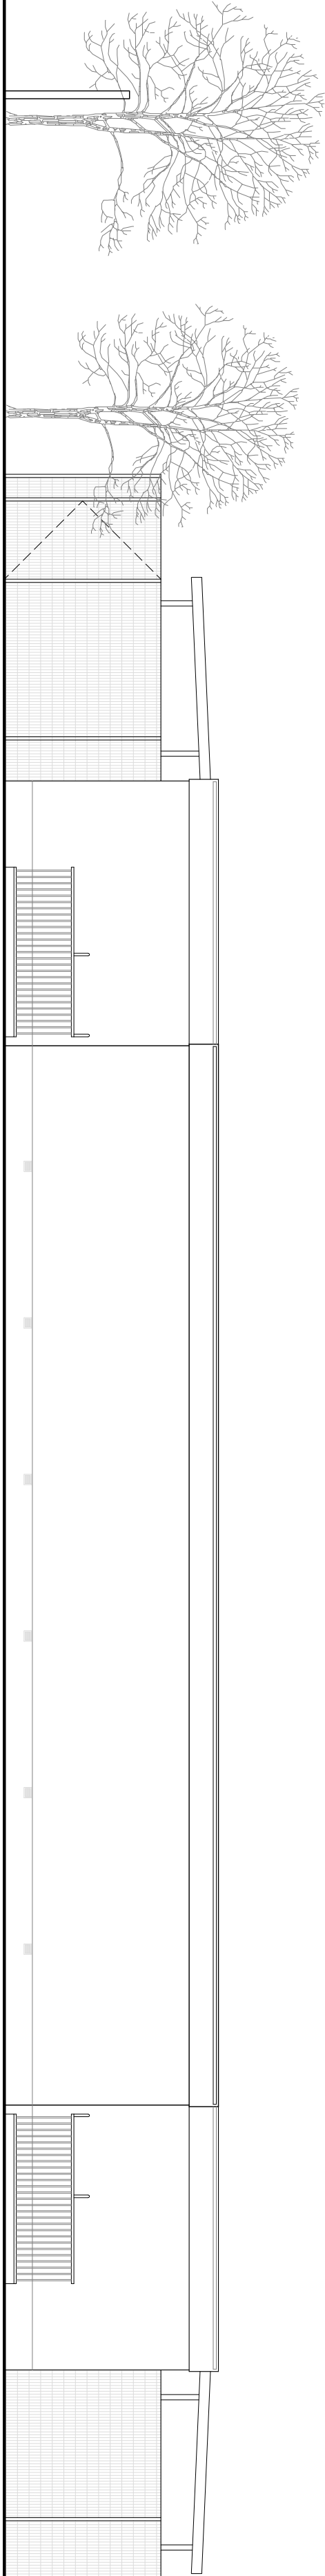


EAST ELEVATION

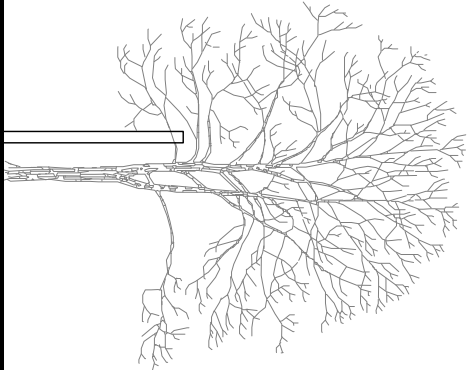


SOUTH ELEVATION

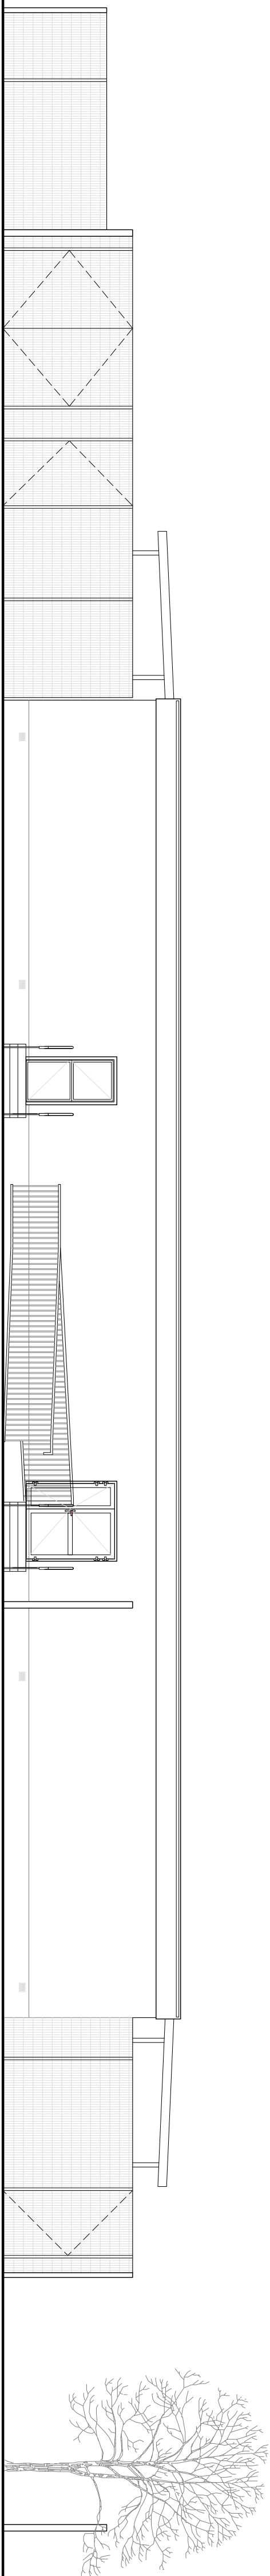

WEST ELEVATION

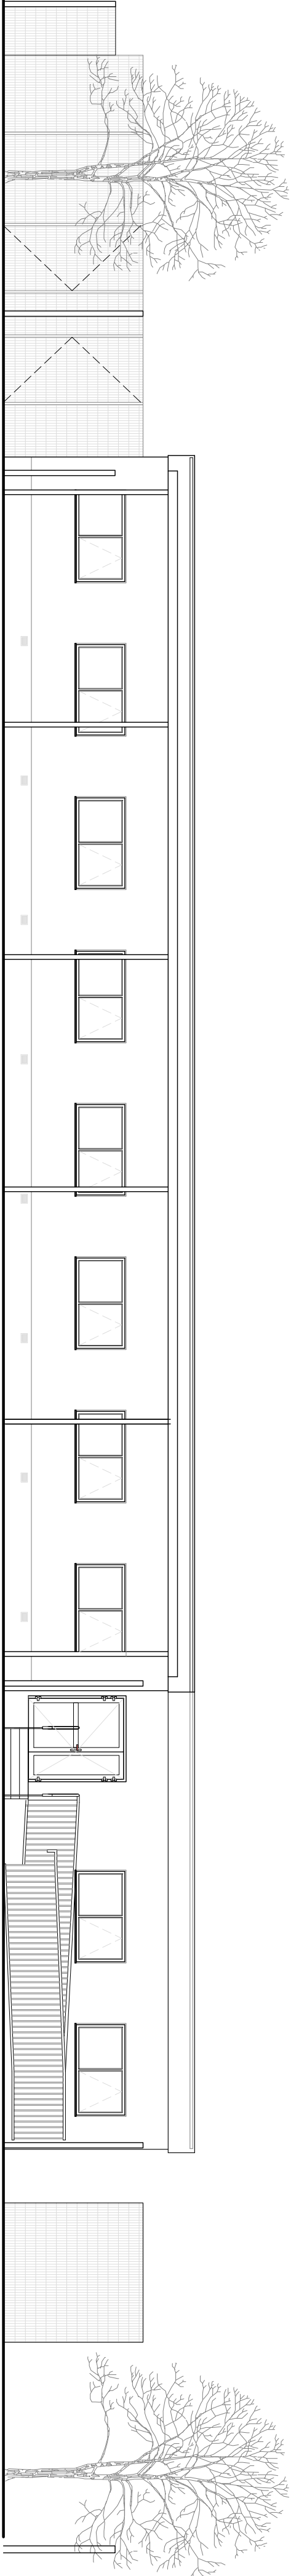


NORTH ELEVATION

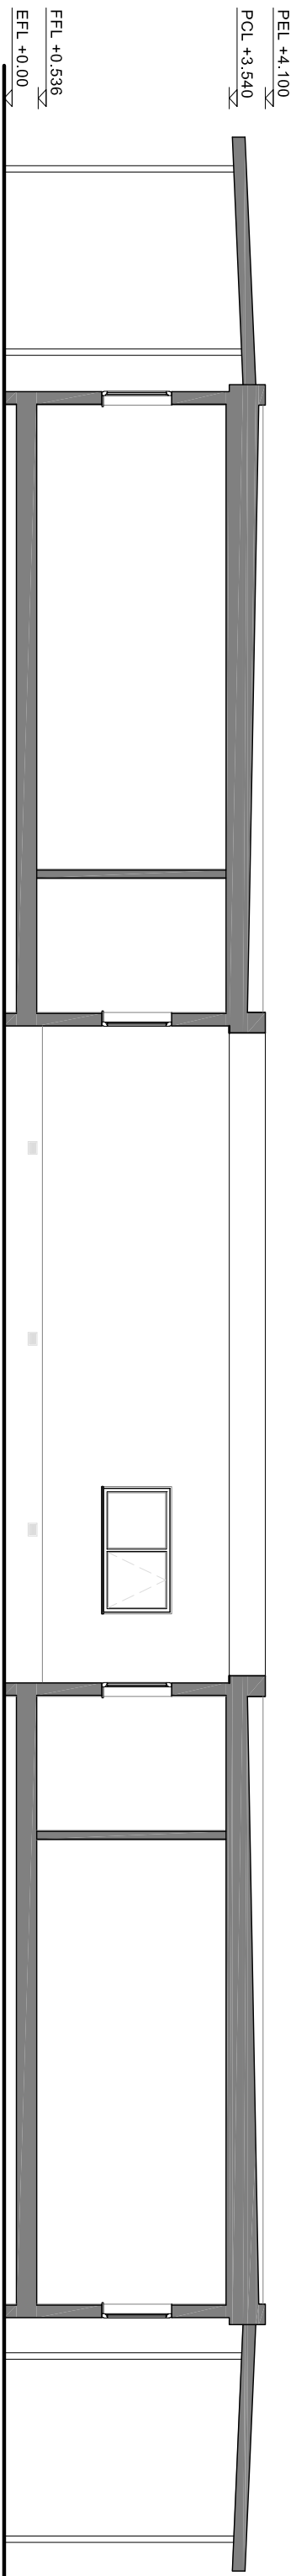

SECTION A



BIN ENCLOSURE

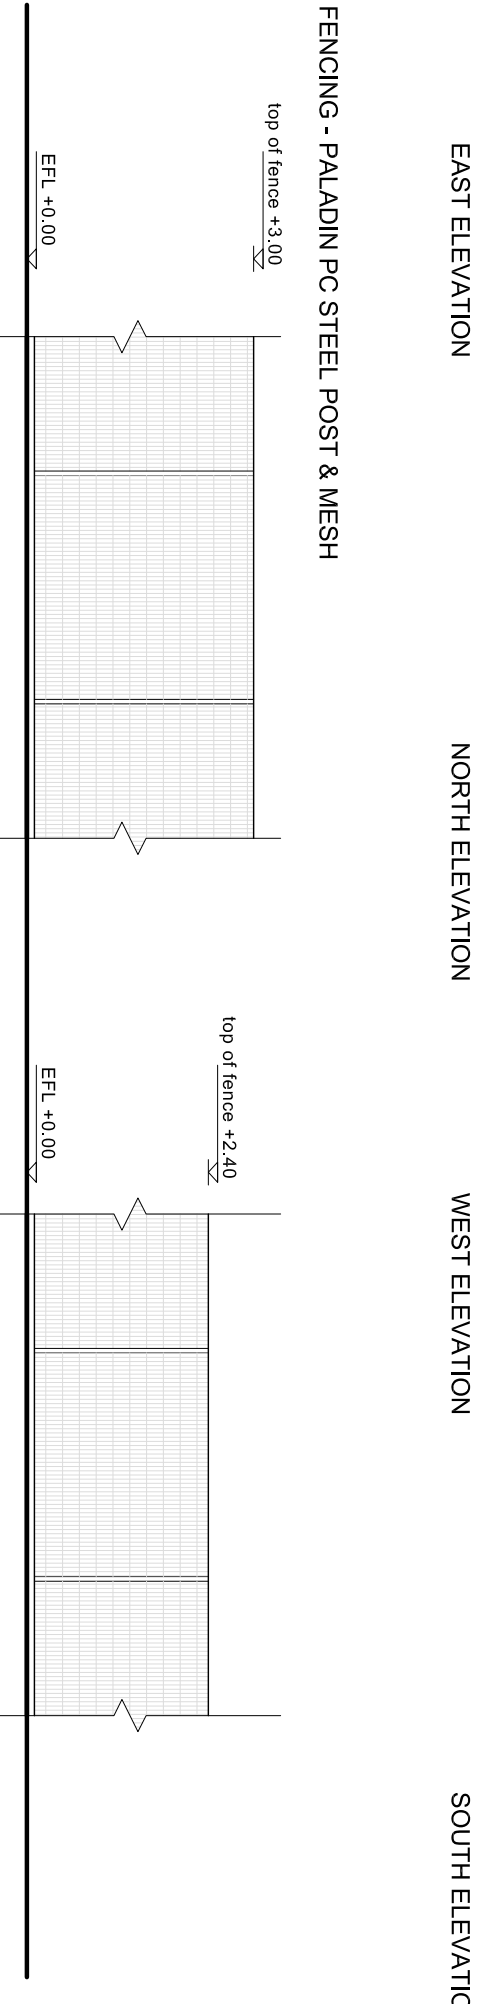

EAST ELEVATION

NORTH ELEVATION

WEST ELEVATION

SOUTH ELEVATION

FENCING - PALADIN PC STEEL POST & MESH

top of fence +3.00

top of fence +2.40

TYPICAL ELEVATION - 3M HIGH FENCE

TYPICAL ELEVATION - 2.4M HIGH FENCE

A1	Issued for approval		12/09/24
Rev	Description		Date
Client:			
Project: SCHOOL, WHITEFIELD, BURY			
Title: PROPOSED ELEVATIONS / SECTION			
Project No:	Drawing No:	Revision:	
●MM2407	●P-101	●A1	
Drawn By: GM	Date:	12/09/24	
Scale: 1:100 @ A1	Approved:	XX	
Drawing Status:	PLANNING		