




SOUTH EAST FACING FRONT ELEVATION.

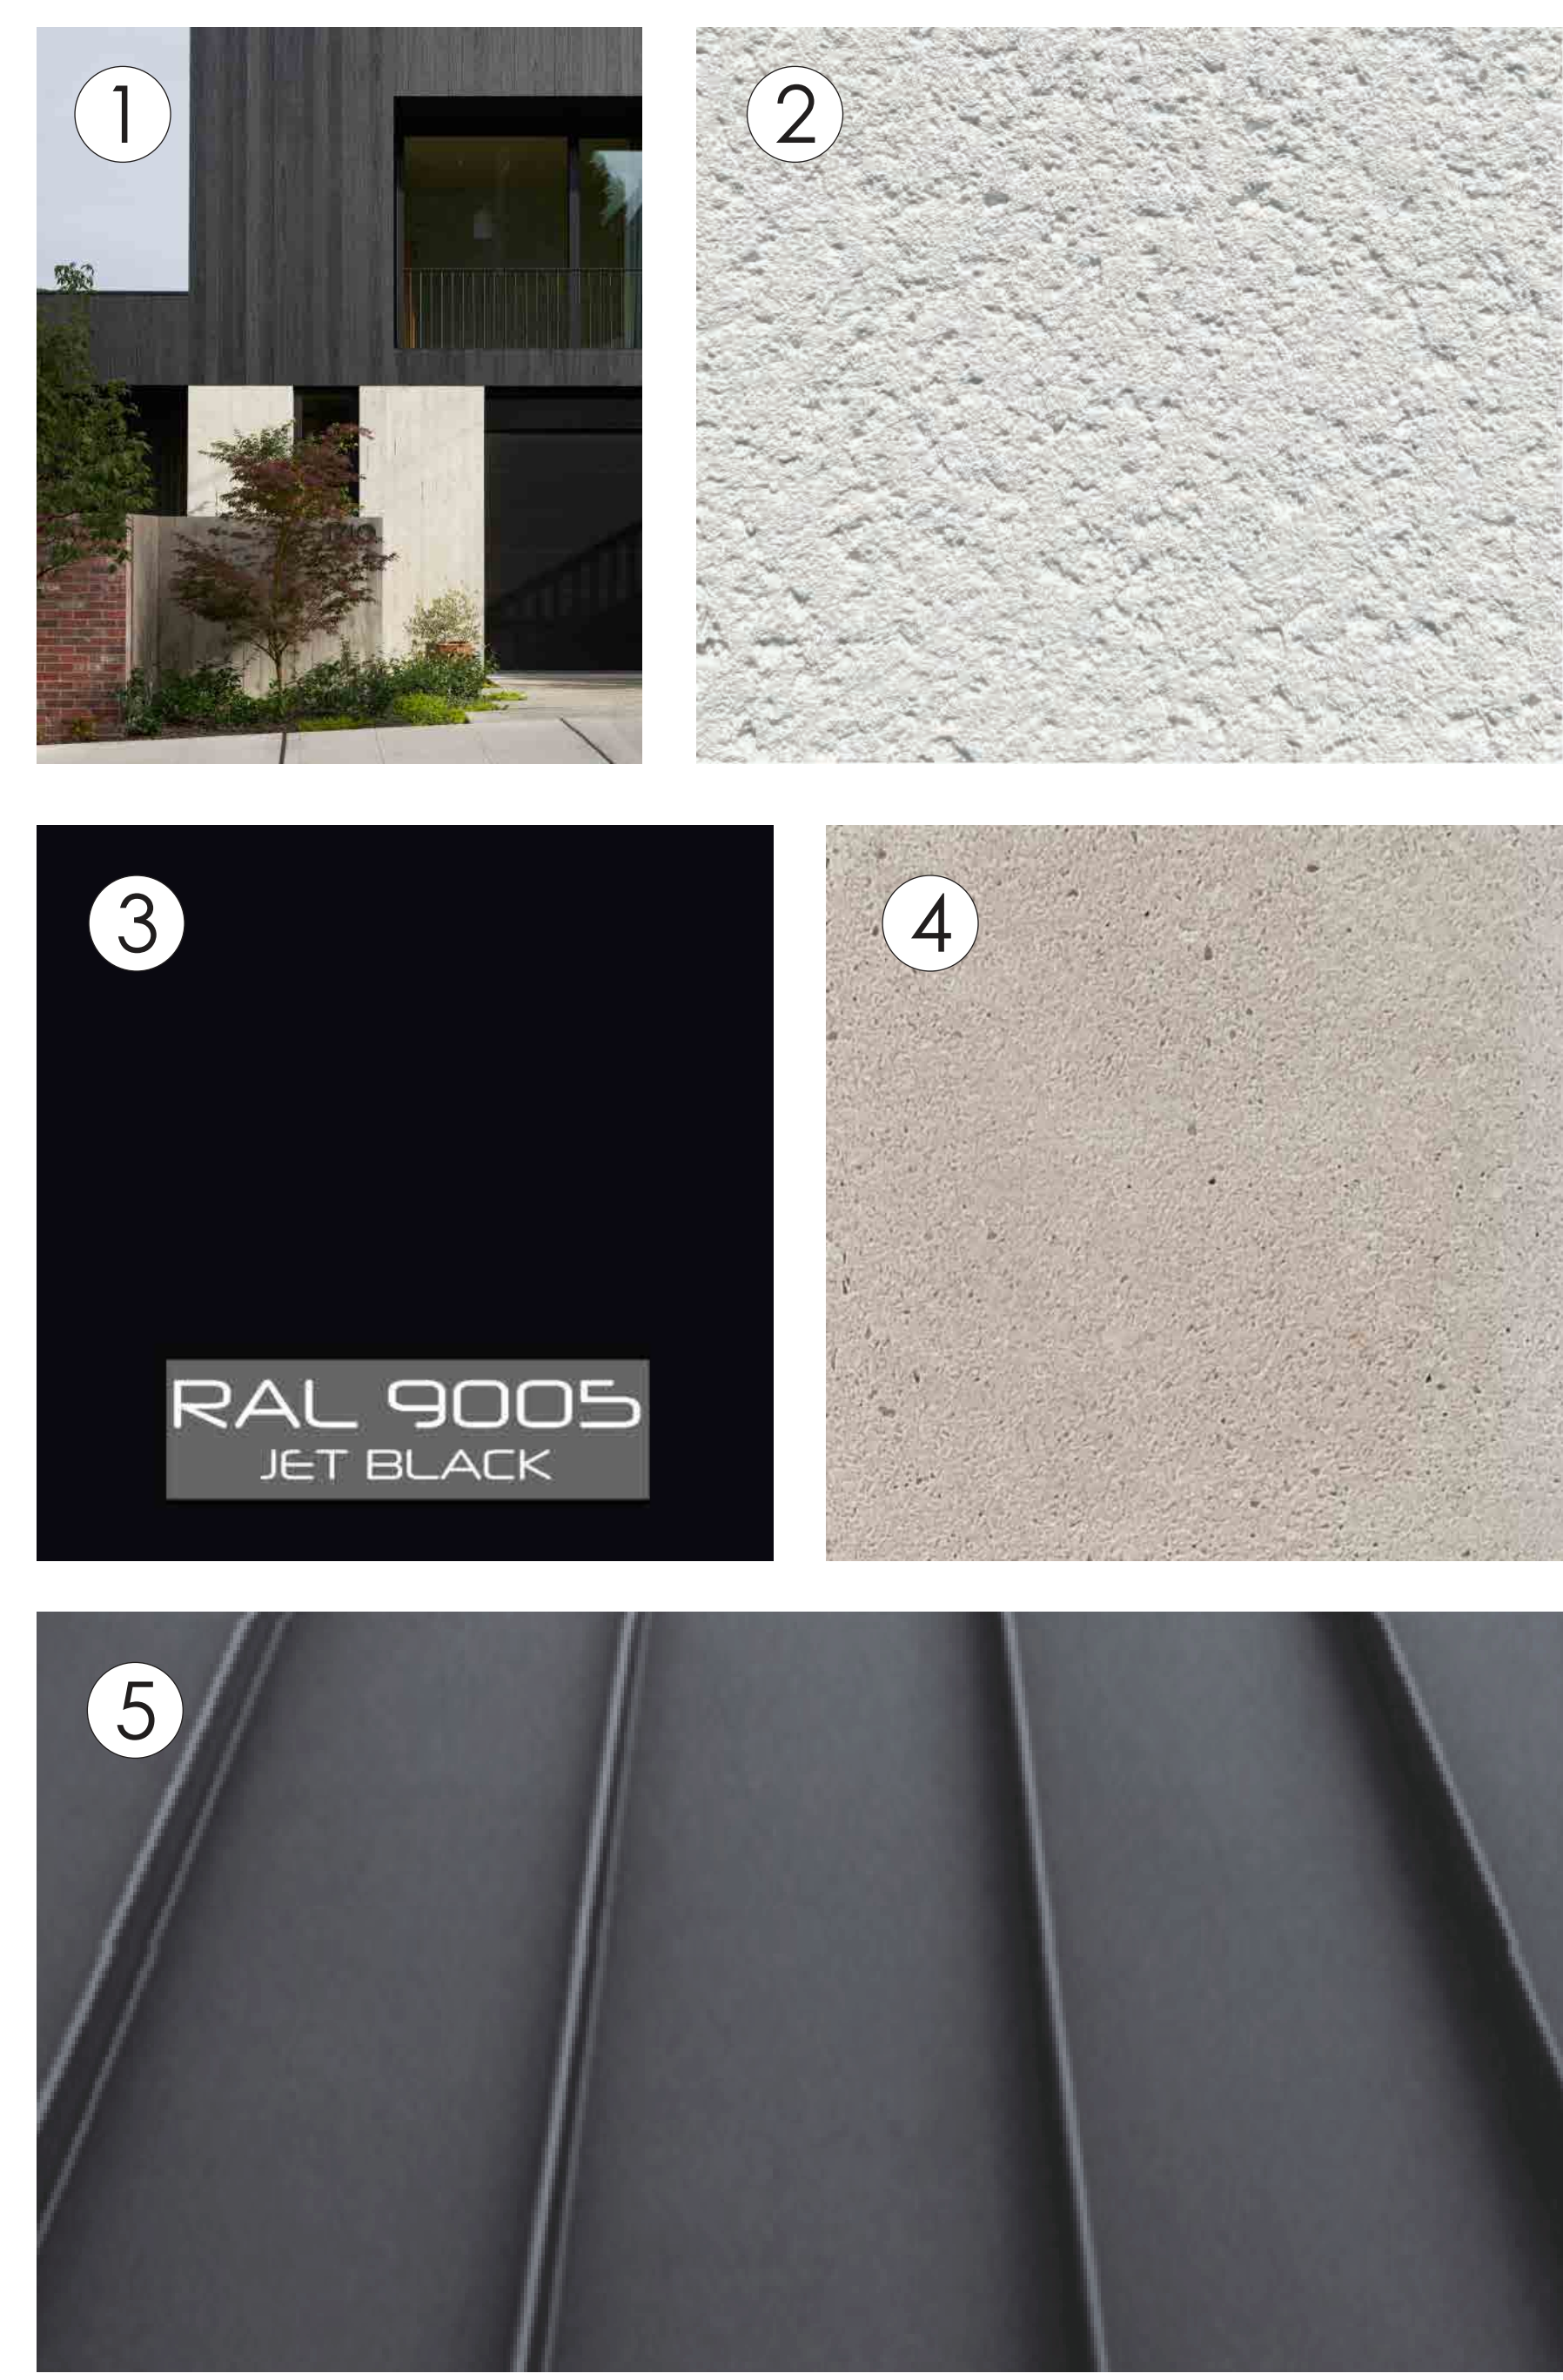

NORTH EAST FACING SIDE ELEVATION.

- PROPOSED CONSTRUCTION MATERIAL LEGEND:
- 1. Millboard shadow Line + Cladding in Burnt Cedar.
 - 2. Off-White Monorex Render to match existing.
 - 3. Ral 9005 Aluminium glazing to match existing.
 - 4. Wet-cast Reconstituted stone to match existing.
 - 5. Standing seam Zinc Cladding in Dark Grey.

Scale 1 : 50

The Office
756 Blackburn Road
Sharpley
Bolton
BL1 7JW
01204 298 104
07969 175 357
acey68@hotmail.co.uk

18 Ringley Road, Whitefield. M45 7LE
Proposed:
Front & N. E. Facing Side Elevations
Original Scale: 1 : 50 @ A0