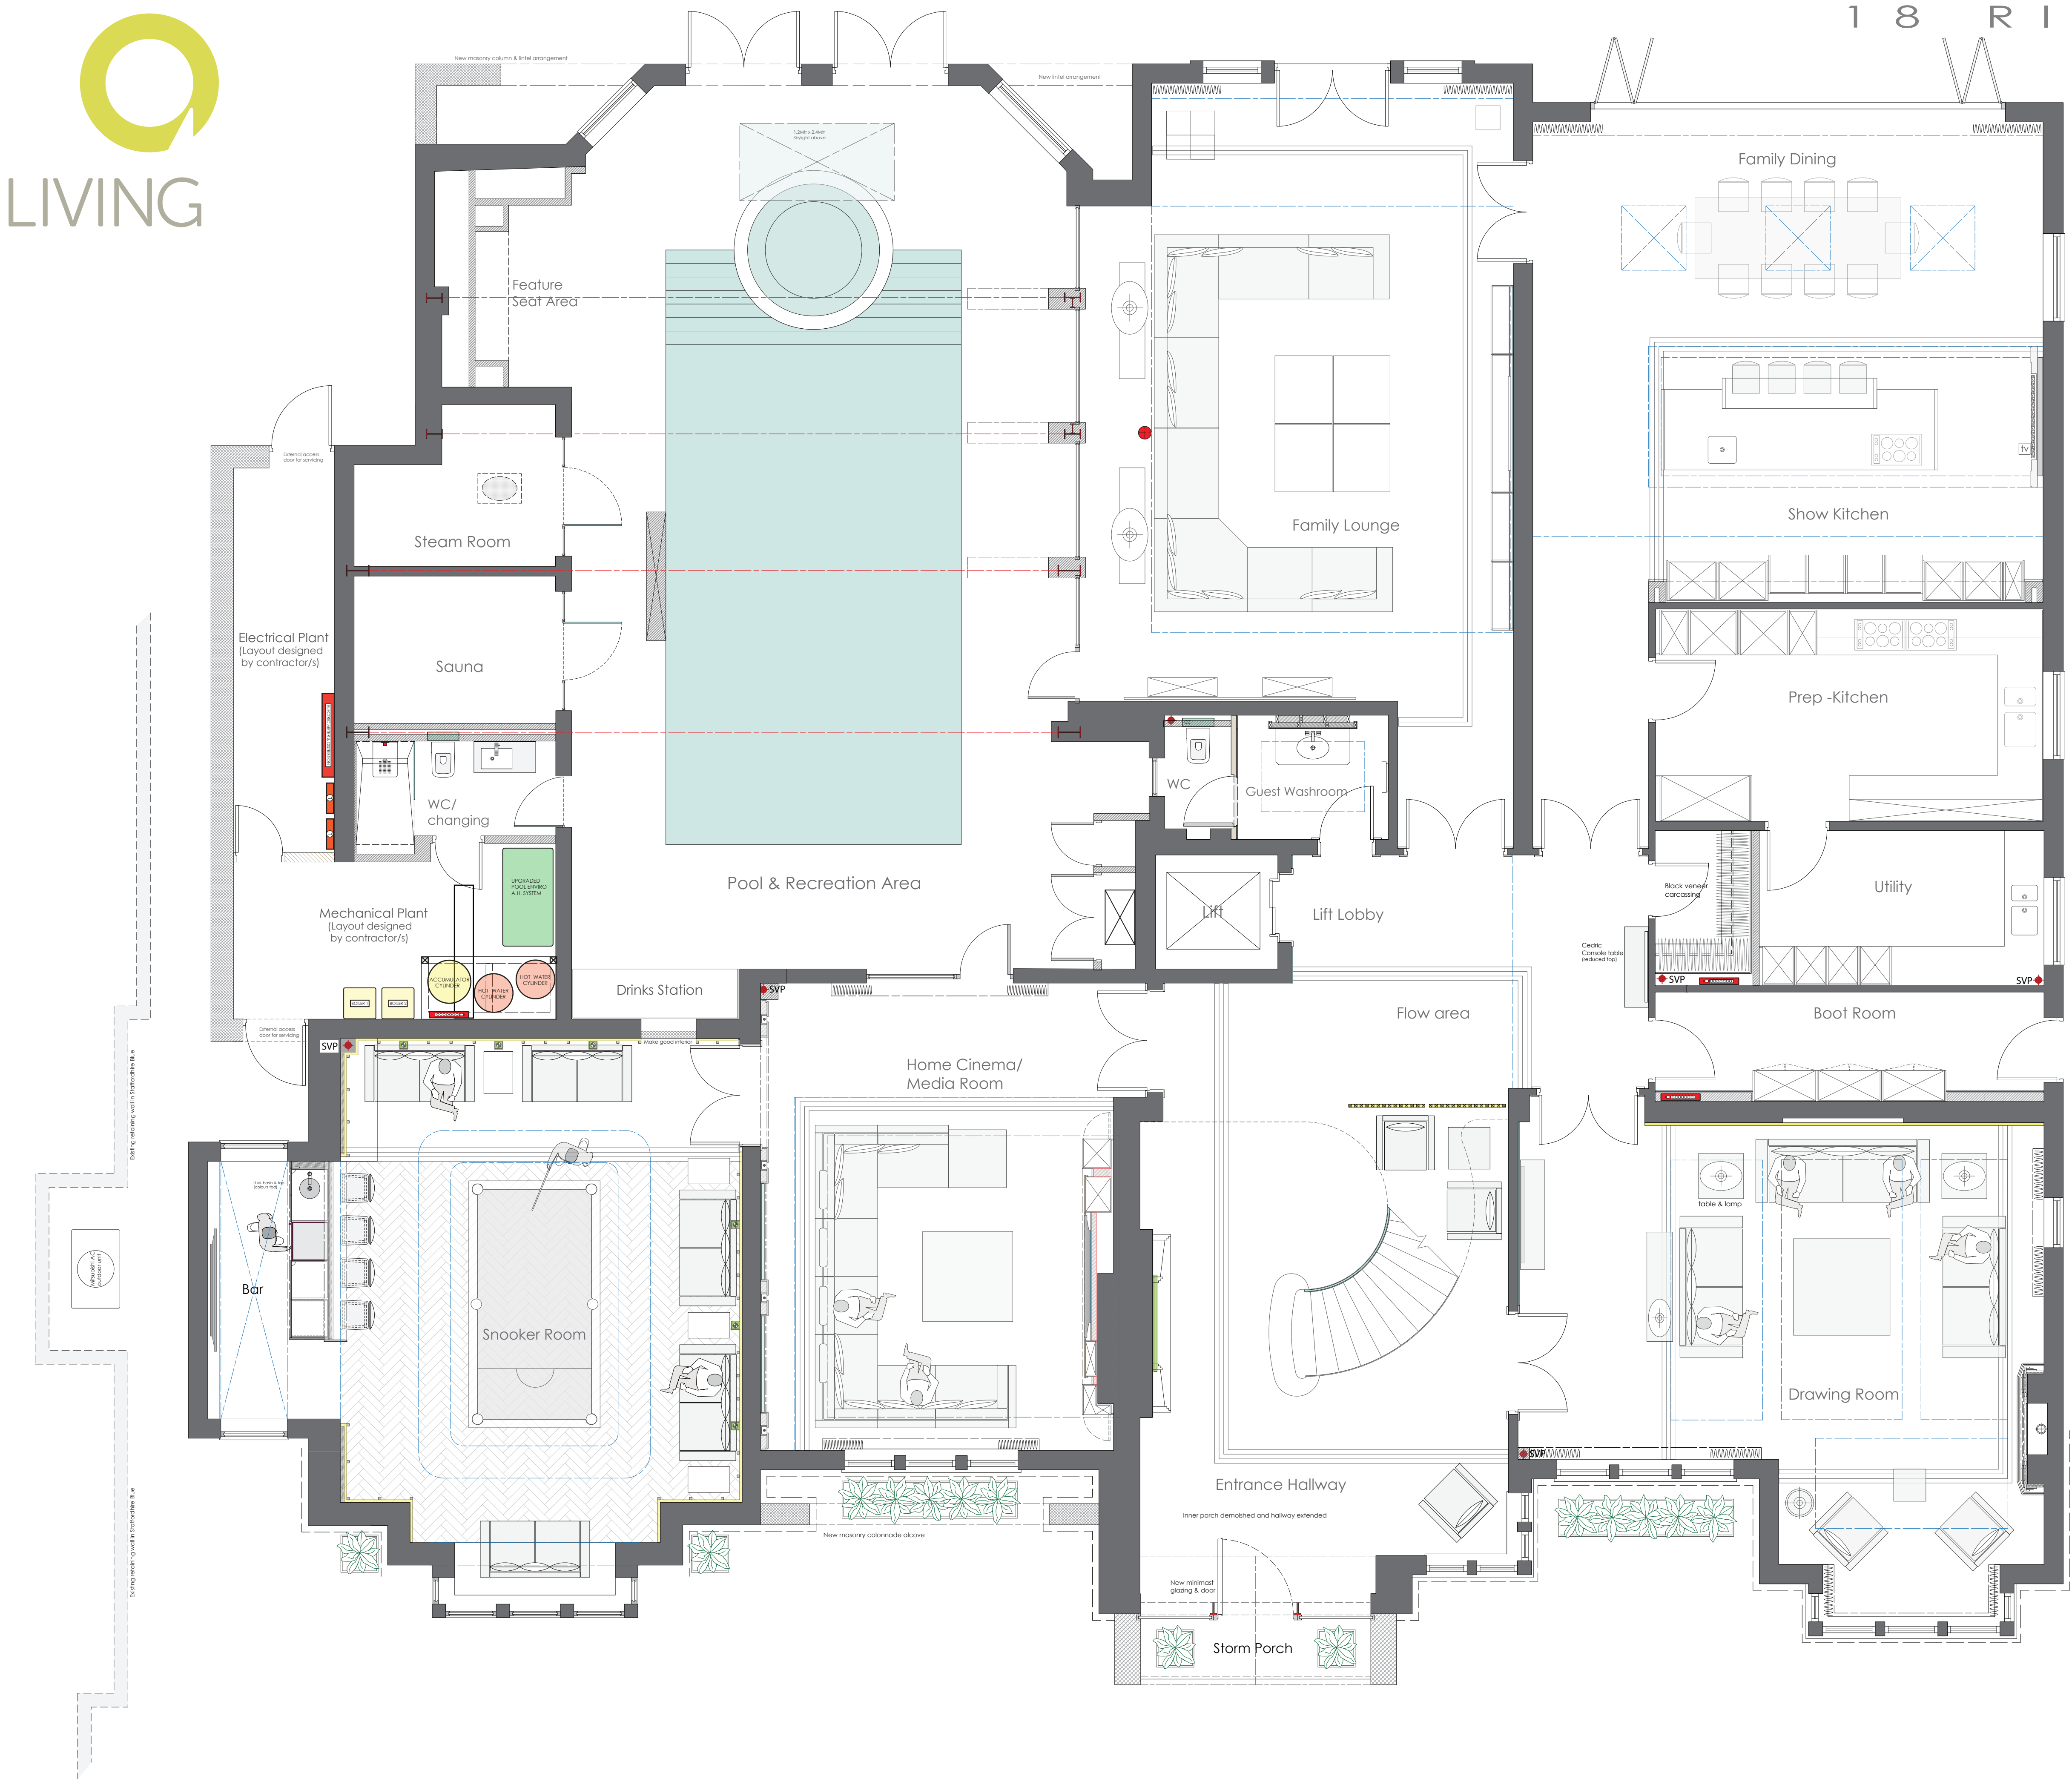


The Office
756 Blackburn Road
Sharpley
Bolton
BL1 7JW
01204 298 104
07969 175 357
acey68@hotmail.co.uk

18 Ringley Road, Whitefield. M45 7LE
Proposed:
Ground Floor Plan
Original Scale: 1 : 50 @ A1