




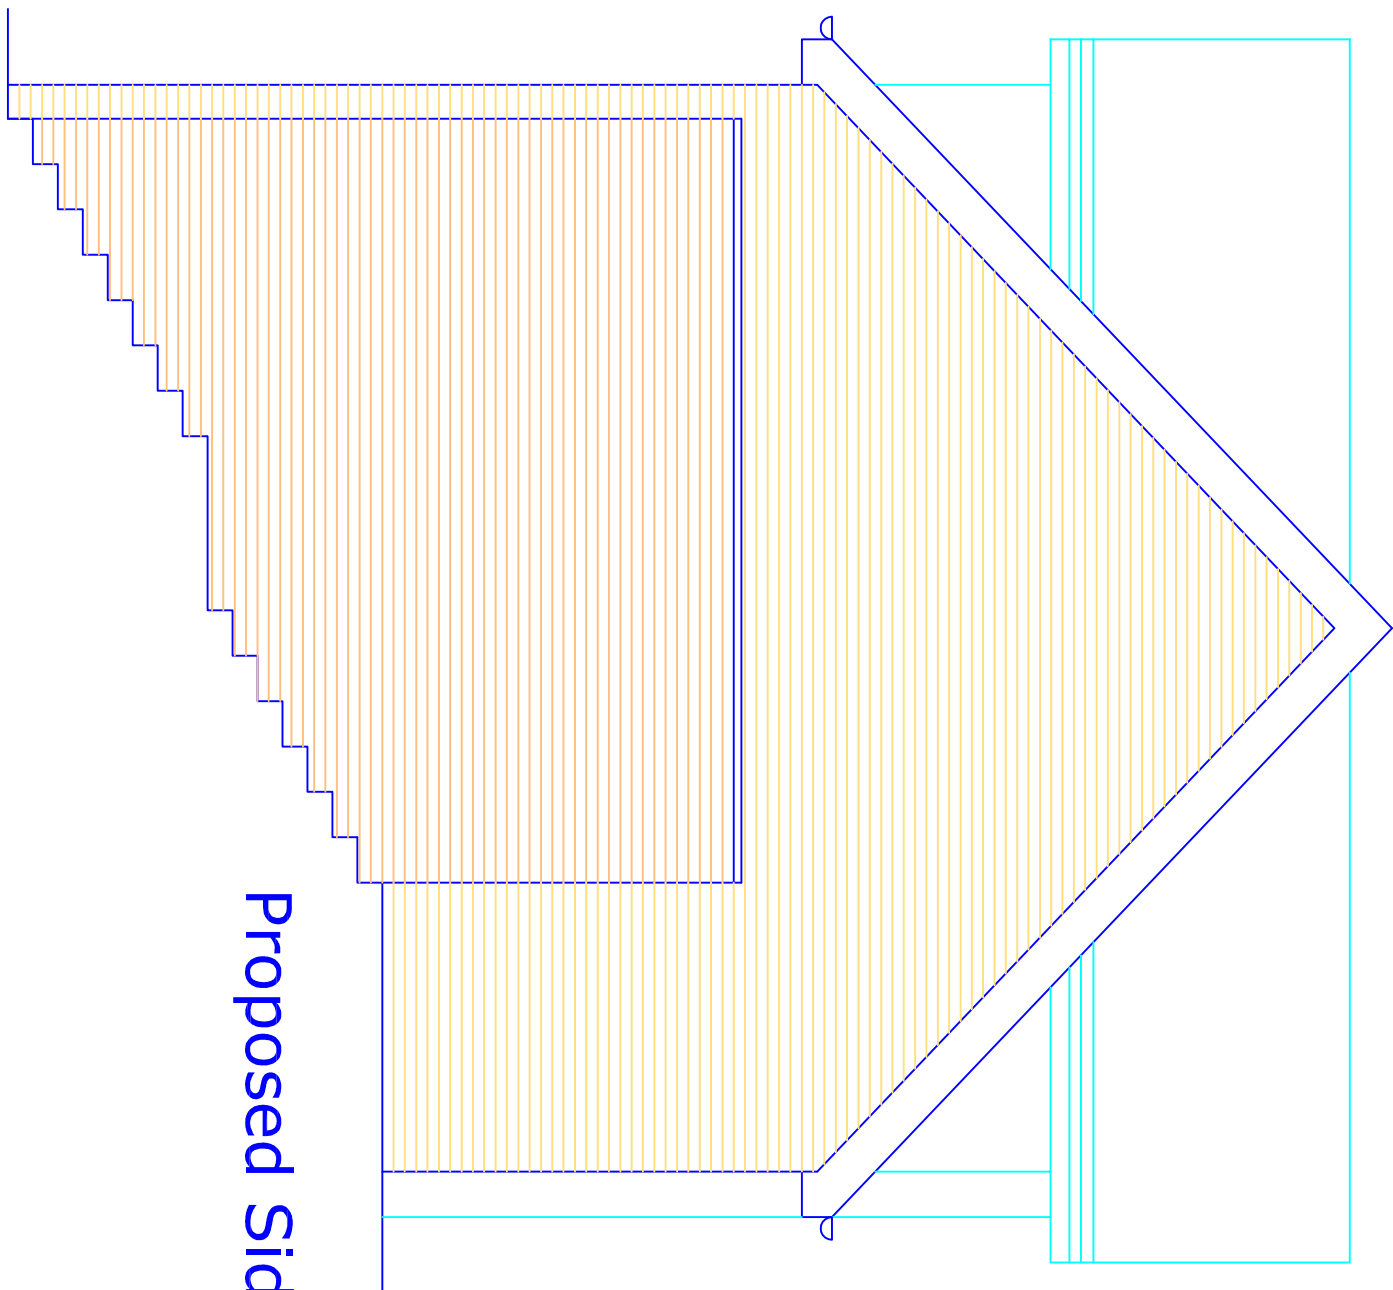


Proposed Side Elevation

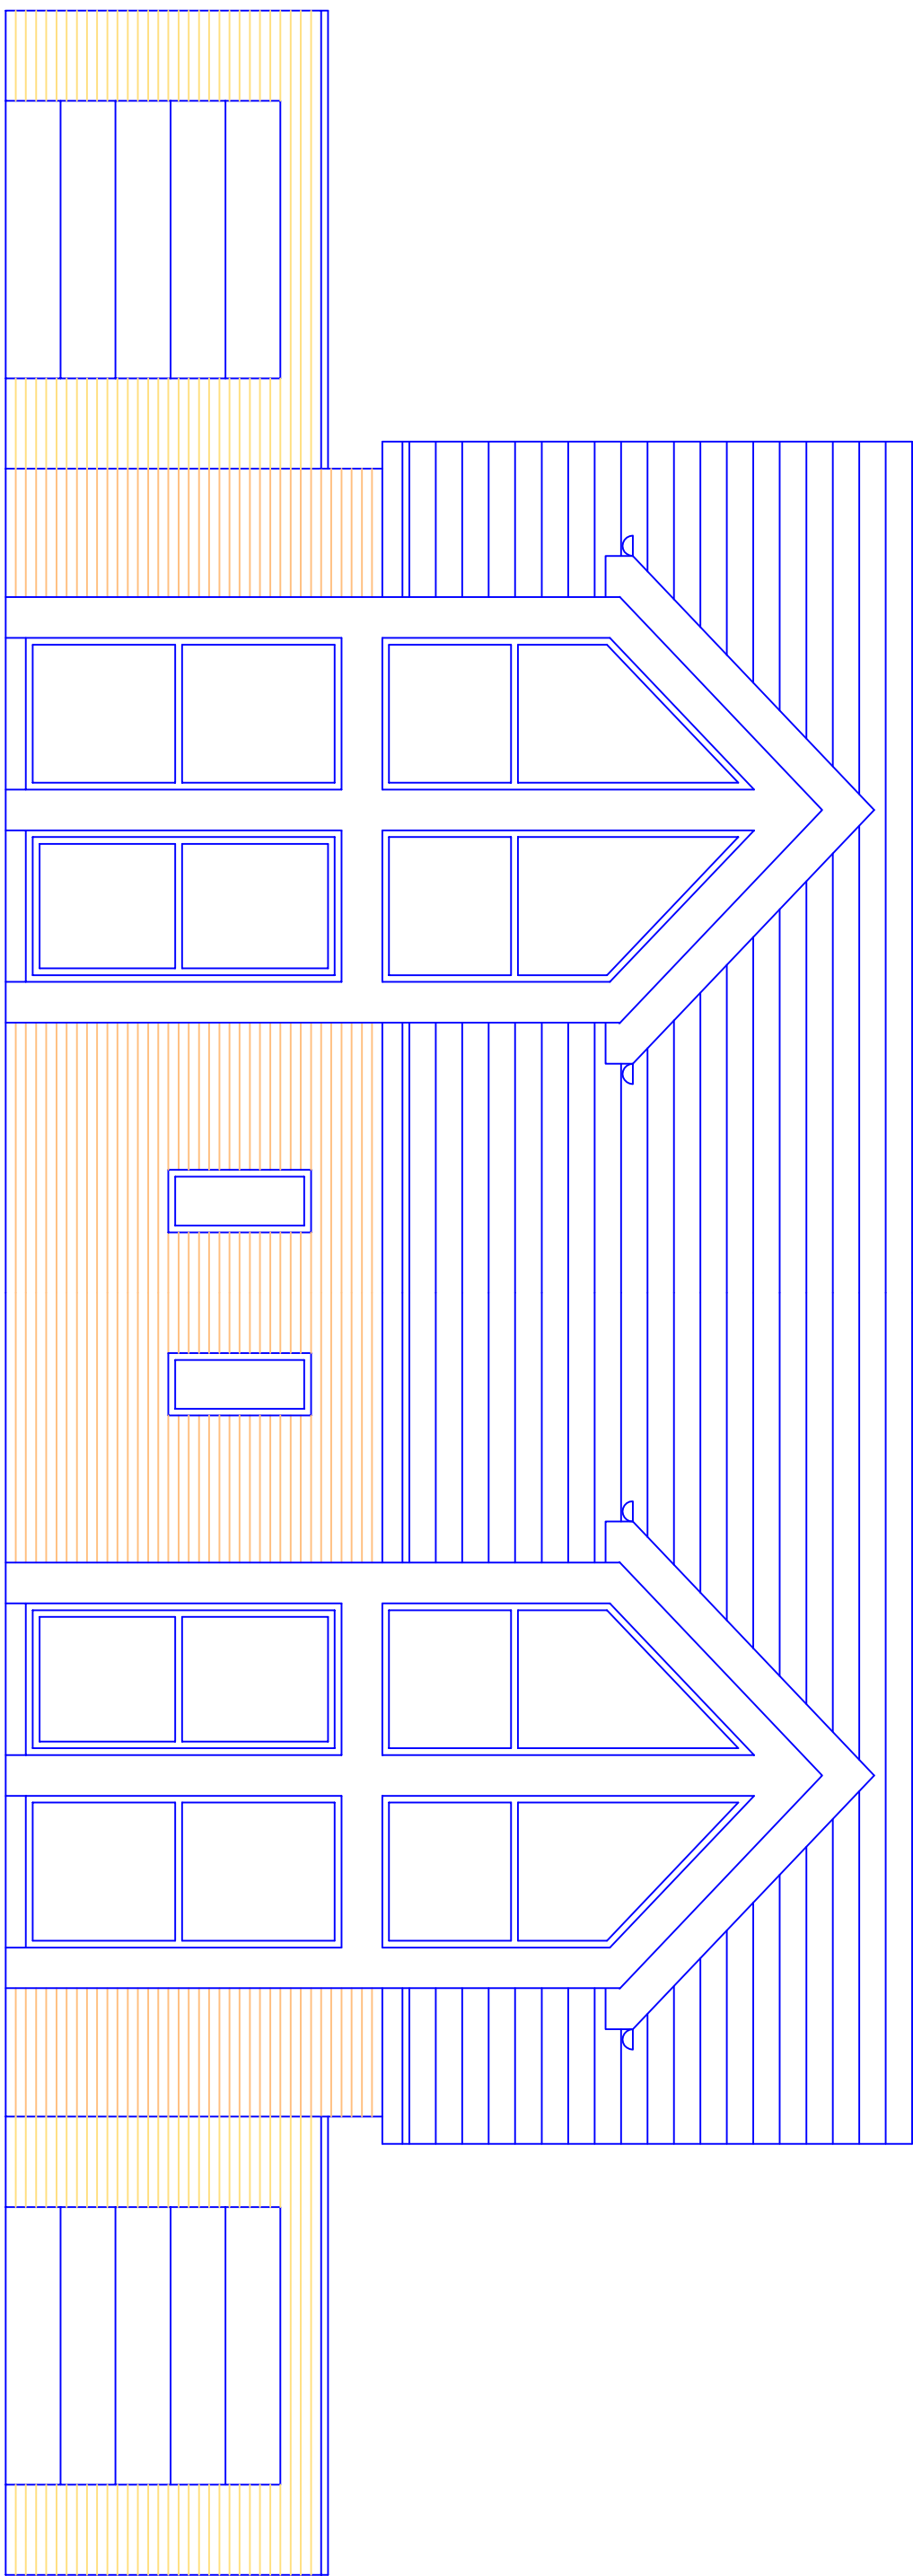

Proposed Front Elevation

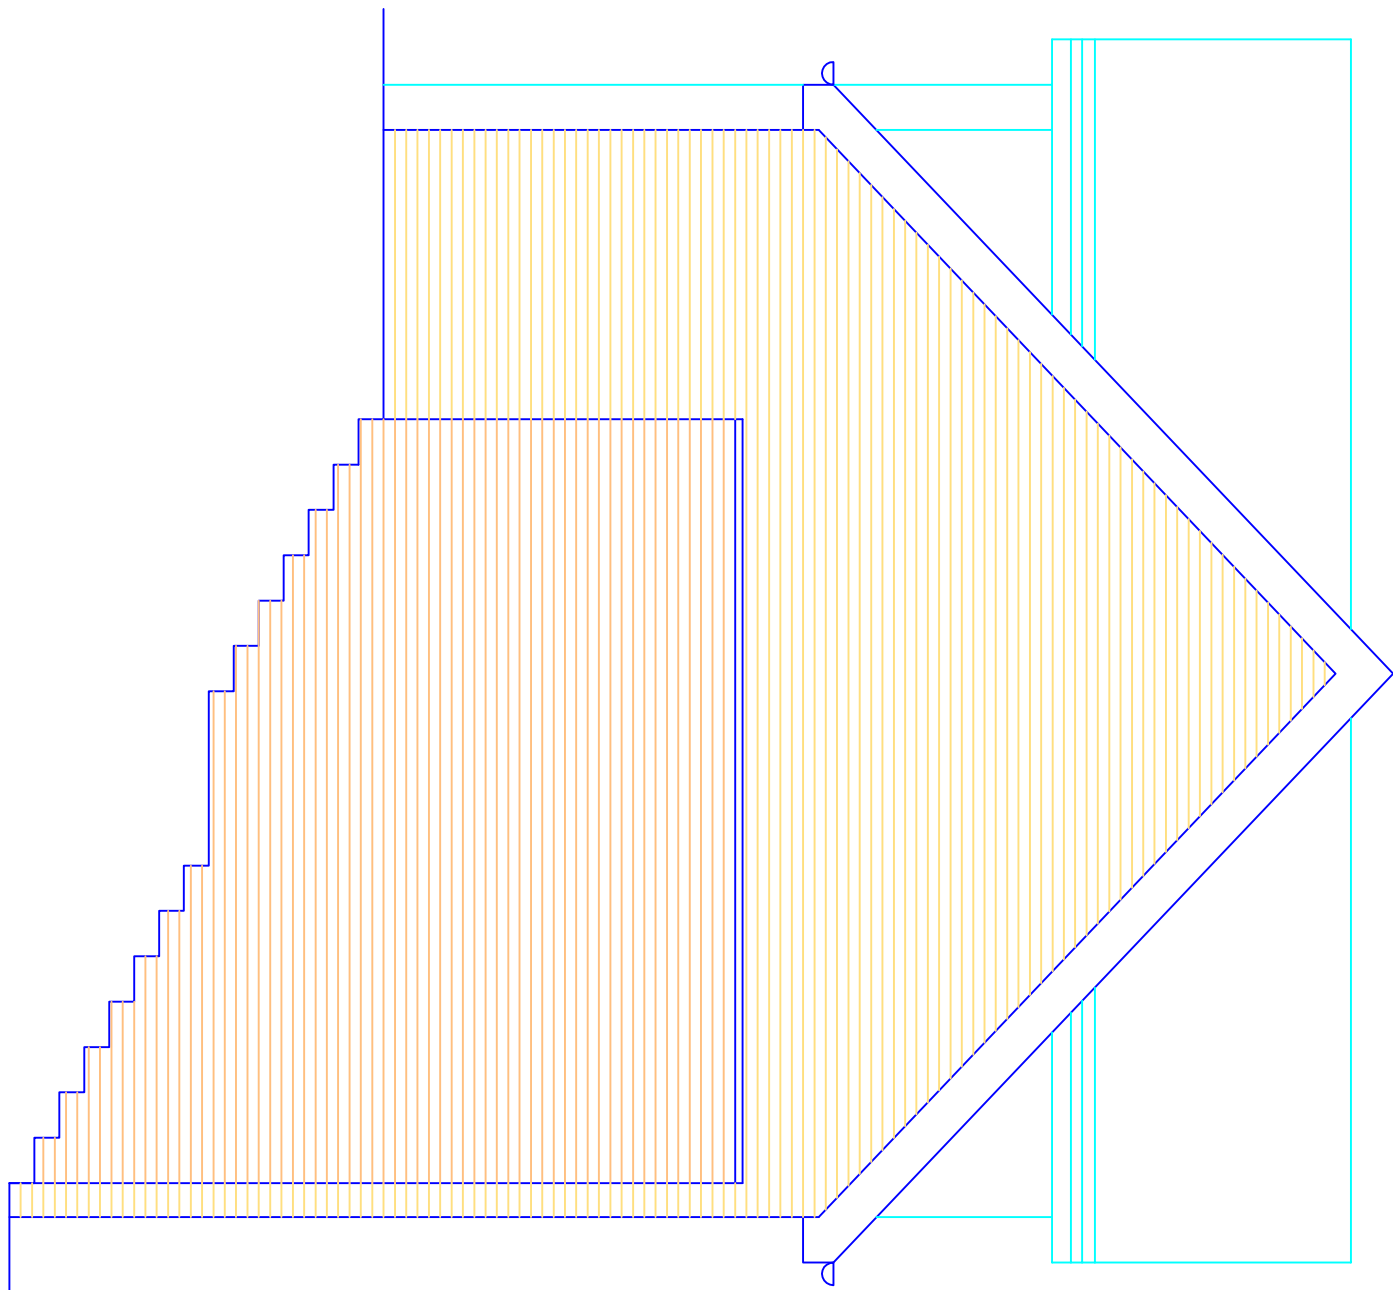

Proposed Side Elevation

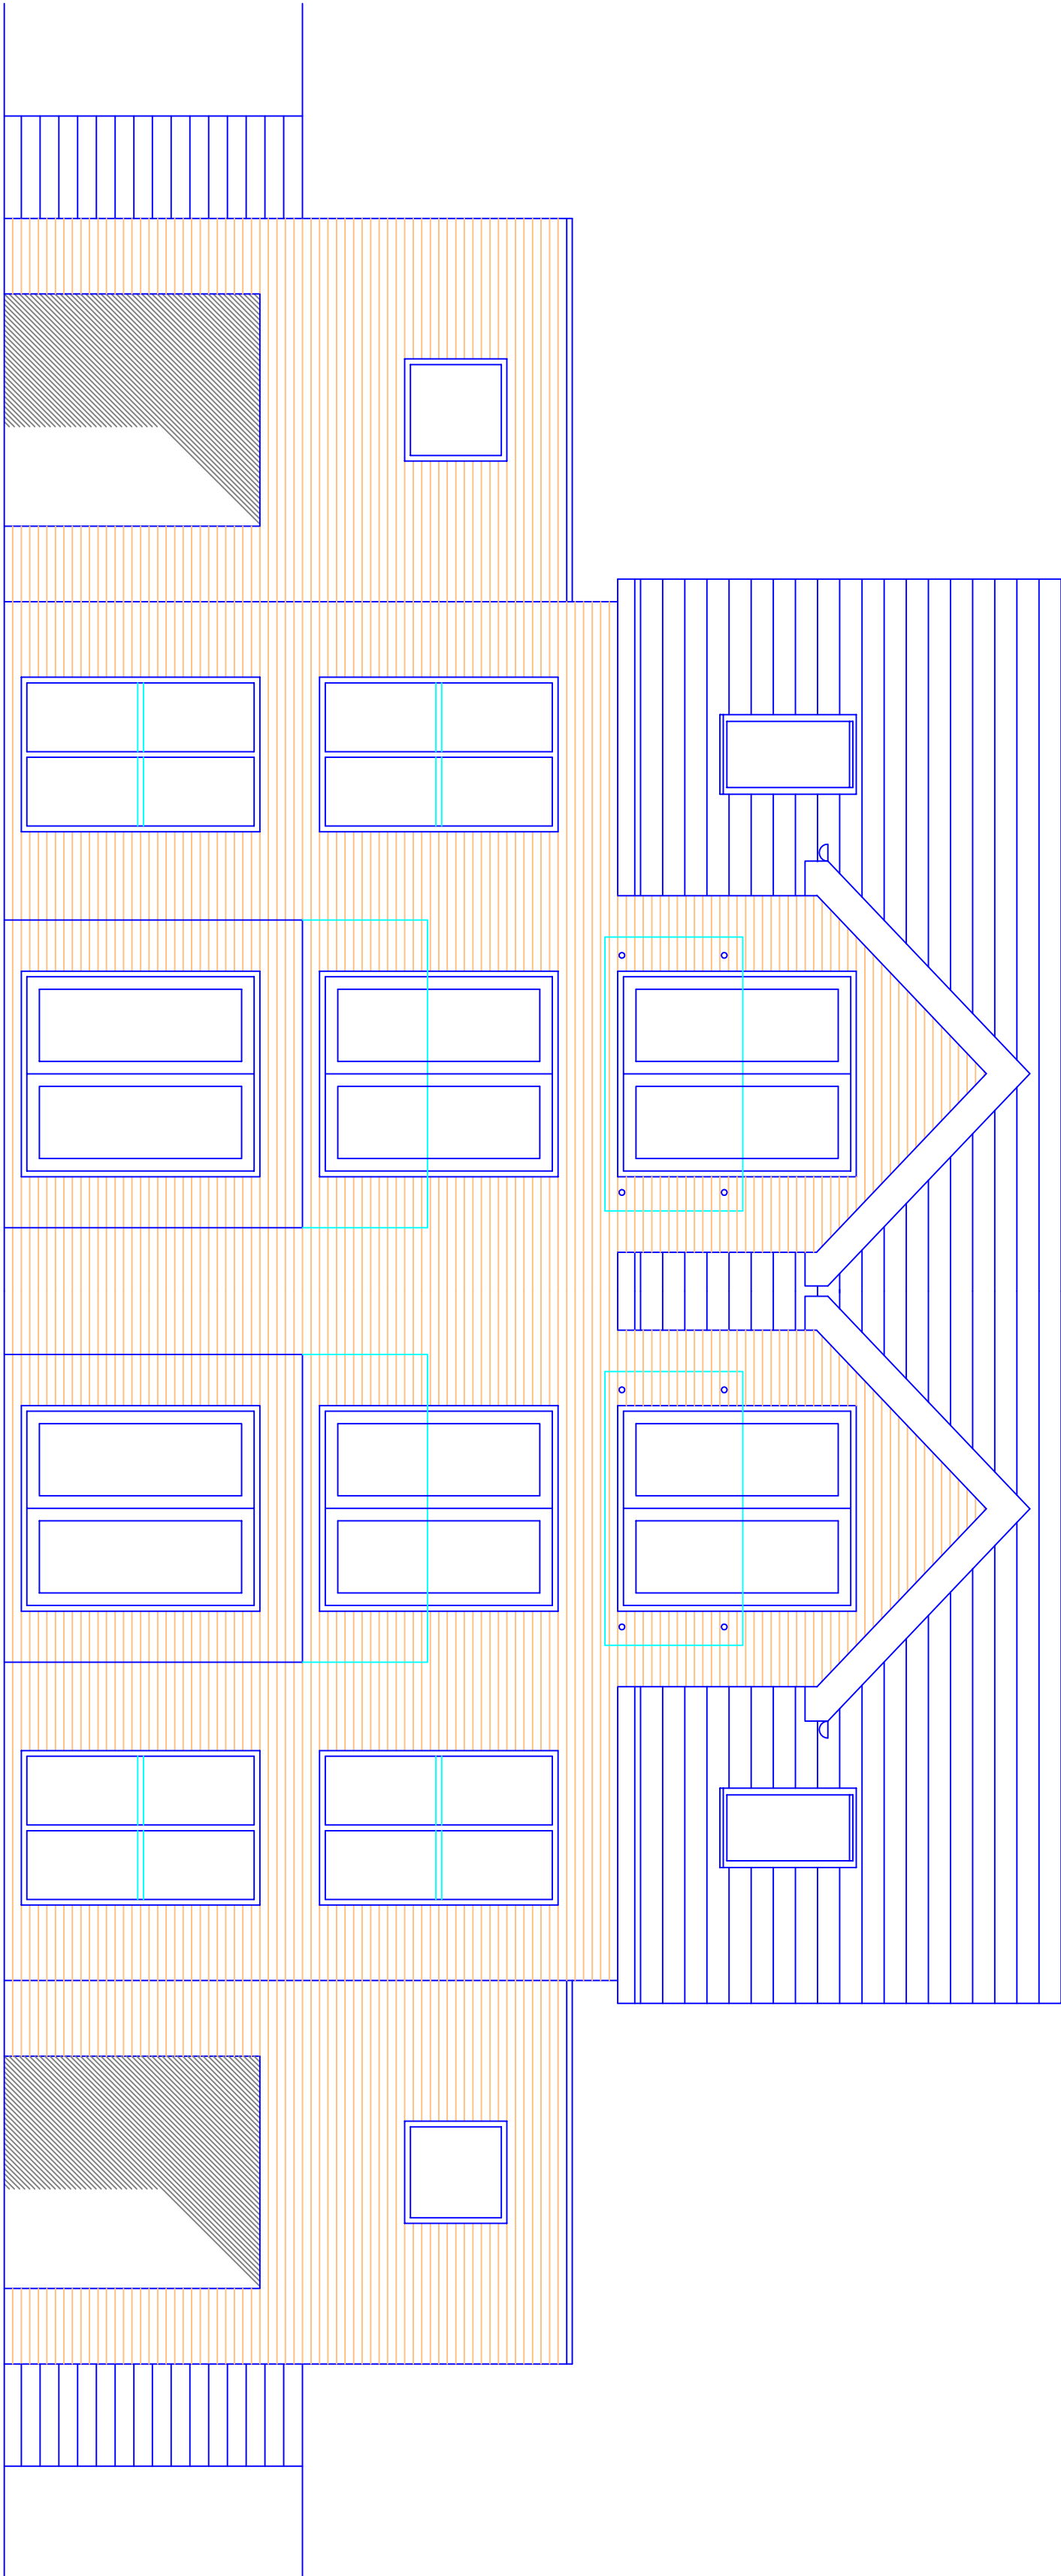

Proposed Rear Elevation

This drawing and design concept is the property of PPV design. It should not be reproduced without written permission

2 Helmshore Road, Holcombe Village
Ramsbottom, Lancashire BL8 4PA
Gael Peardon BArch (hons) DipArch RIBA
gael@ppv-design.co.uk www.ppv-design.co.uk
T: 01706 822751 M: 07112 669482

B Front bay reduced
A Revised to three storey
19.10.2022
02.07.2022

0 1 2 3 m

Land adjacent 51 Hunter Drive
Bury G5J
scale 1:50 at A1
June 2022

SBI-06B Proposed Elevations

PPV design Ltd