


NB: Make good existing brickwork, stonework and roof slate. To L.A. Approval.

NB: Where possible, open up an existing window opening that was temporarily blocked up.


NB: Make good existing brickwork, stonework and roof slate. To L.A. Approval.




Proposed Front Elevation

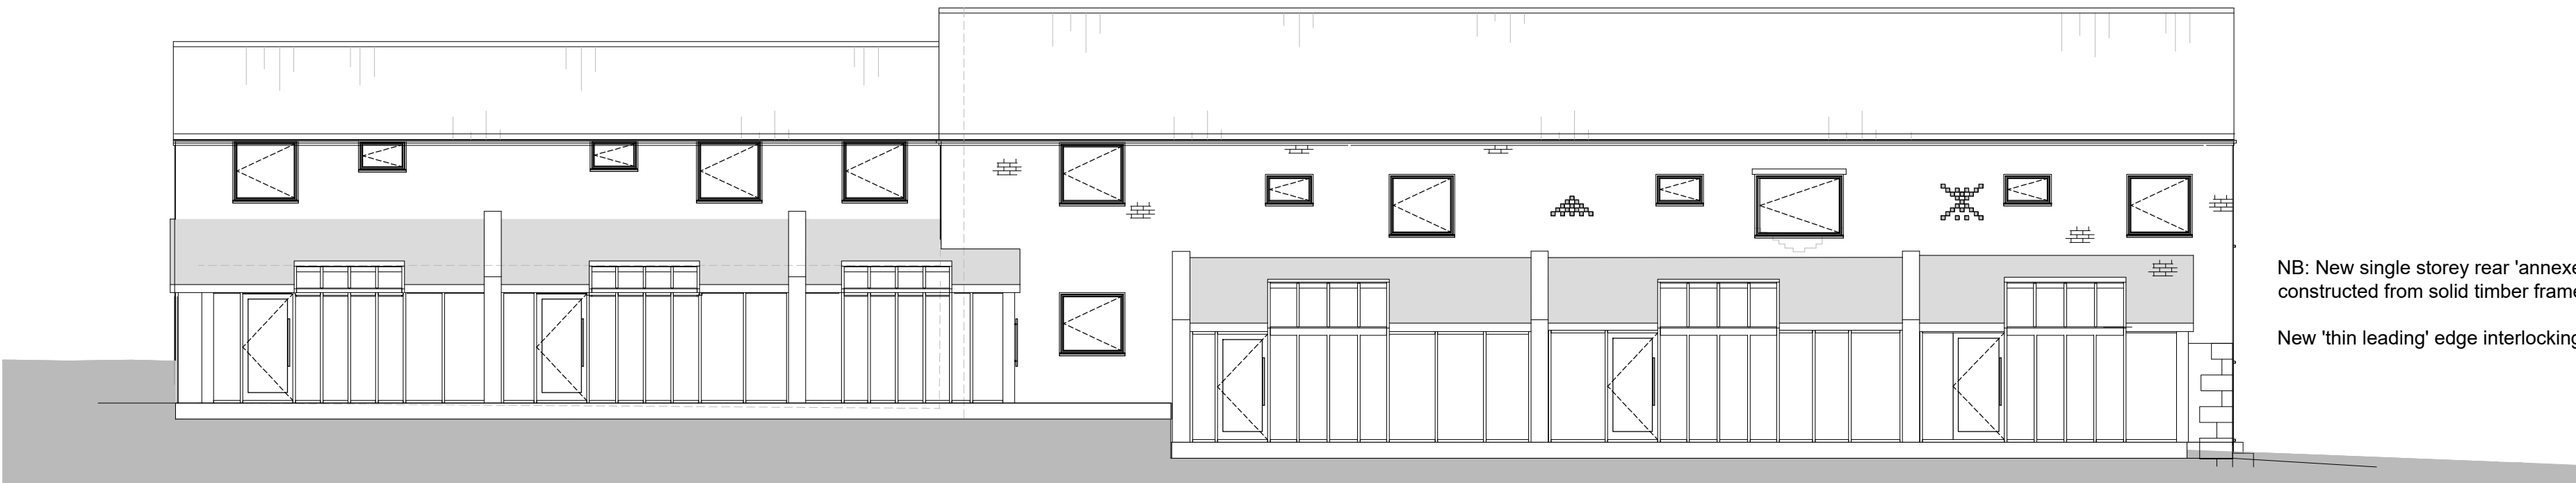

Proposed Rear Elevation

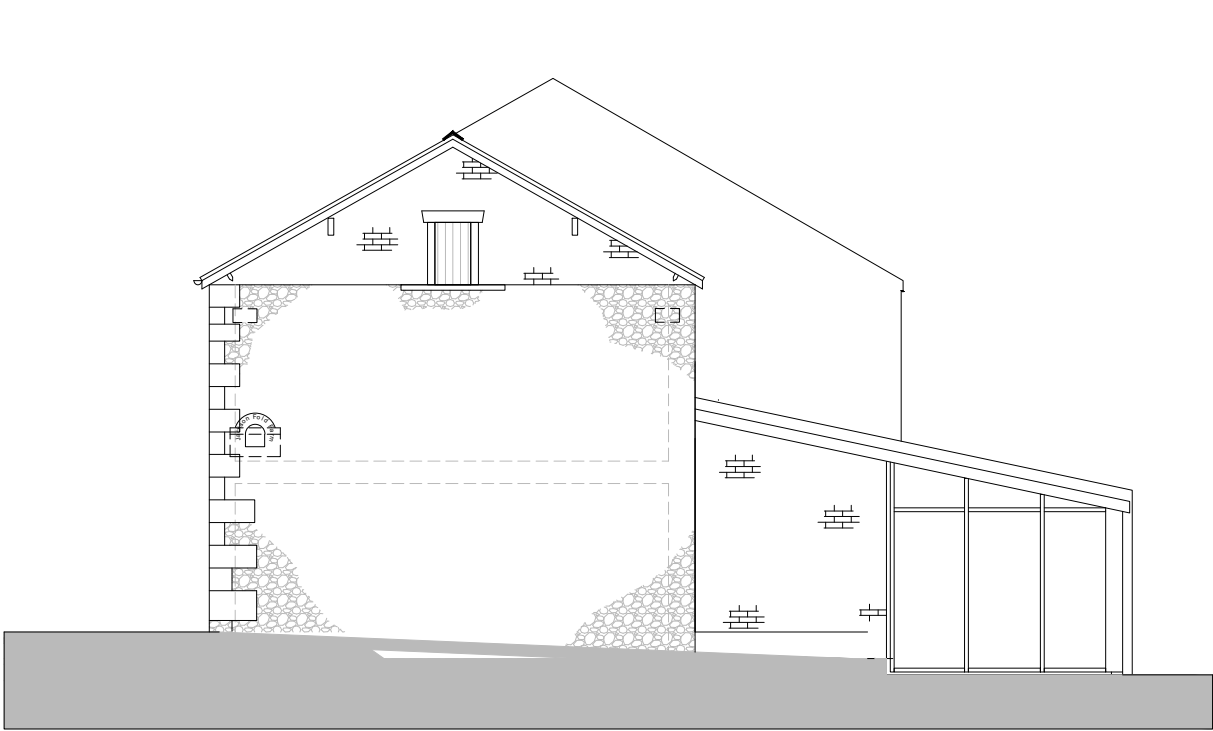

Proposed Side Elevation

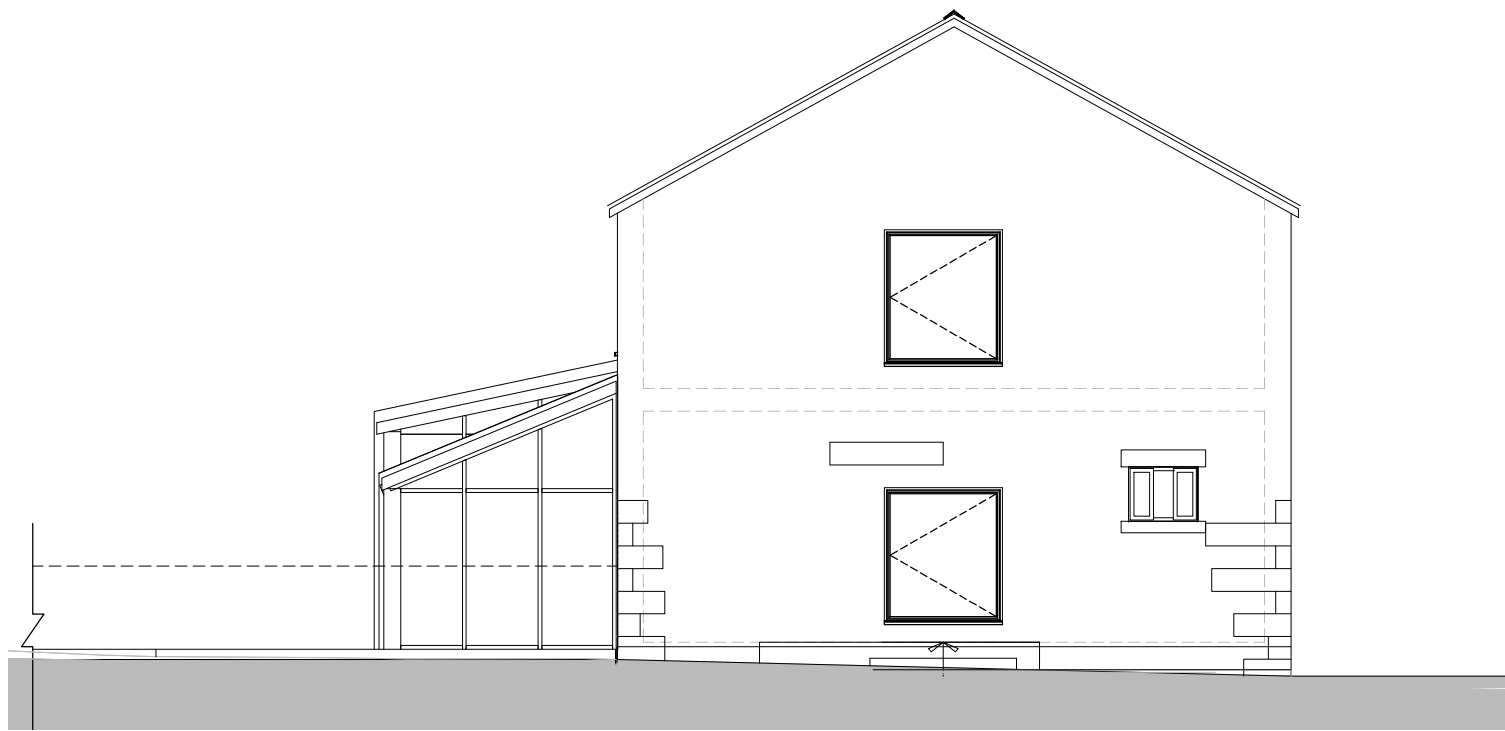

Proposed Side Elevation

SCALE BAR 1:100



DRAWING FOR INFORMATION PURPOSES ONLY
This drawing and all its dimensions to be checked and verified by the contractor prior to work commencing on site, for clarification of queries contact studio John Bridge Ltd. (www.studiojohnbridge.co.uk) Contractor to ensure that all proposed materials are to Local Authority Approval. The Contractor shall take into account everything necessary for the proper execution of the works including all relevant Building Regulations, nhbc and British Standards where applicable, whether or not indicated on the drawings. please refer to structural and drainage designs to be prepared by others. Subject to services and statutory authority information & approval.

NB: ALL DRAWINGS SUBJECT TO FURTHER DETAIL AND ALL LOCAL AUTHORITY APPROVALS.

Copyright to studio John Bridge Ltd. All rights reserved.
No duplication allowed, unless consent has been granted.

CLIENT:	DATE:
Mr Paul Warner	July. 22'
PROJECT:	REVISION:
Jackson Fold Farm, Pillsworth Road, Bury	A
TITLE:	SCALE:
Proposed Barn (New Dwellings) Elevations	1:100@A2

DWG NO.: 2239-P03

01772 935959 3 Caxton Road
admin@studiojohnbridge.co.uk Preston, PR2 9ZZ

STUDIO
JOHN
BRIDGE