



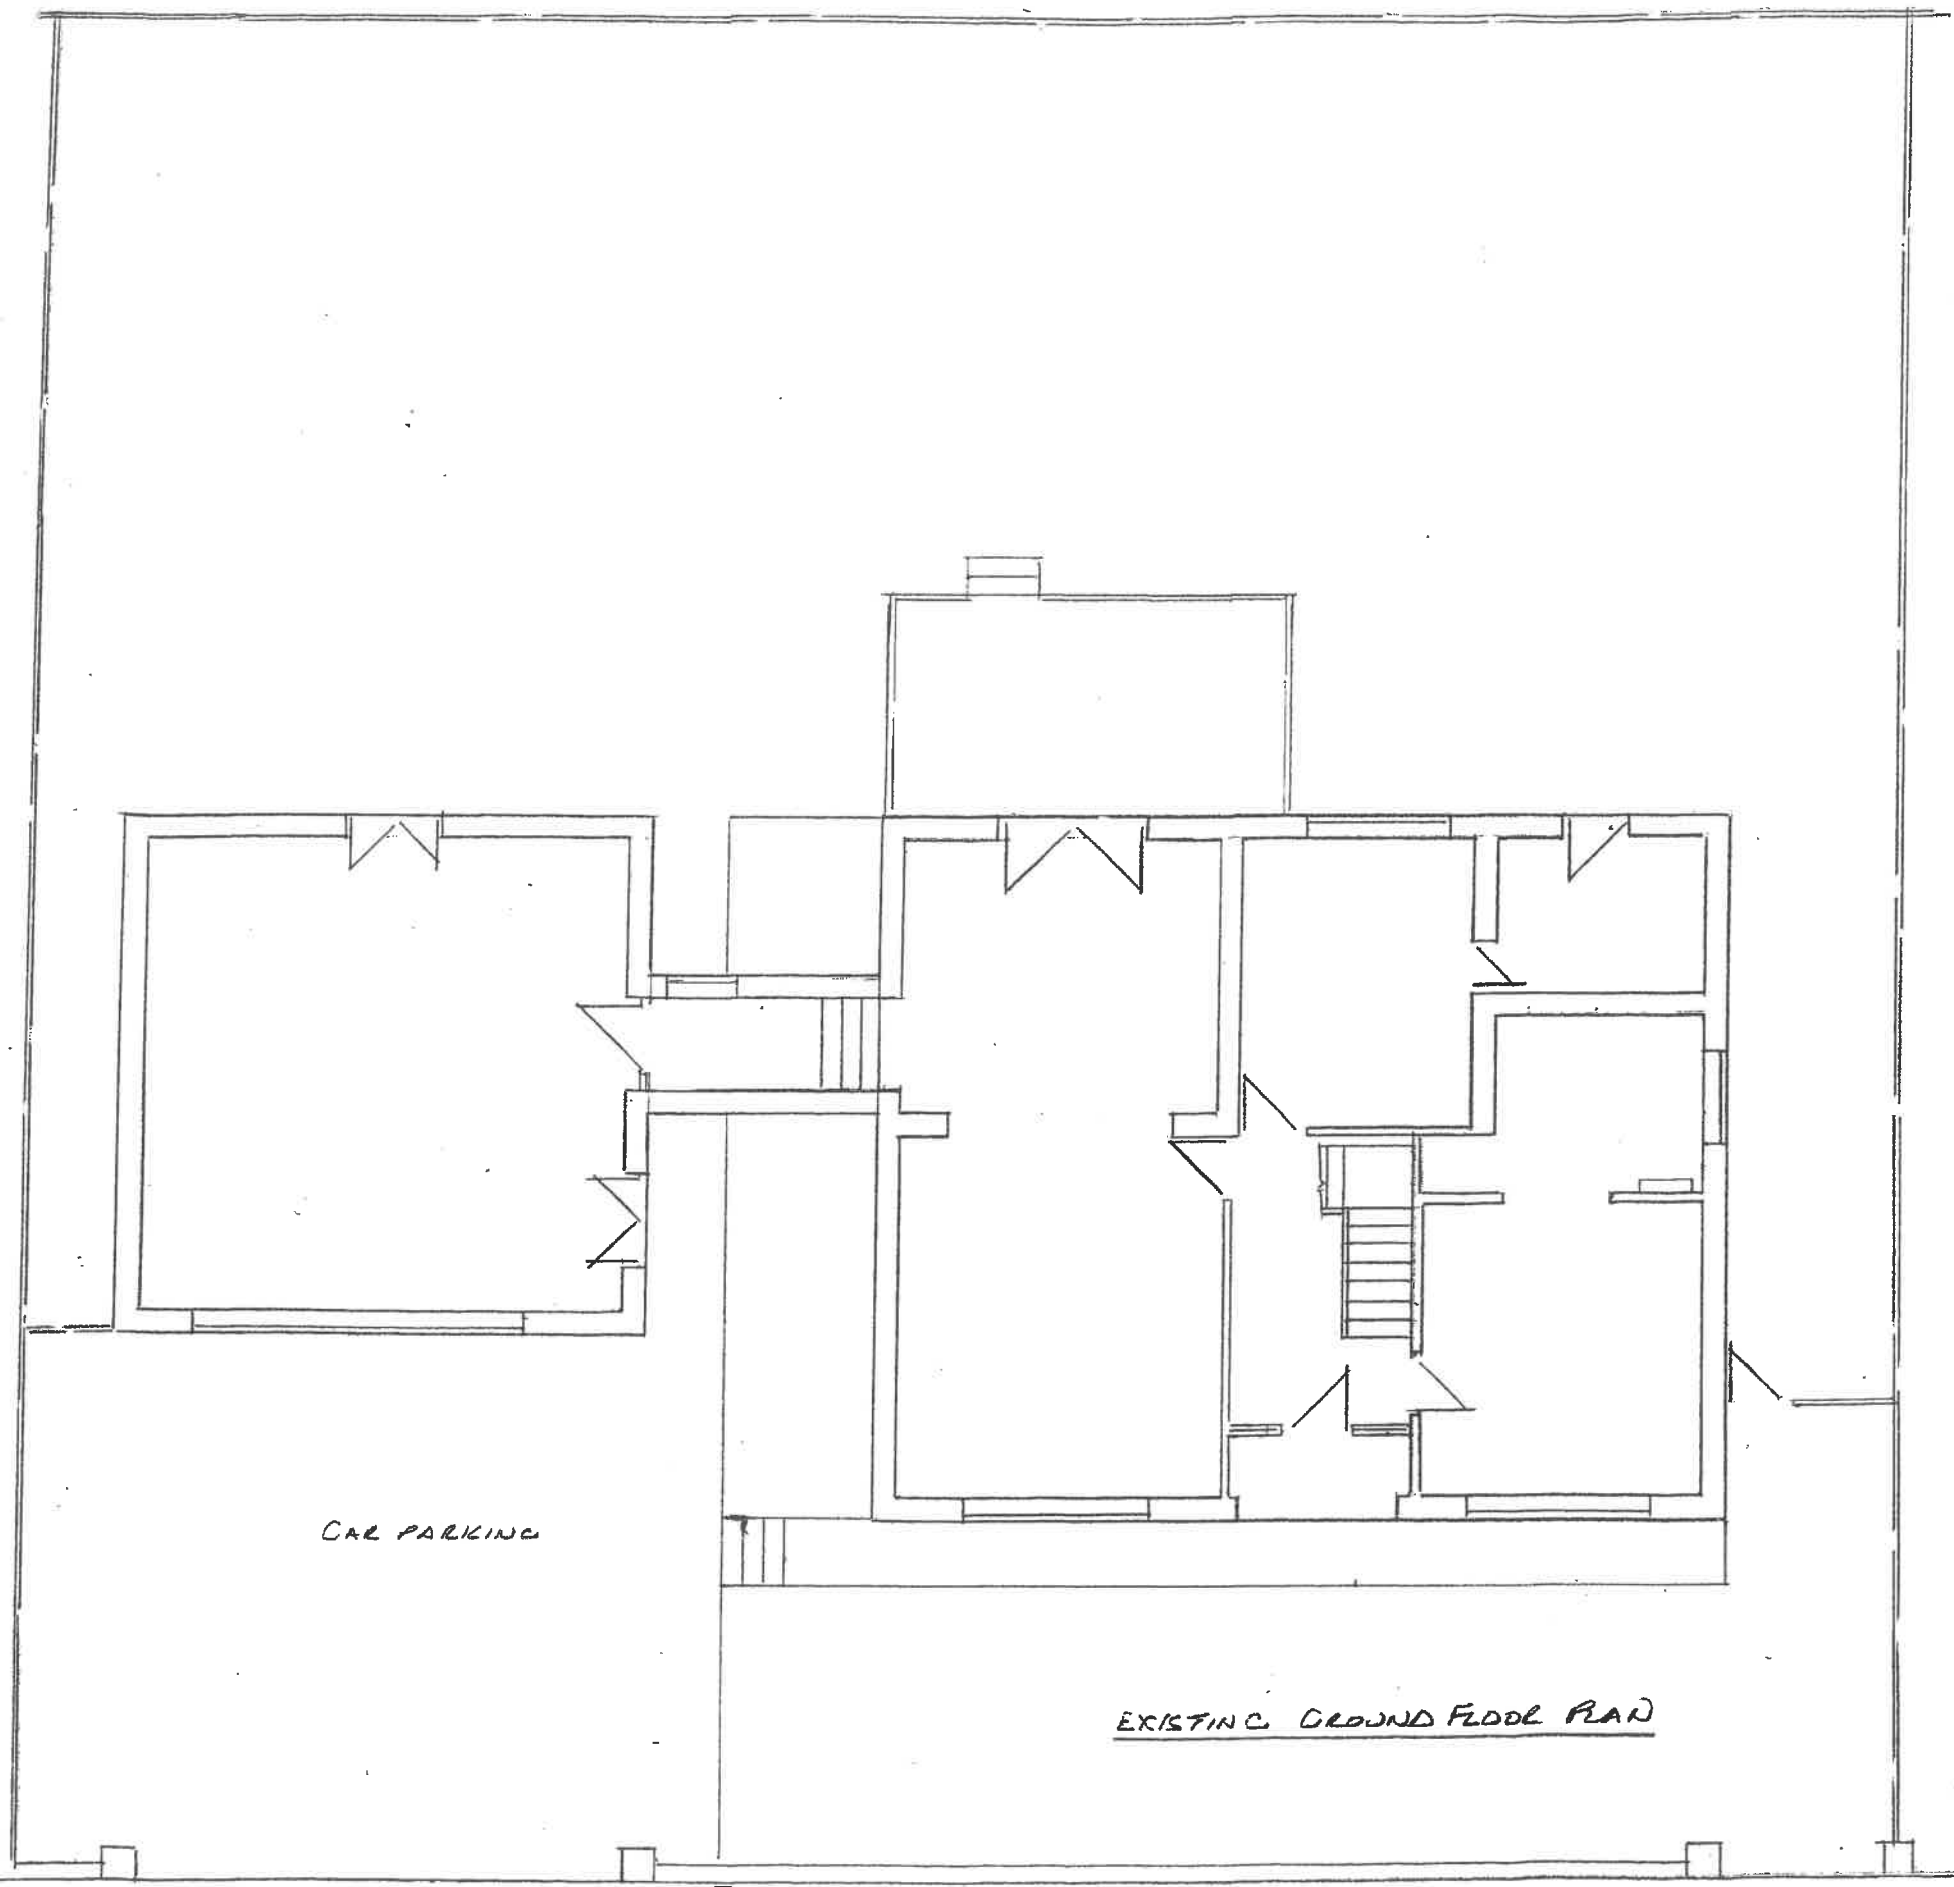

EXISTING GROUND FLOOR PLAN

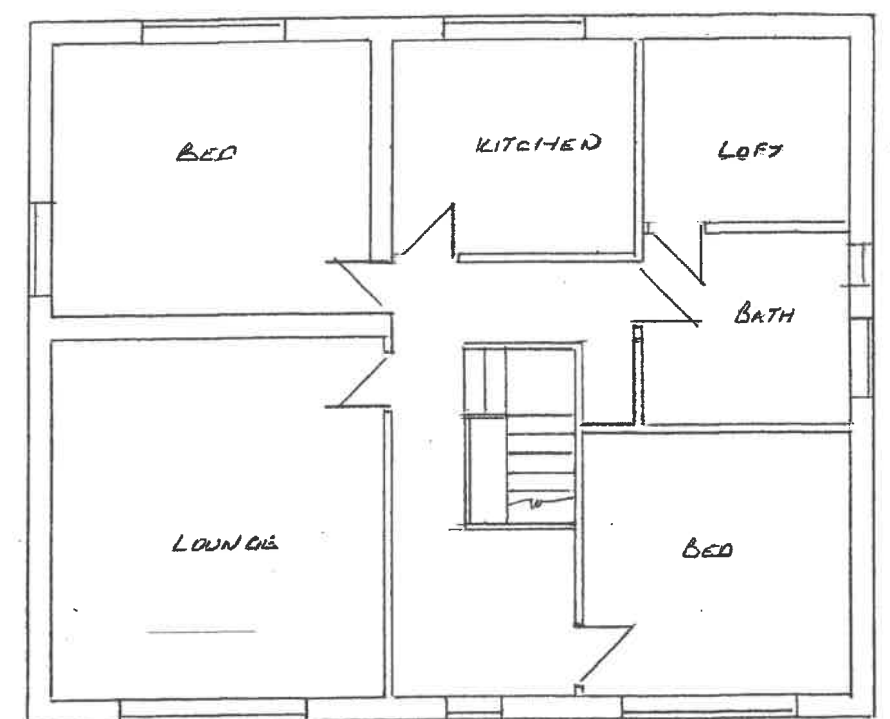

EXISTING FIRST FLOOR

NOTE GROUND FLOOR
OF PROPERTY USED AS
CHILDRENS NURSERY
PLANNING REF B7/20141
FIRST FLOOR LIVING
ACCOMMODATION

Thompson Designs
 Tel 0161 705 1458 Mob 07884 318634
 Sheet 2
 Existing Plans
 6 Arley Avenue
 Bury BL9 5HD
 Scale 1 : 100 @ A3 Date July 2021