



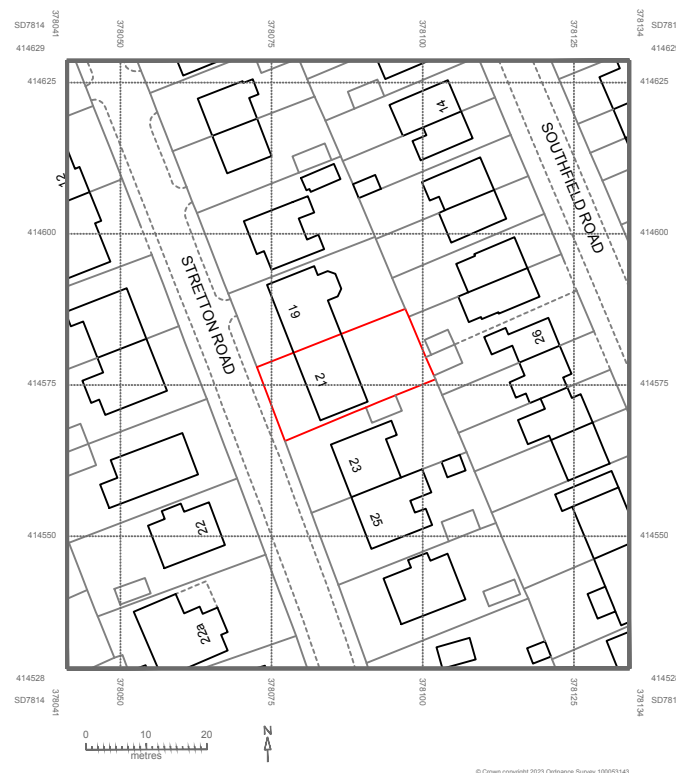


Location Plan 1:1250@A1

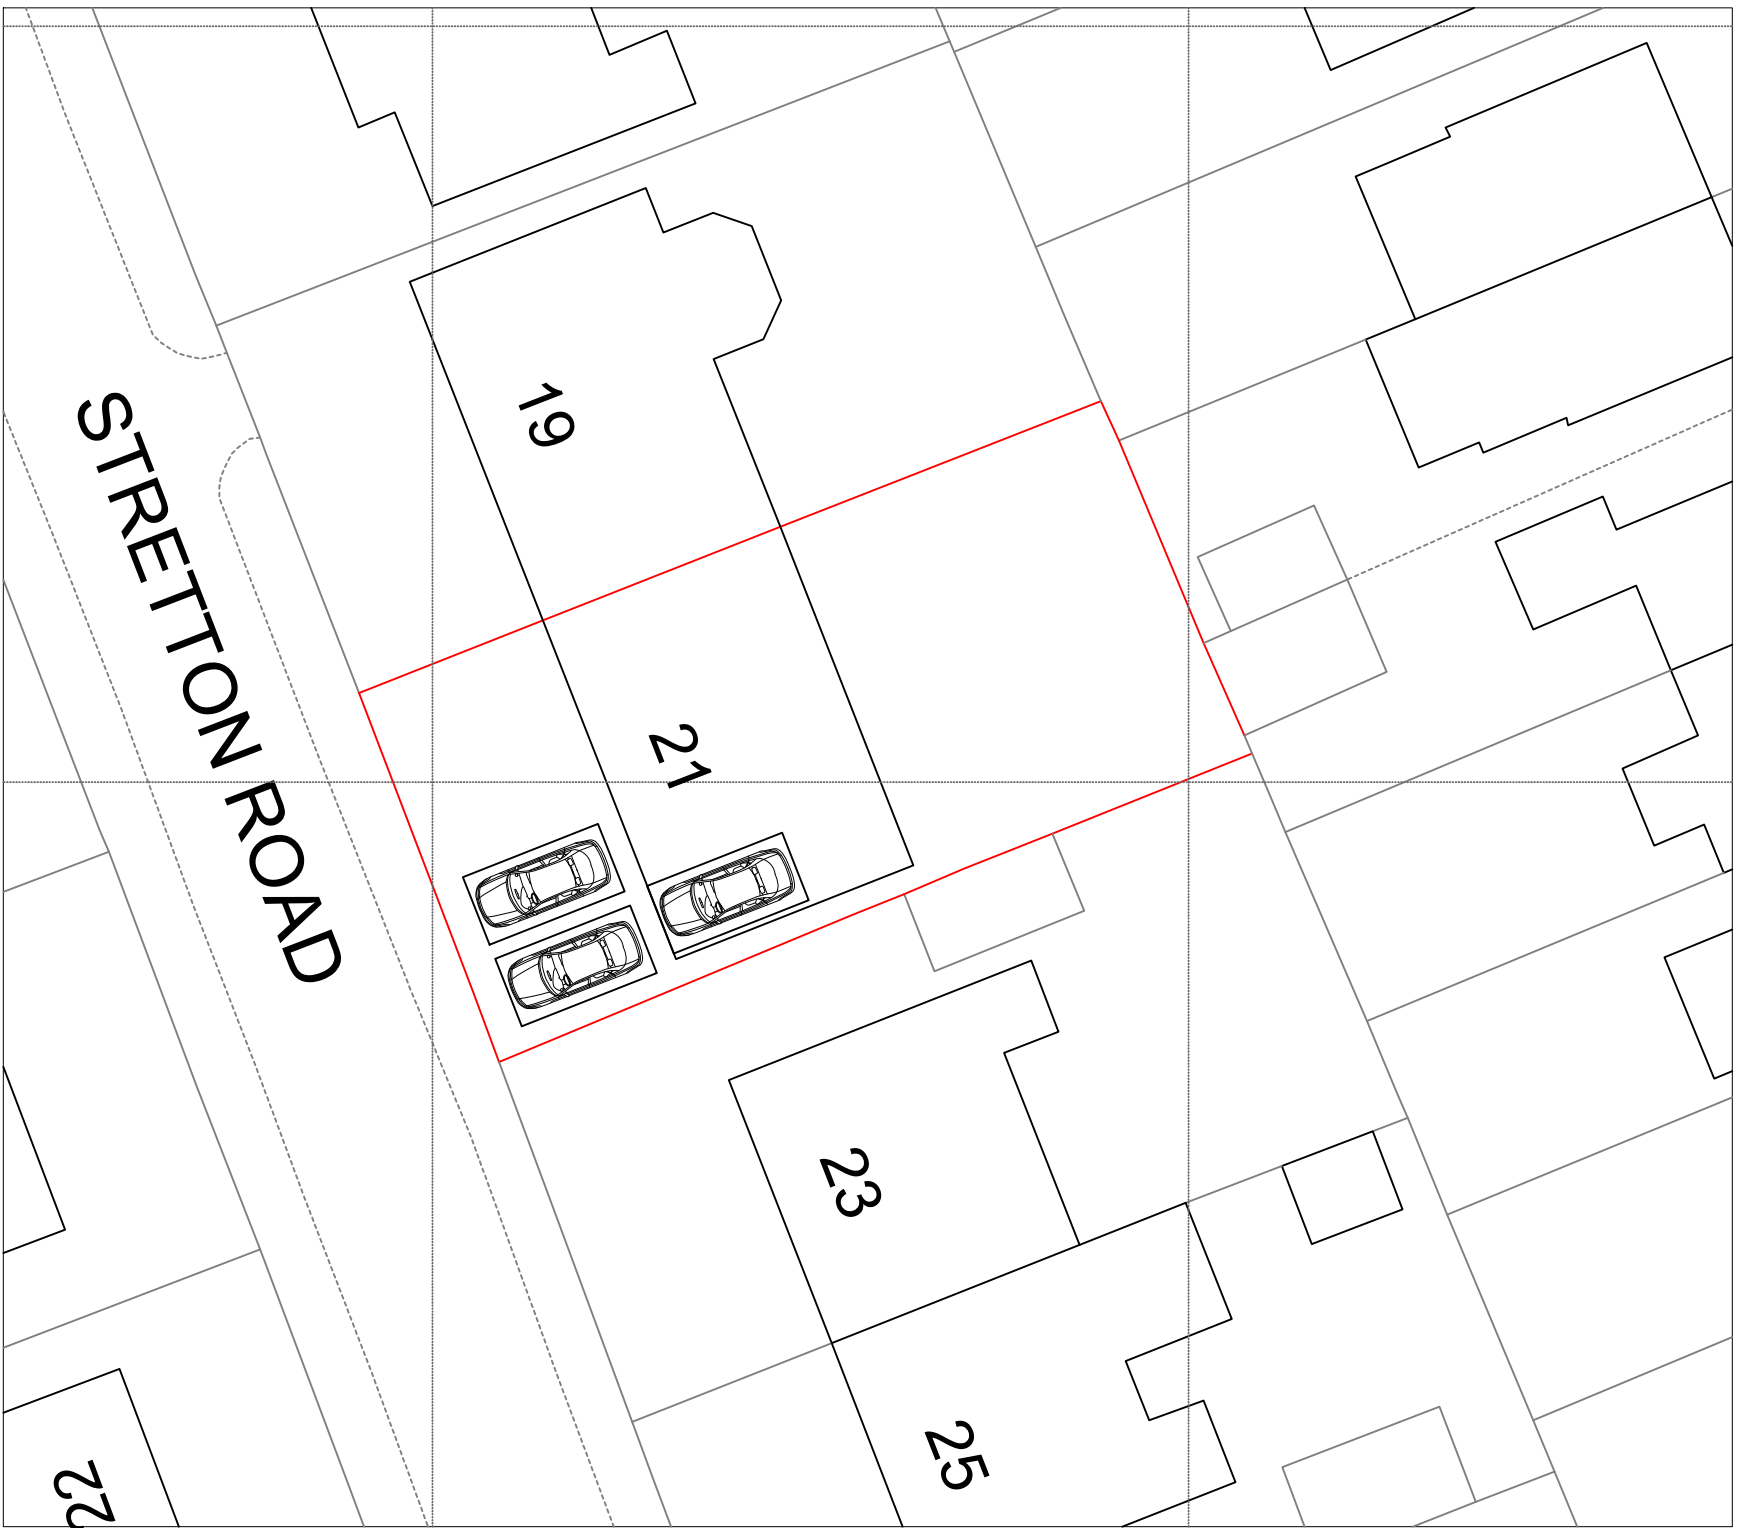

Existing Site Plan 1:250@A1

Legend

- Property Boundary
- Proposed New Structure

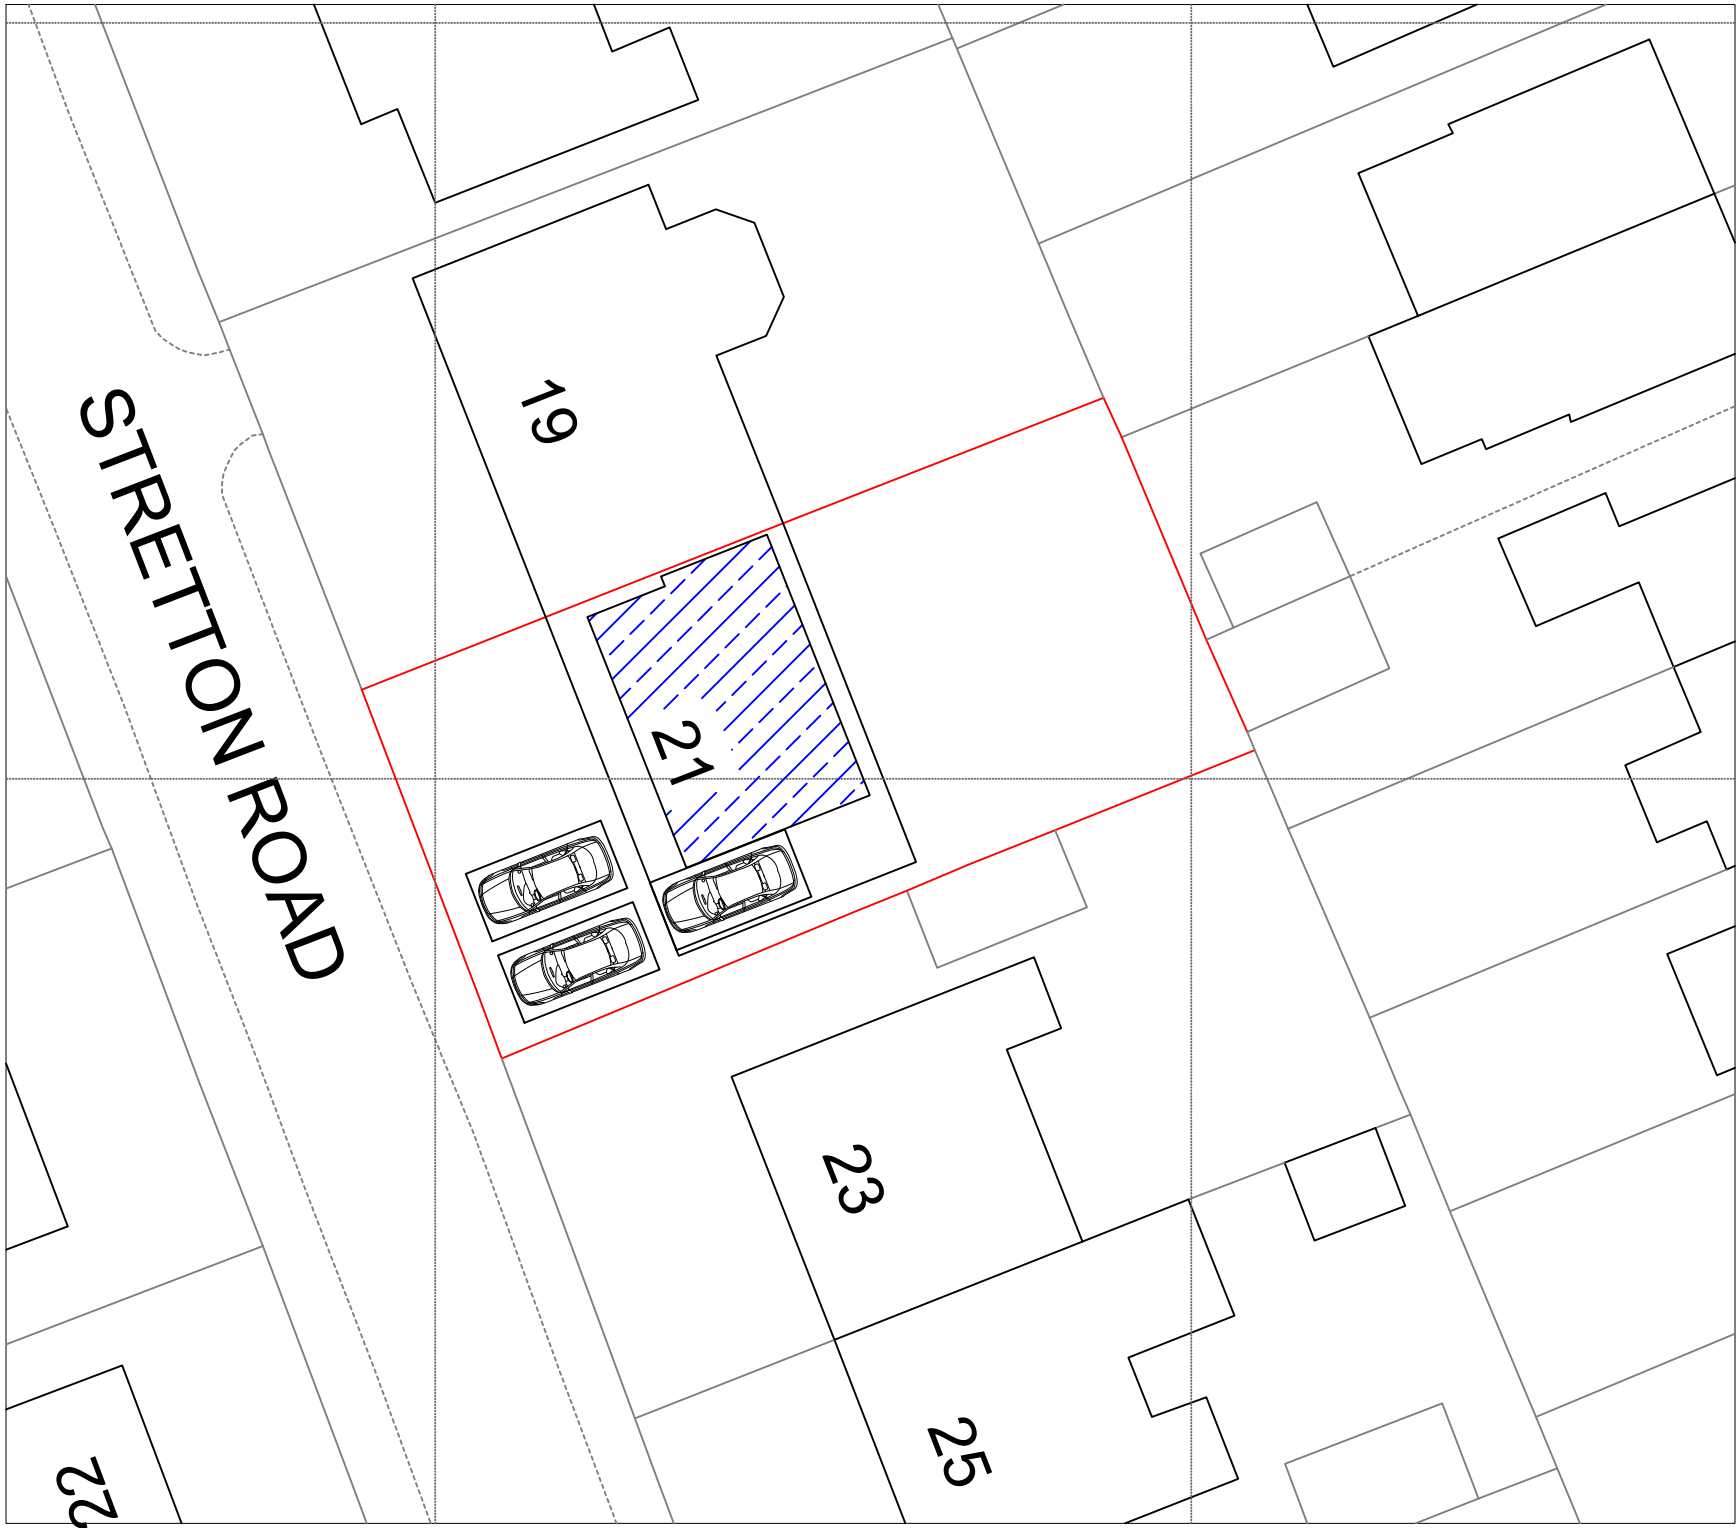

Proposed Site Plan 1:250@A1

01	Parking Layout Added	30.05.23
Rev. No.	Revision note.	Date.
Title:	Location Plan, Existing and Proposed Site Plans	
Project:	21 Stretton Road Holcombe Brook Bury BL0 9SX	
Client:	Mr & Mrs Stalker 21 Stretton Road Holcombe Brook Bury BL0 9SX	
Scale: Indicated	Designed: AW	Drawn: JW
		Date: 12.05.2023
Drawing No. JCB0-21-212 - 5. Rev01		
 J C Building Design Ltd Tel: 01706 872797 / 07824 871086 enquiries@jcbuildingdesign.co.uk		