





FRONT ELEVATION

1:100

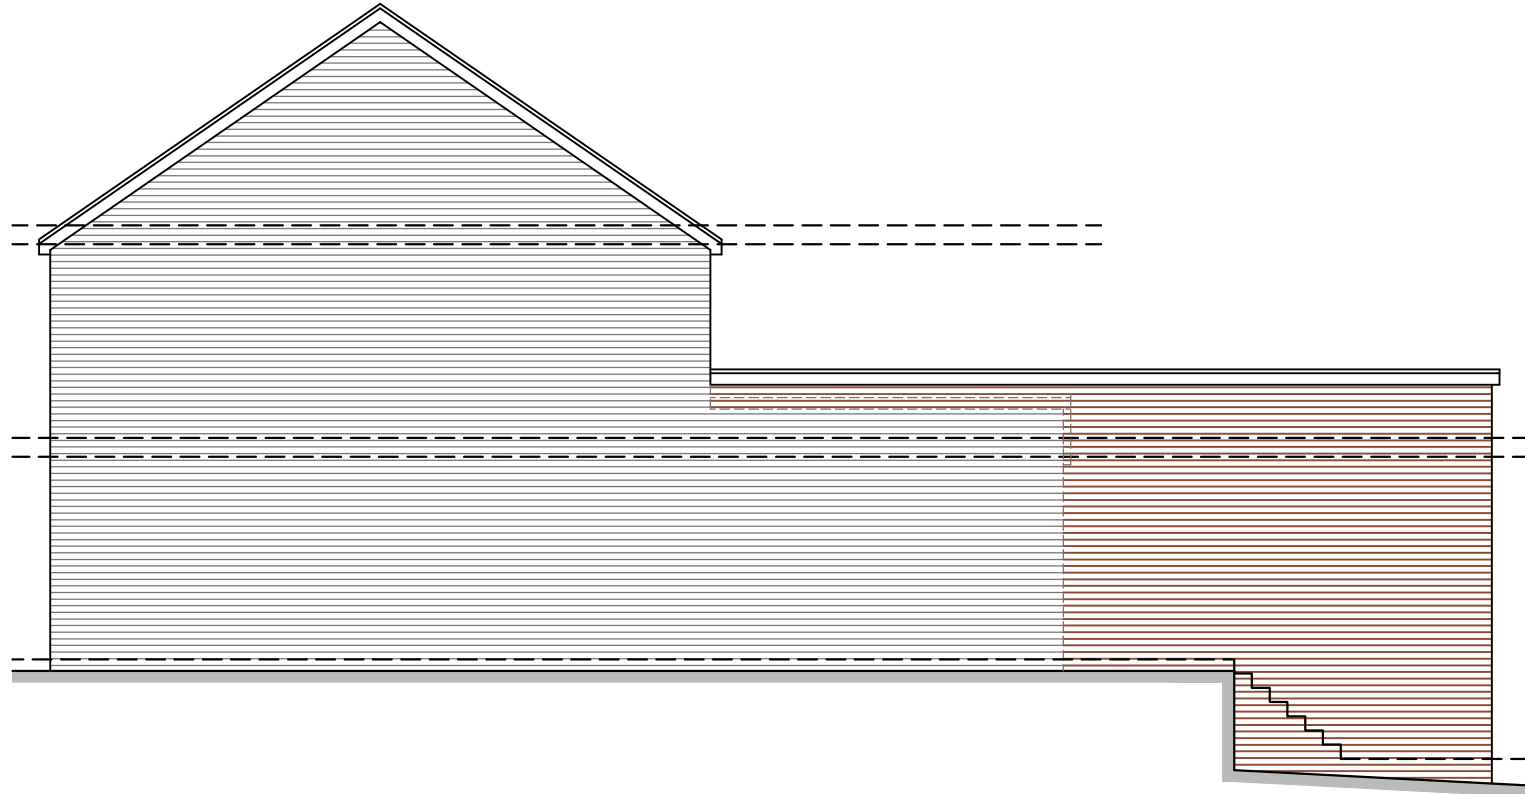


SIDE ELEVATION

1:100

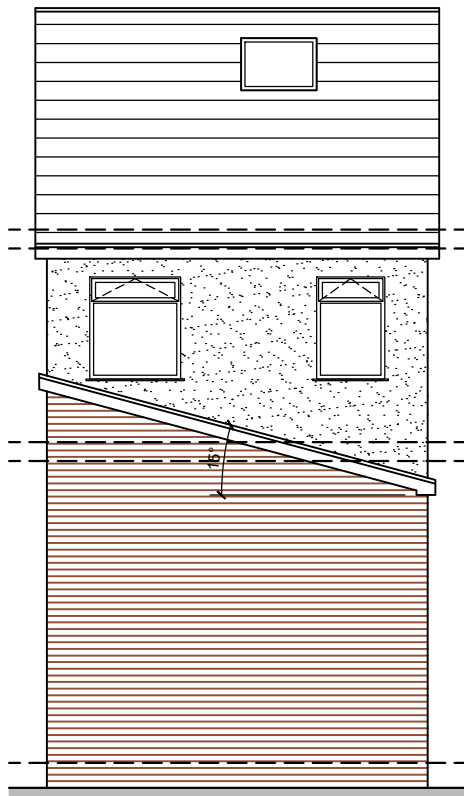

REAR ELEVATION

1:100

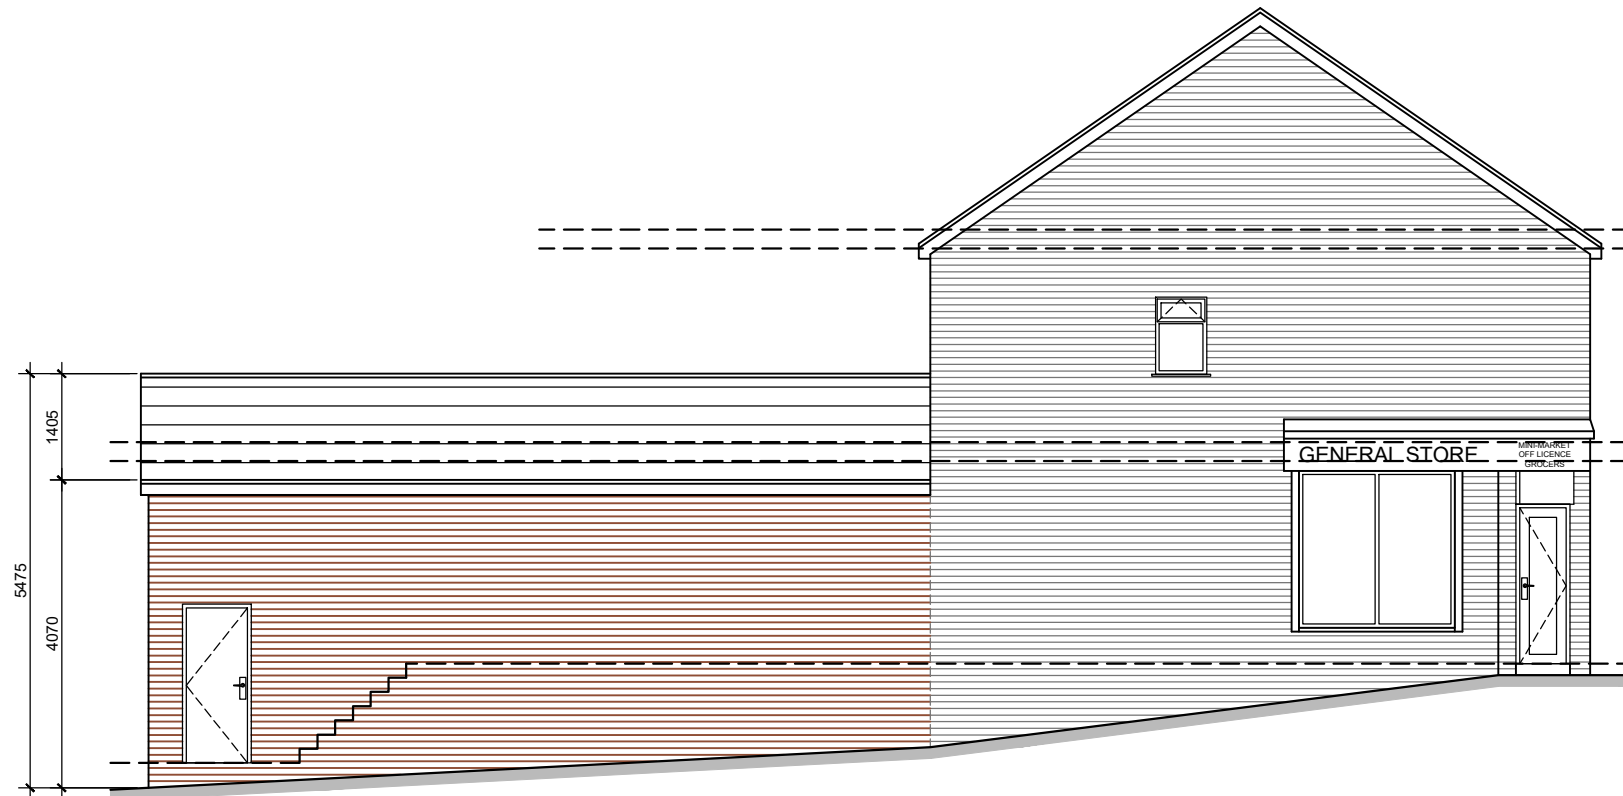

SIDE ELEVATION

1:100

Scale 1:100



NOTES:

No scaling or dimensions other than those figured are to be taken from this drawing. All dimensions to be checked on site

This drawing is for use at the named location and for Planning Permission purposes only and as such should not be used at any other location or for any other purposes

Project Location:

36 ALBION STREET,
RADCLIFFE,
MANCHESTER,
M26 1BH

Drawing:

03 Proposed Elevation
REV H

Scale:	Size:	Date:
1:100	A3	11/24