



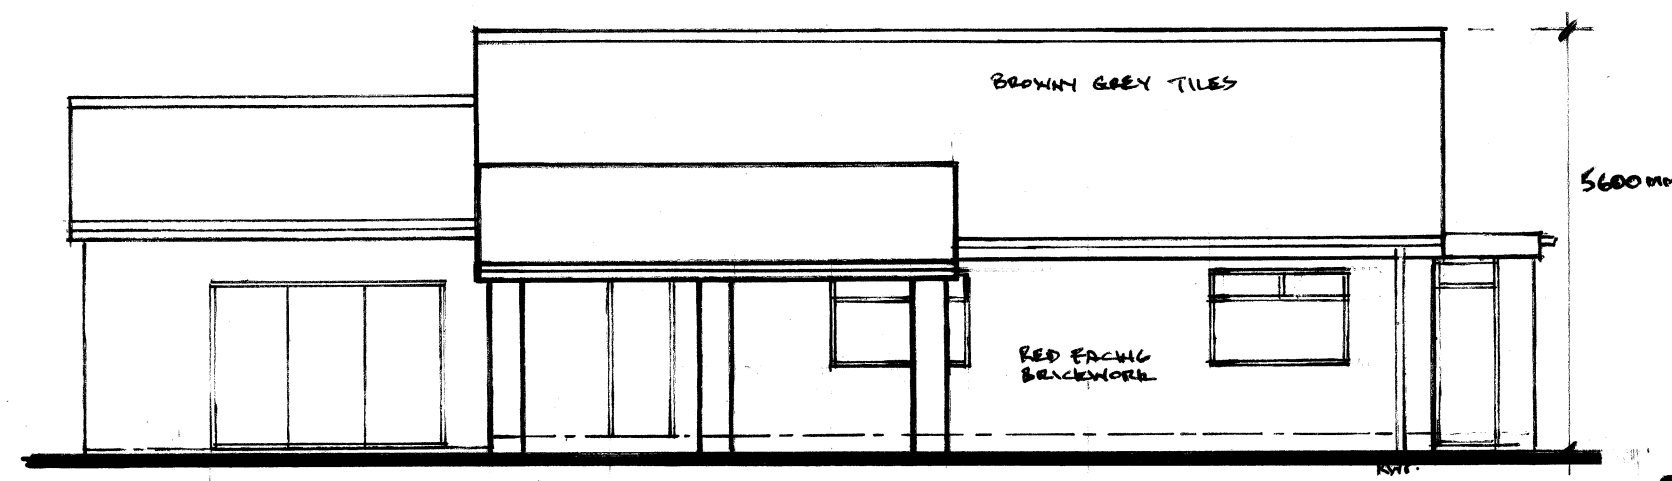


REAR ELEVATION. 1:100

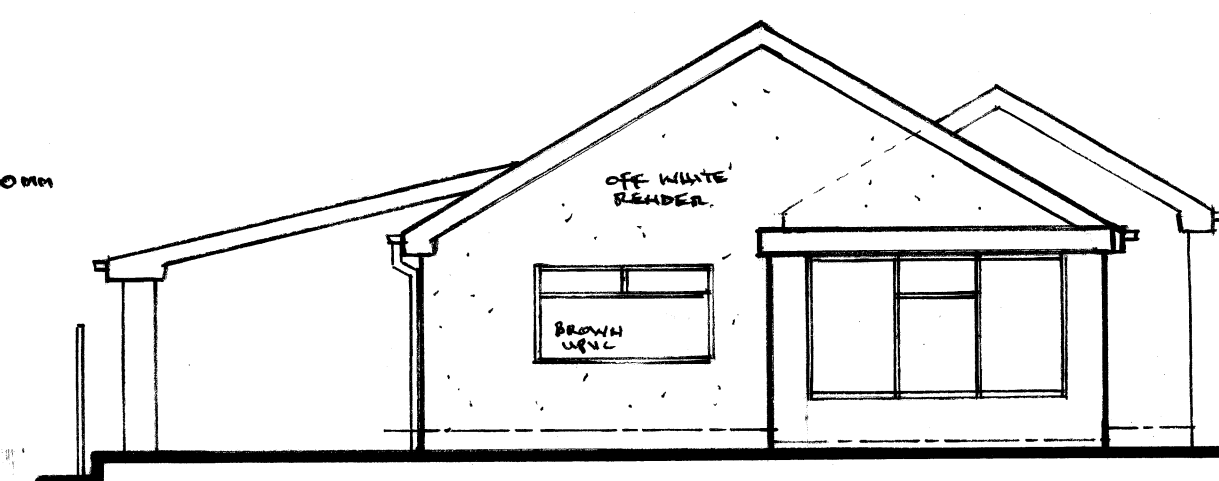


L.H. SIDE ELEVATION.




FRONT ELEVATION

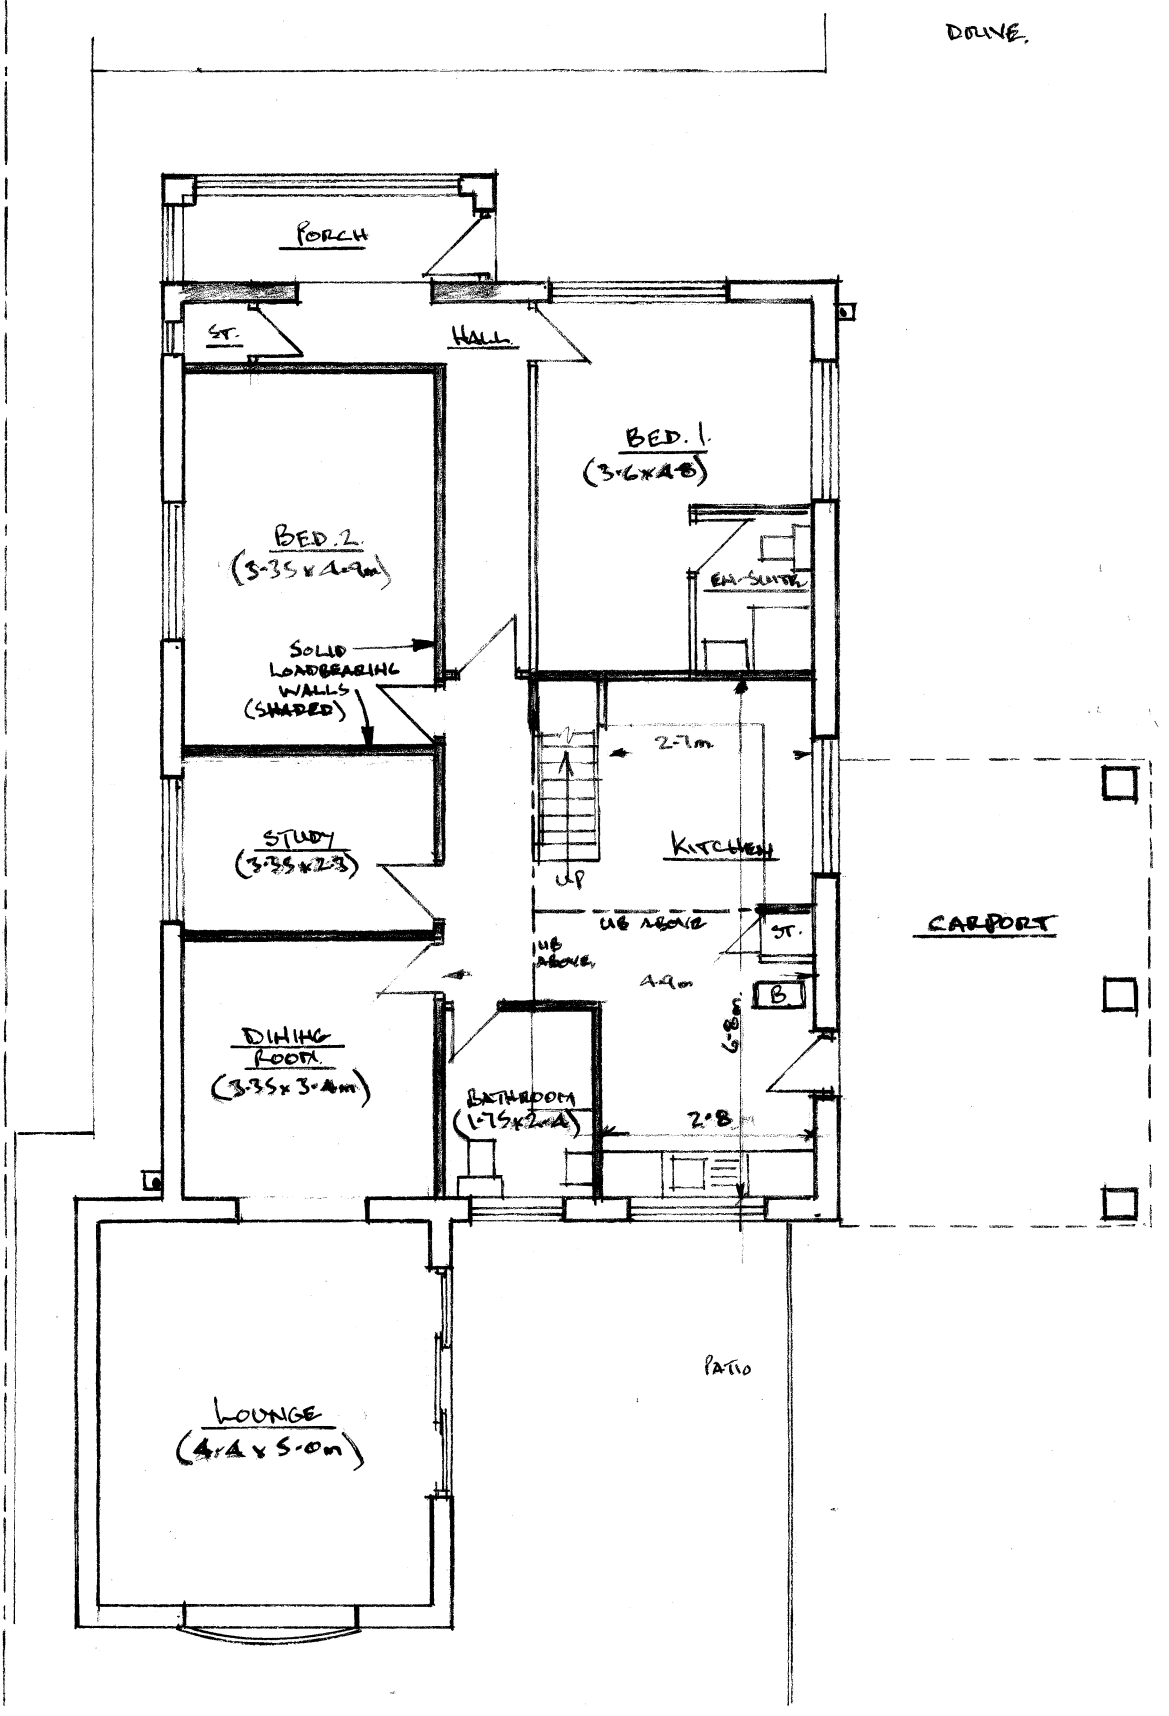


GROUND FLOOR PLAN. 1:100

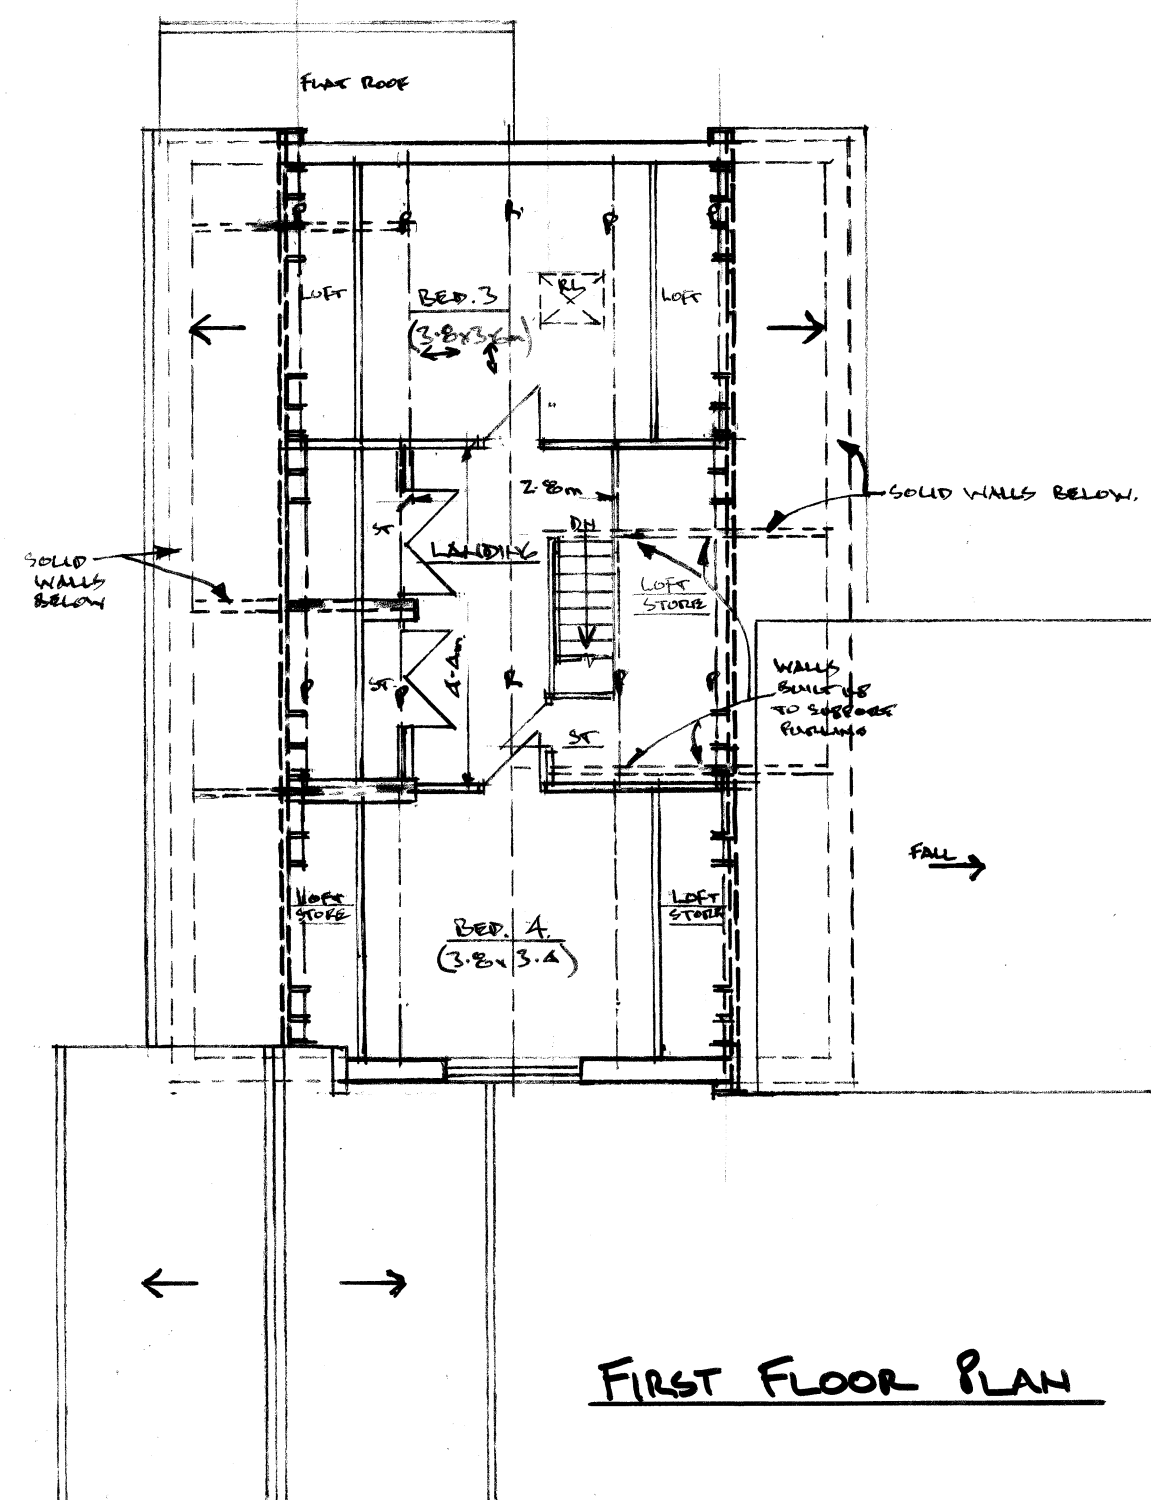

FIRST FLOOR PLAN

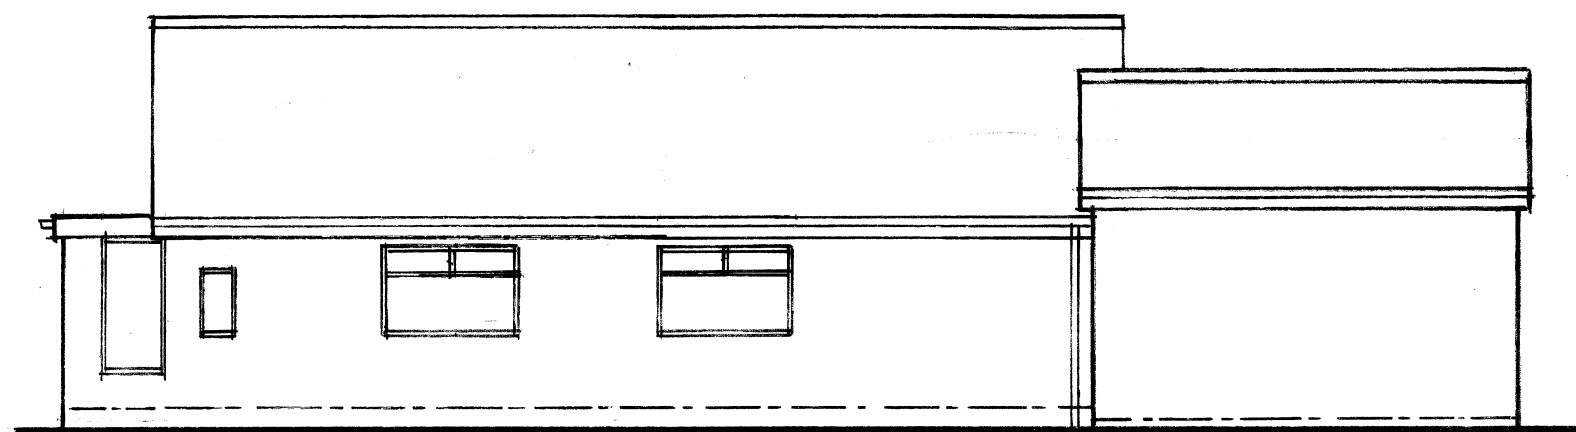

R.H. SIDE ELEVATION

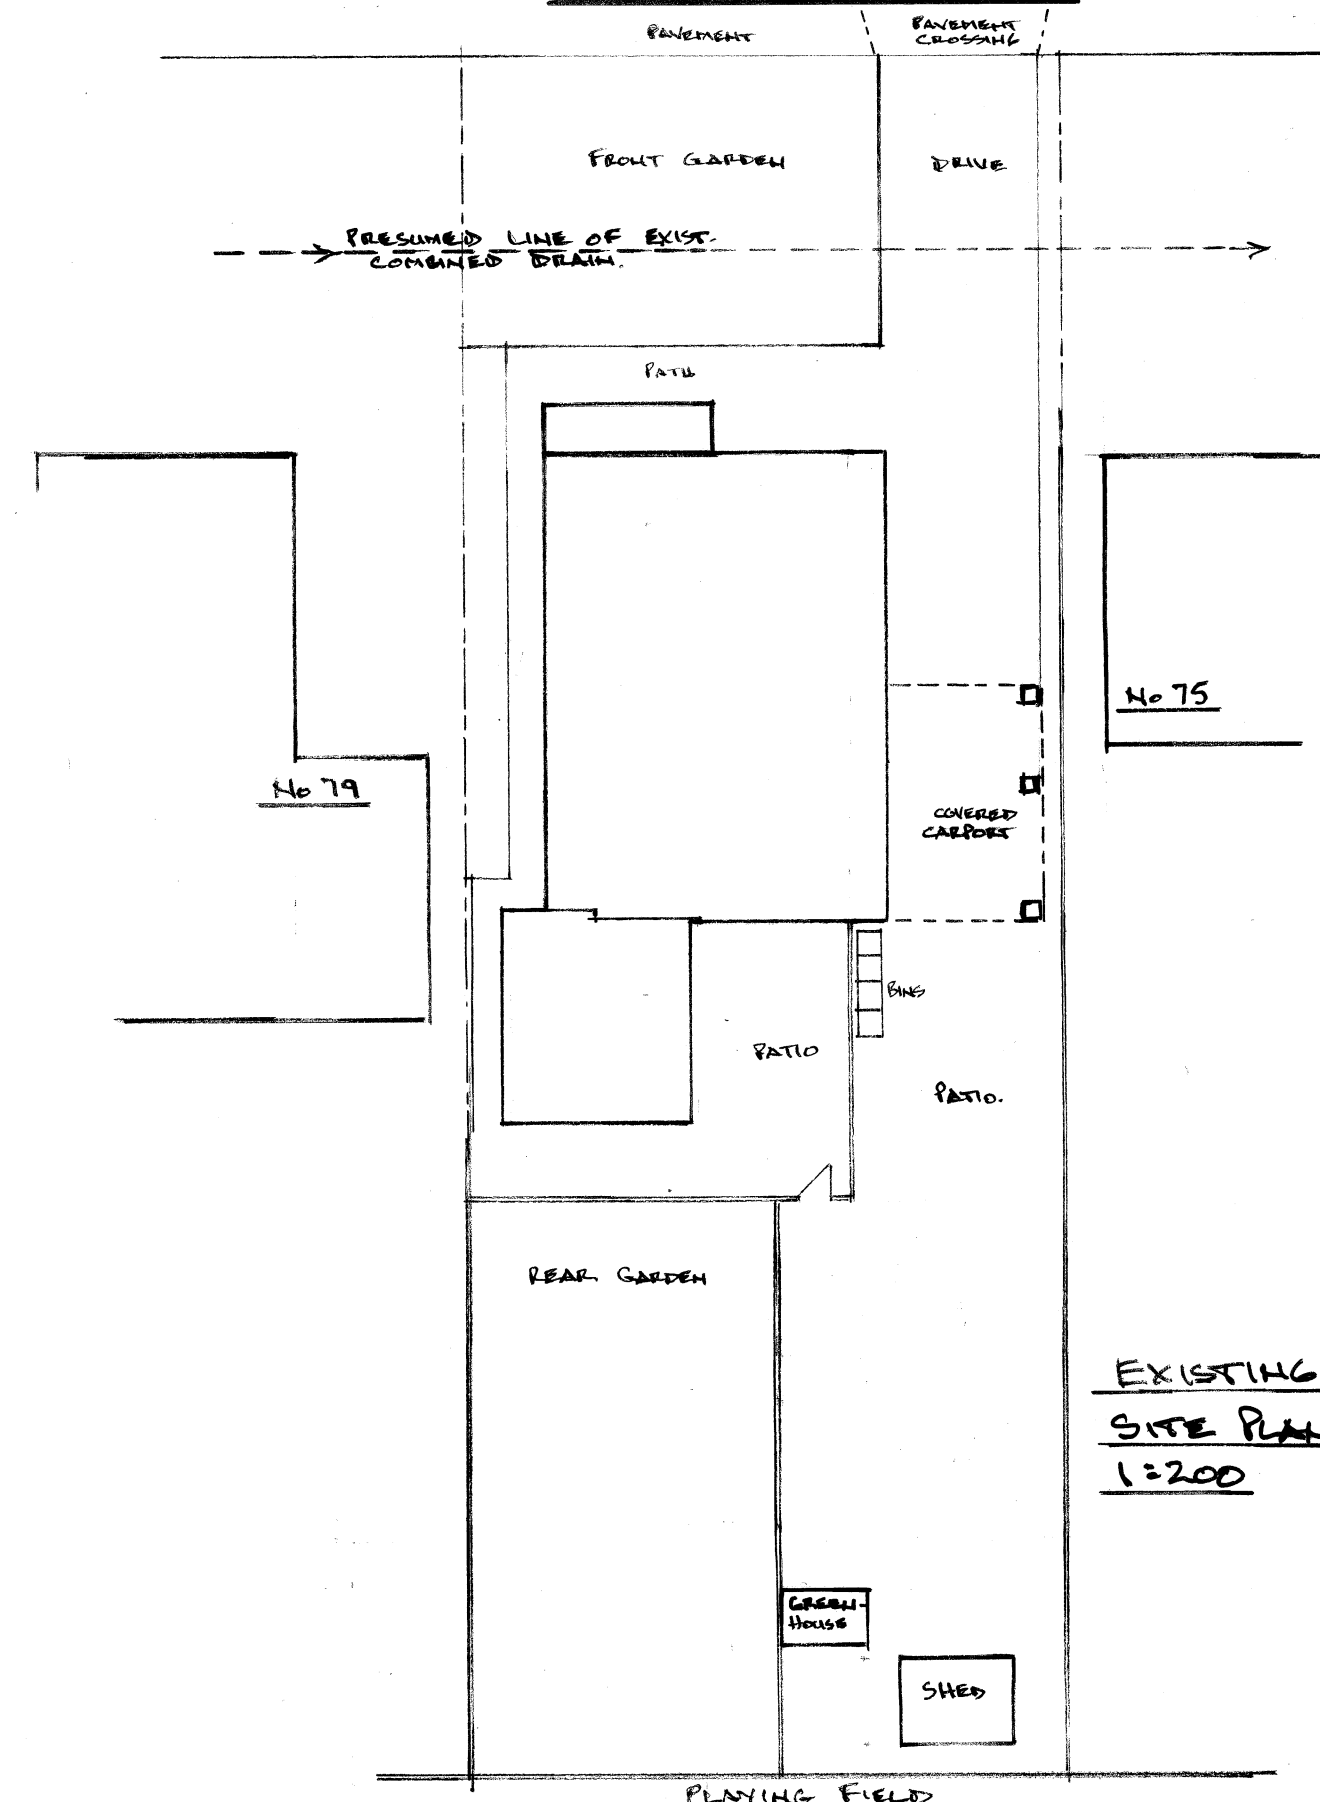

EXISTING SITE PLAN 1:200

PROPOSED TWO STOREY/FIRST FLOOR SIDE & SINGLE STOREY REAR EXTENSIONS & EXT/INTERNAL ALTERATIONS AT 77 HAIG ROAD, BURY.

EXISTING PLANS & ELEVATIONS.

SCALE	DATE	DRAWN BY	DWG No
1:100, 1:200	NOV. 22	N.B.	1