

[illegible]

1. ALL DIMENSIONS IN MM UNLESS OTHERWISE NOTED.

A	Issued for Planning	FPD	RWB	05.04.23
REV	MODIFICATION	BY	CH	DATE

Green Park,
450 Longwater Avenue,
Reading,
RG30 3UR



Great British Communications
Lapwing House, Block 3 Forward Point,
Tan House Lane, Widnes, Cheshire, WAB 0SL
t. 44 (0)151 420 4128
www.gbcservices.co.uk

THATCH LEACH LANE

BRY21768

THATCH LEACH LANE
BESSES O THE BARN
BURY
M45 6FN

001 DRAWING REGISTER

UNILATERAL SW

PLANNING

BRY132/88205/M1352

BRY21768_BRY132_88205_M1352_GA_REV_A


A

SITE LOCATION



Reproduced by permission of Ordnance Survey on behalf of the Controller of His Majesty's Stationery Office
All rights reserved. © Crown Copyright licence no. 100022432


SITE AREA PLAN

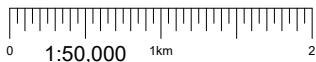

SITE PHOTOGRAPH




SITE LOCATION

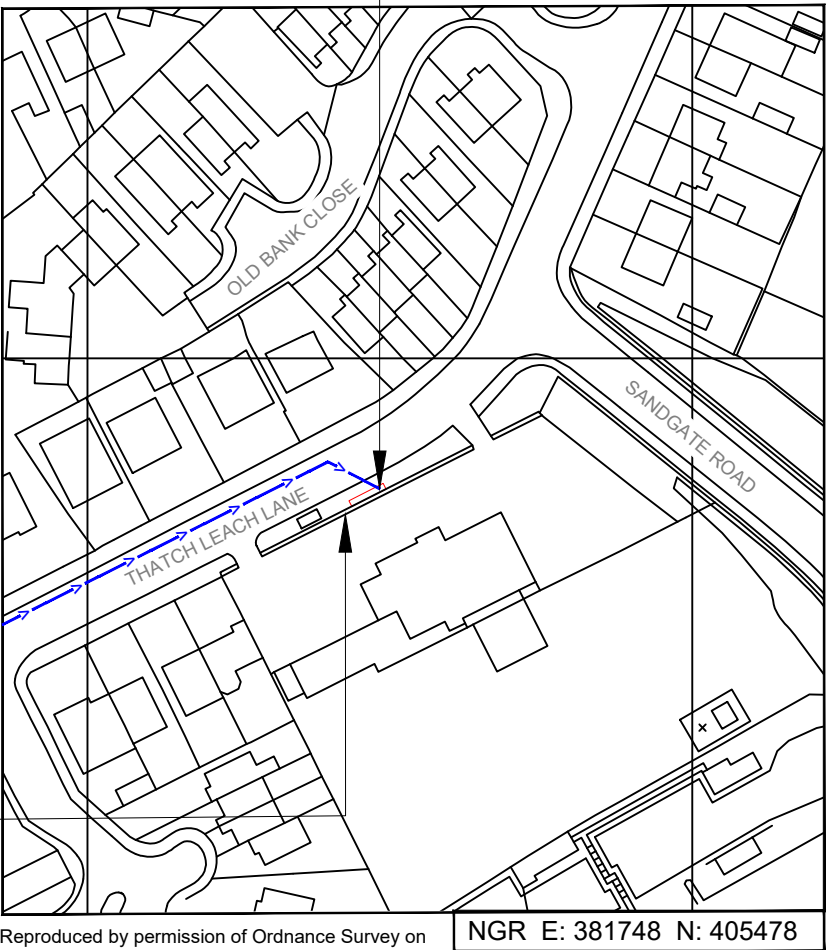

Reproduced by permission of Ordnance Survey on behalf of the Controller of His Majesty's Stationery Office. All rights reserved. © Crown Copyright licence no. 100022432

NGR E: 381748 N: 405478

SITE LOCATION PLAN

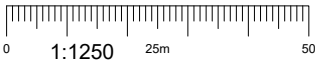

GOOGLE MAPS QR CODE

GOOGLE MAPS - <https://tinyurl.com/3e55w4x6>

STREETVIEW - <https://tinyurl.com/yryxy5b8>

NOTES:

1. ALL DIMENSIONS IN MM UNLESS OTHERWISE NOTED.

Access Route To Site:

Directions To Site: - Take Exit 17 to Clyde Ave 1 min (0.6 mi). Head east on M60 466 ft. At junction 17, take the A56 exit to Whitefield/prestwich 0.4 mi. At the roundabout, take the 1st exit onto Bury New Rd/A56 0.1 mi. Take Thatch Leach Ln to your destination 3 min (0.7 mi). Turn right onto Clyde Ave 338 ft. Clyde Ave turns left and becomes Hardman's Rd 322 ft. Keep left to stay on Hardman's Rd 92 ft. Turn right onto Bury Old Rd/A665 13 ft. Turn left onto Thatch Leach Ln 0.5 mi. Destination will be on the right.

A	Issued for Planning	FPD	RWB	05.04.23
REV	MODIFICATION	BY	CH	DATE

CK Hutchison
Networks (UK)
Limited

Green Park,
450 Longwater Avenue,
Reading,
RG30 3UR

Design Consultant & Principal Contractor:



Great British Communications
Lapwing House, Block 3 Forward Point,
Tan House Lane, Widnes, Cheshire, WAB 0SL
t. 44 (0)151 420 4128
www.gbcservices.co.uk

Site Name: THATCH LEACH LANE

3UK Nominal ID: BRY21768

Address: THATCH LEACH LANE
BESSES O THE BARN
BURY
M45 6FN

Title: 002 SITE LOCATION PLAN


Project: UNILATERAL SW

Purpose of Issue: PLANNING

MBNL/TM/H3G Cell ID:
BRY132/88205/M1352

Drawing No: BRY21768_BRY132_88205_M1352_GA_REV_A

Issue: A

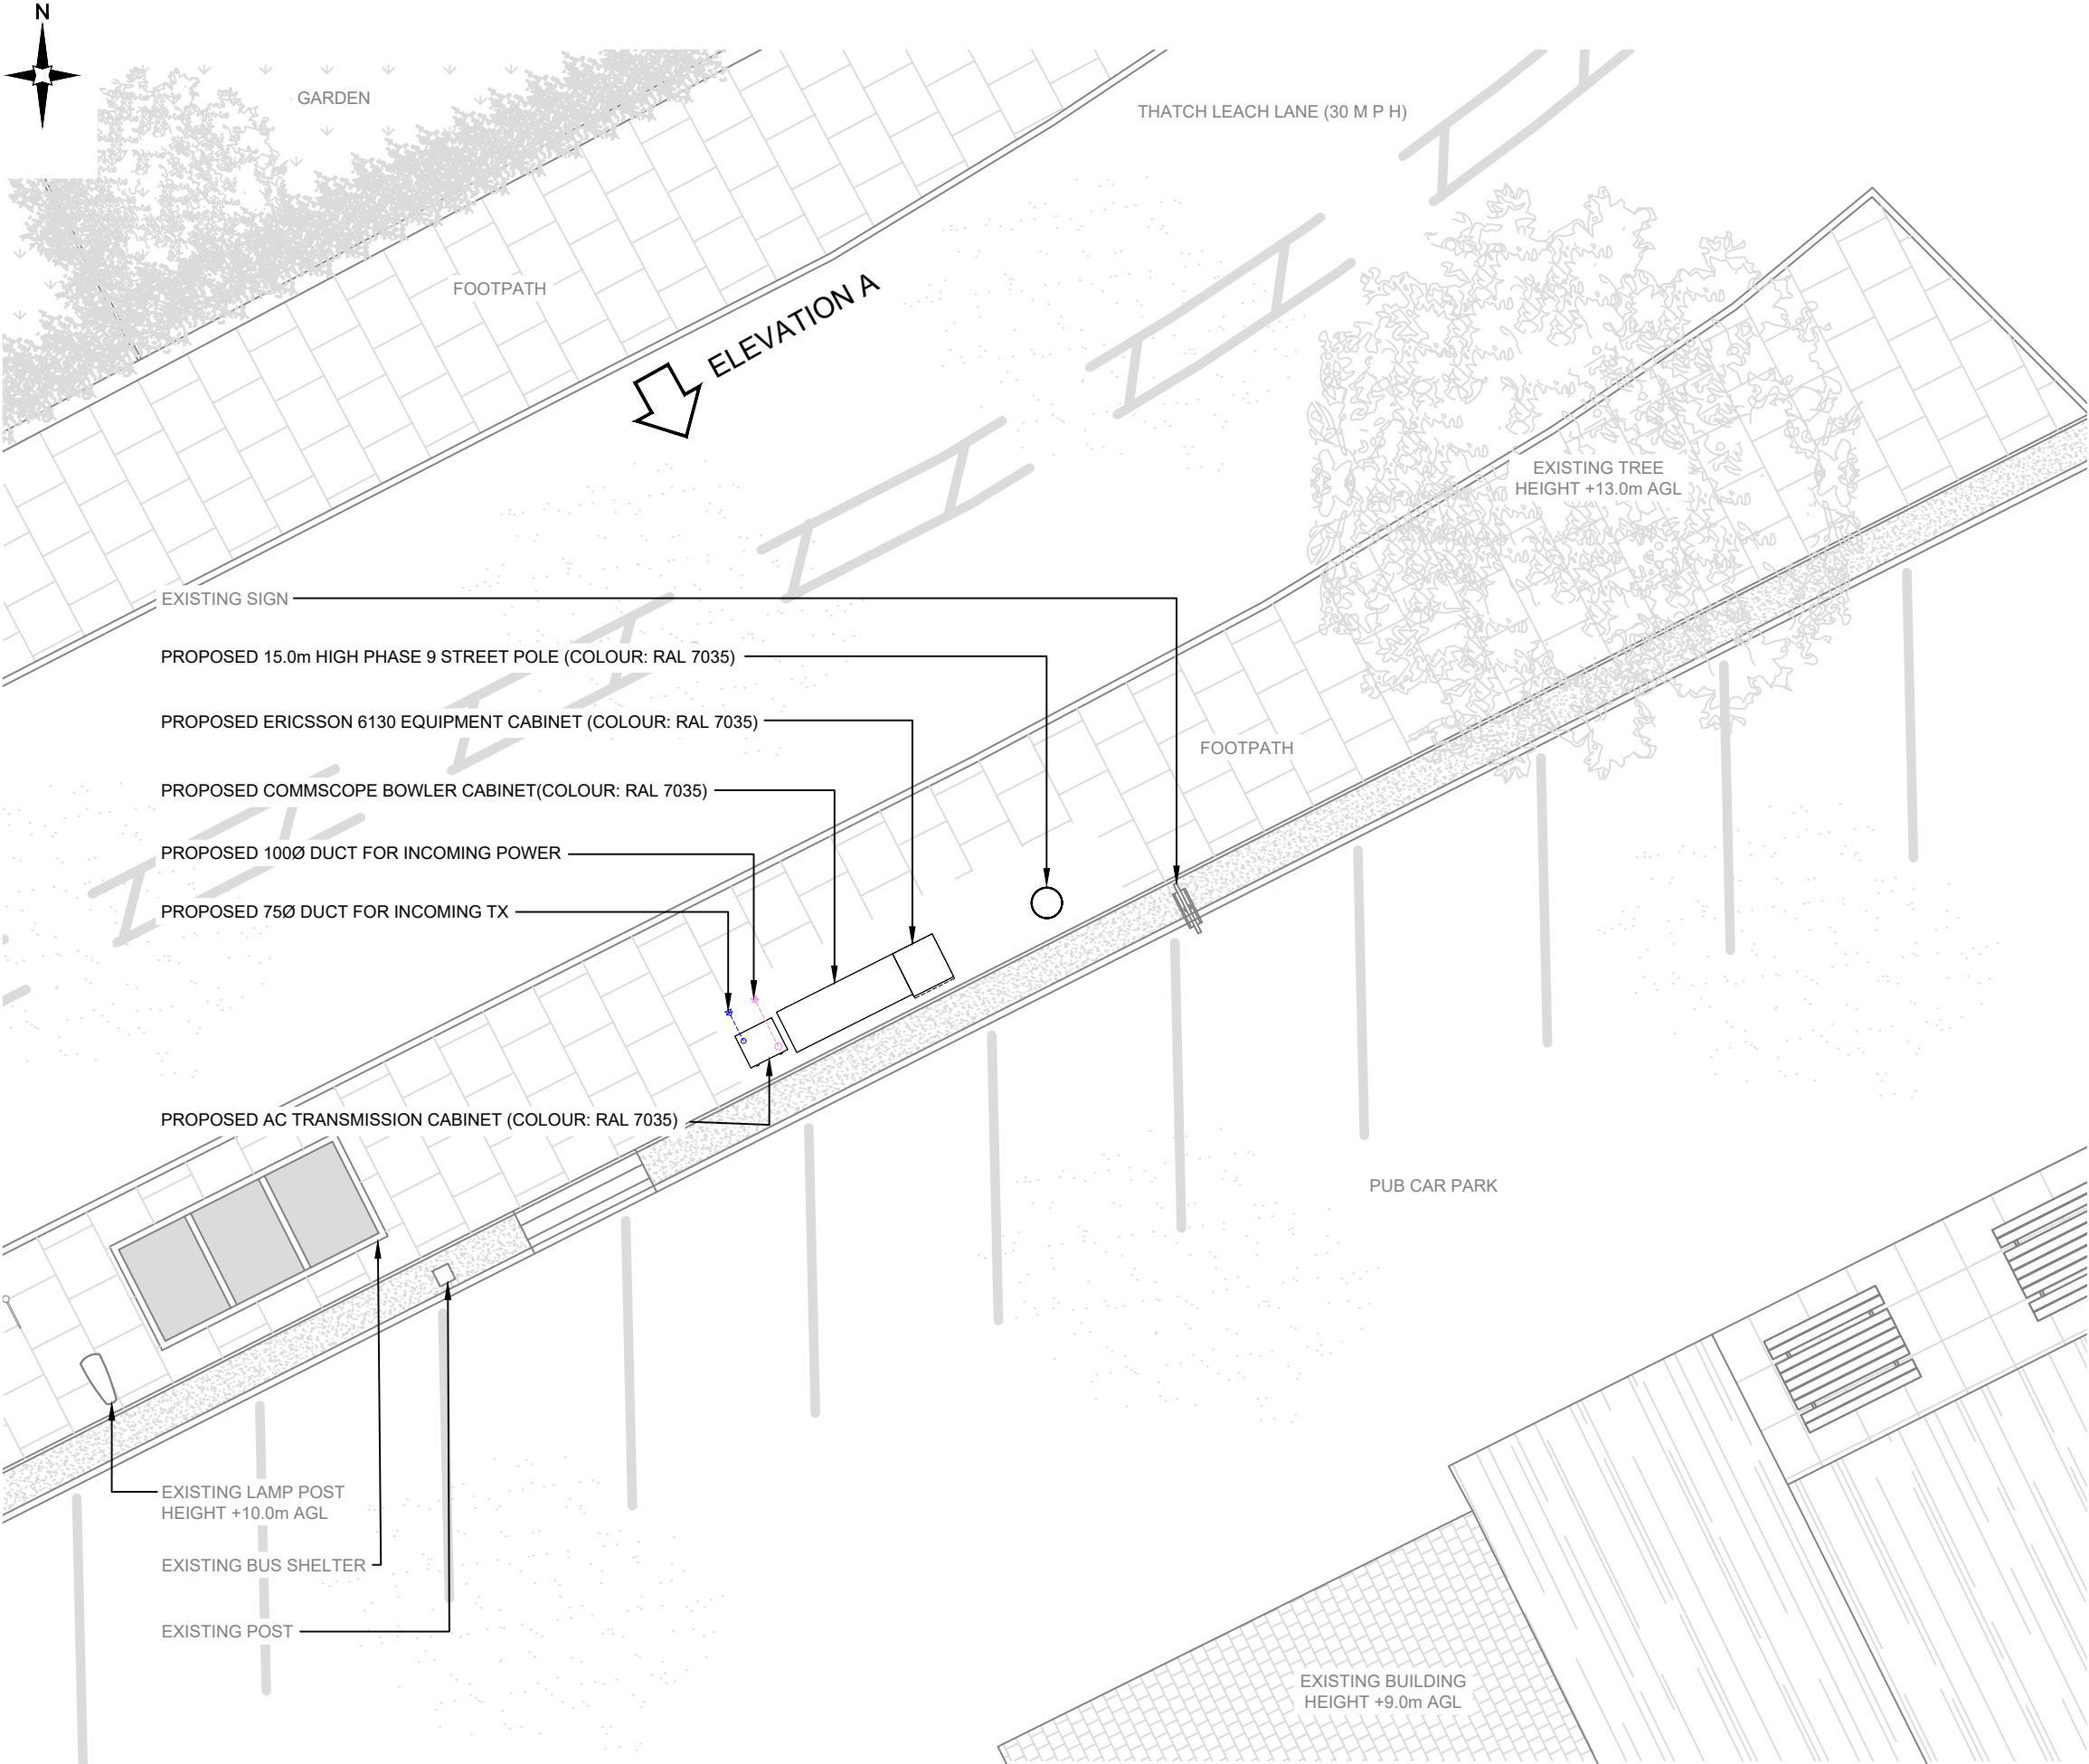

NOTES:
1. ALL DIMENSIONS IN MM UNLESS OTHERWISE NOTED.

A	Issued for Planning	FPD	RWB	05.04.23
REV	MODIFICATION	BY	CH	DATE

CK Hutchison Networks (UK) Limited
Green Park,
450 Longwater Avenue,
Reading,
RG30 3UR

Design Consultant & Principal Contractor:

GBC
Great British Communications
Lapwing House, Block 3 Forward Point,
Ton House Lane, Widnes, Cheshire, WAB 0SL
t. 44 (0)151 420 4128
www.gbcservices.co.uk

Site Name:

THATCH LEACH LANE

3UK Nominal ID:

BRY21768

Address:

**THATCH LEACH LANE
BESSES O THE BARN
BURY
M45 6FN**

Title:

215 PROPOSED SITE PLAN

Project:

UNILATERAL SW

Purpose of Issue:

PLANNING


MBNL/TM/H3G Cell ID:

BRY132/88205/M1352


Drawing No:	Issue:
BRY21768_BRY132_88205_M1352_GA_REV_A	A

Antenna Aperture ID	Proposed 4G/5G Bearing
A1	20°
A2	20°
B1	140°
B2	140°
C1	260°
C2	260°

- NOTES:
1. ALL DIMENSIONS IN MM UNLESS OTHERWISE NOTED.

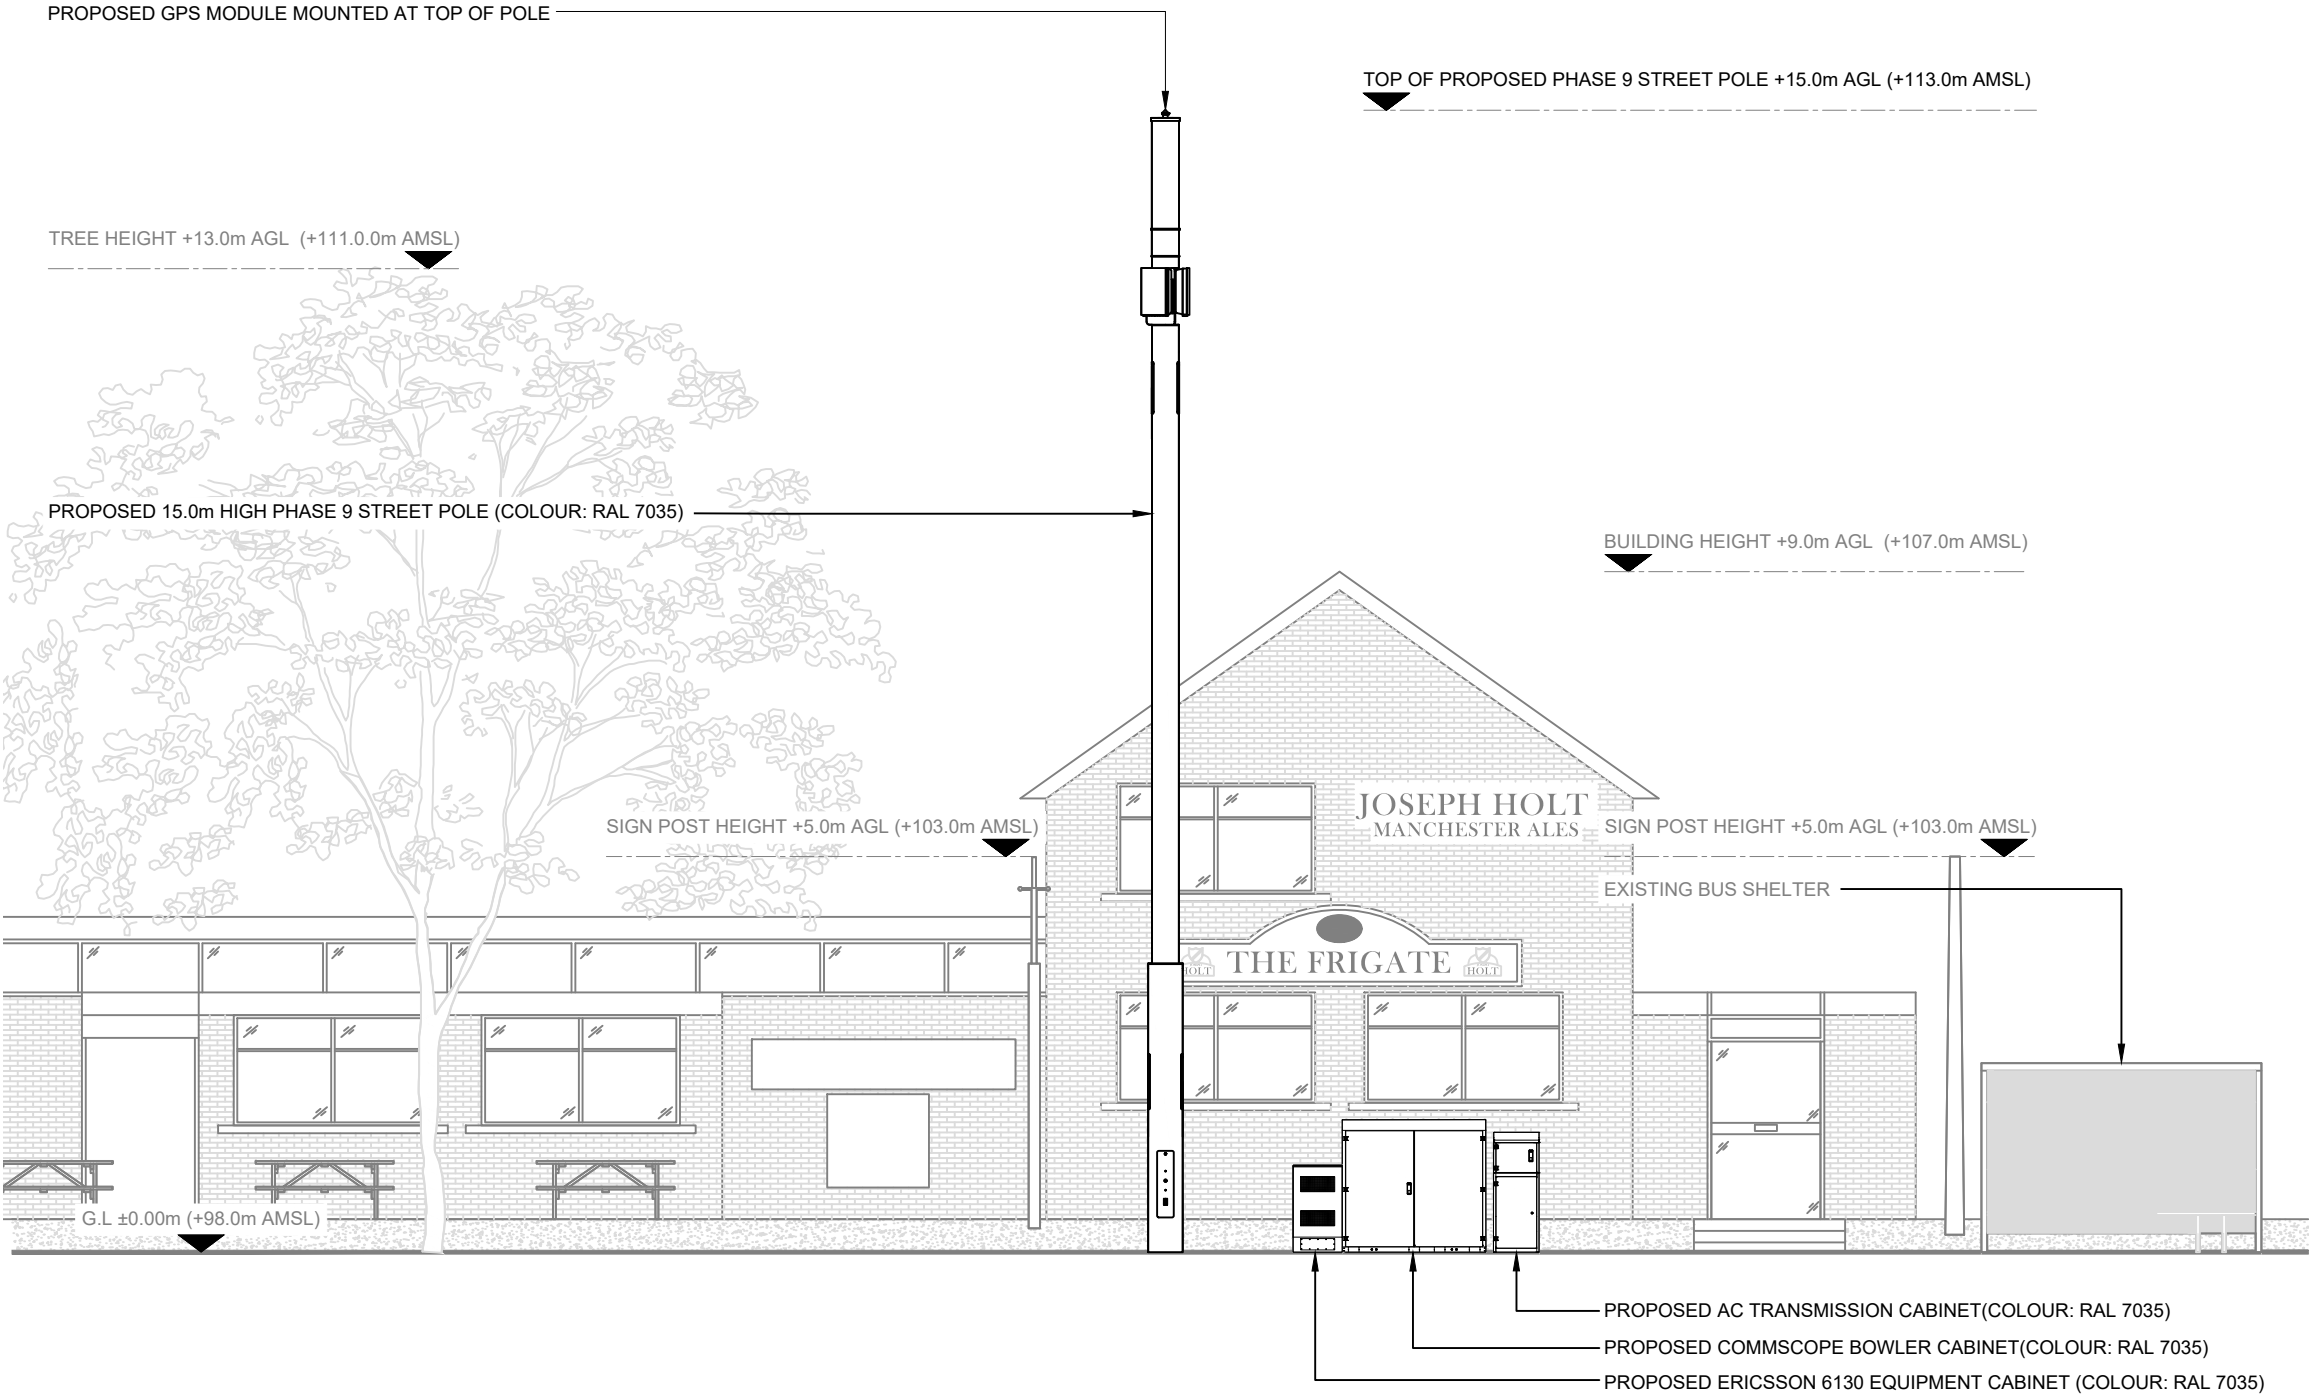

PROPOSED SITE ELEVATION A

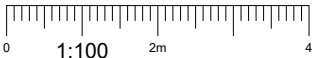

**CK Hutchison
Networks (UK)
Limited**
Green Park,
450 Longwater Avenue,
Reading,
RG30 3UR

Design Consultant & Principal Contractor:



Great British Communications
Lapwing House, Block 3 Forward Point,
Tan House Lane, Widnes, Cheshire, WA8 0SL
t. 44 (0)151 420 4128
www.gbcservices.co.uk

Site Name: **THATCH LEACH LANE**

3UK Nominal ID: **BRY21768**

Address: **THATCH LEACH LANE
BESSES O THE BARN
BURY
M45 6FN**

Title: **265 PROPOSED SITE ELEVATION**

Project: **UNILATERAL SW**

Purpose of Issue: **PLANNING**

MBNL/TM/H3G Cell ID:
BRY132/88205/M1352

Drawing No: **BRY21768_BRY132_88205_M1352_GA_REV_A** Issue: **A**