

[illegible]

1. ALL DIMENSIONS IN MM UNLESS OTHERWISE NOTED.

A	Issued for Planning	JWO	RWB	08.08.22
REV	MODIFICATION	BY	CH	DATE

450 Longwater Avenue,
Green Park,
Reading,
RG2 6GF



Great British Communications
Lapwing House, Block 3 Forward Point,
Tan House Lane, Widnes, Cheshire, WAB 0SL
t. 44 (0)151 420 4128
www.gbcservices.co.uk

SYCAMORE ROAD

BRY21769

WOOLFOLD
BURY
GREATER MANCHESTER
BL8 3EG

001 DRAWING REGISTER

UNILATERAL SW

PLANNING

MAN638/88062/BL0390

BRY21769 MAN638 88062 BL0390 GA REV A


y18

SITE LOCATION



Reproduced by permission of Ordnance Survey on behalf of the Controller of Her Majesty's Stationery Office
All rights reserved. © Crown Copyright licence no. 100022432


SITE AREA PLAN

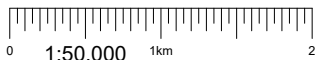

SITE PHOTOGRAPH




PARKING LOCATION

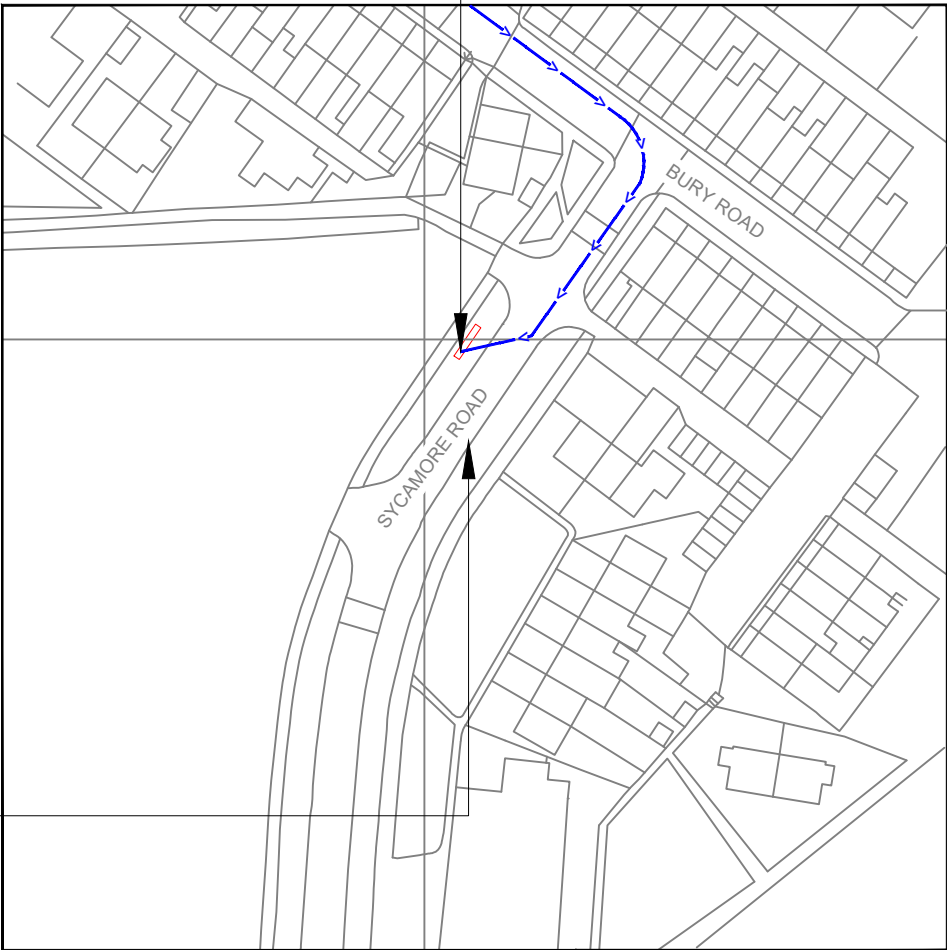

Reproduced by permission of Ordnance Survey on behalf of
the Controller of Her Majesty's Stationery Office
All rights reserved. © Crown Copyright licence no. 100022432

NGR E: 378006 N: 412498

SITE LOCATION PLAN

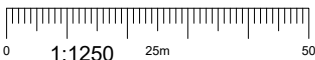

GOOGLE MAPS QR CODE

GOOGLE MAPS - <https://tinyurl.com/2yvzjvvu>

STREETVIEW - <https://tinyurl.com/v2wntv5u>

NOTES:

1. ALL DIMENSIONS IN MM UNLESS OTHERWISE NOTED.

Access Route To Site:

Directions To Site: - Take M66, A56, B6214 and Holcombe Rd to Sycamore Rd in Tottington 20 min (11.2 mi). Head north-west on M66 2.2 mi. Continue onto A56 1.5 mi. Keep left to continue on Haslingden Byp/A56 0.2 mi. Take the A680 exit towards Haslingden 0.3 mi. At the roundabout, take the 2nd exit 0.1 mi. Slight left onto Broadway 0.7 mi. At the roundabout, take the 1st exit onto Helmshore Rd/B6214. Continue to follow B6214 0.6 mi. Turn left onto Holcombe Rd/B6214. Continue to follow B6214 3.5 mi. Turn right onto Bolton Rd W/A676 0.3 mi. Turn left onto Holcombe Rd/B6215. Continue to follow Holcombe Rd 1.1 mi. Continue onto Chapel St 0.1 mi. Continue onto Market St 0.3 mi. At the roundabout, continue straight onto Bury Rd/B6213 0.3 mi. Turn right onto Sycamore Rd. Destination will be on the right (131 ft).

A	Issued for Planning	JWO	RWB	08.08.22
REV	MODIFICATION	BY	CH	DATE

CK Hutchison
Networks (UK)
Limited

450 Longwater Avenue,
Green Park,
Reading,
RG2 6GF

Design Consultant & Principal Contractor:



Great British Communications
Lapwing House, Block 3 Forward Point,
Tan House Lane, Widnes, Cheshire, WAB 0SL
t. 44 (0)151 420 4128
www.gbcservices.co.uk

Site Name: SYCAMORE ROAD

3UK Nominal ID: BRY21769

Address:
WOOLFOLD
BURY
GREATER MANCHESTER
BL8 3EG

Title: 002 SITE LOCATION PLAN


Project: UNILATERAL SW

Purpose of Issue: PLANNING

MBNL/TM/H3G Cell ID:
MAN638/88062/BL0390

Drawing No: BRY21769_MAN638_88062_BL0390_GA_REV_A

Issue: A

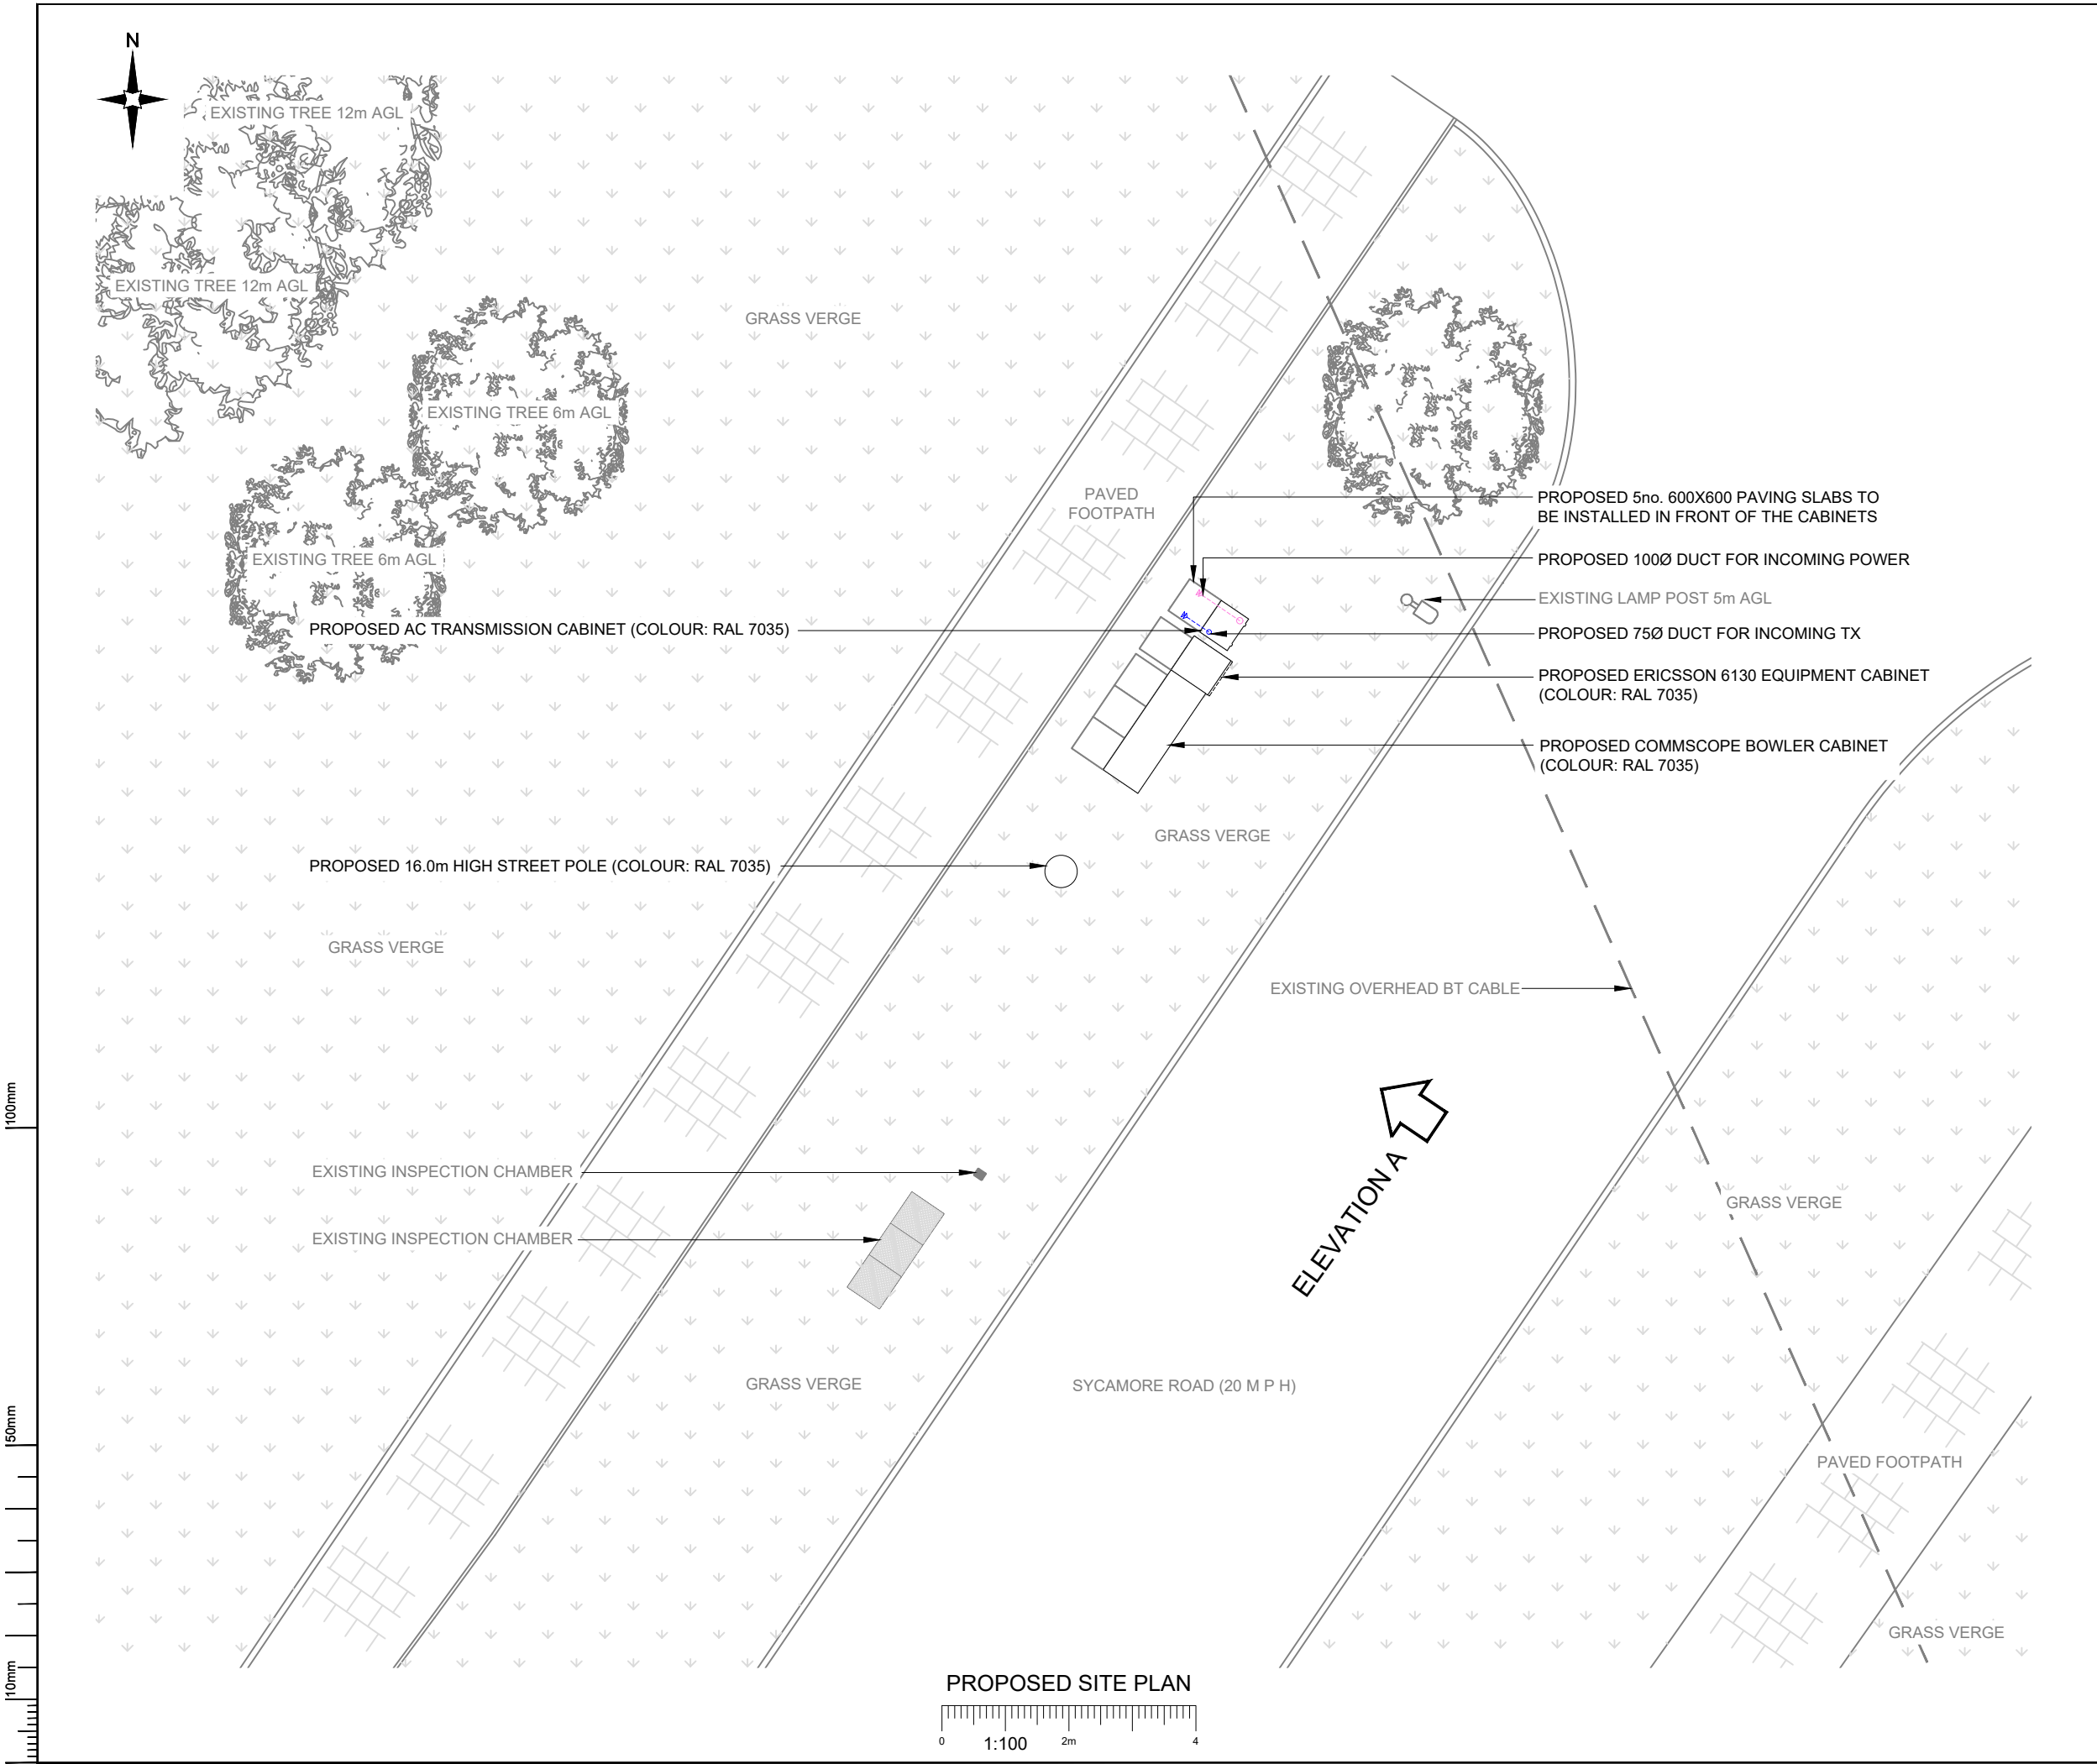

NOTES:
1. ALL DIMENSIONS IN MM UNLESS OTHERWISE NOTED.

A	Issued for Planning	JWO	RWB	08.08.22
REV	MODIFICATION	BY	CH	DATE

CK Hutchison
Networks (UK)
Limited

450 Longwater Avenue,
Green Park,
Reading,
RG2 6GF

Design Consultant & Principal Contractor:

GBC

Great British Communications
Lapwing House, Block 3 Forward Point,
Ton House Lane, Widnes, Cheshire, WAB 0SL
t. 44 (0)151 420 4128
www.gbcservices.co.uk

Site Name:
SYCAMORE ROAD

3UK Nominal ID:
BRY21769

Address:
WOOLFOLD
BURY
GREATER MANCHESTER
BL8 3EG

Title:
215 PROPOSED SITE PLAN

Project:
UNILATERAL SW

Purpose of Issue:
PLANNING

MBNL/TM/H3G Cell ID:
MAN638/88062/BL0390


Drawing No:
BRY21769_MAN638_88062_BL0390_GA_REV_A

Issue:
A


Antenna Aperture ID	Proposed 4G/5G Bearing
A1	330°
A2	330°
B1	90°
B2	90°
C1	210°
C2	210°

NOTES:

1. ALL DIMENSIONS IN MM UNLESS OTHERWISE NOTED.

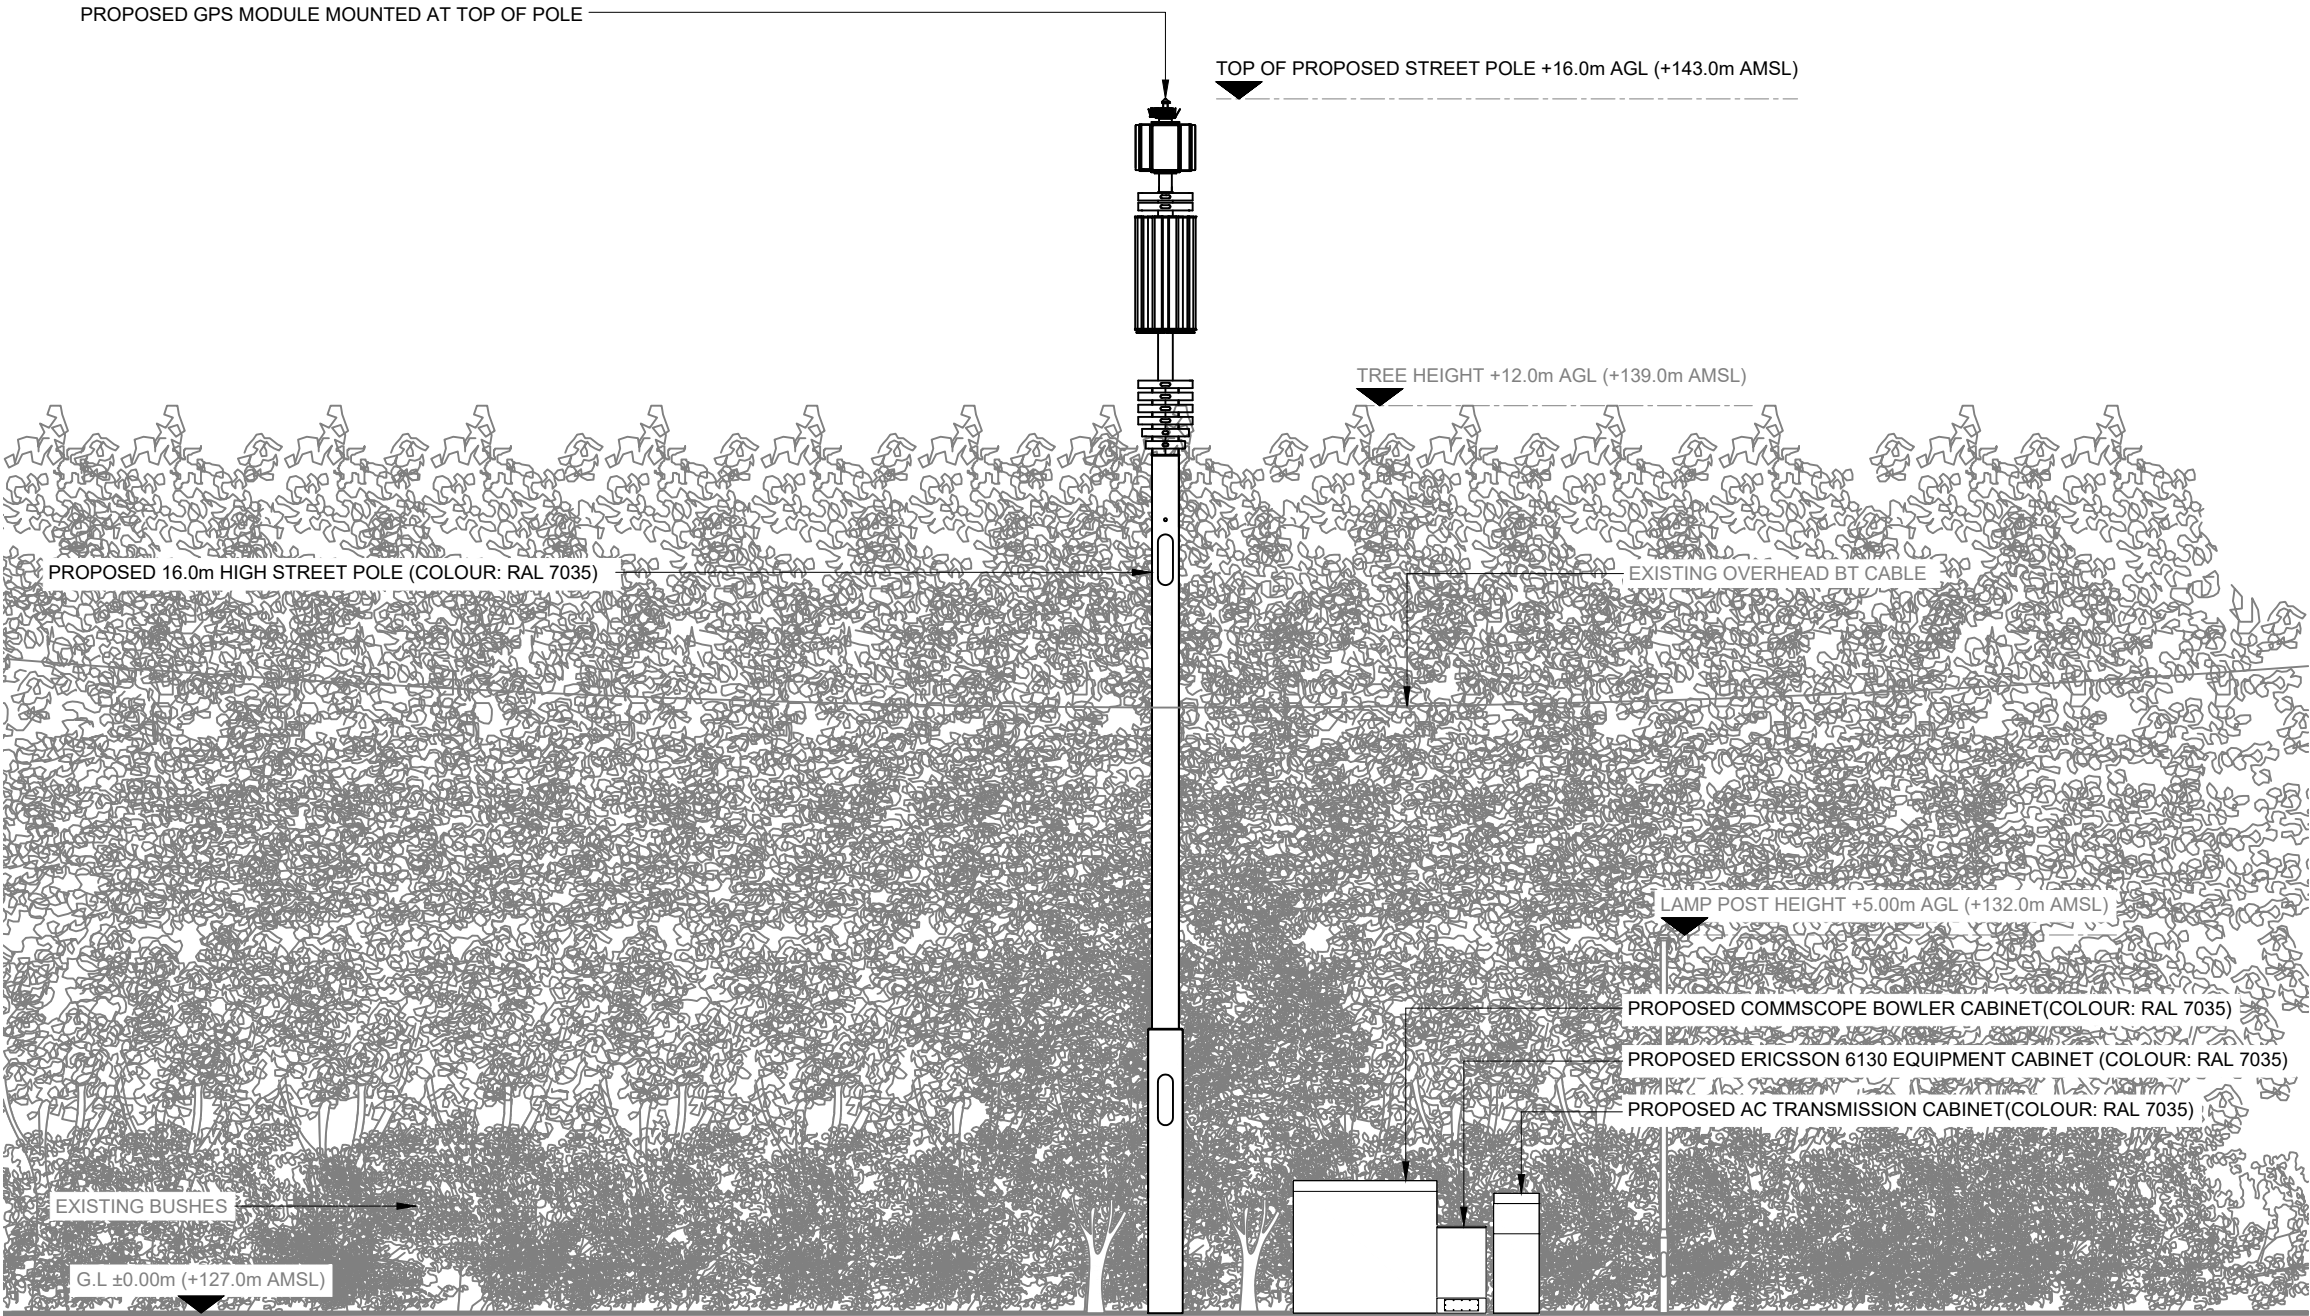

PROPOSED SITE ELEVATION A

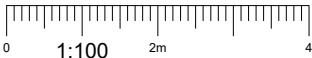

**CK Hutchison
Networks (UK)
Limited**

450 Longwater Avenue,
Green Park,
Reading,
RG2 6GF

Design Consultant & Principal Contractor:



Great British Communications
Lapwing House, Block 3 Forward Point,
Tan House Lane, Widnes, Cheshire, WA8 0SL
t. 44 (0)151 420 4128
www.gbcservices.co.uk

Site Name: **SYCAMORE ROAD**

3UK Nominal ID: **BRY21769**

Address: **WOOLFOLD
BURY
GREATER MANCHESTER
BL8 3EG**

Title: **265 PROPOSED SITE ELEVATION**

Project: **UNILATERAL SW**

Purpose of Issue: **PLANNING**

MBNL/TM/H3G Cell ID:
MAN638/88062/BL0390

Drawing No: **BRY21769_MAN638_88062_BL0390_GA_REV_A**

Issue: **A**